




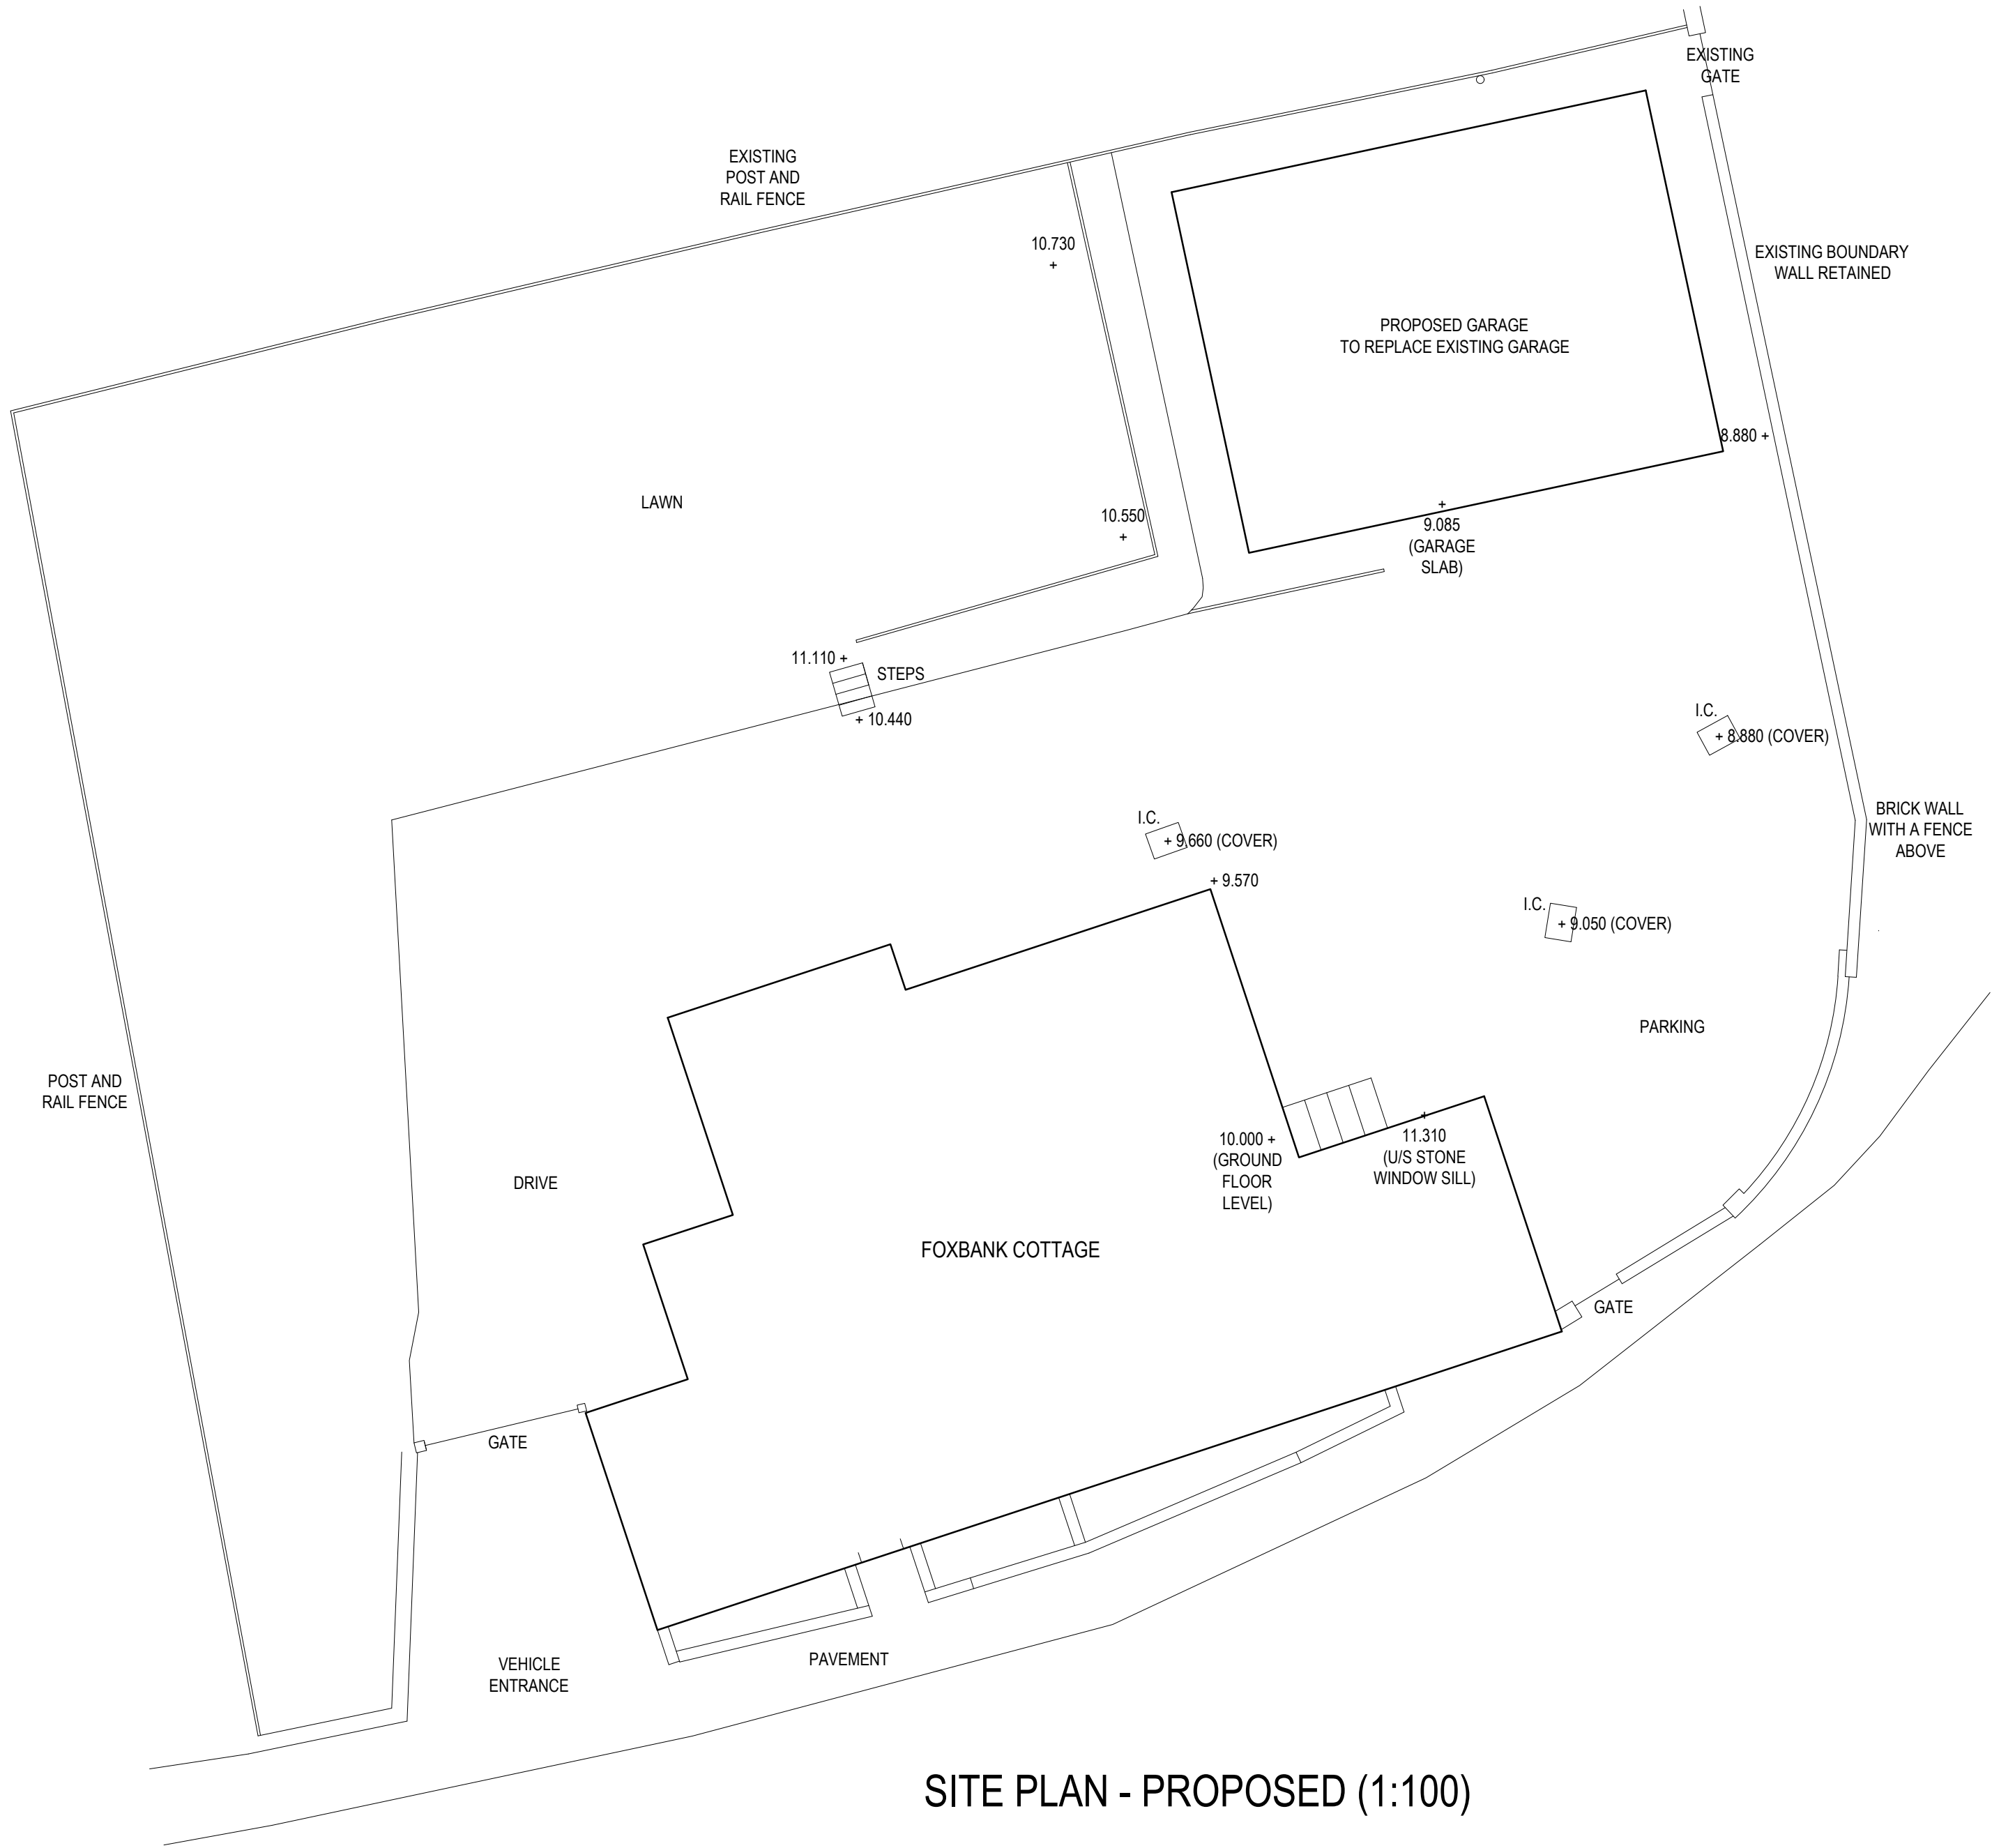


SITE PLAN - PROPOSED (1:100)

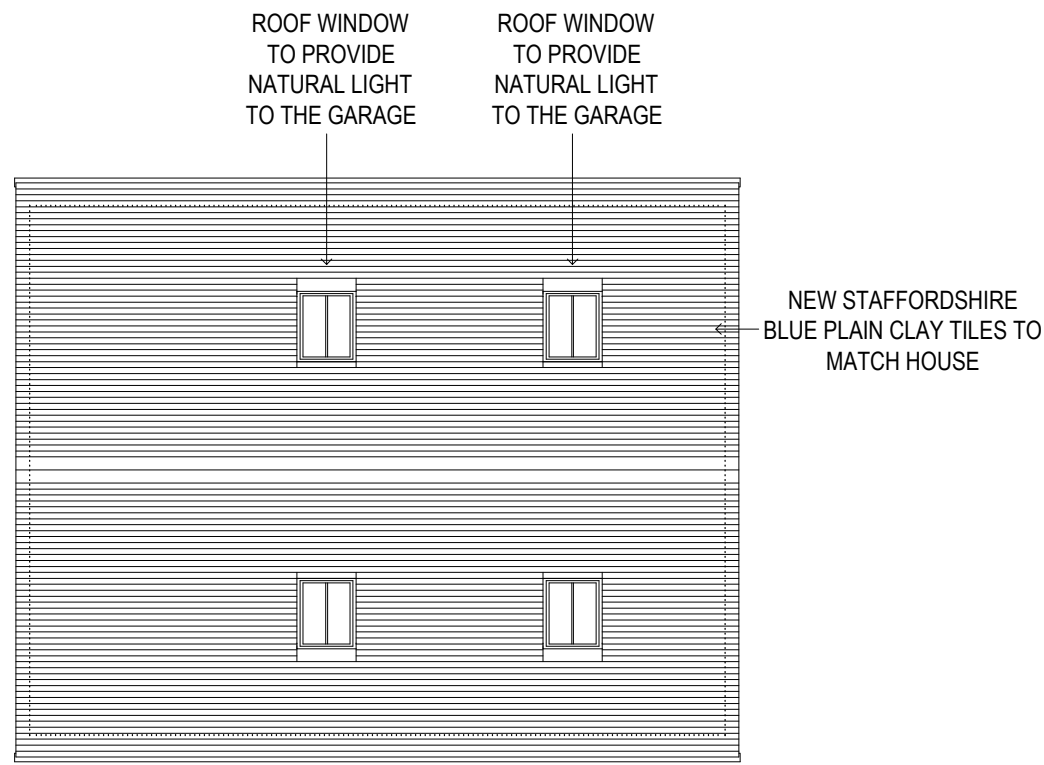


ROOF PLAN - PROPOSED GARAGE (1:100)

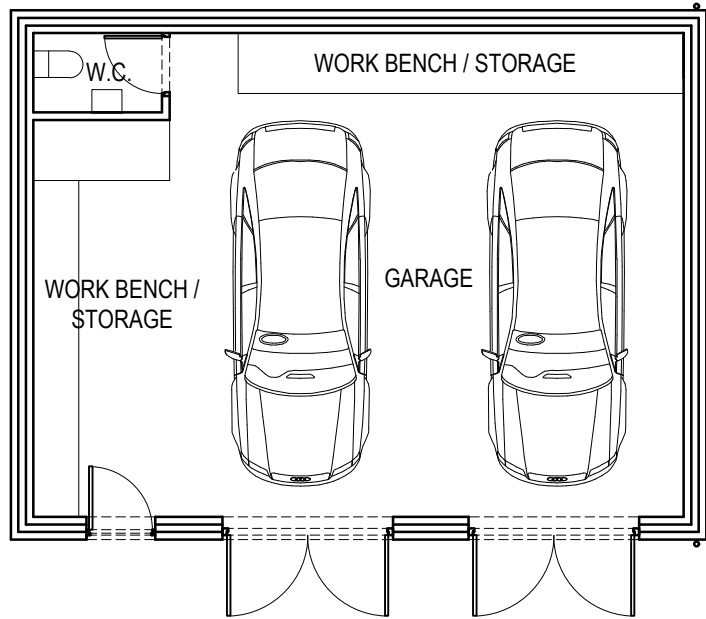


FLOOR PLAN - PROPOSED GARAGE (1:100)

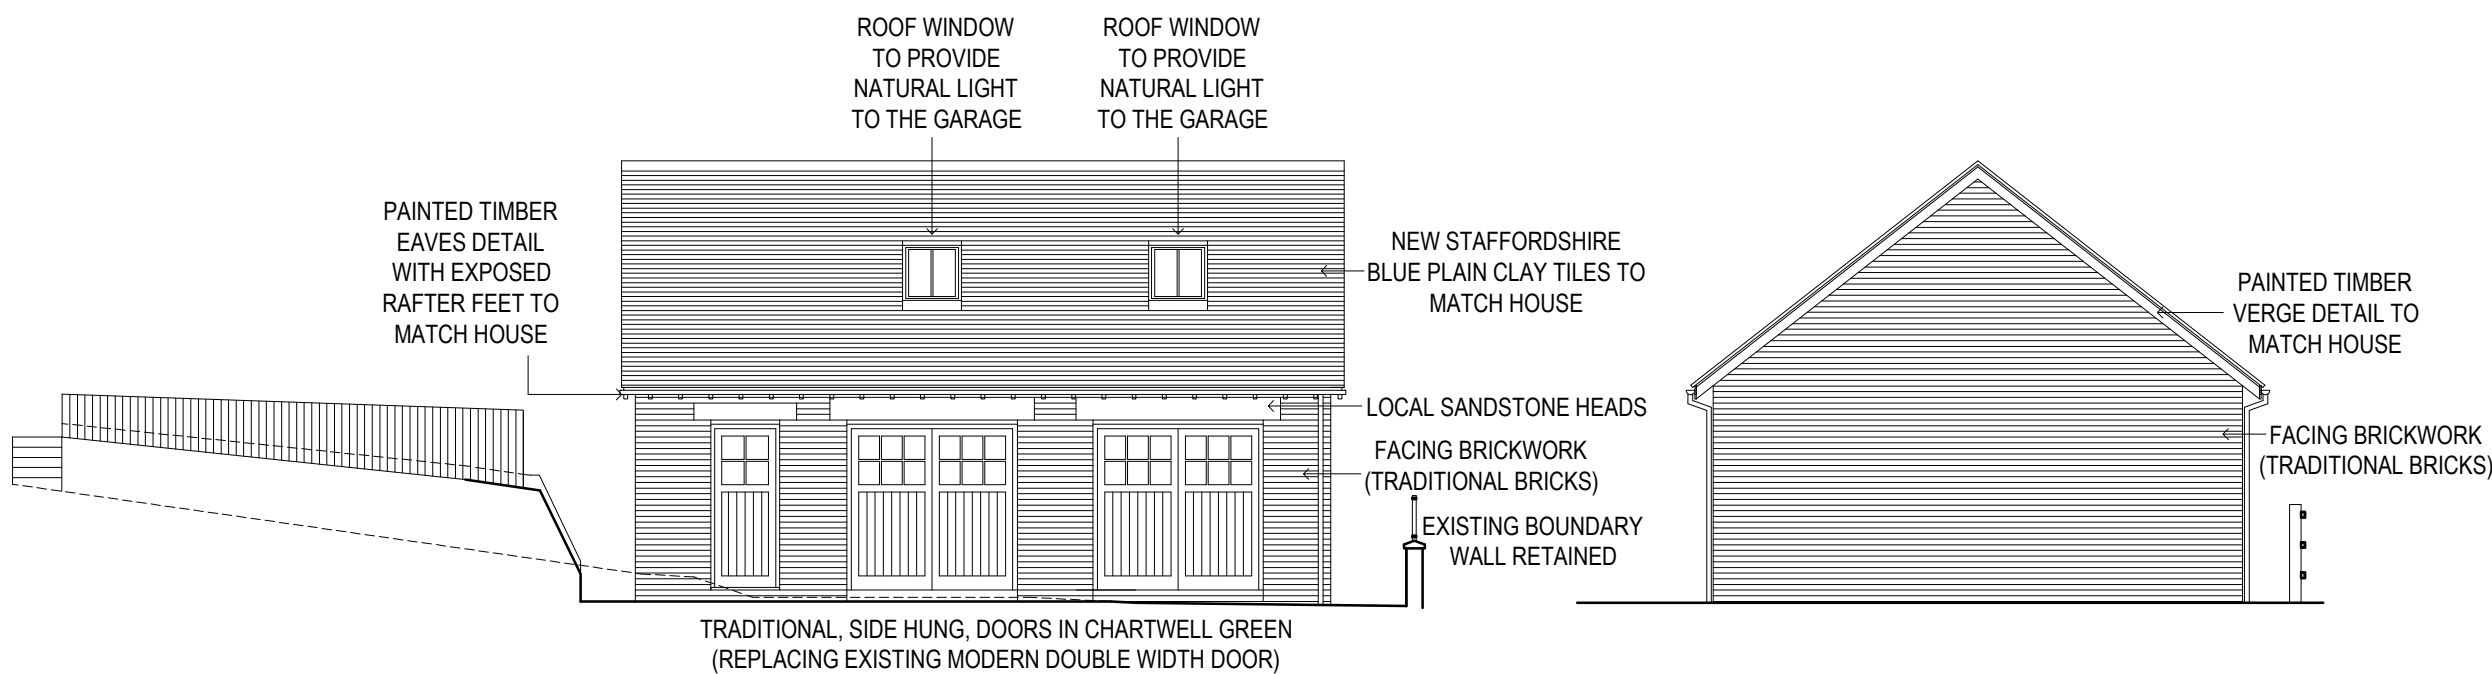


SOUTH ELEVATION / SITE SECTION - PROPOSED GARAGE (1:100)

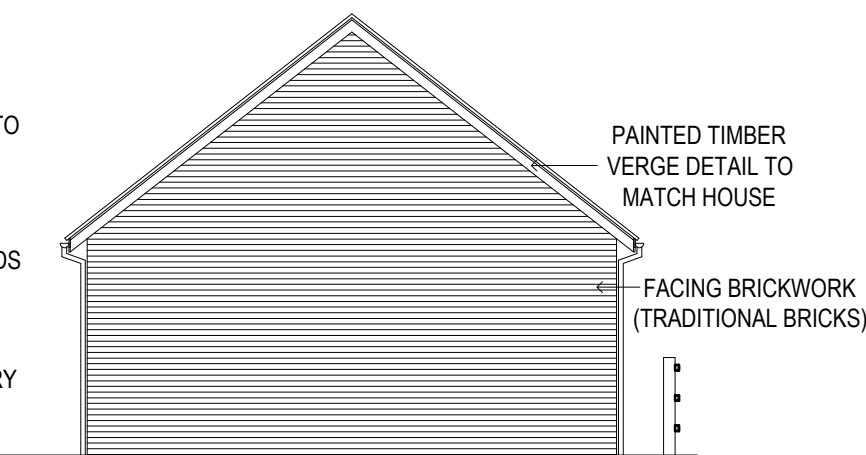


EAST ELEVATION - PROPOSED GARAGE (1:100)

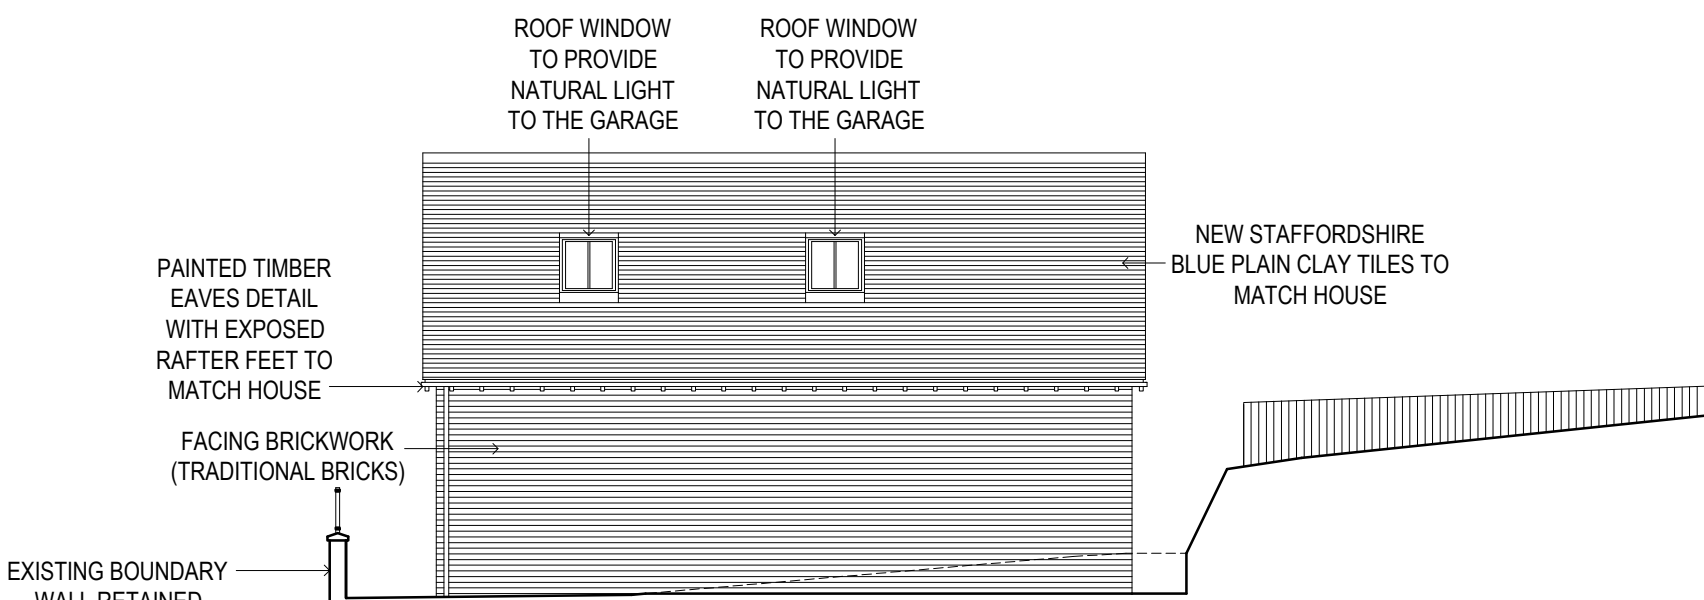

NORTH ELEVATION / SITE SECTION - PROPOSED GARAGE (1:100)

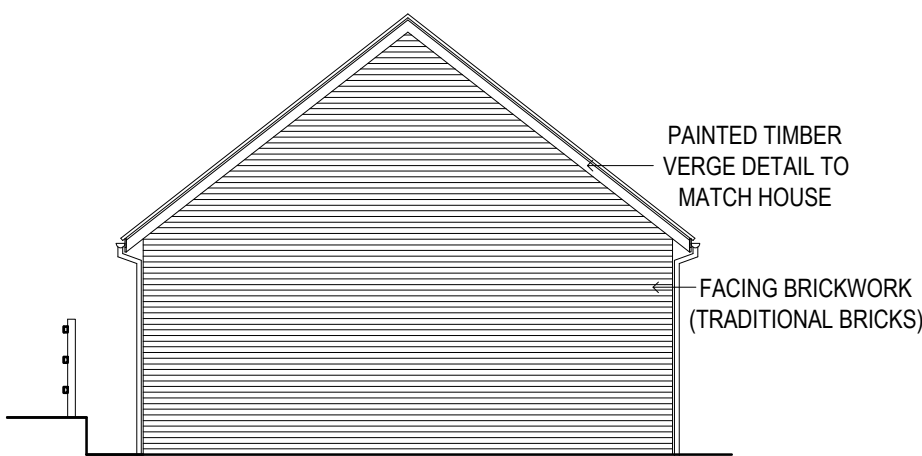

WEST ELEVATION - PROPOSED GARAGE (1:100)

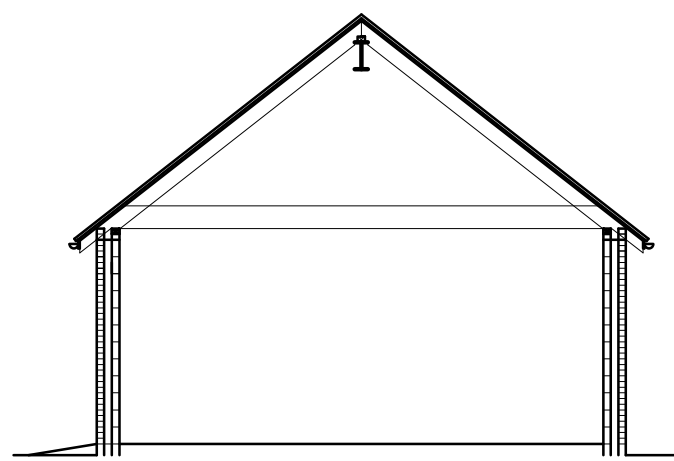

CROSS SECTION - PROPOSED GARAGE (1:100)