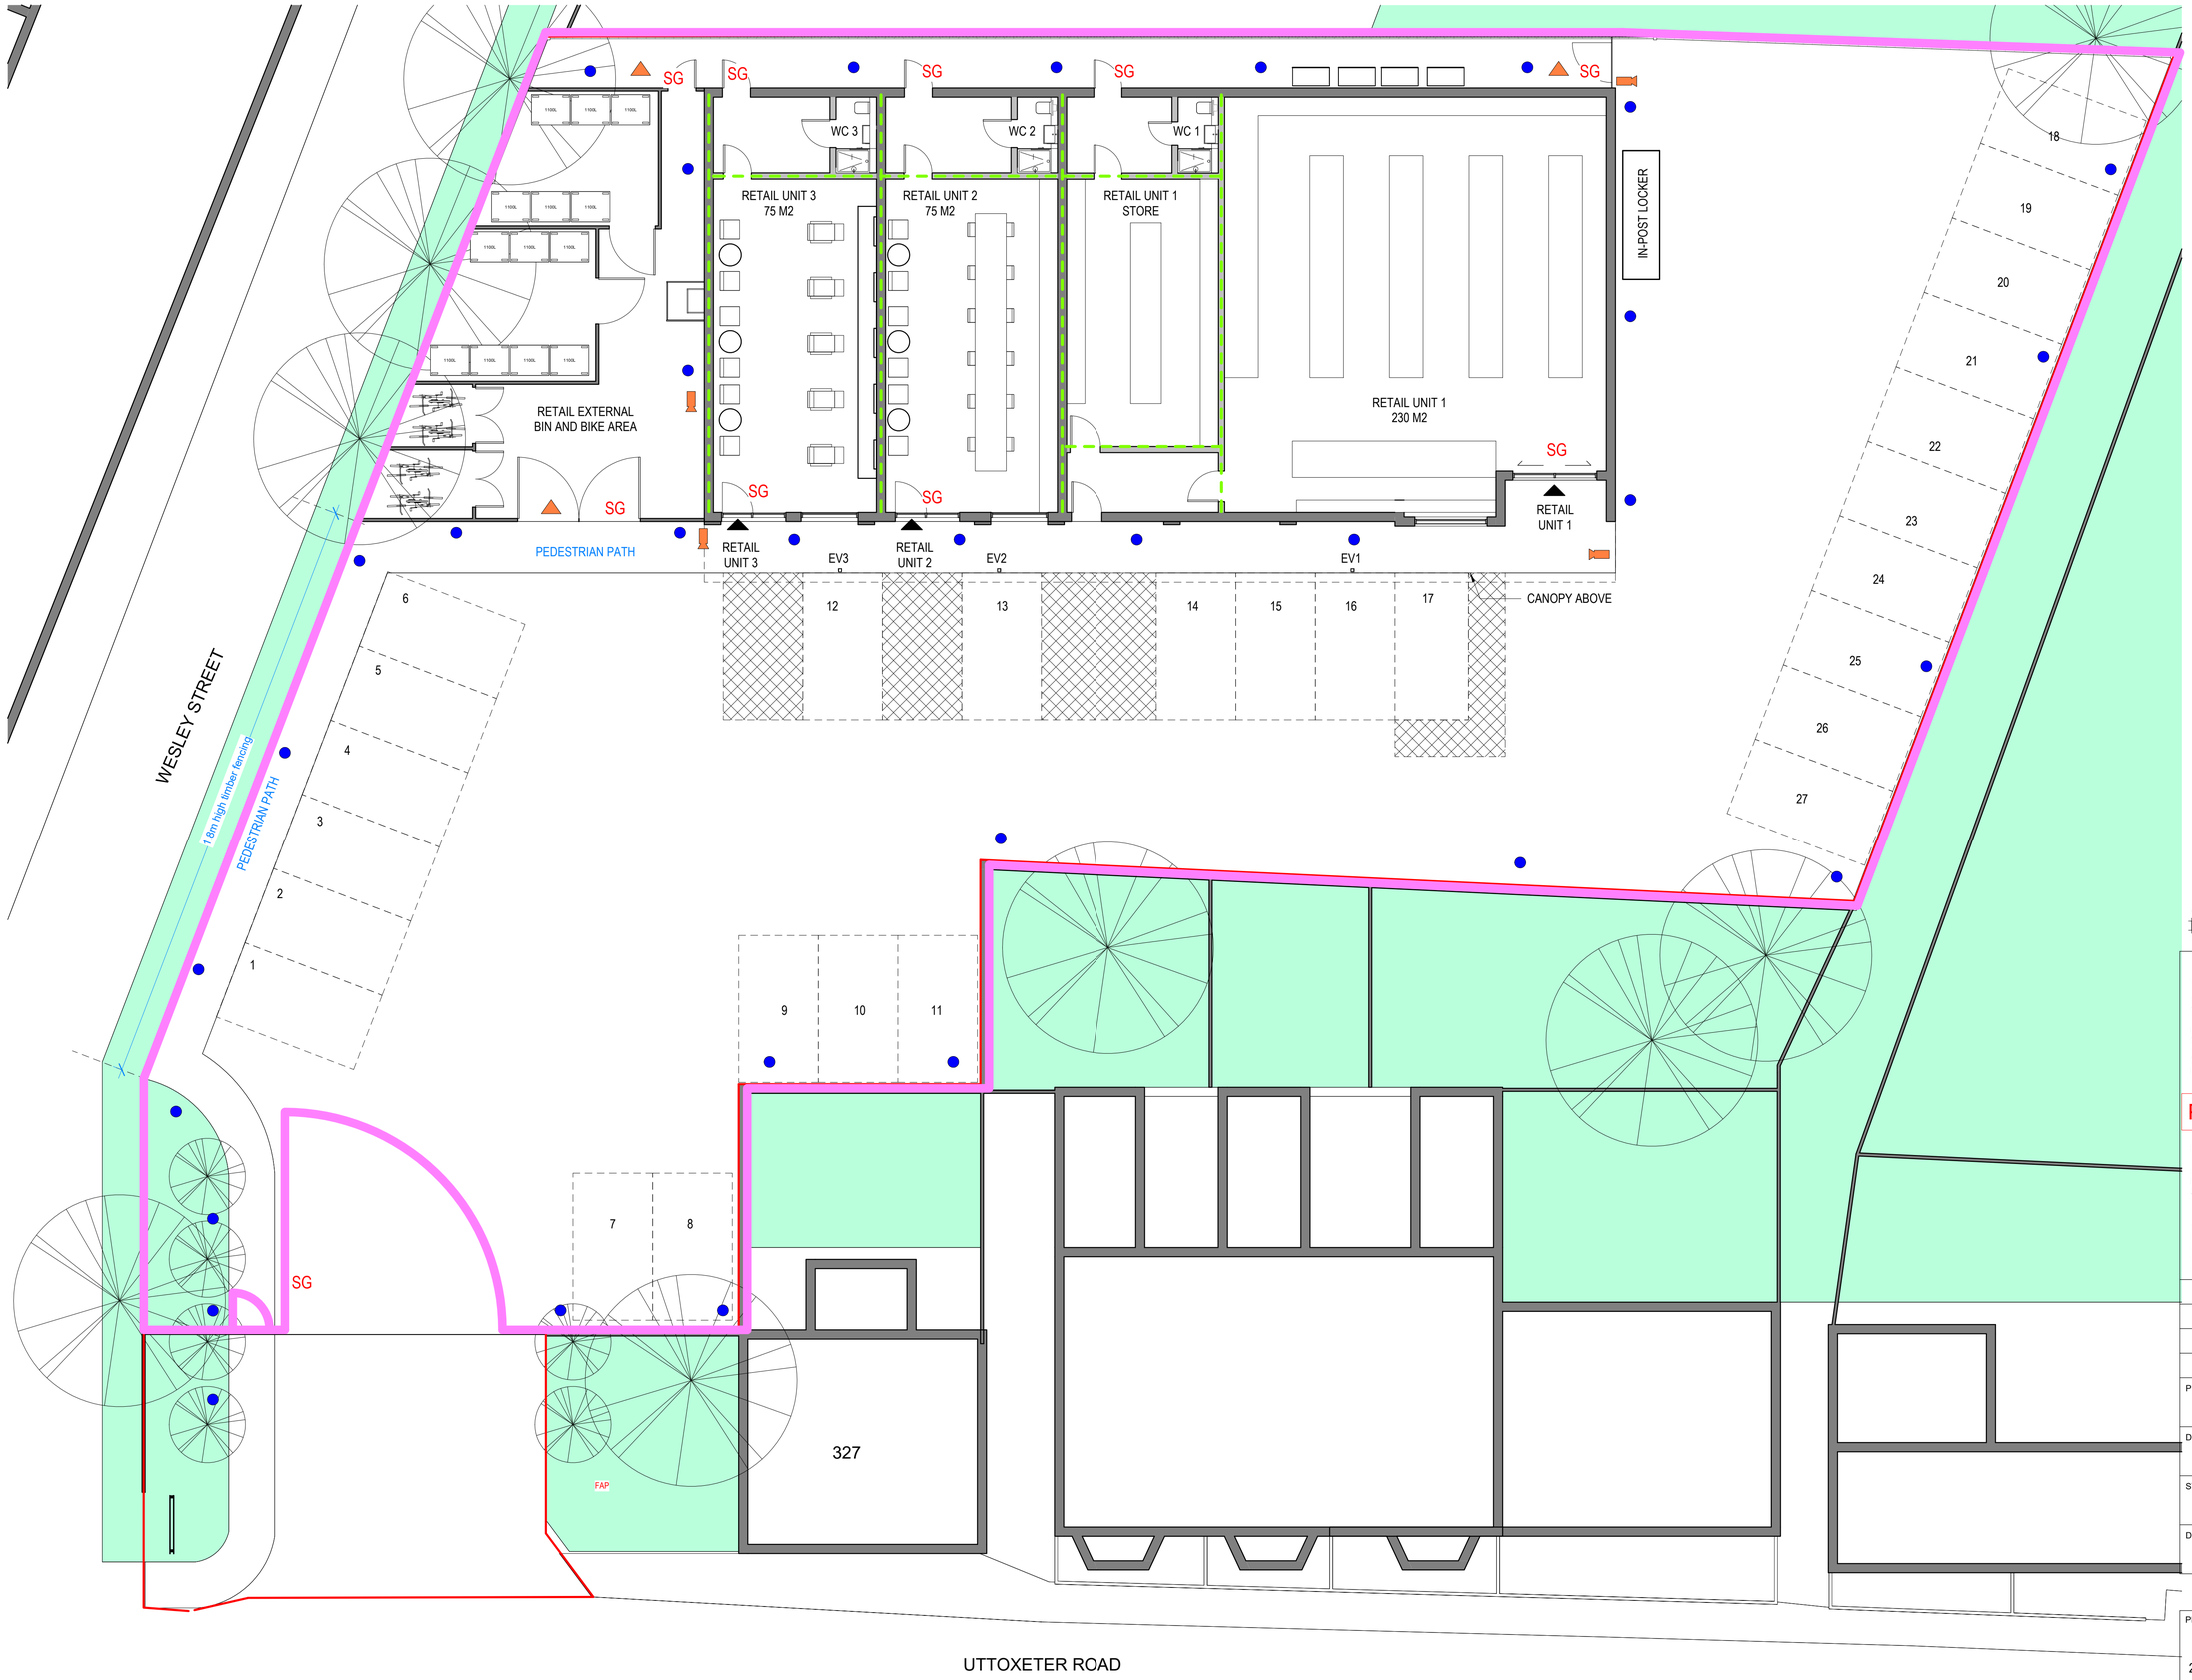

SECURED BY DESIGN KEY

- SITE BOUNDARY FENCE
- SITE ENTRANCE PEDESTRIAN AND VEHICULAR GATE
- SG SECURE GATE
- EXTERNAL LIGHTING
- PRIVATE AREA KEEP OUT
- SECURITY CAMERA

Duncan.Fisher@staffordshire.police.uk

N

0m 2m 4m 6m 8m 10m

SCALE 1:100 @ A1

J79 STUDIO [redacted]

T:+44 (0)7742 071 052
W: info@j79studio.co.uk

Unit 312
Wey House
15 Church Street
Weybridge
KT13 8NA

PLANNING ISSUE P1

FOR CLIENT

CONFIRM ALL DESIGN WITH CLIENT ON SITE
BUILDING CONTROL APPROVAL TBC
ALL DIMENSION TO BE CHECKED ON SITE

This drawing is the property of J79 Studio. Copyright is reserved & this drawing is issued on the condition that it is not copied, reproduced, retained or disclosed to any unauthorised person, either wholly or in part, without our consent. Do not scale from this drawing, check all dimensions on site. Any errors please notify architect in the first instance.

Rev	Date	Note
P1	01-12-2025	PLANNING ISSUE 1

PROJECT
Project Name

DRAWING TITLE
SECURE BY DESIGN

STATUS
PROPOSED REAR EXTENSION

DRAWN BY
Author Checker

PROJECT NO.	DATE	SCALE
2001	DEC 2025	1:100 @ A1

DRAWING NO. A110

REVISION P1

1 GF _SECURE BY DESIGN
1 : 100