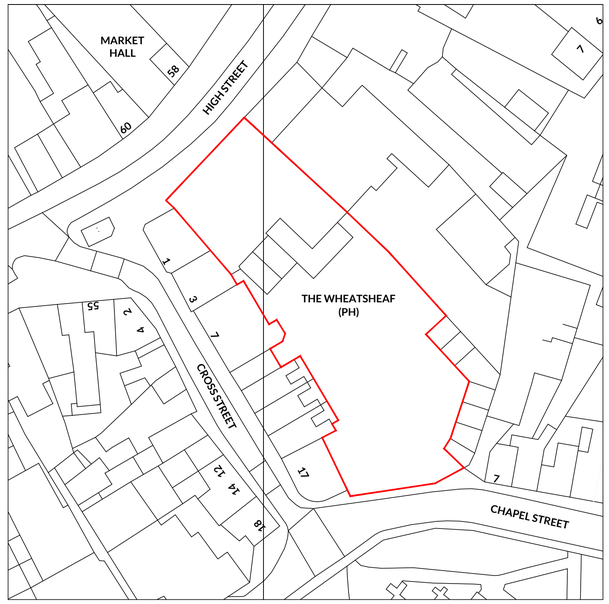


1/300 **LOCATION PLAN**
SCALE 1:500

JOB NO	DWG NO	REV
3070	300	/

REVISION	DATE	DWN	CHK

This drawing is the property of DVA Ventures Limited. Copyright and design rights are reserved by them and the drawing is issued on the condition that it is not copied either wholly or in part without the written consent of DVA Ventures Limited.

D|V Architects
Interiors | Design | Delivery
RIBA
Hallcourt House, 8 Hallcourt Crescent, Cannock, Staffordshire WS11 0AB
Telephone: 01543 547 877
Email: studio@dv-architects.co.uk

CLIENT
wetherspoon

PROJECT
THE WHEATSHEAF CHEADLE (PN 6226)

DRAWING TITLE
EXISTING & PROPOSED LOCATION PLAN

SCALE
1:500 @ A1

DATE	DRAWN BY	CHECKED BY
09.12.25	HS	MA

STATUS
PRELIMINARY

JOB NO	DWG NO	REV
3070	300	/