

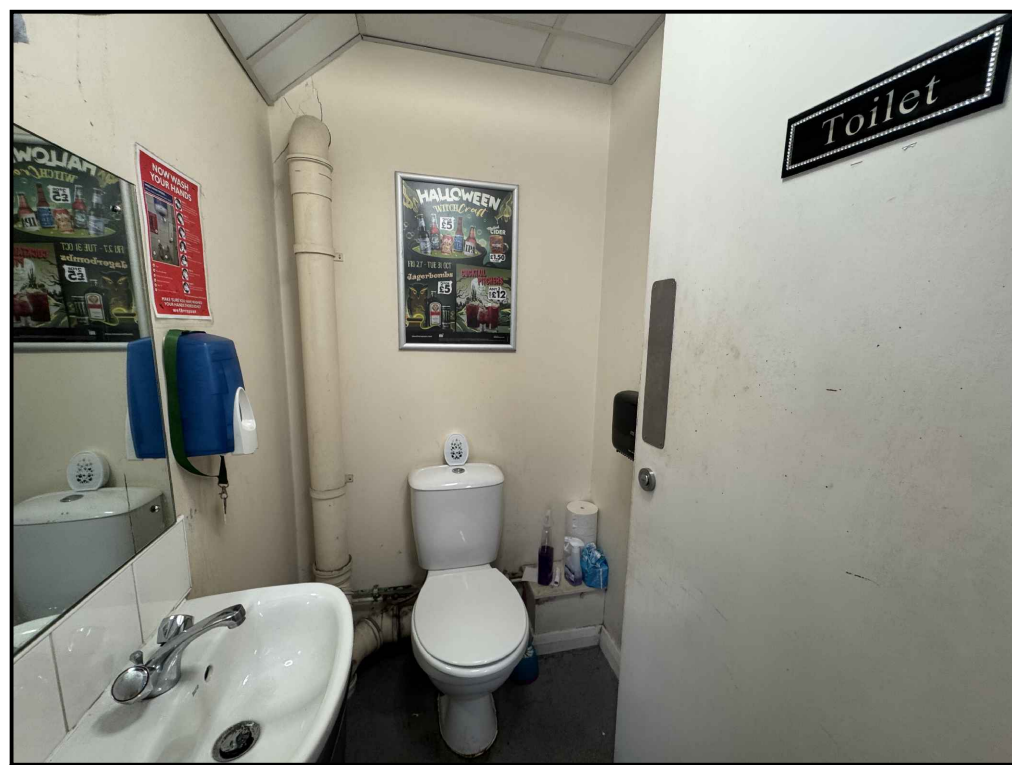
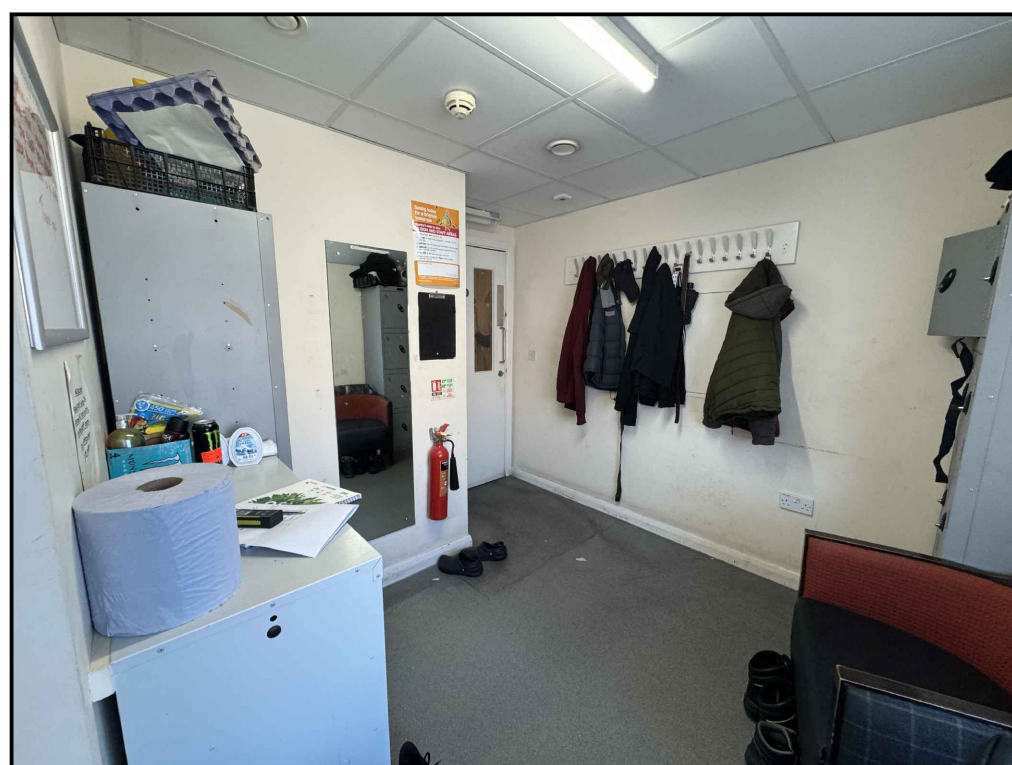
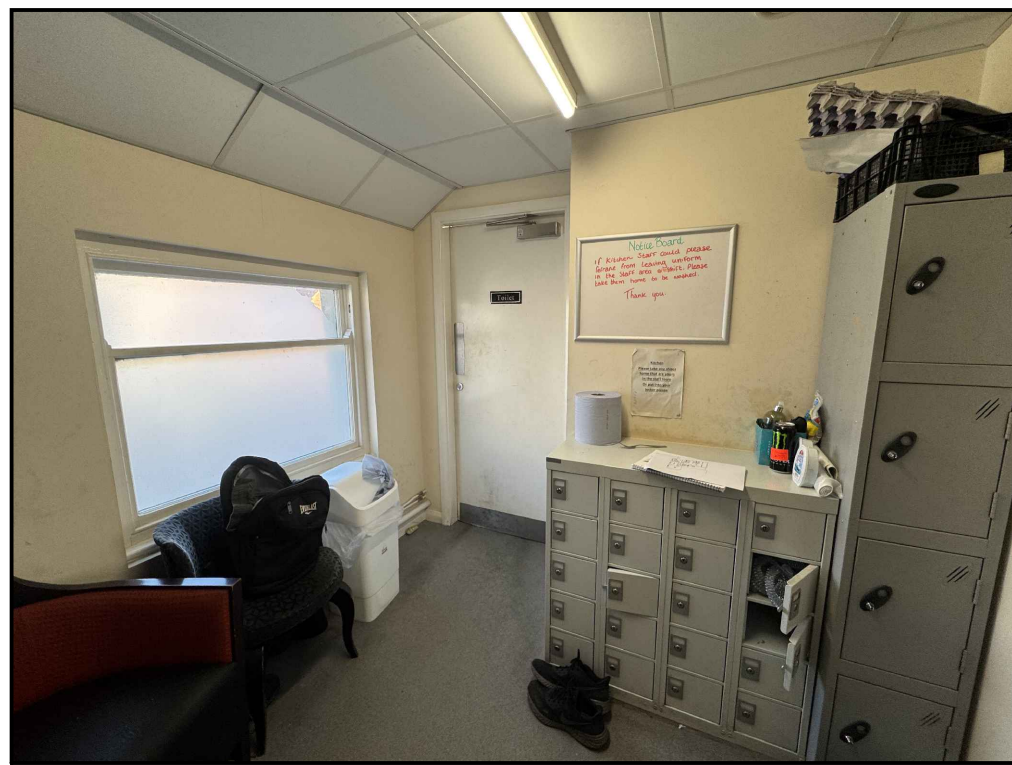


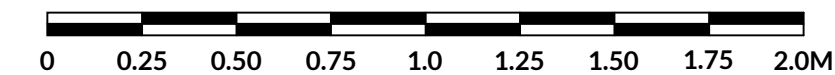

EXISTING PHOTOGRAPHS

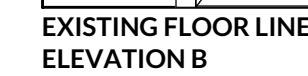

2
500


EXISTING ELEVATIONS
SCALE 1:20



EXISTING DOOR INTO
THE EXISTING STAFF
ROOM TO BE REMOVED
TO CREATE A LARGER
OUTER LOBBY SPACE



NEW STUD WALL TO BE INSTALLED
TO FORM NEW MALE WC.

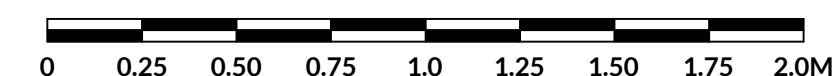

PROPOSED ELEVATIONS
SCALE 1:20

[illegible]

CLIENT

wetherspoon

PROJECT
**THE WHEATSHEAF
CHEADLE
(PN 6226)**

DRAWING TITLE

**STAFF FACILITIES - WC'S
EXISTING & PROPOSED
ELEVATIONS**

SCALE
AS STATED @ A1

DATE
08.12.25

DRAWN BY
HS

CHECKED BY	
CC	

STATUS
PRELIMINARY

JOB NO 3070	DWG NO 500	REV /
-----------------------	----------------------	-----------------