


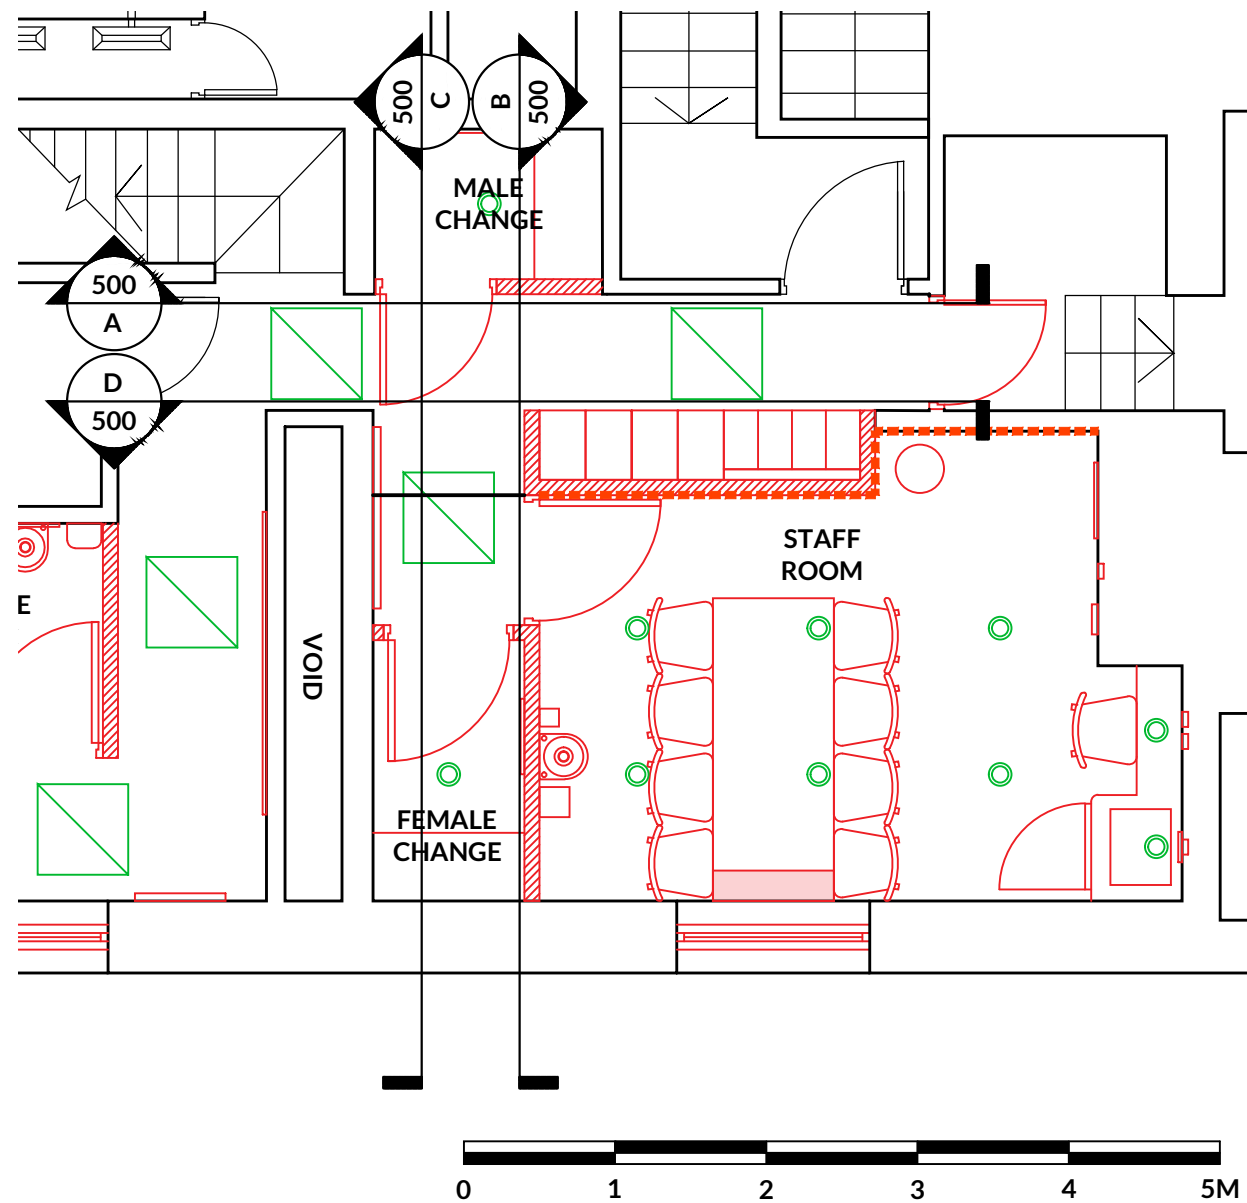


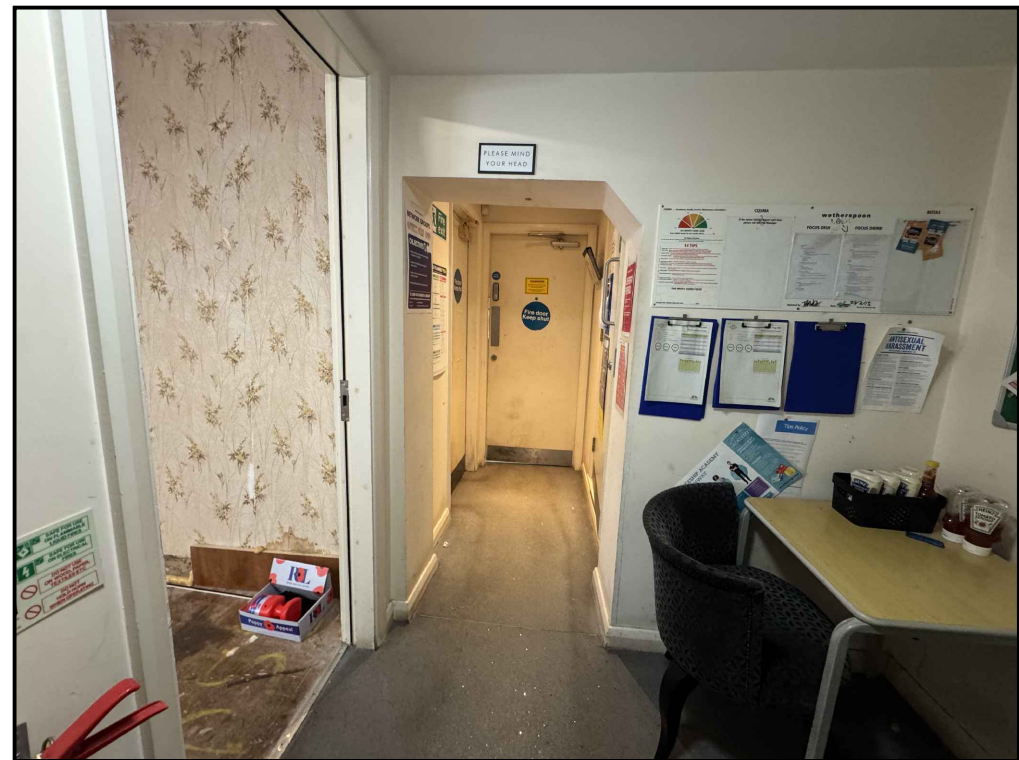


1 LOCATION PLAN: OUTER LOBBY & CHANGE
SCALE 1:50

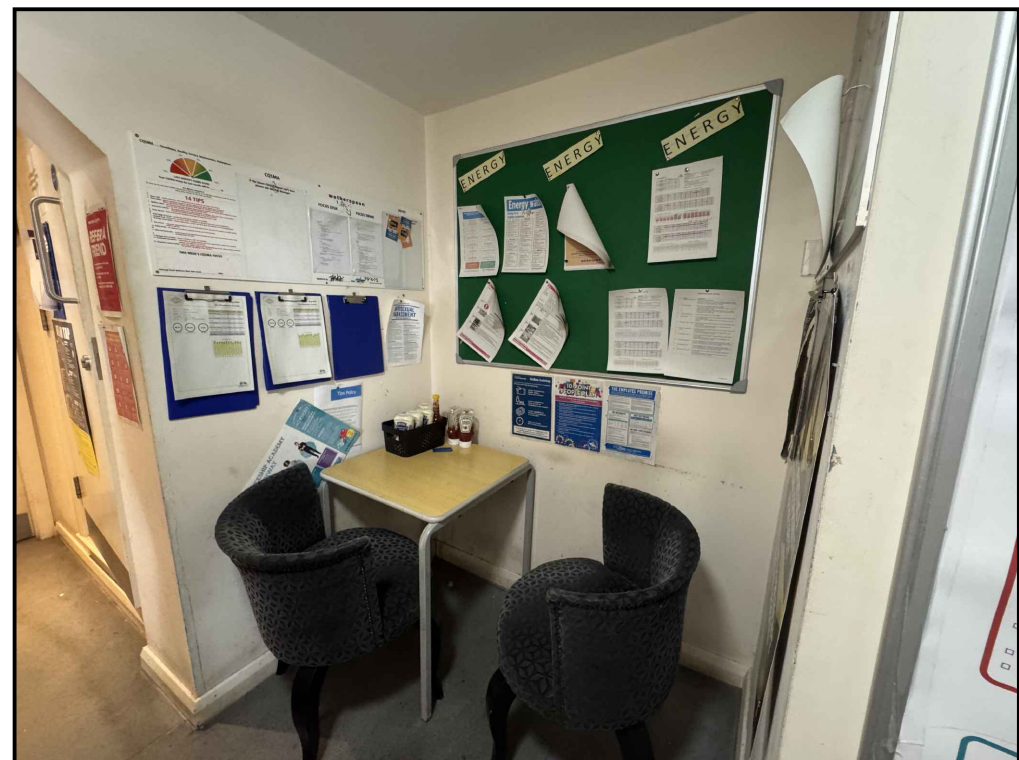

EXISTING PHOTOGRAPHS

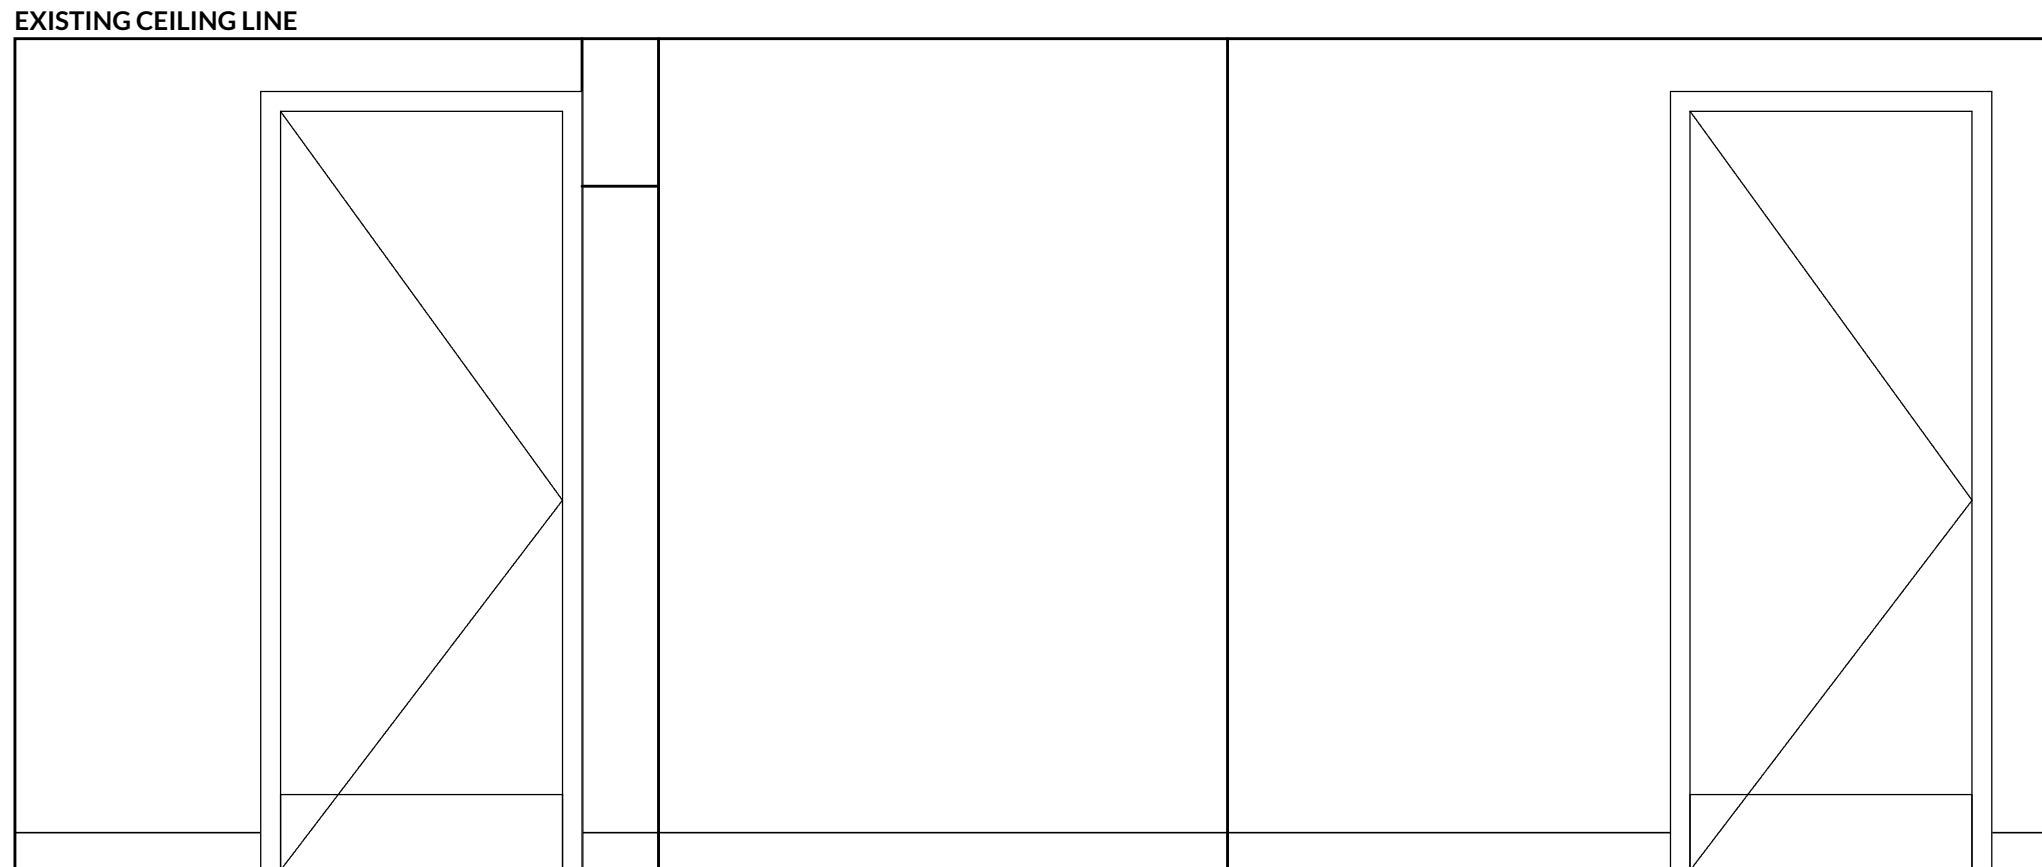


EXISTING FLOOR LINE
ELEVATION A

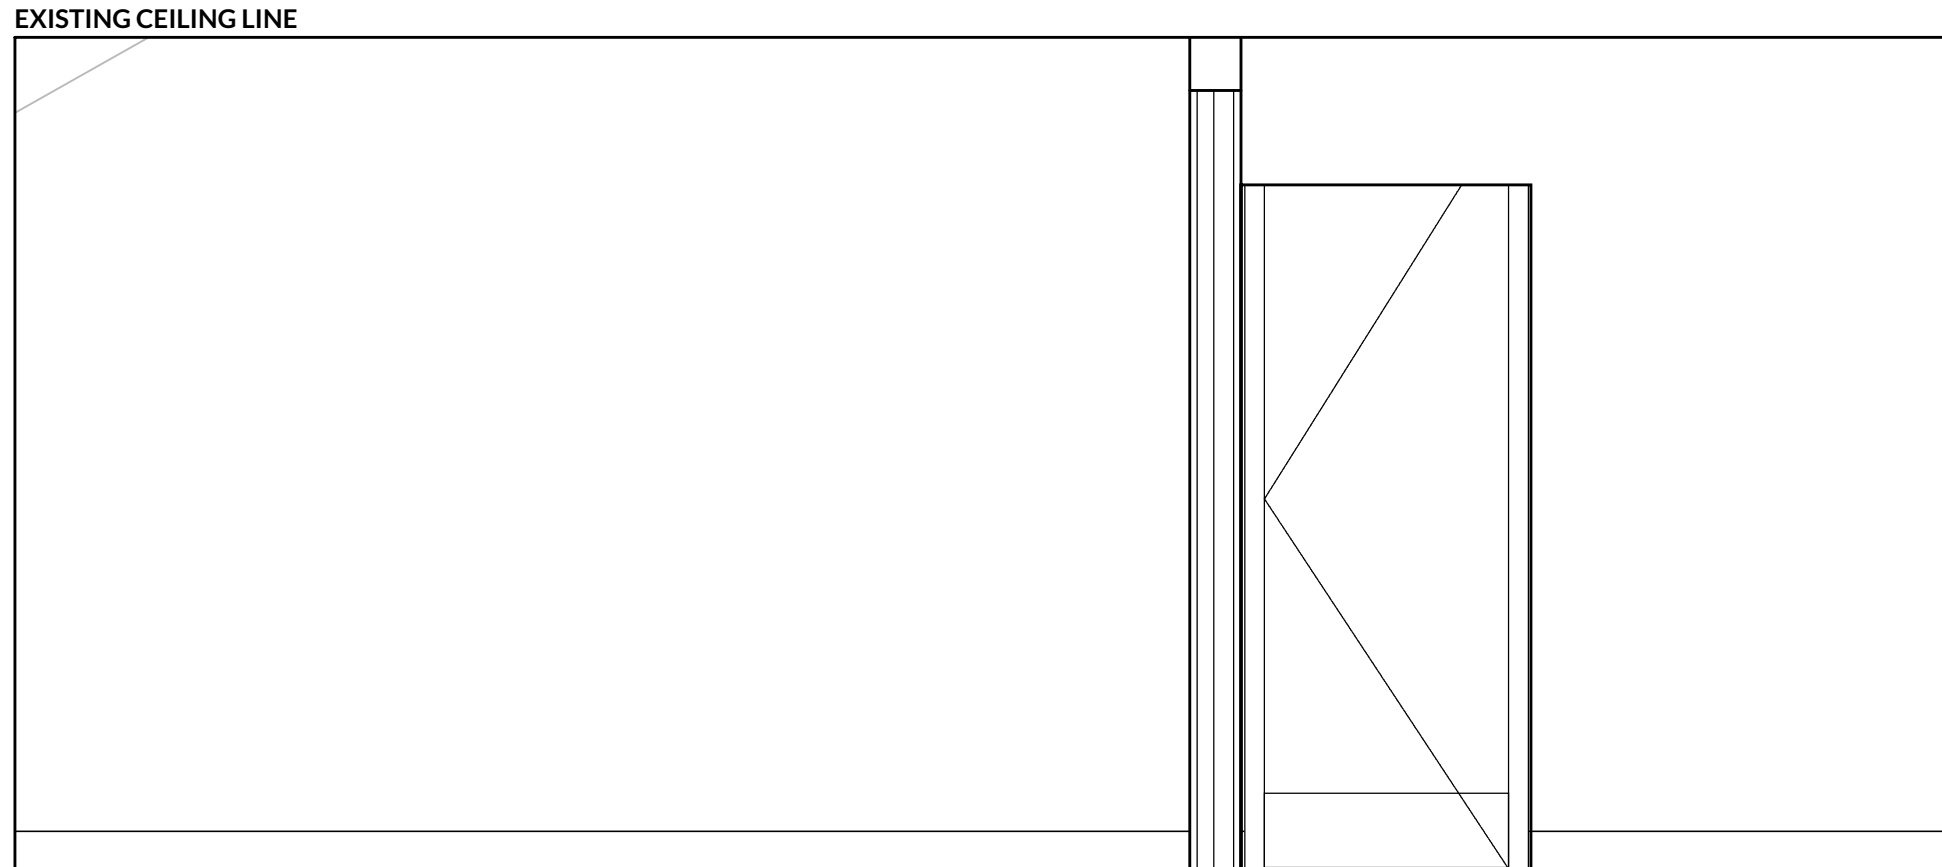


EXISTING FLOOR LINE
ELEVATION C

2 EXISTING ELEVATIONS
SCALE 1:20

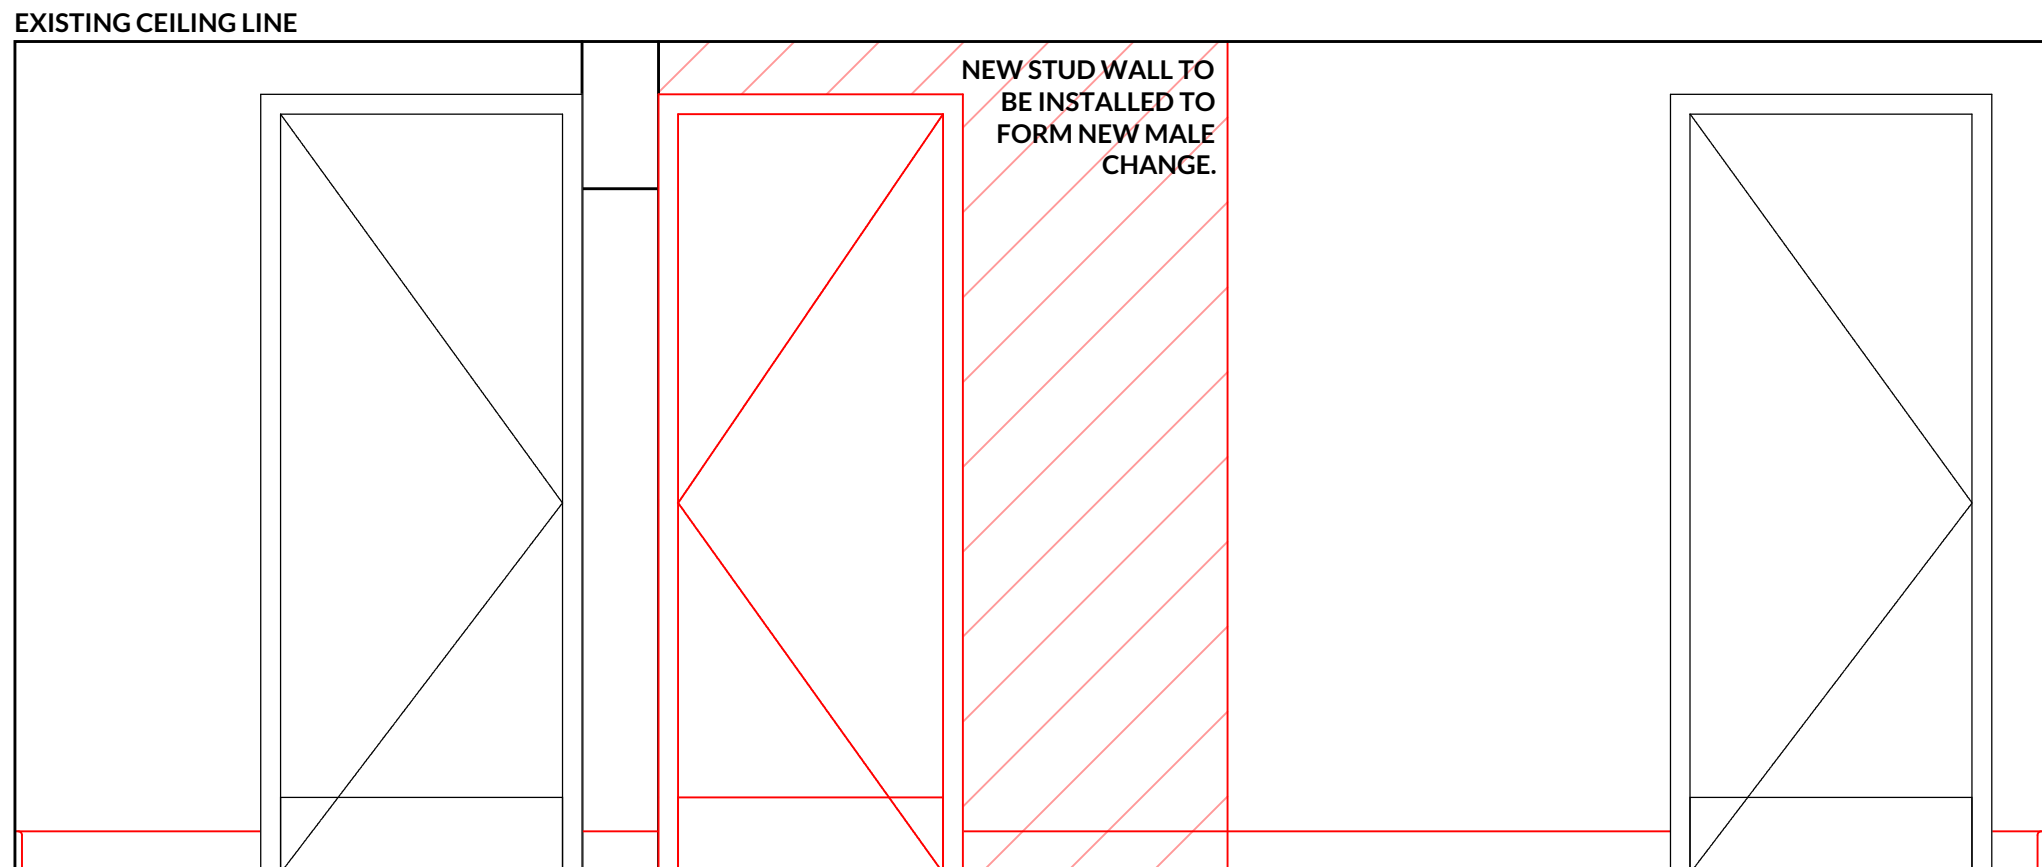


EXISTING FLOOR LINE
ELEVATION A

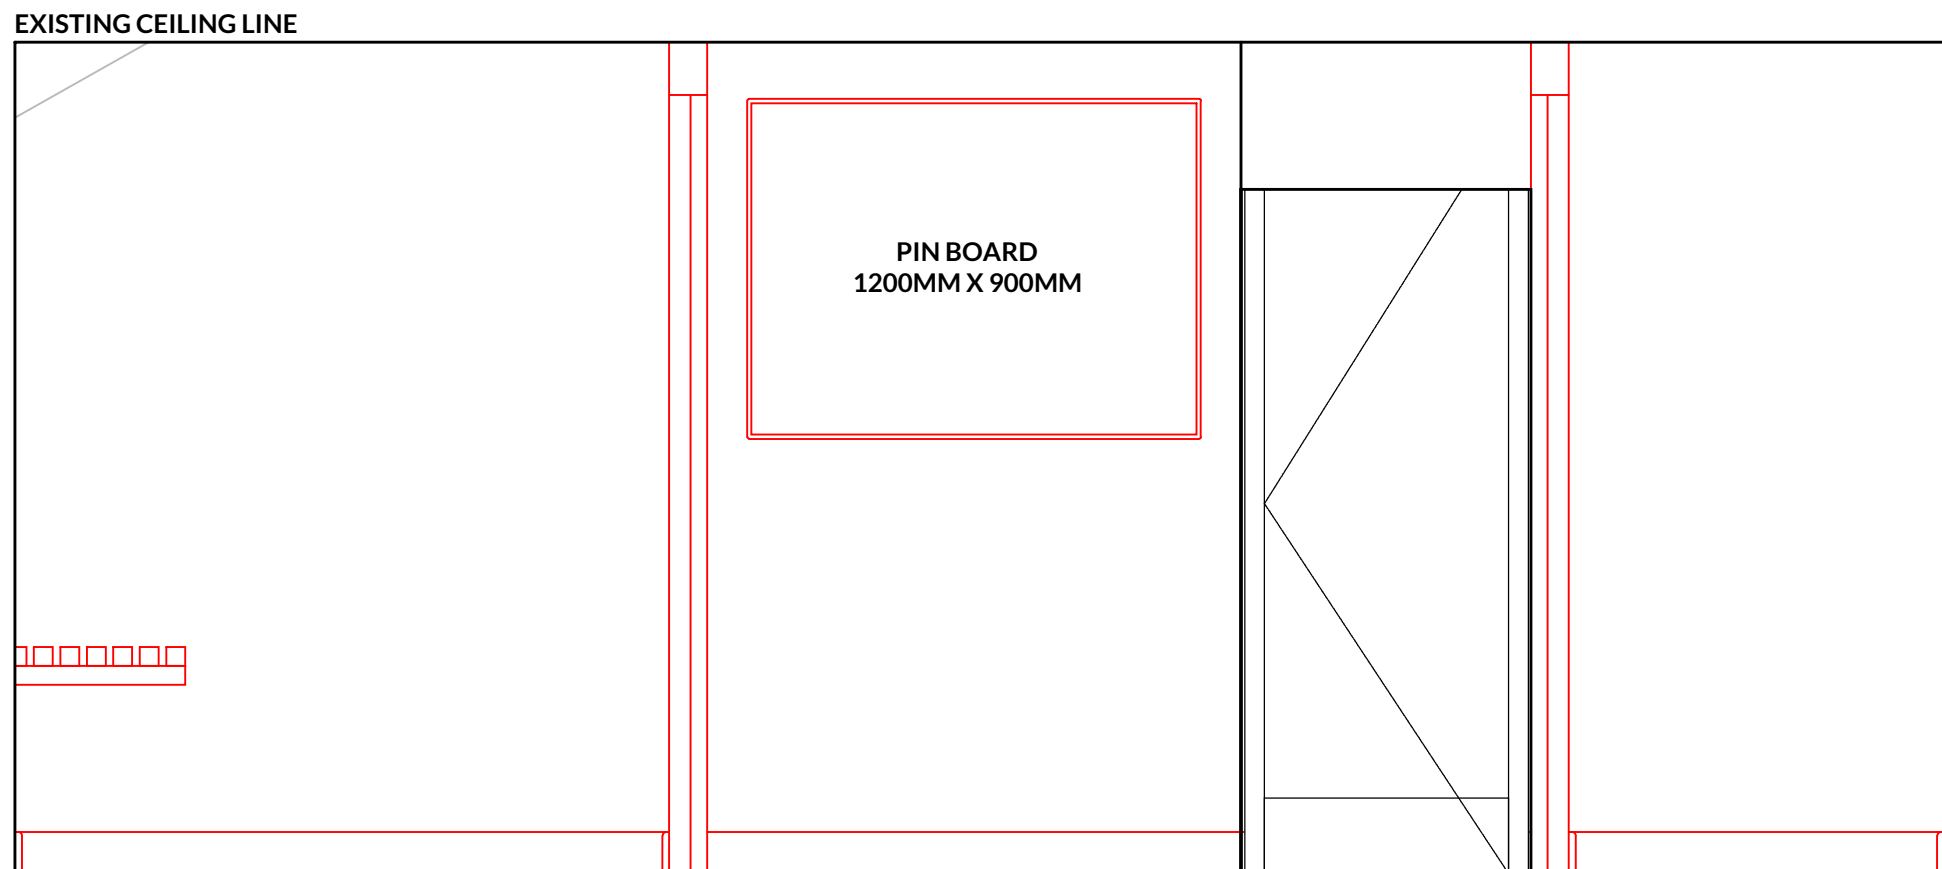


EXISTING FLOOR LINE
ELEVATION C



3 PROPOSED ELEVATIONS
SCALE 1:20

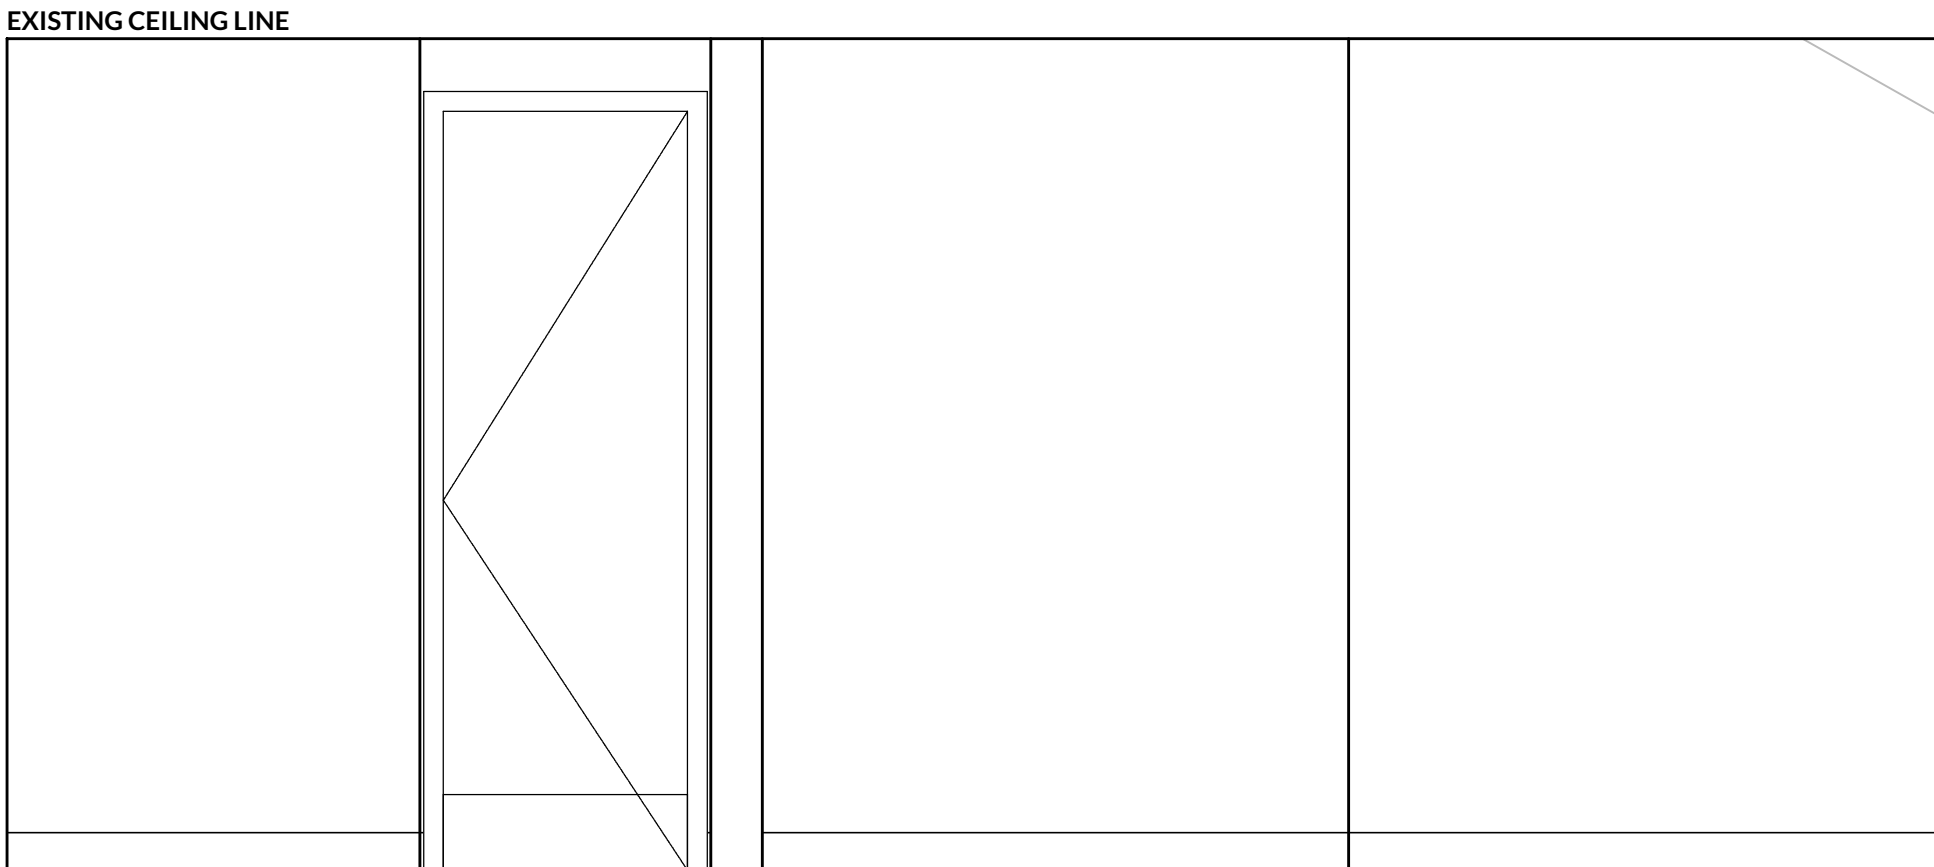


EXISTING FLOOR LINE
ELEVATION B

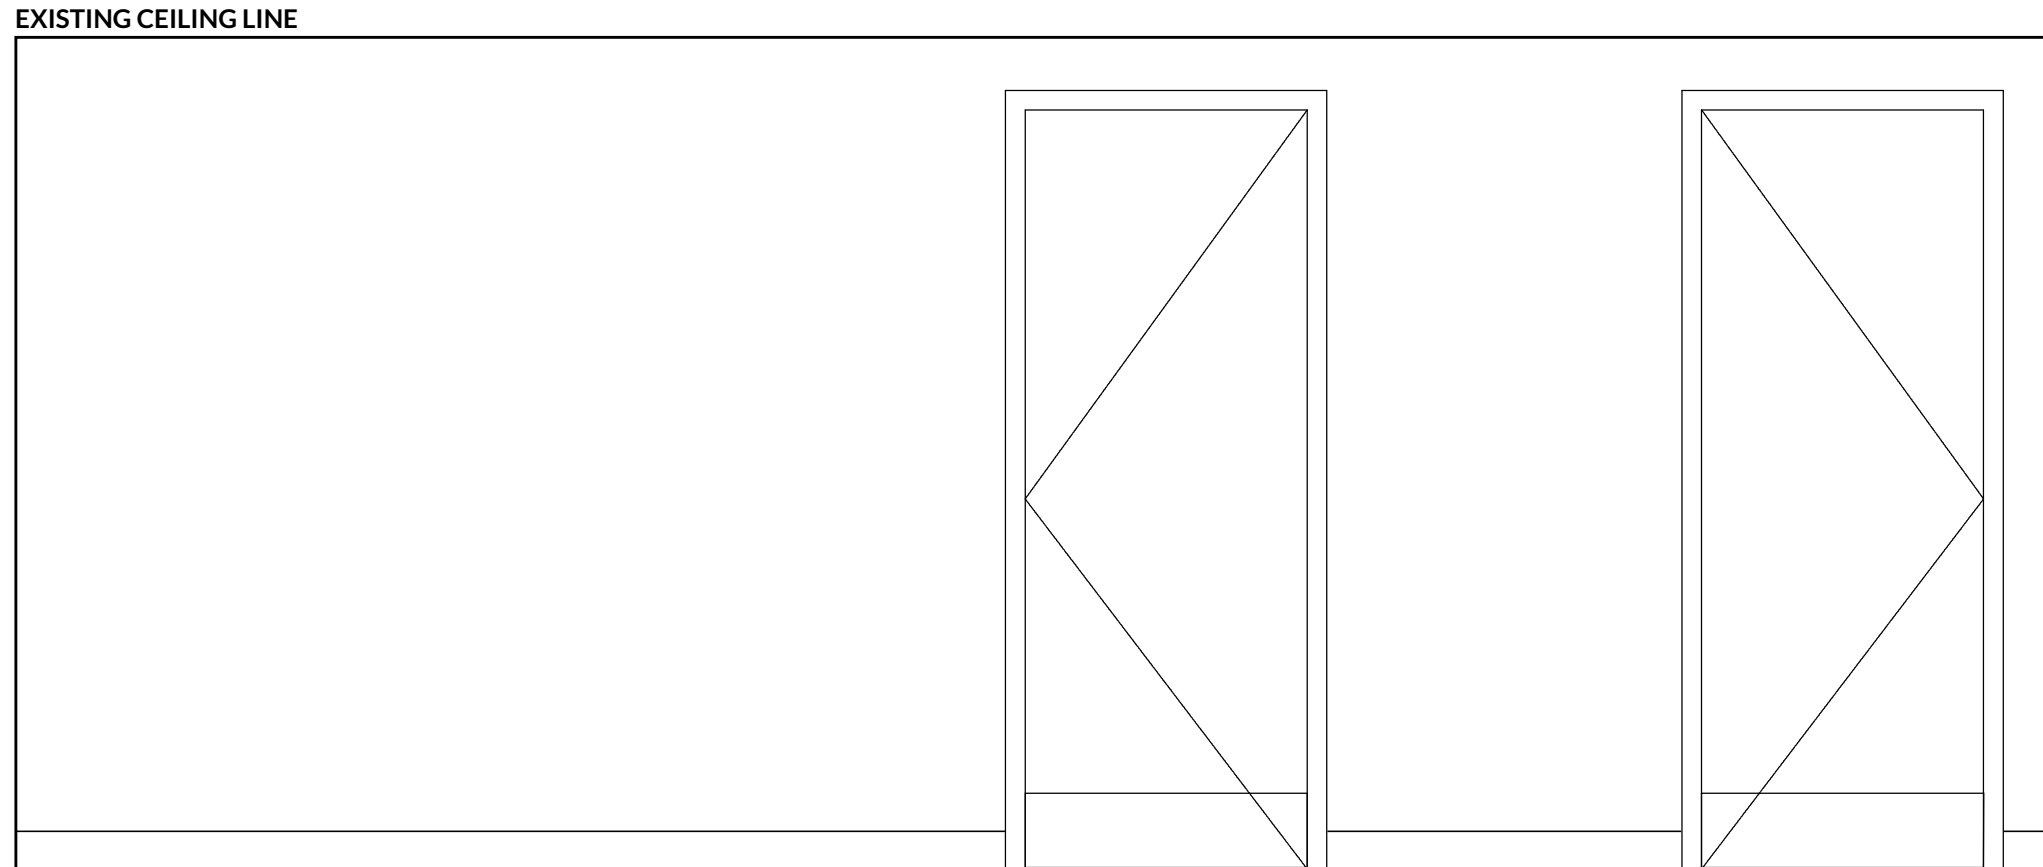


EXISTING FLOOR LINE
ELEVATION D

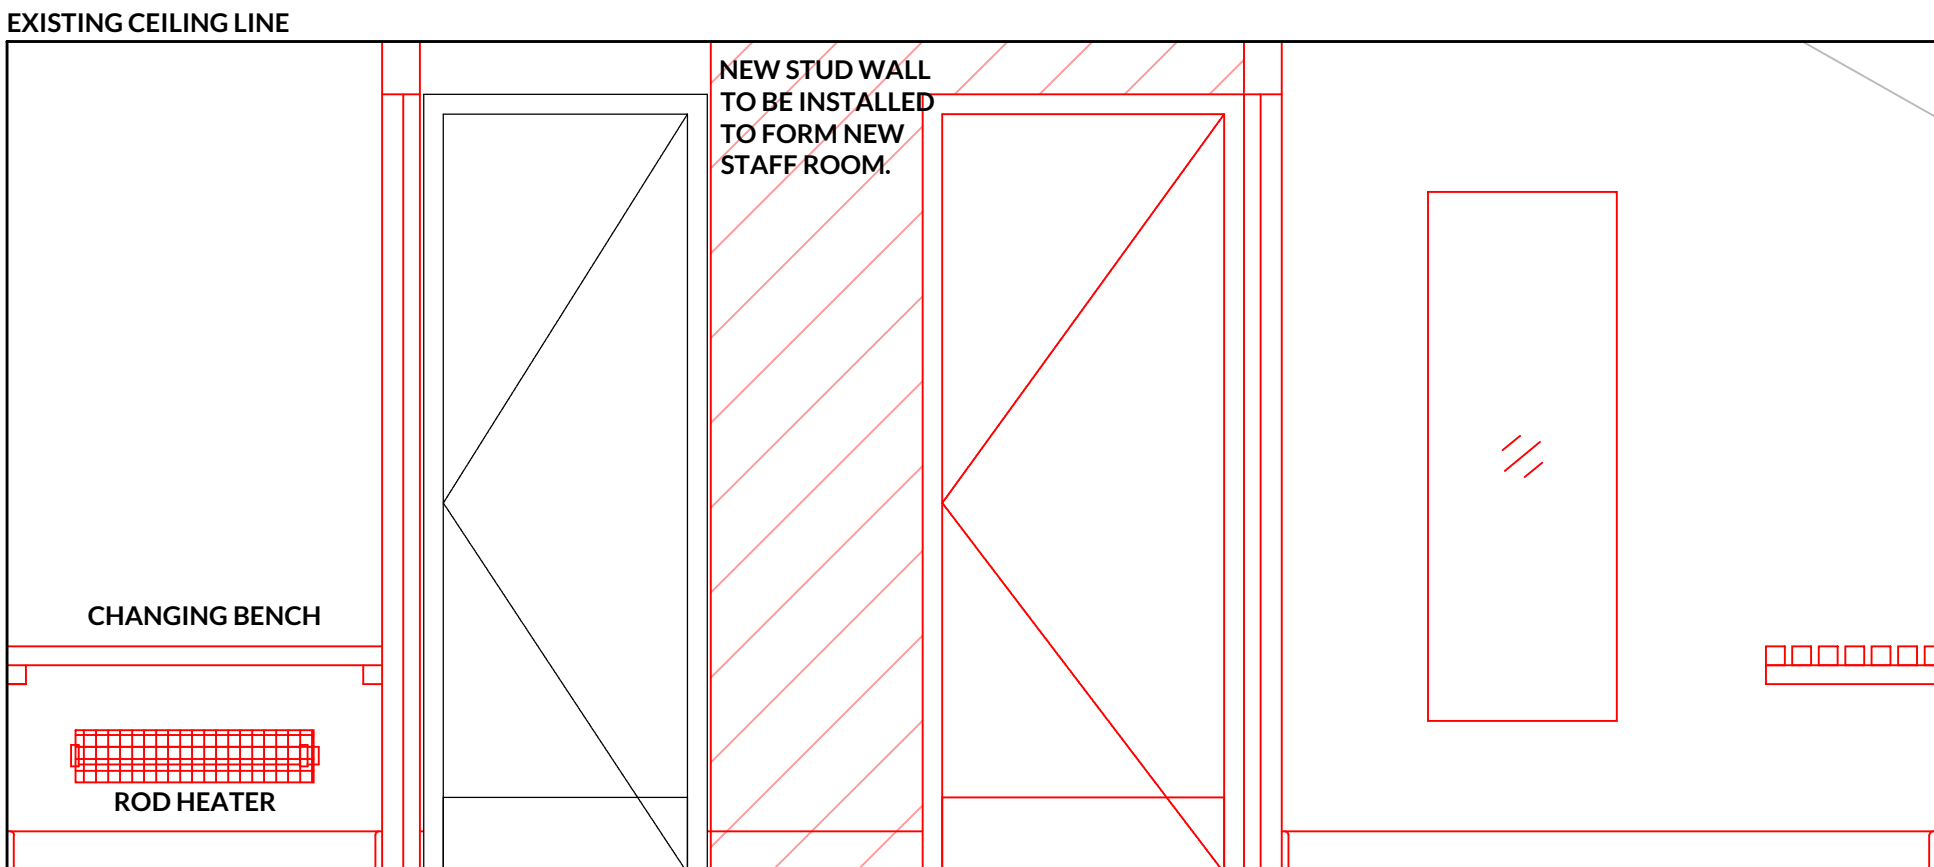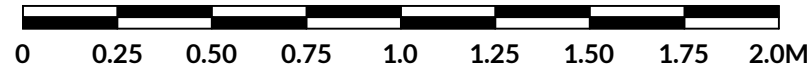

EXISTING FLOOR LINE
ELEVATION B

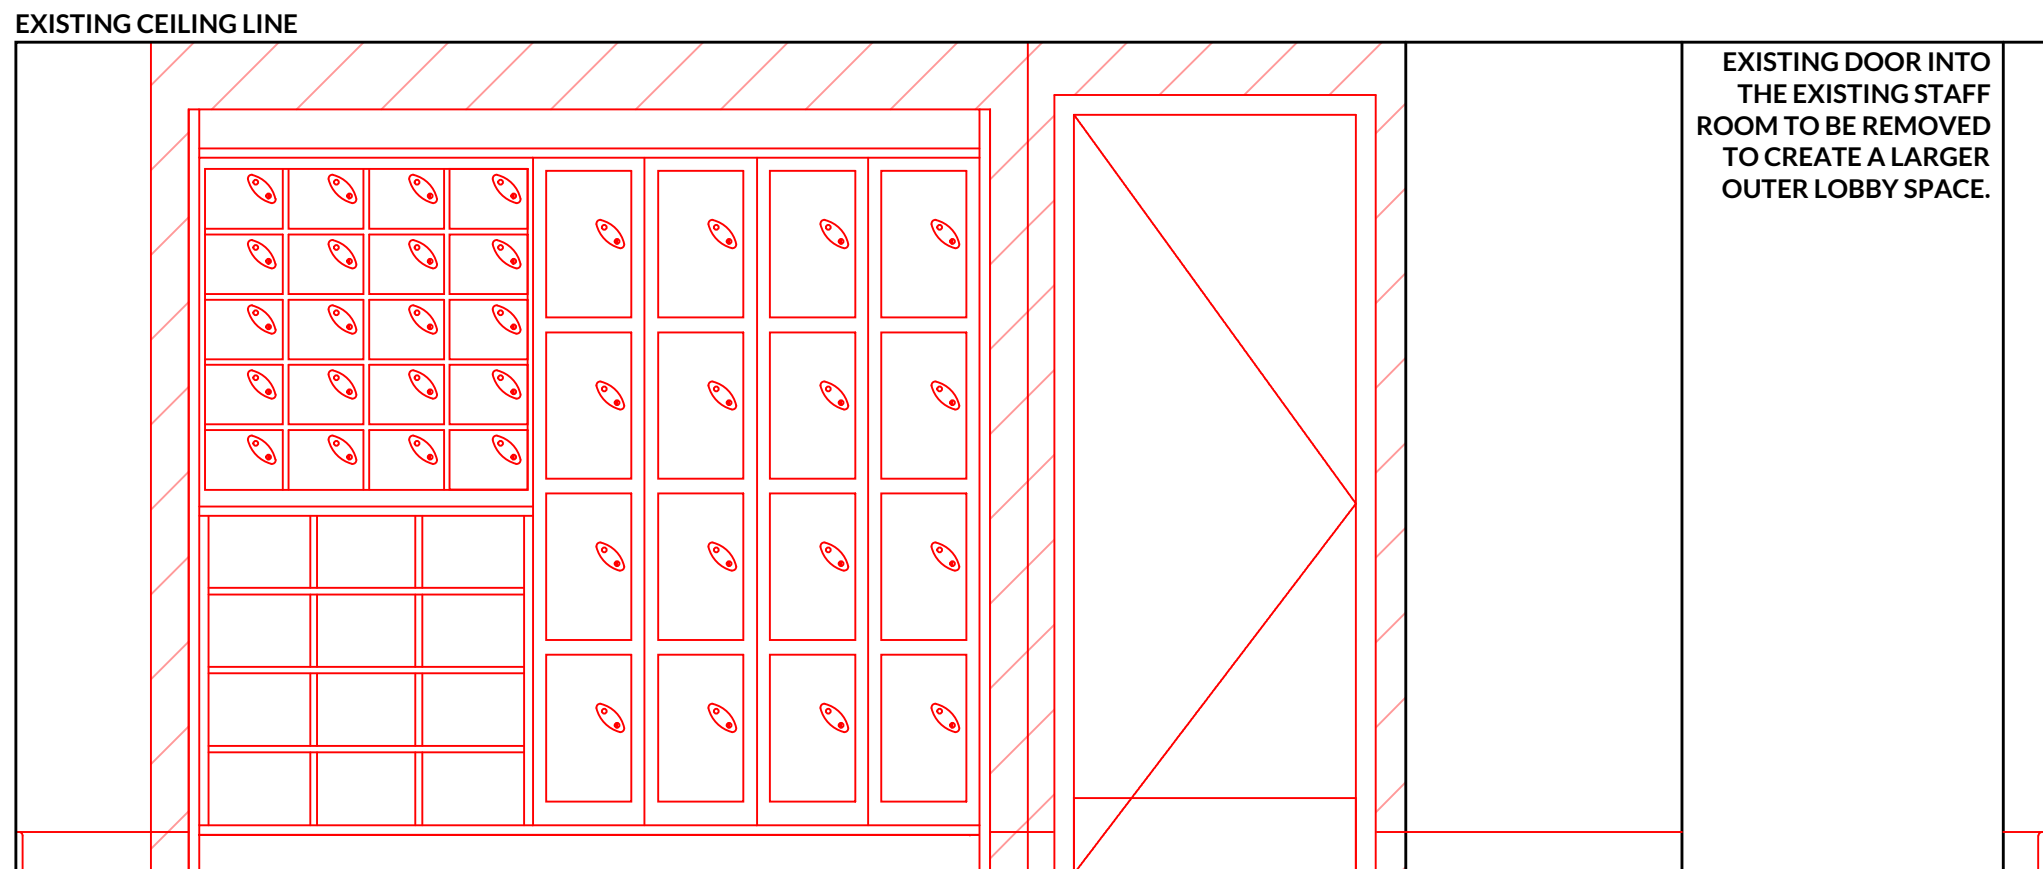

EXISTING FLOOR LINE
ELEVATION D

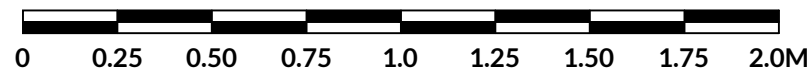

JOB NO	DWG NO	REV
3070	501	A
REVISION		
REVISION	DATE	DWN CHK
A	ELEVATION SCALE UPDATED	11.12.25 HS MA

This drawing is the property of DVA Ventures Limited. Copyright and design rights are reserved by them and the drawing is issued on the condition that it is not copied either wholly or in part without the written consent of DVA Ventures Limited.



PROJECT
**THE WHEATSHEAF
CHEADLE
(PN 6226)**

DRAWING TITLE
**OUTER LOBBY & STAFF
CHANGE EXISTING &
PROPOSED ELEVATIONS**

SCALE
AS STATED @ A1

DATE 08.12.25	DRAWN BY HS	CHECKED BY CC
-------------------------	-----------------------	-------------------------

STATUS
PRELIMINARY

JOB NO	DWG NO	REV
3070	501	A