




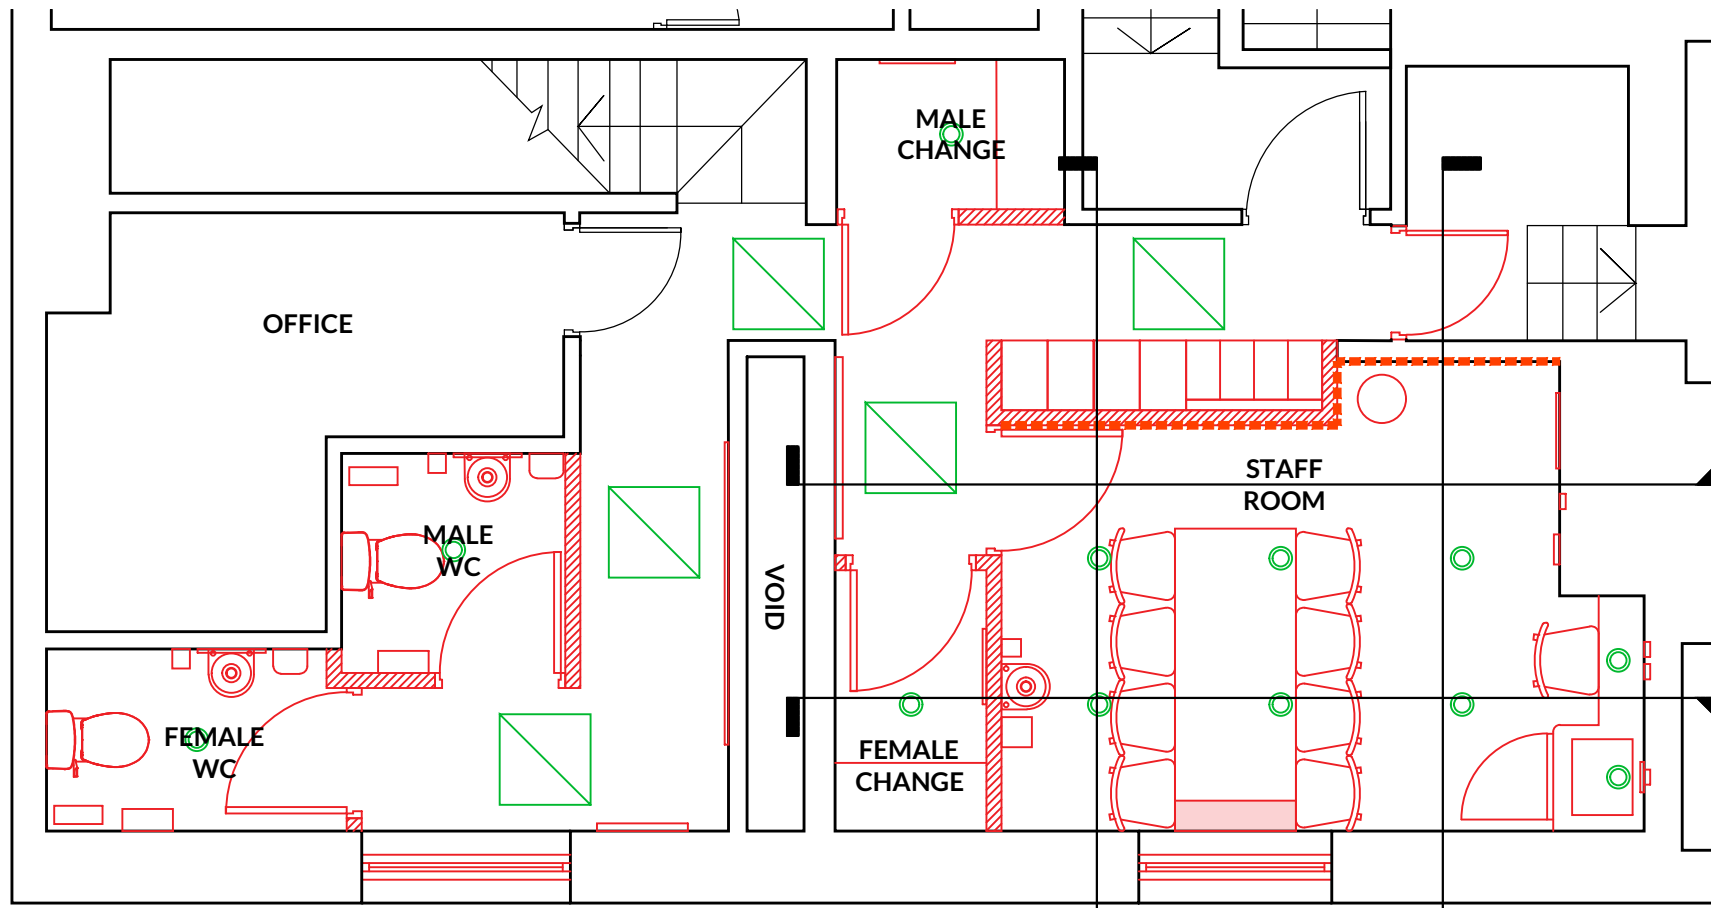


1
502 LOCATION PLAN: STAFF ROOM
SCALE 1:50

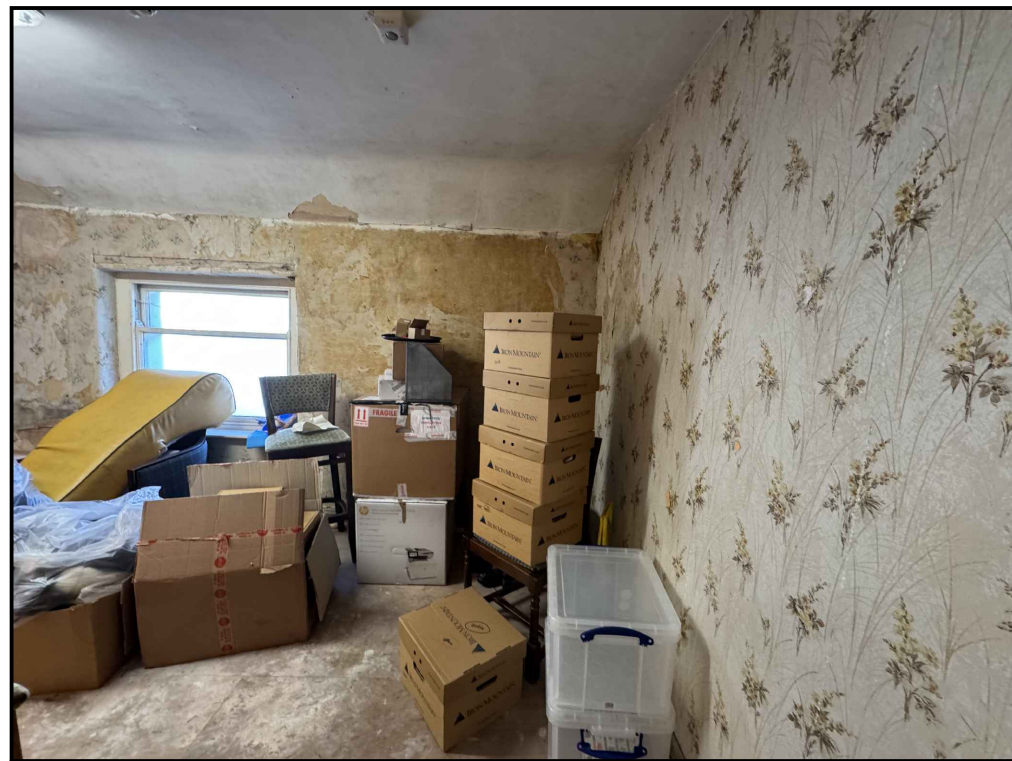


EXISTING PHOTOGRAPHS

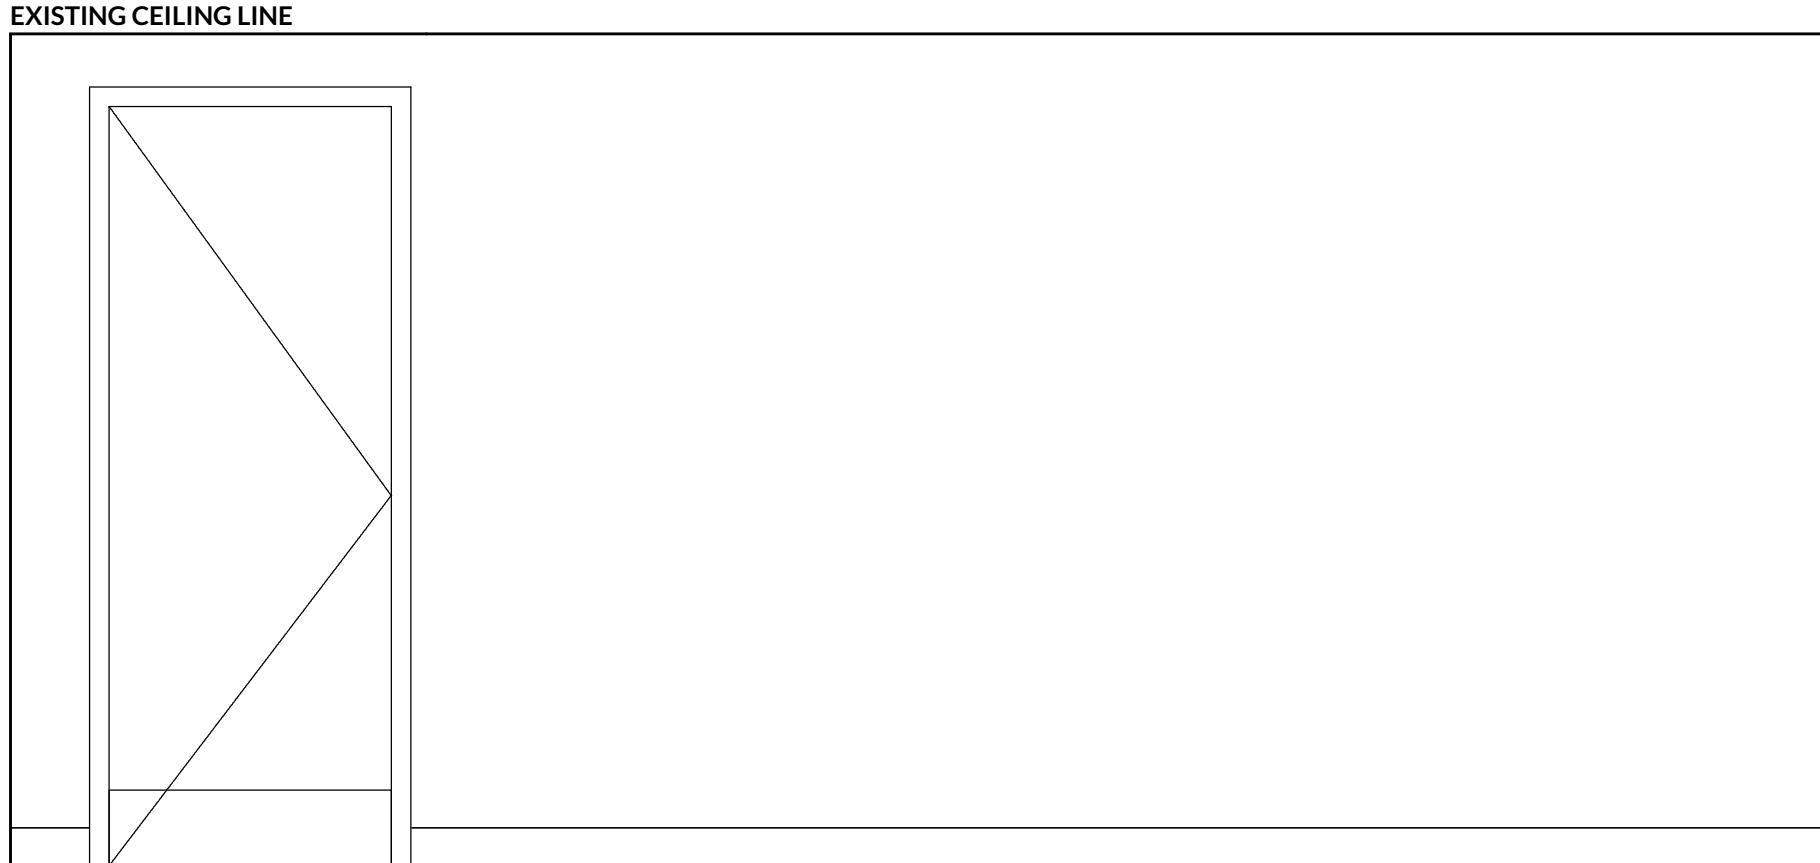


EXISTING FLOOR LINE
ELEVATION A

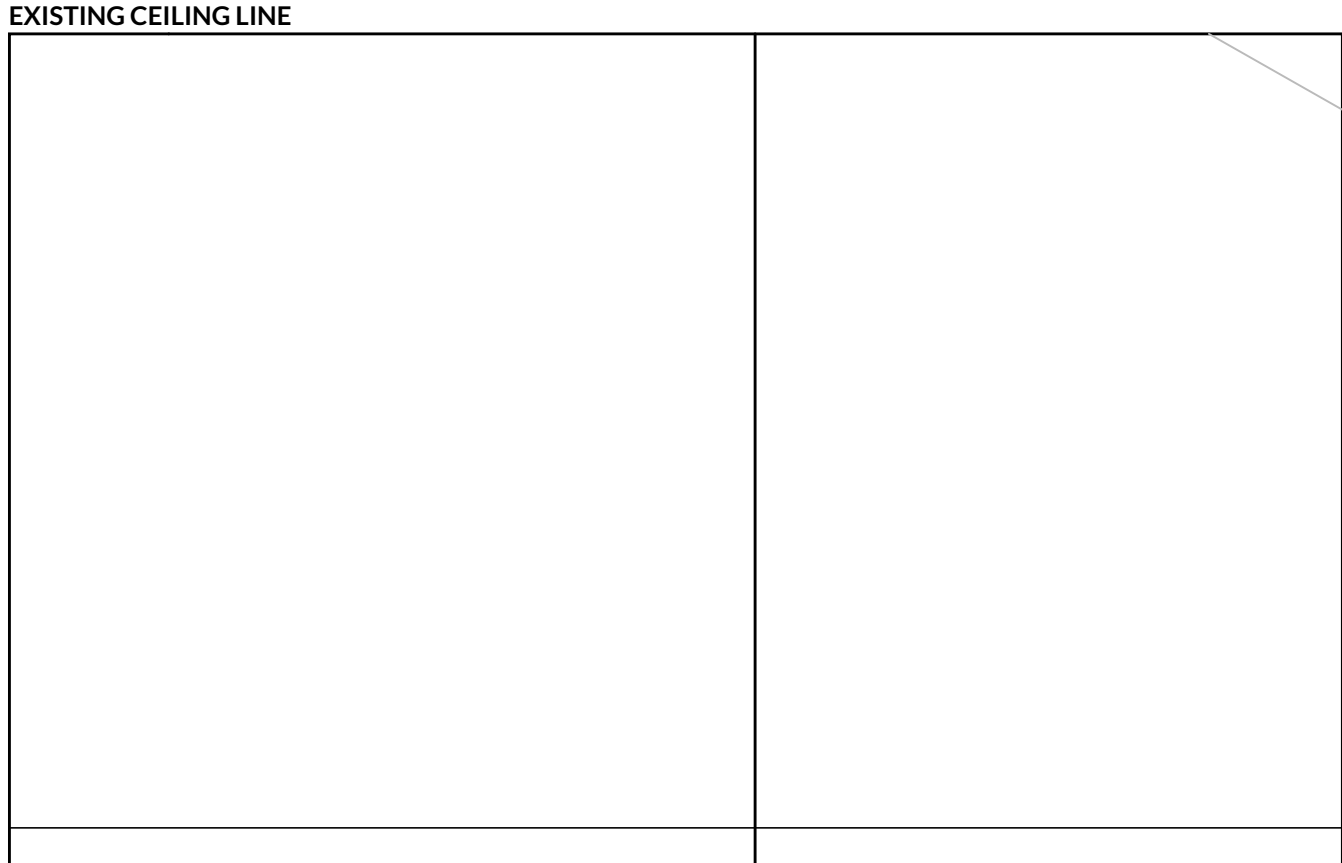

EXISTING FLOOR LINE
ELEVATION B

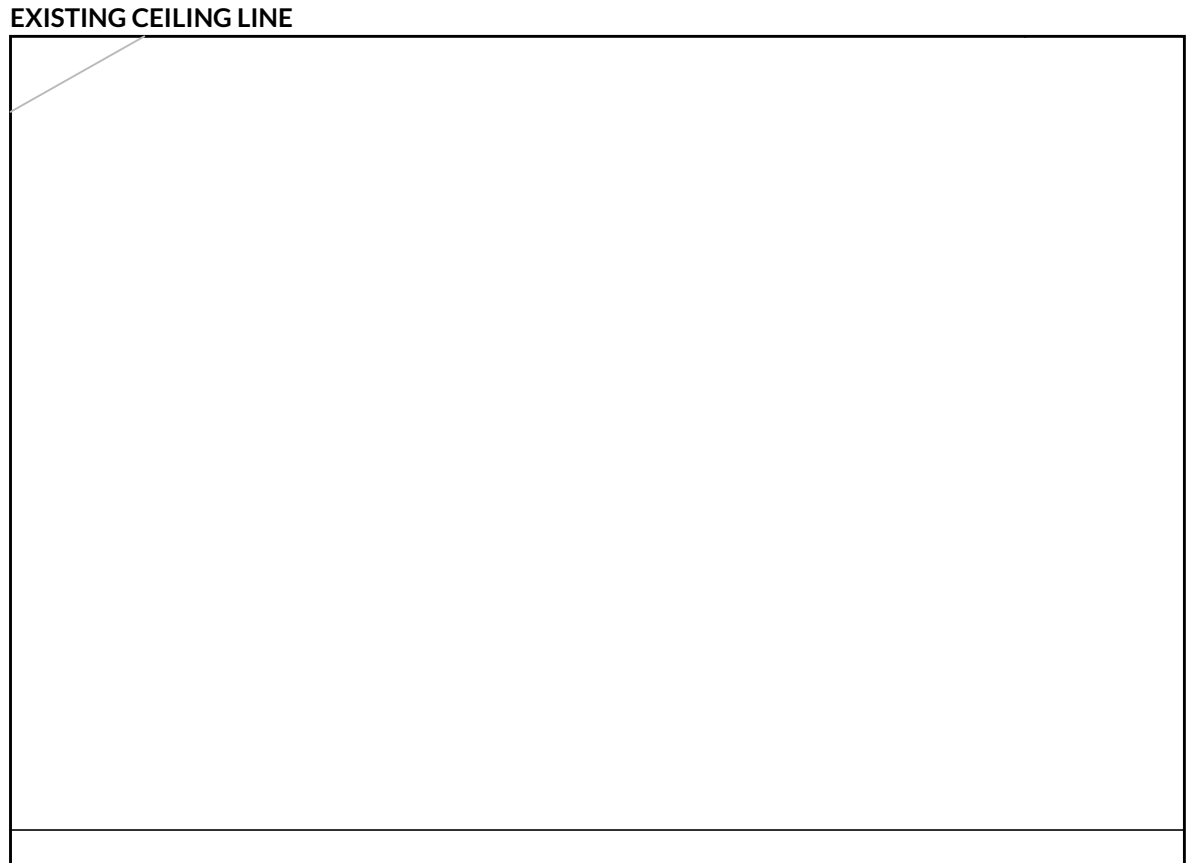


EXISTING FLOOR LINE
ELEVATION C

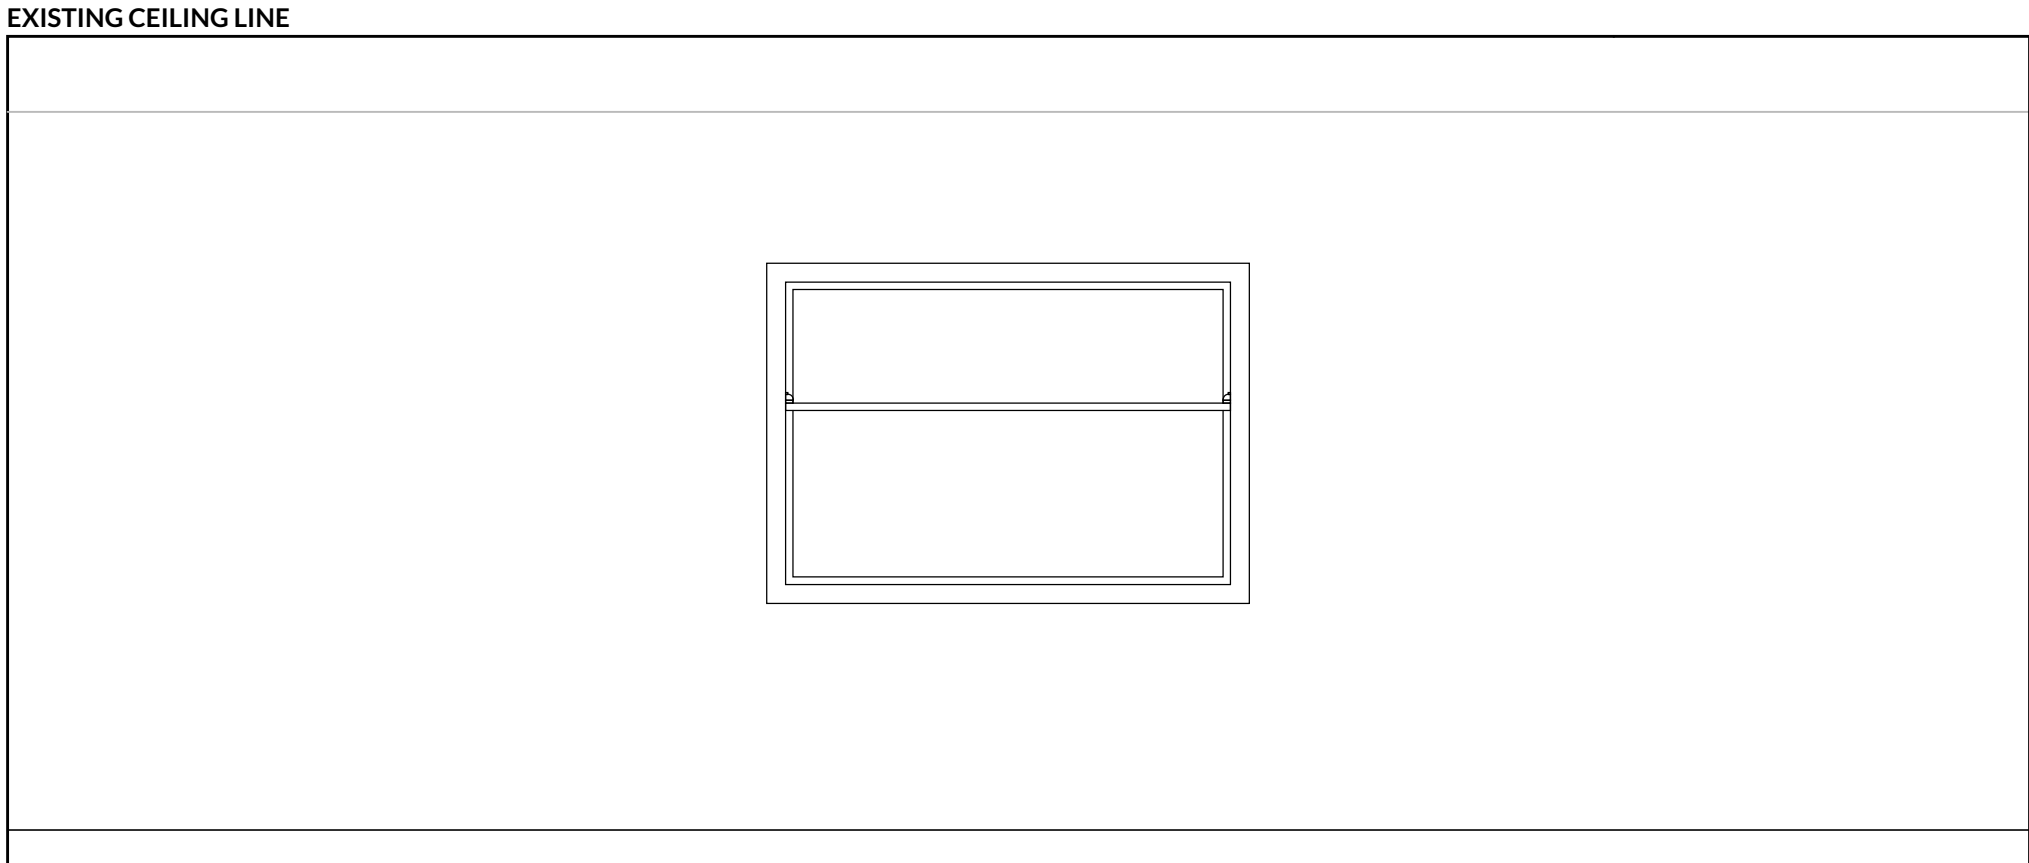


EXISTING FLOOR LINE
ELEVATION D


2
502 EXISTING ELEVATIONS
SCALE 1:20

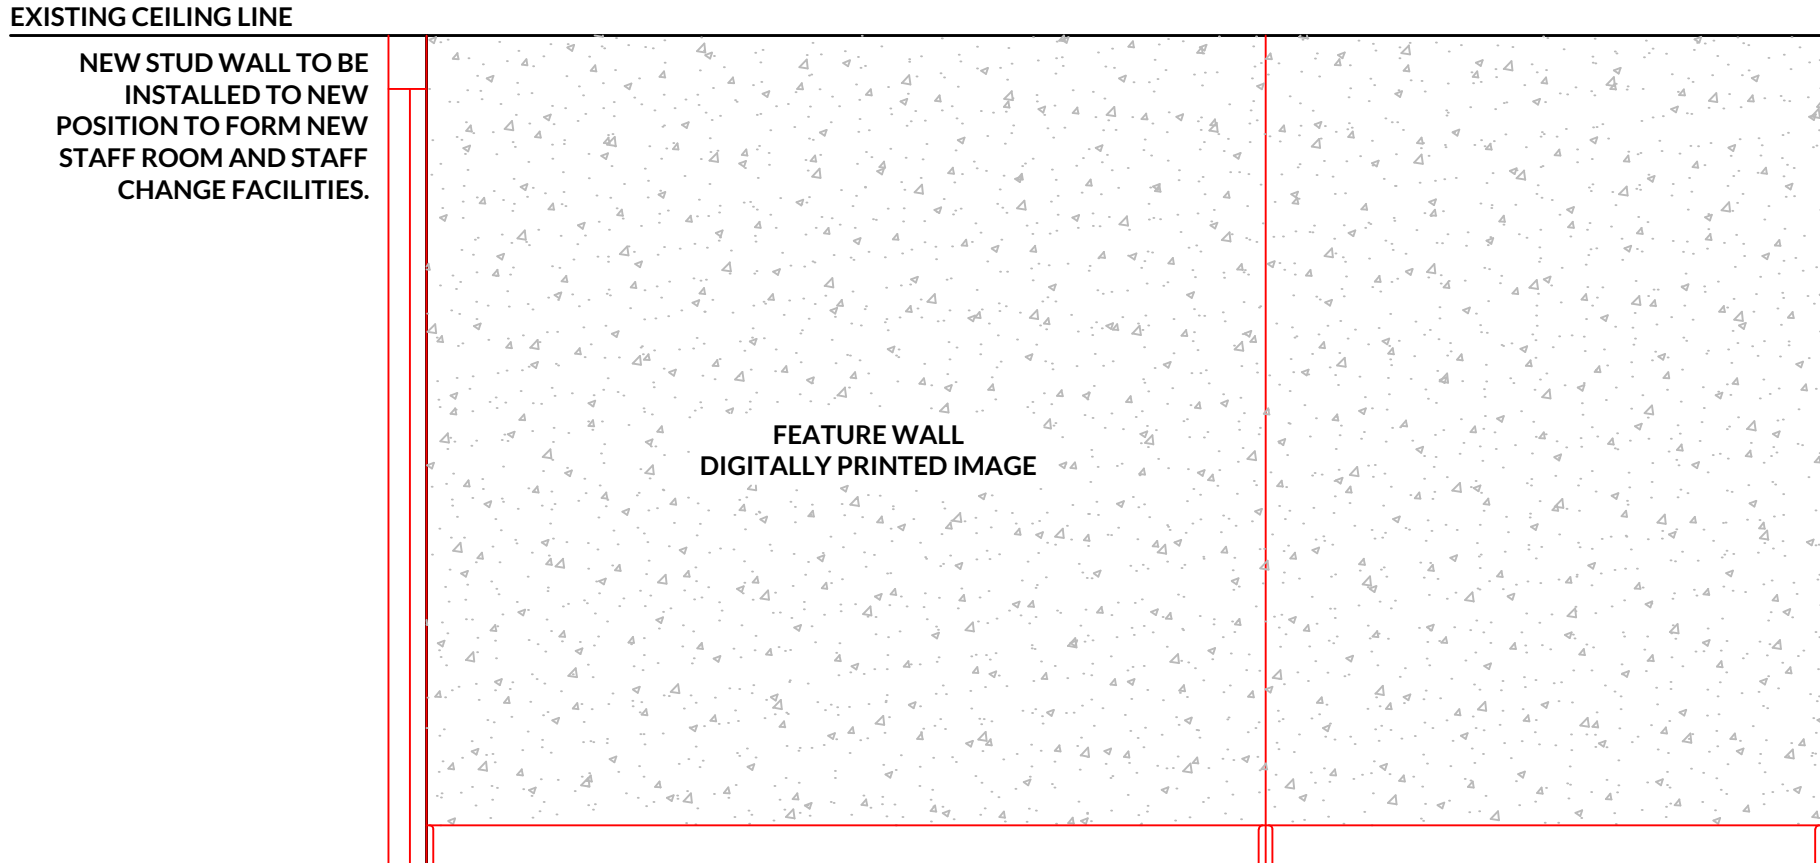


EXISTING FLOOR LINE
ELEVATION A

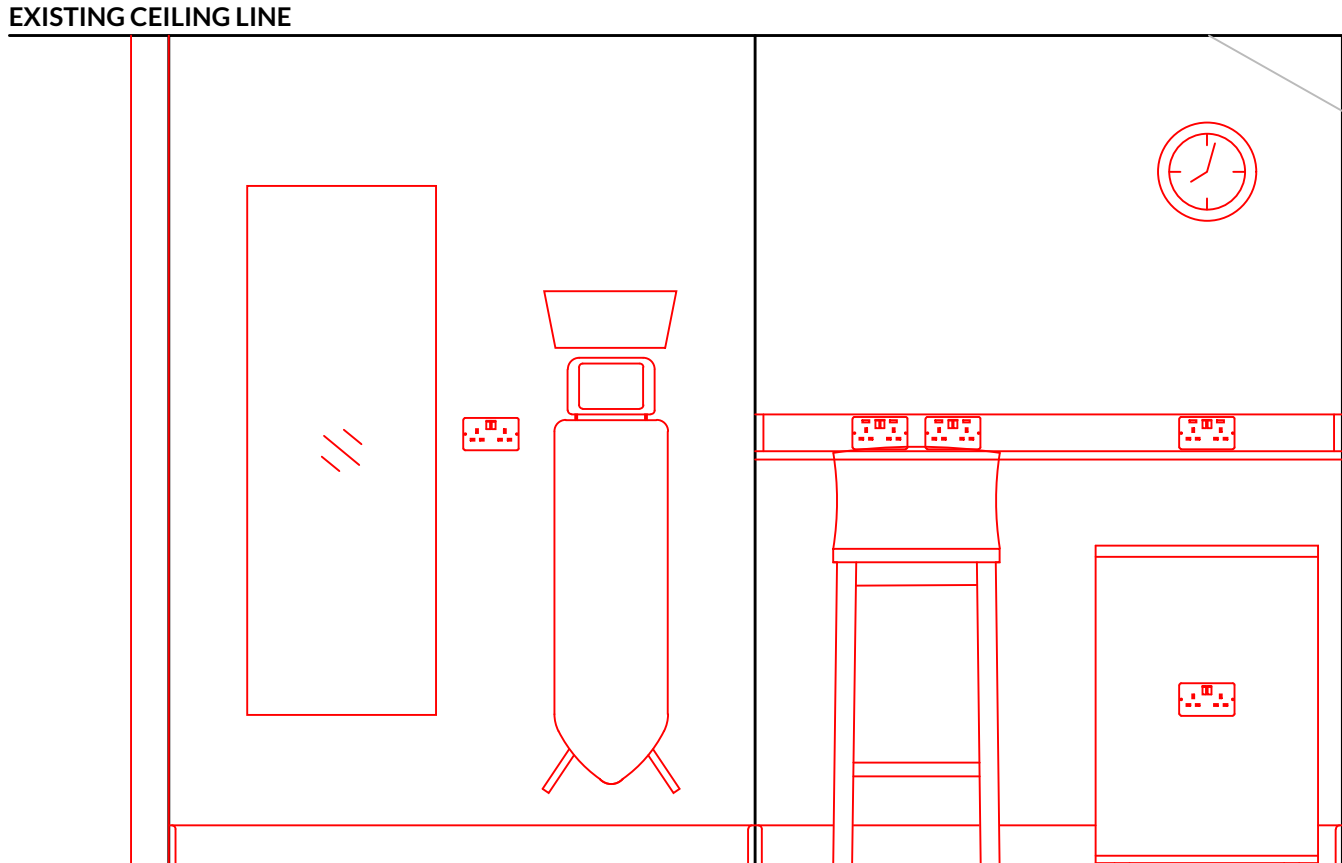

EXISTING FLOOR LINE
ELEVATION B

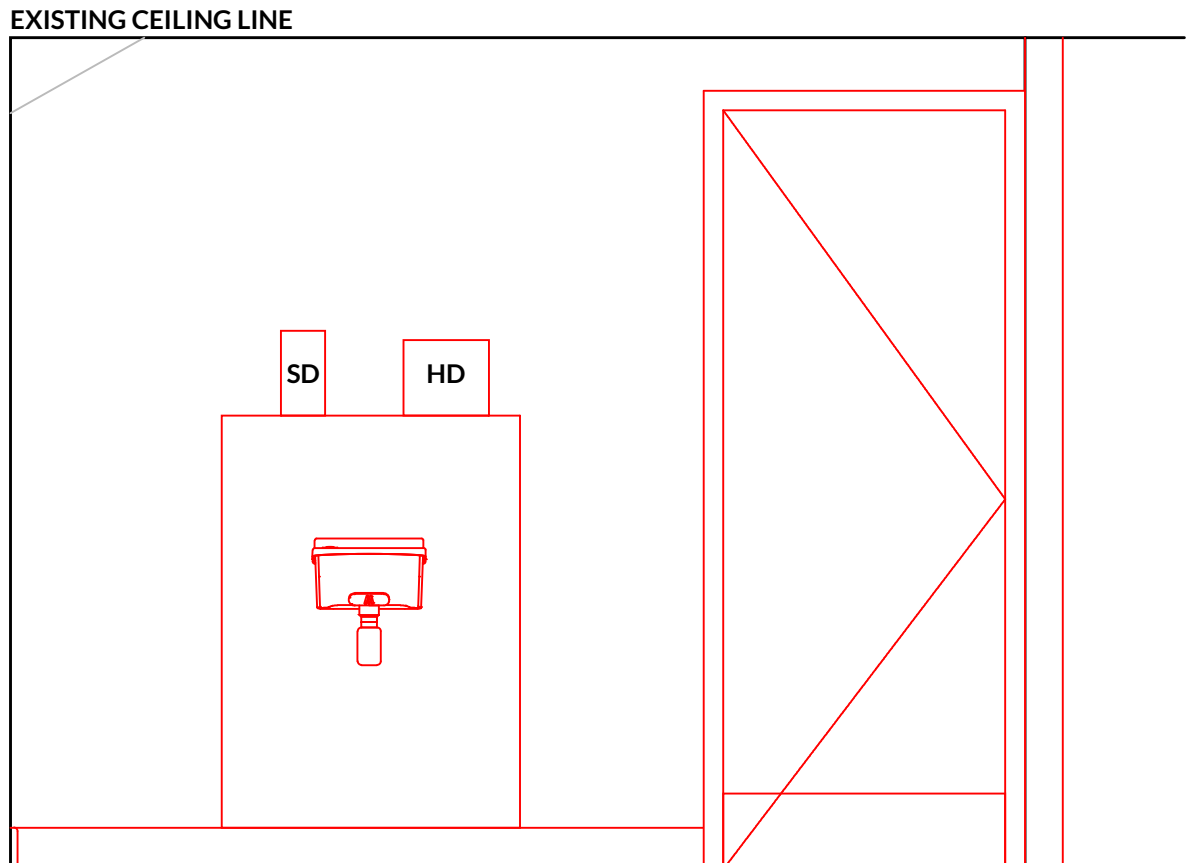

EXISTING FLOOR LINE
ELEVATION C

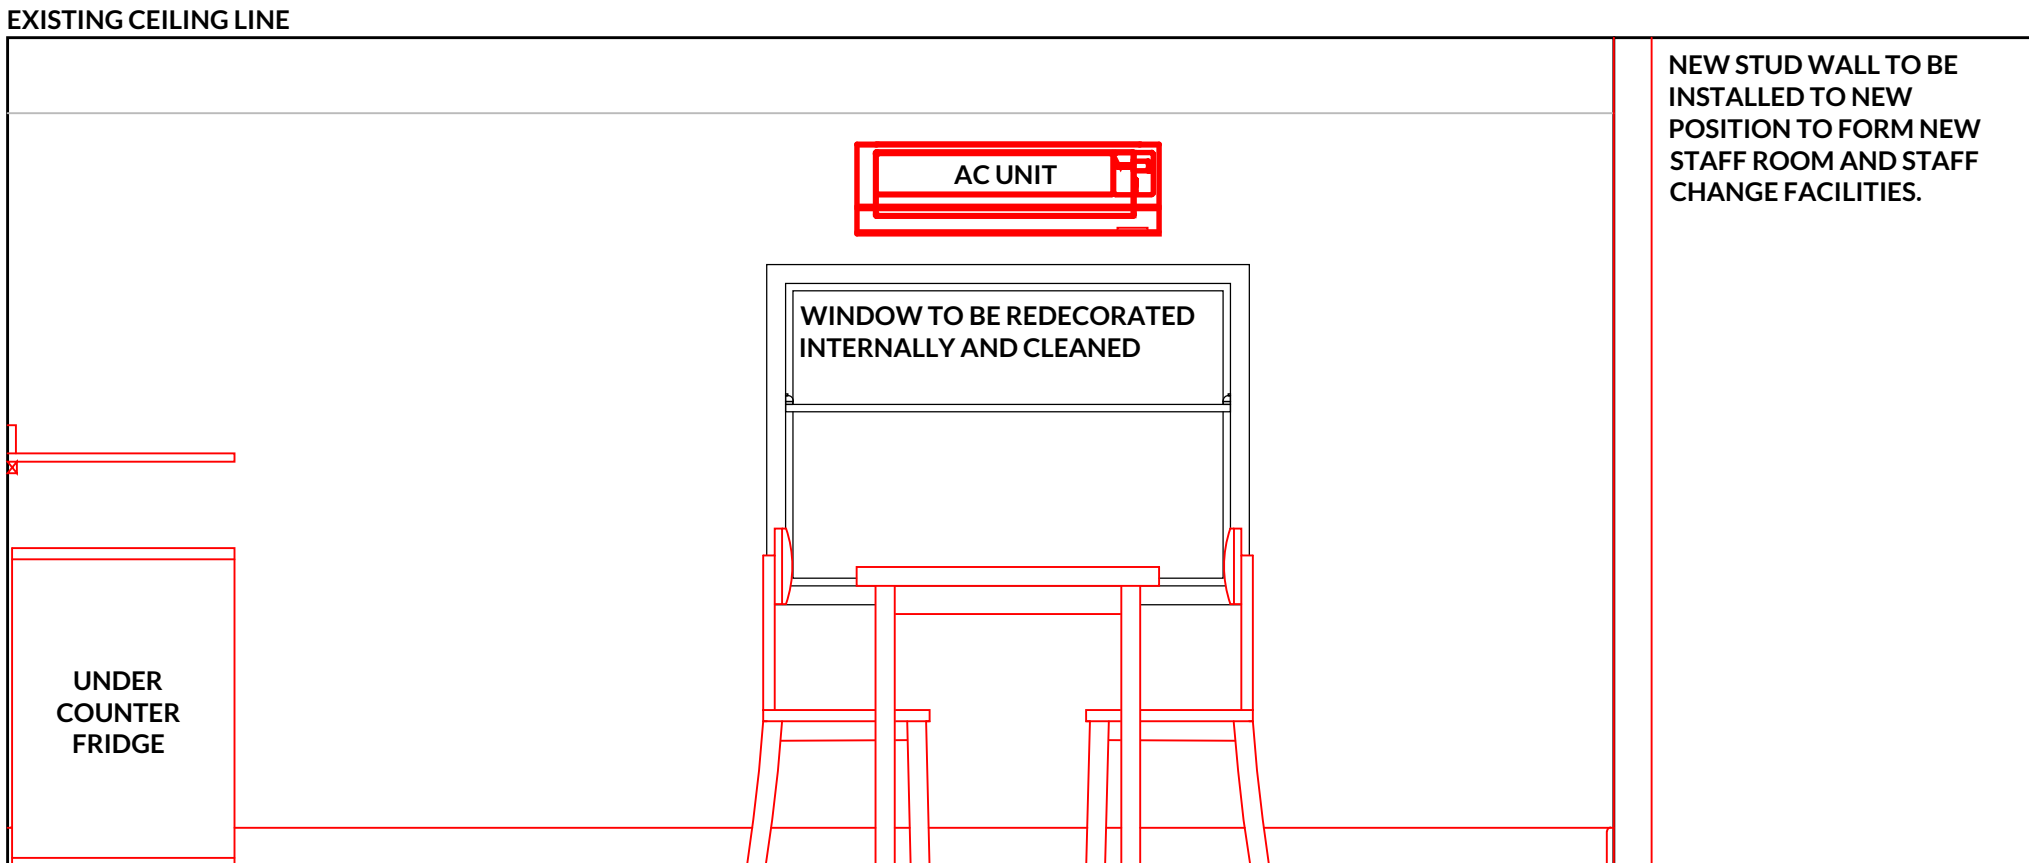

EXISTING FLOOR LINE
ELEVATION D

3
502 PROPOSED ELEVATIONS
SCALE 1:20

JOB NO	DWG NO	REV		
3070	502	/		
REVISION		DATE	DWN	CHK
This drawing is the property of DVA Ventures Limited. Copyright and design rights are reserved by them and the drawing is issued on the condition that it is not copied either wholly or in part without the written consent of DVA Ventures Limited.				

D|V Architects
Interiors | Design | Delivery
RIBA #
Hallcourt House, 8 Hallcourt Crescent,
Cannock, Staffordshire WS11 0AB
Telephone: 01543 547 877
Email: studio@dva-architects.co.uk

CLIENT
wetherspoon

PROJECT
**THE WHEATSHEAF
CHEADLE
(PN 6226)**

DRAWING TITLE
**STAFF ROOM
EXISTING & PROPOSED
ELEVATIONS**

SCALE
AS STATED @ A1

DATE
09.12.25

DRAWN BY
HS

CHECKED BY
CC

STATUS
PRELIMINARY

JOB NO	DWG NO	REV
3070	502	/