



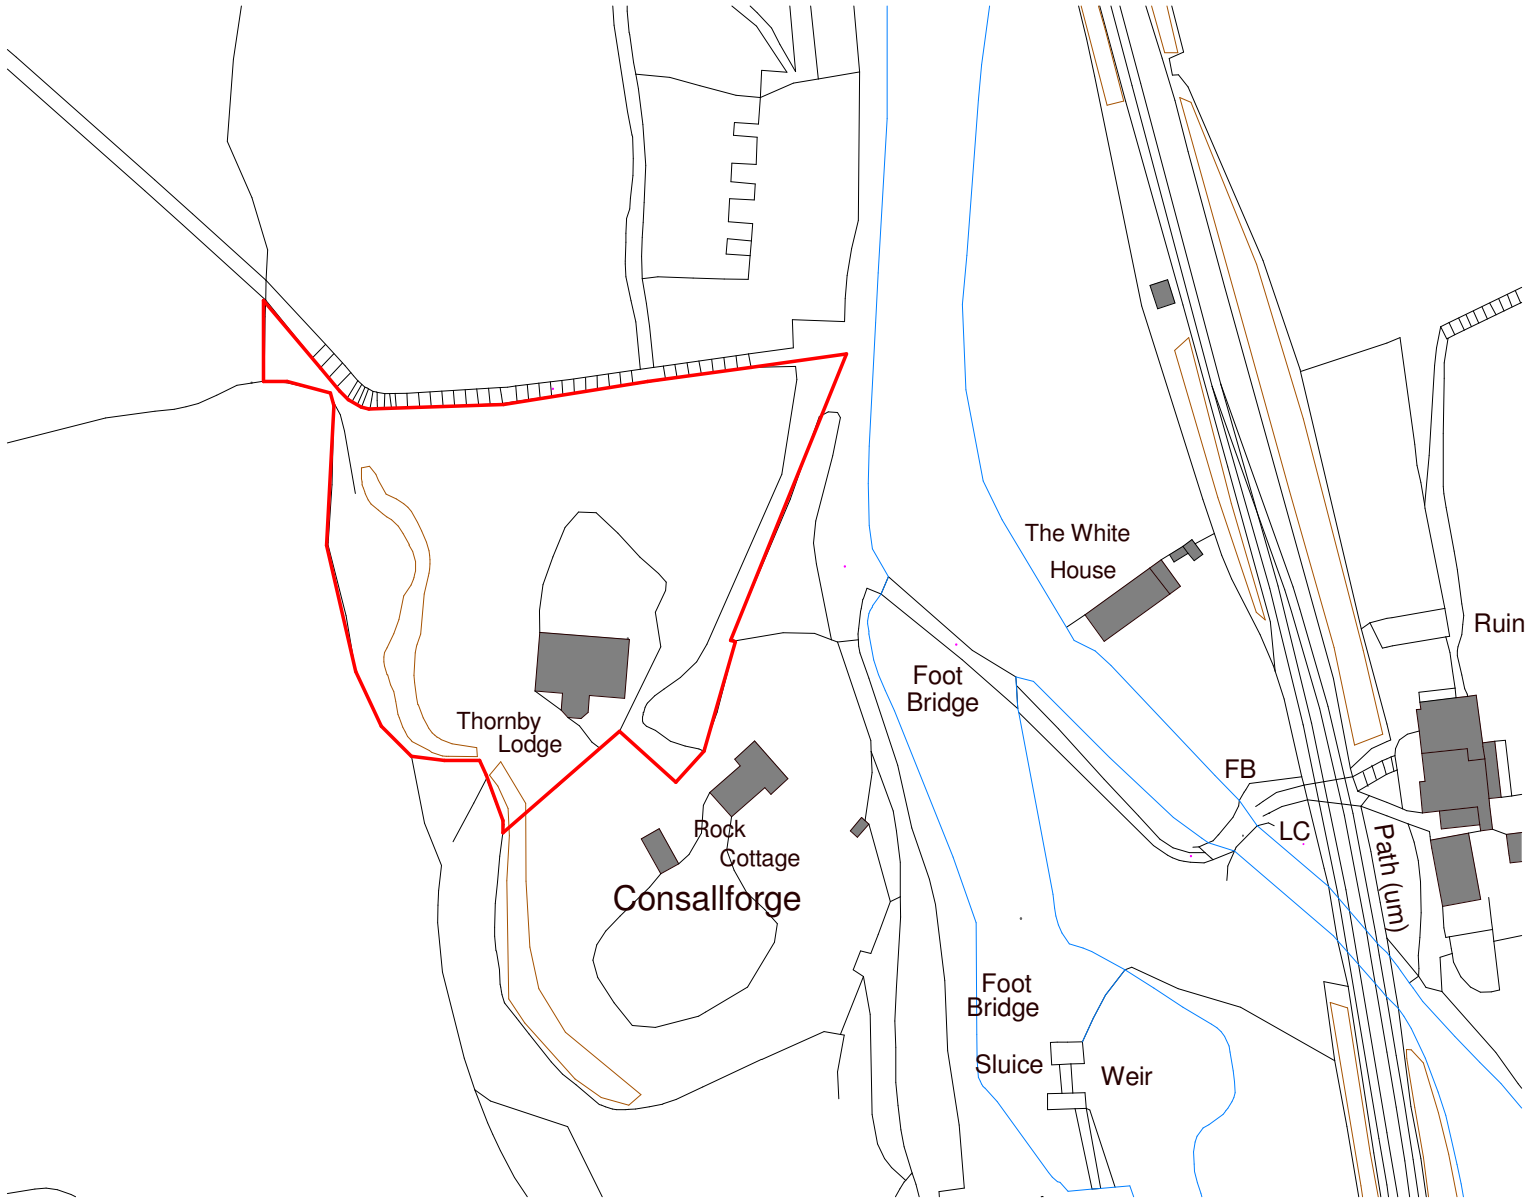

Ordnance Survey, (c) Crown Copyright 2025. All rights reserved. Licence number 100022432

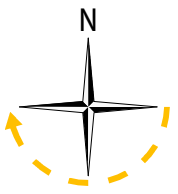

P01	04/11/25	AC	Initial Issue
Rev	Date	Drawn	Description

ctd architects

Clerk Bank House
Clerk Bank
LEEK
Staffordshire
ST13 5HE

t : 01538 373477 e : info@ctdarchitects.co.uk
f : 01538 386503 w : www.ctdarchitects.co.uk

ctd architects © 2025

- This drawing is copyright.
- All dimensions to be checked on site before proceeding.
- Contractor must notify the architect of any discrepancies before proceeding.
- Contractor to check/adjust dimensions of new work to suit existing conditions. Do not assume existing structure or details are plumb, square or level.
- All drawings to be read in conjunction with all other consultants drawings and specs.

Client

Mr P Sinfield

Project
Thornby Lodge
Consall Forge, Witley Rocks, Stoke-on-Trent, ST9 0AJ

Title
Site Location Plan

Scale 1 : 1250 Size A4 Drawn AC Chk'd KL

Status **PLANNING ISSUE**

Drawing Ref
2522 - CTD - 00 - SI - DR - A - 010 - P01