


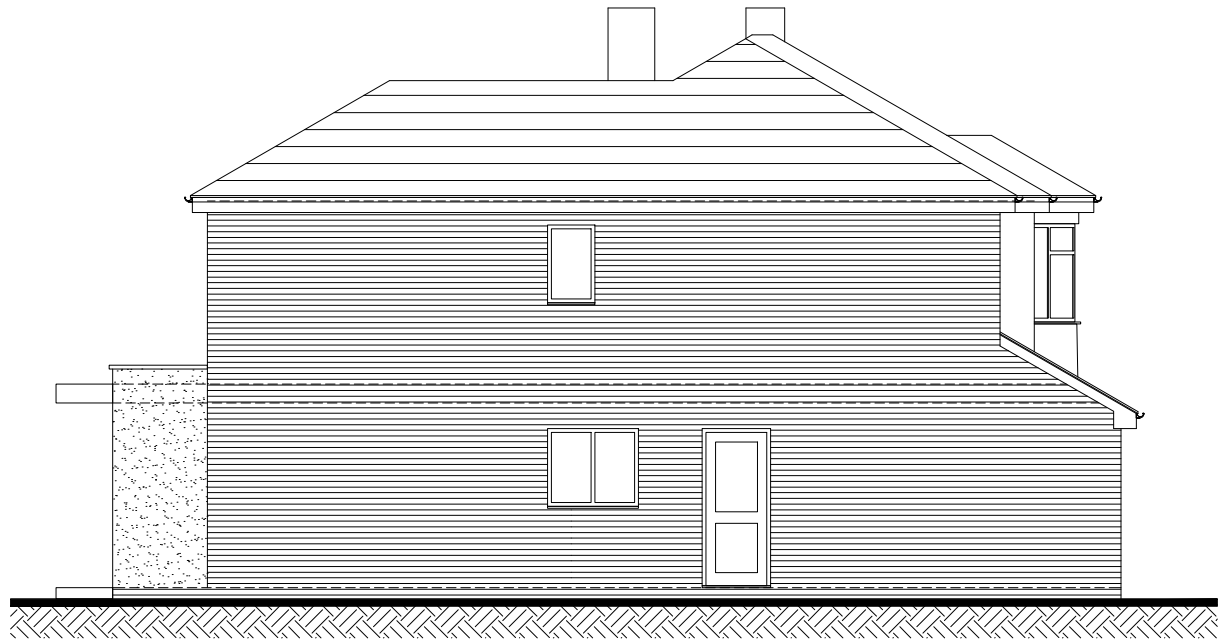


PROPOSED RHS ELEV




PROPOSED FRONT ELEV

- Roof tiles to match existing
- Facing Bricks to match existing
- White Monocouche Acrylic Render to rear single storey extension
- New UPVC Doors and Windows to match existing

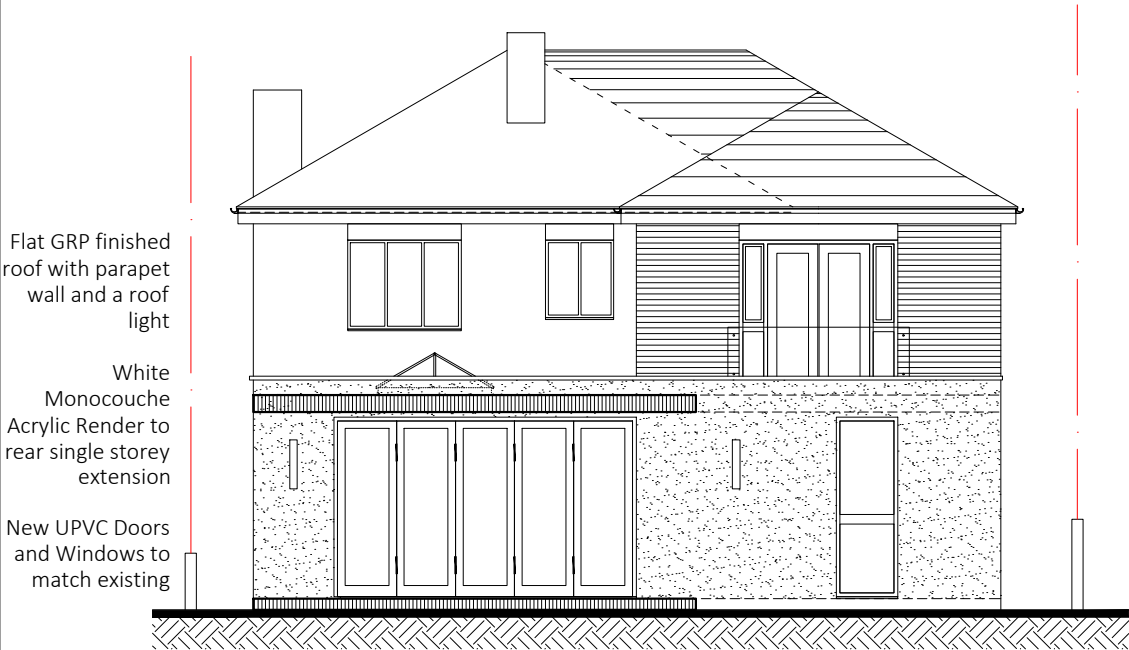

PROPOSED REAR ELEV

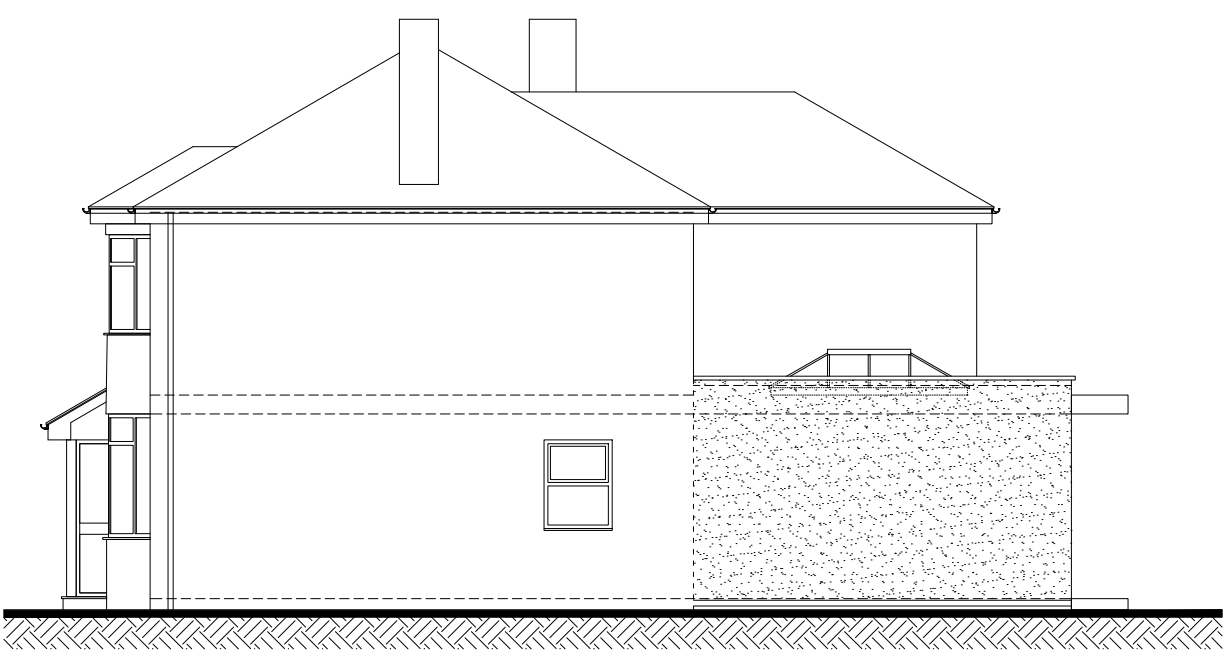

PROPOSED LHS ELEV

- Roof tiles to match existing
- Facing Bricks to match existing
- White Monocouche Acrylic Render to rear single storey extension
- New UPVC Doors and Windows to match existing

- Flat GRP finished roof with parapet wall and a roof light
- White Monocouche Acrylic Render to rear single storey extension
- New UPVC Doors and Windows to match existing

NOTES:
All contractors must visit the site and be responsible for taking and checking dimensions
Any discrepancy between drawings, specifications and site conditions must be brought to the attention of the architect.
This drawing and the works are the copyright of WEST MIDLANDS GLAZING LTD.

REVISIONS

CLIENT: Ms Patience		
JOB: 28 Meadow Drive Cheadle Stoke on Trent ST10 1EQ		
DRG TITLE: Proposed Elevations		
DRG NO. KAD/11/25/28/04	REV.	Paper A3
DATE: Nov '25	SCALE: as noted	

PROPOSED ELEVATIONS

Scale 1:100

