
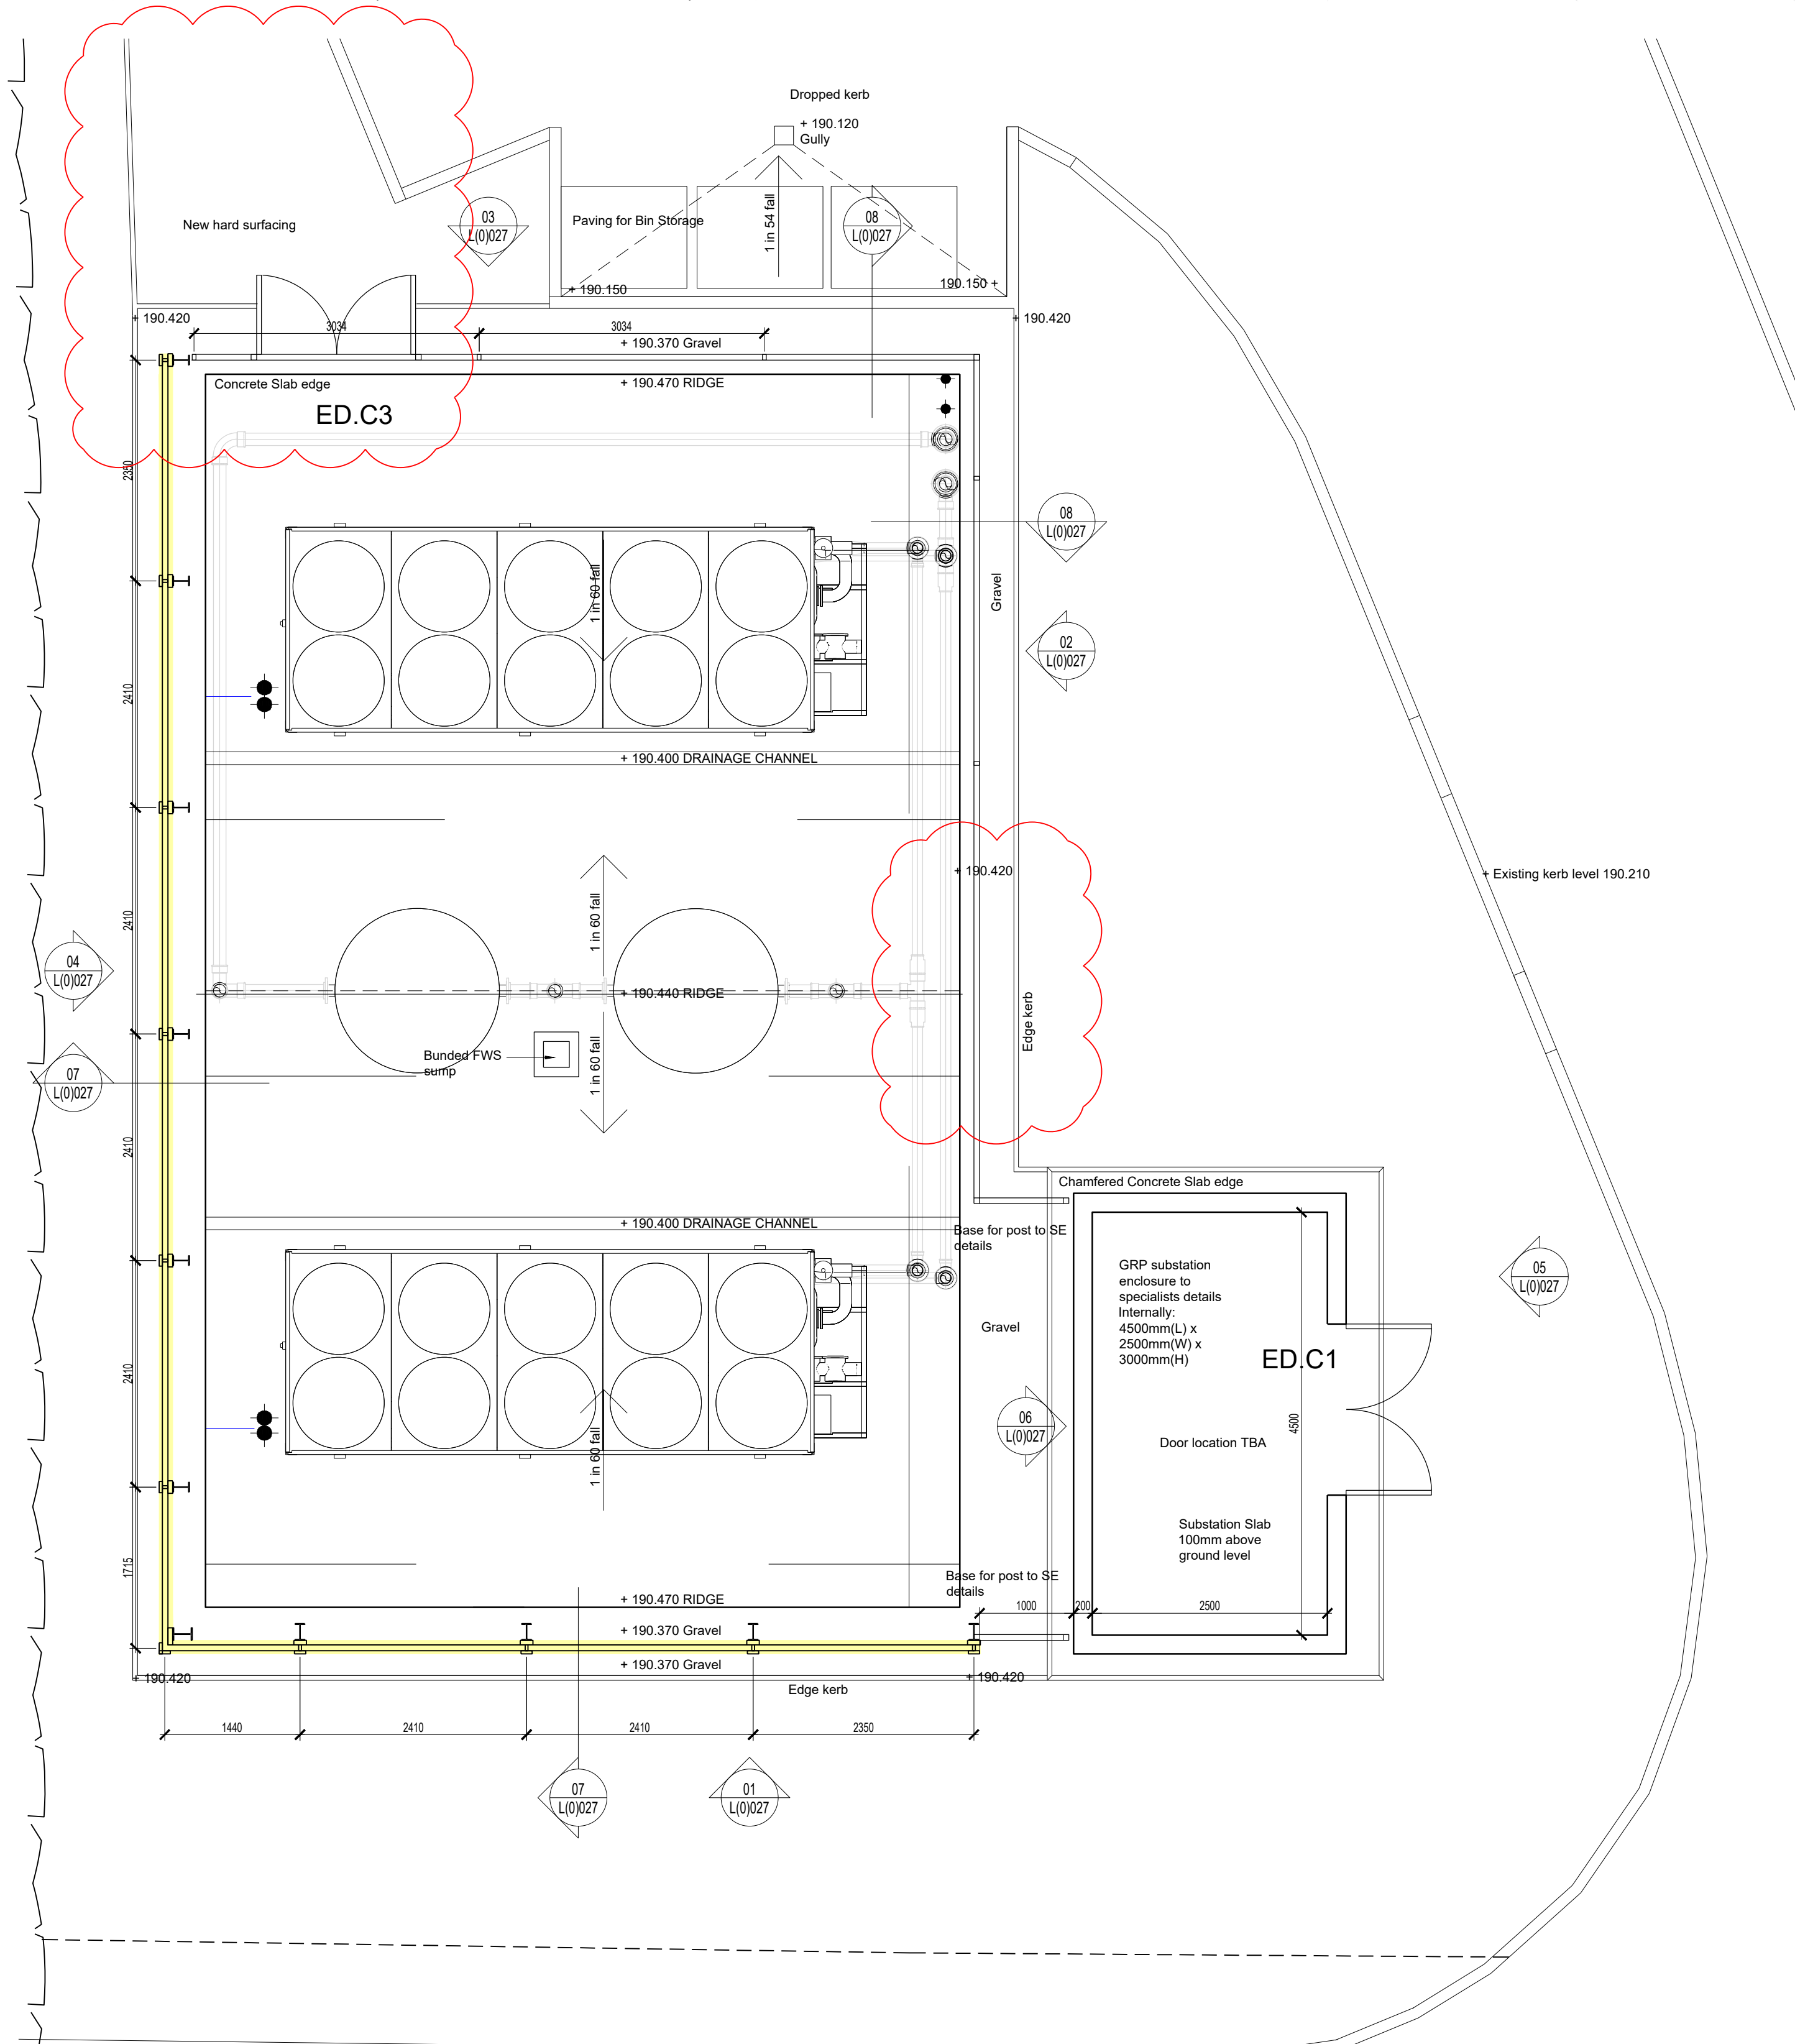
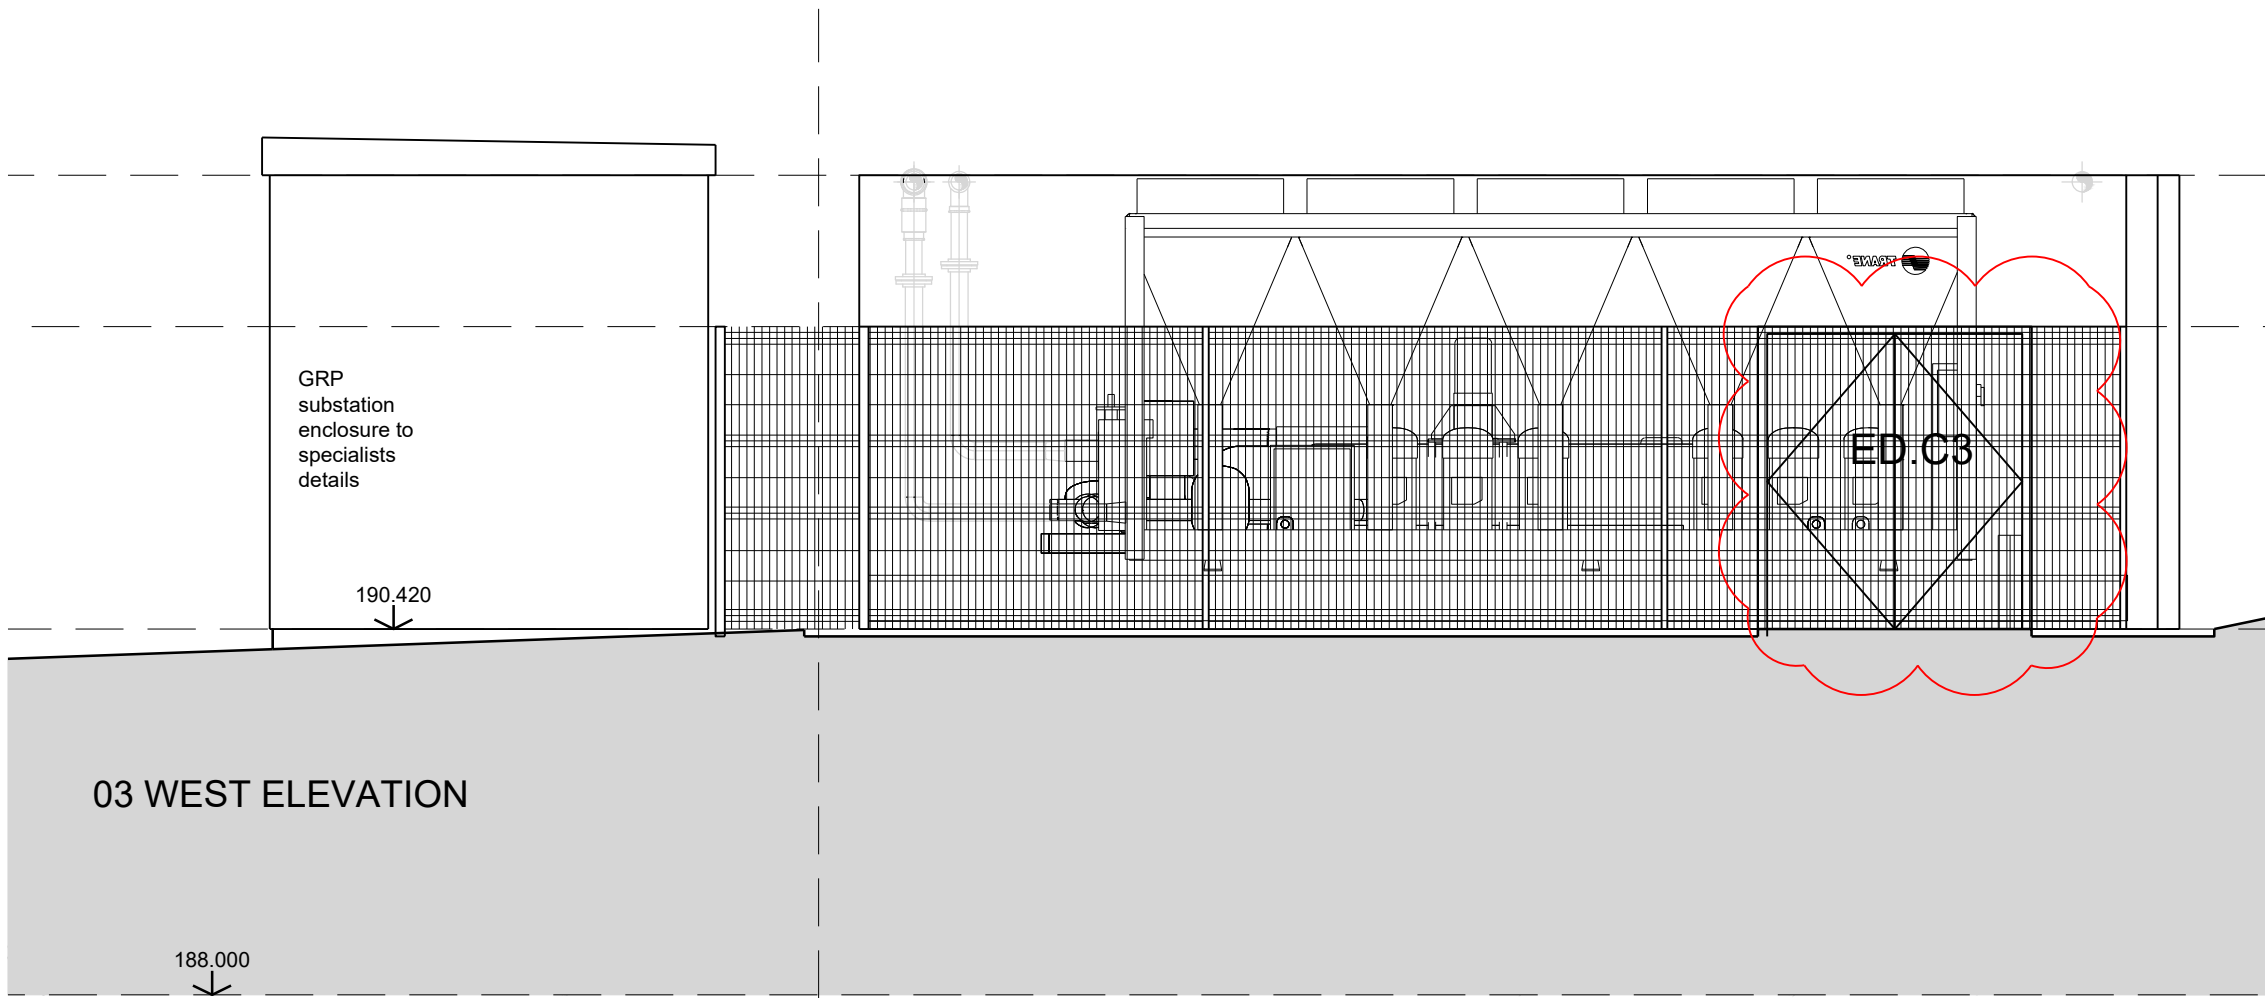
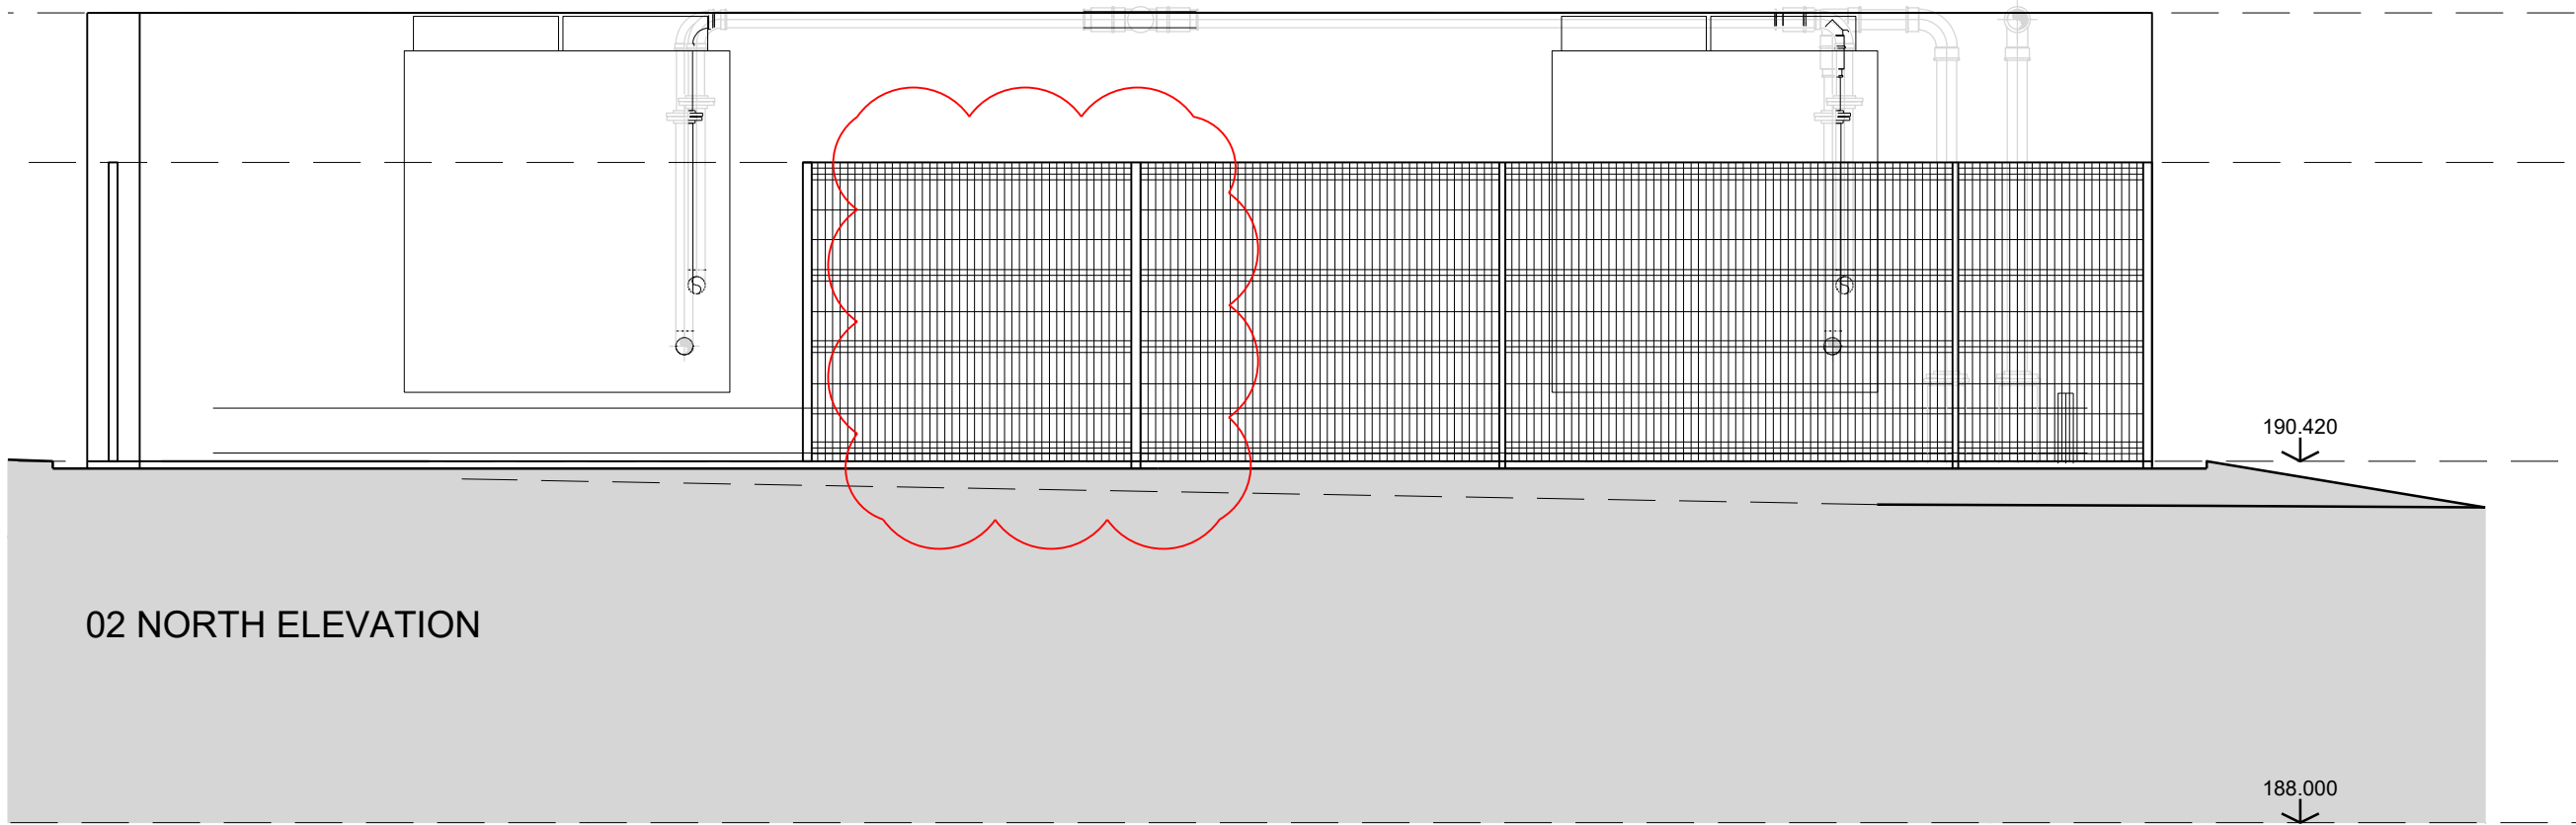
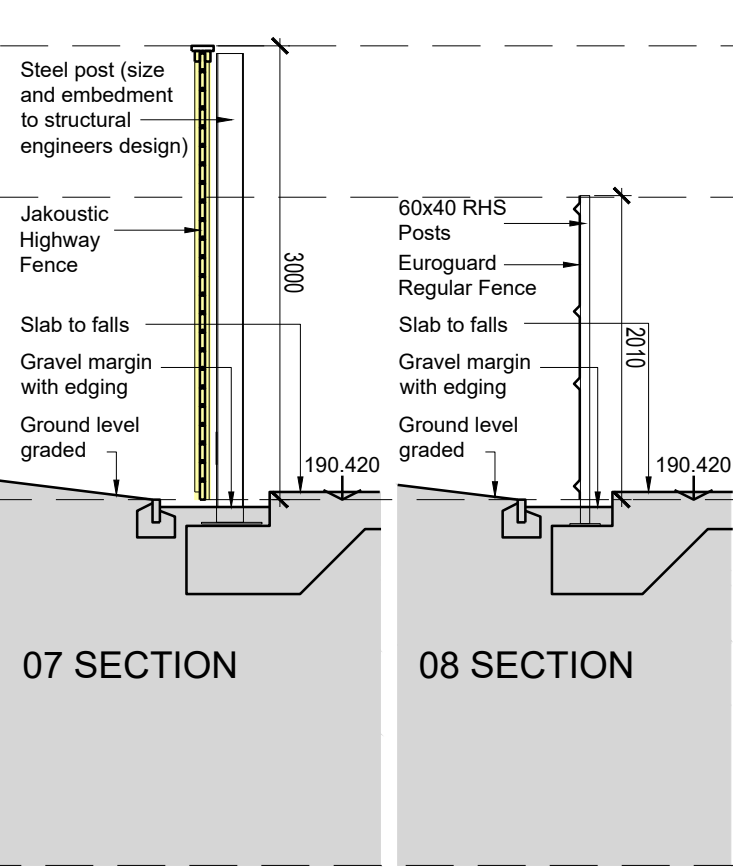
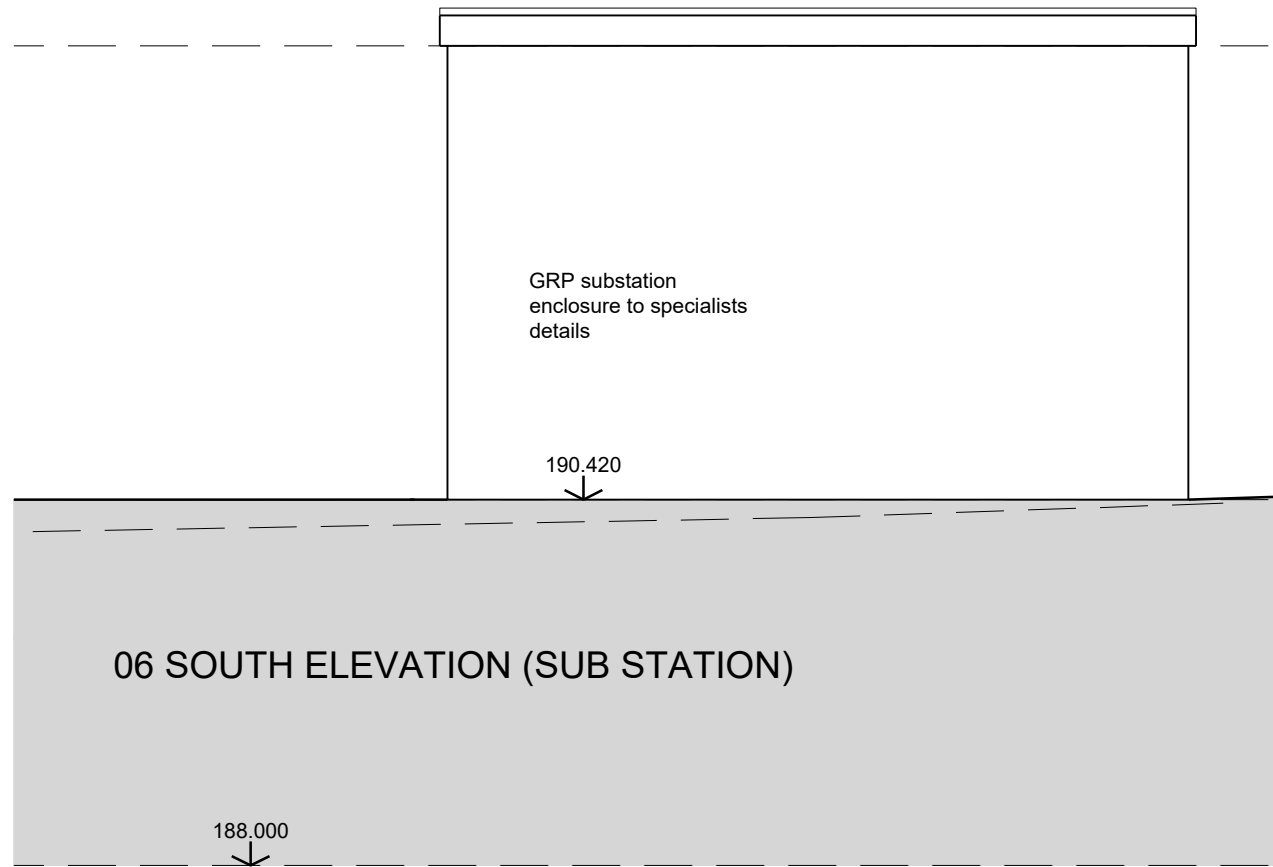
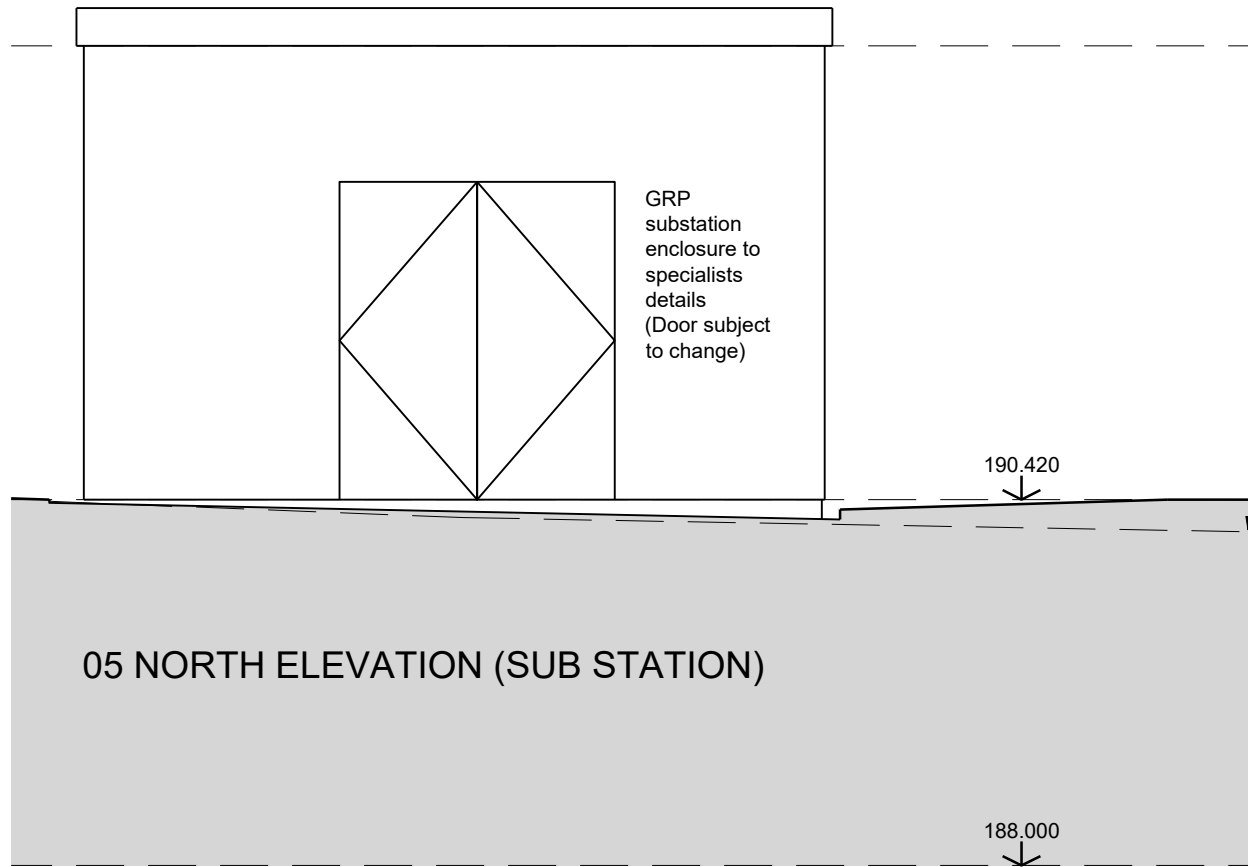


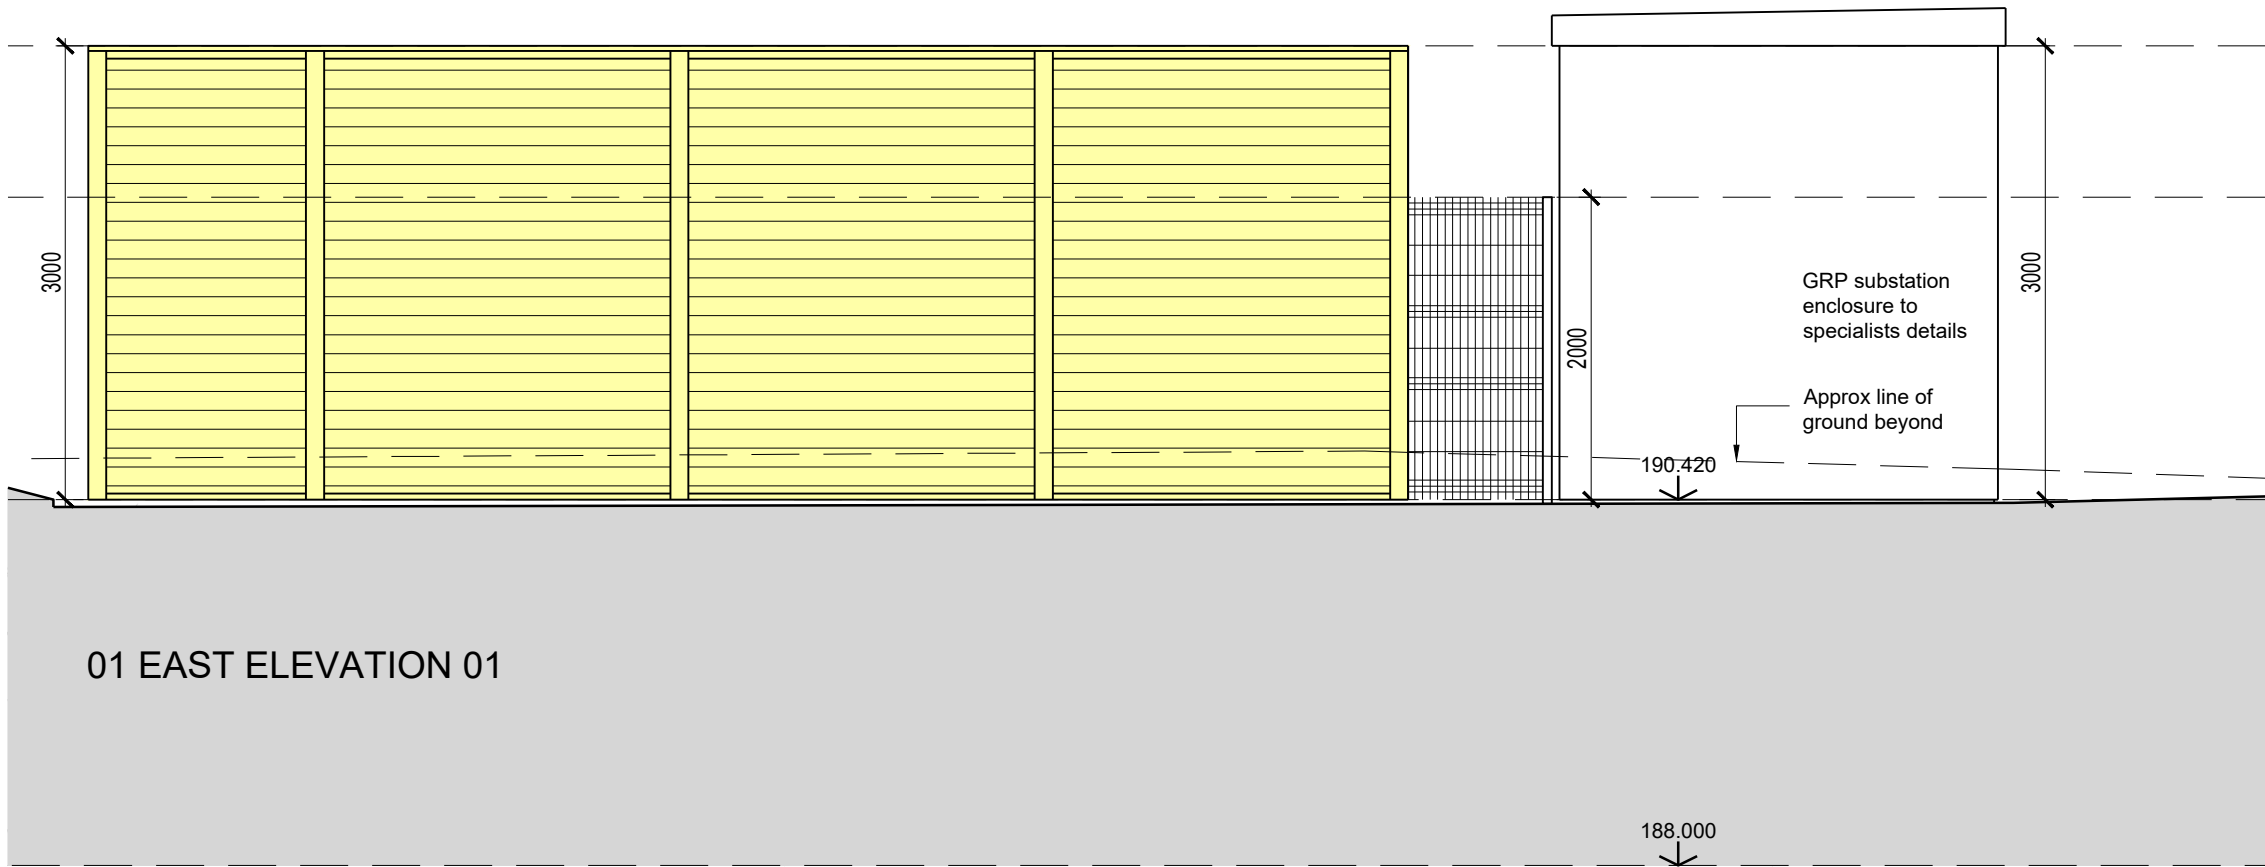

This line should measure 70mm when printed correctly

This drawing is the copyright of Roberts Limbrick Ltd and should not be reproduced in whole or in part or used in any manner whatsoever without their written permission.

Responsibility is not accepted for errors made by others in scaling from this drawing. Use only figured dimensions and report any discrepancies or omissions to the Architect immediately.

Rev	Date	By	Chk	Description
P01	05.02.2025	AM	HK	First Issue
P02	07.03.2025	AM	HK	Issued for Planning
P03	25.04.2025	HK	HK	Fence height increased
P04	12.06.2025	AM	HK	Substations separated & relocated. Site amended to suit latest layout. Notes added.
C01	14.10.2025	AM	HK	Issued for construction
P05	16.12.2025	AM	HK	Entrance gate moved Issued for Planning

LEGEND

- Jakoustic Highway Fence
- Euroguard Regular Fence

RL

Roberts Limbrick

03333 405 500
mail@robertslimbrick.com
robertslimbrick.com

Registered Office: England No. 09656029

Project Name

Brough Park
Leisure Centre
-

Client Name

Alliance Leisure
-
-

Drawing Title

Proposed Plant Compound
Plan, Elevations and Sections
-

Scale

1/50 • A1

Project No.

10683

Status

A5

Purpose Of Issue

Issued for Construction

Project	Org	Vol	Level	Form	Role
10683	RL	XX	XX	DR	A

Number

L(0)027

Revision

P05