

ALL DOCUMENTS TO BE CHECKED ON SITE

DO NOT SCALE

IF IN DOUBT - ASK LDP
NO WORK TO COMMENCE ON SITE PRIOR TO
PLANNING CONSENT BEING OBTAINED AND
BUILDING REGULATIONS APPROVED.

© COPYRIGHT
NOT TO BE REPRODUCED WITH THE
WRITTEN AUTHORITY OF LDP




REAR ELEVATION ~ SOUTH




SIDE ELEVATION ~ EAST




FRONT ELEVATION ~ NORTH

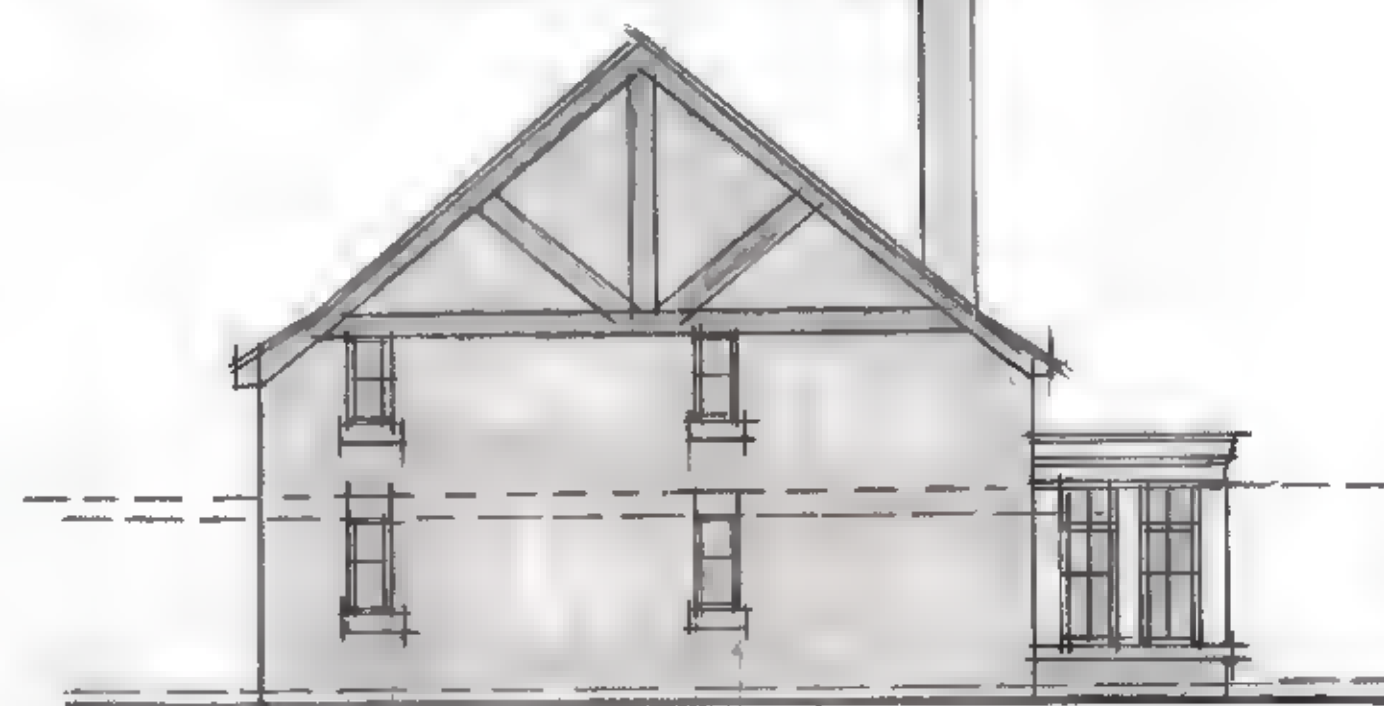


SIDE ELEVATION ~ WEST

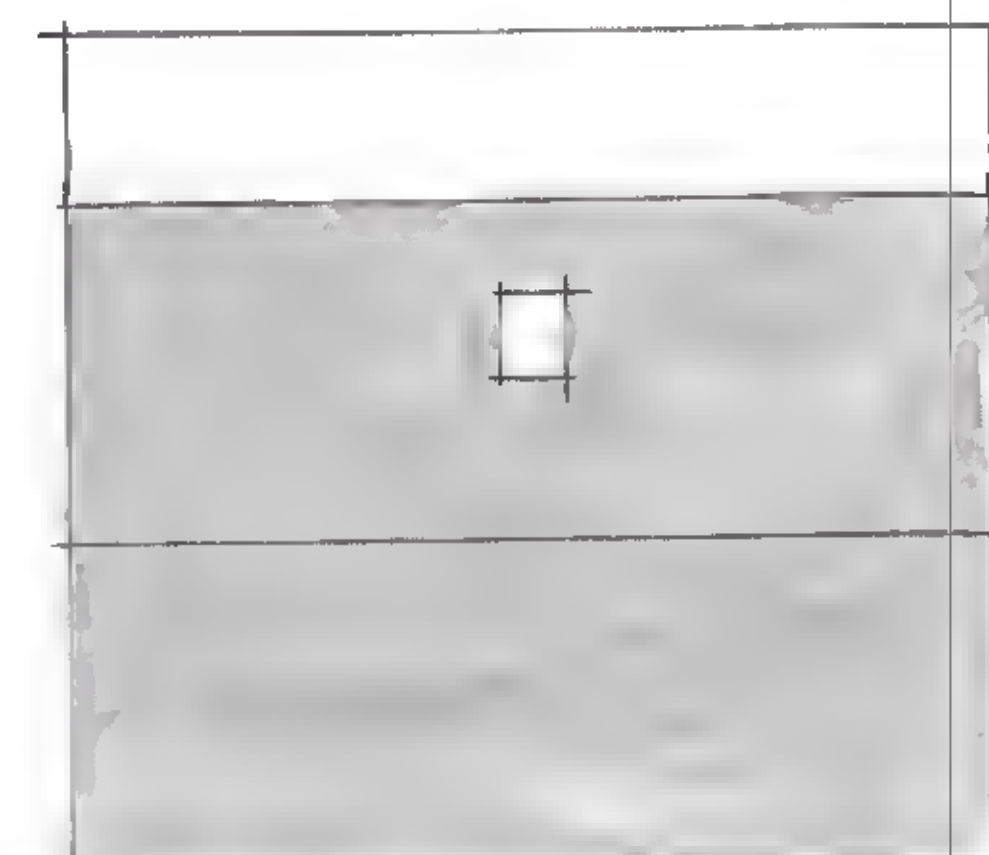


ROOF PLAN

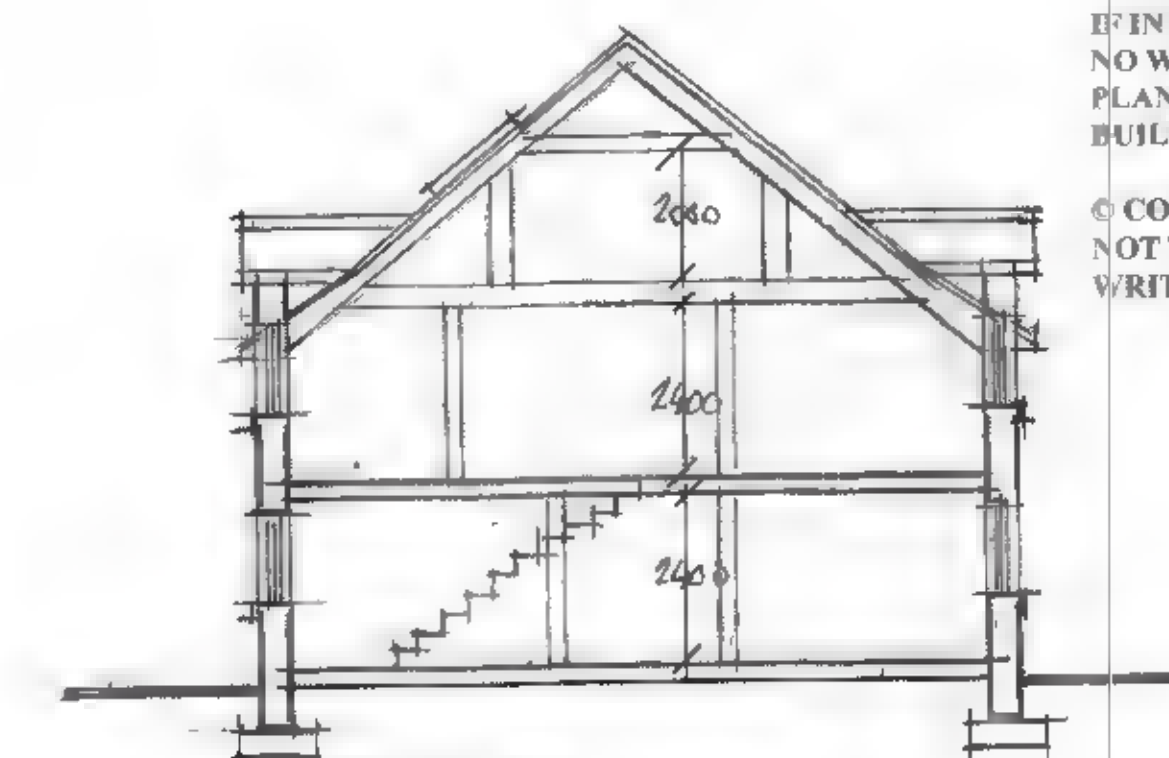

SECTION

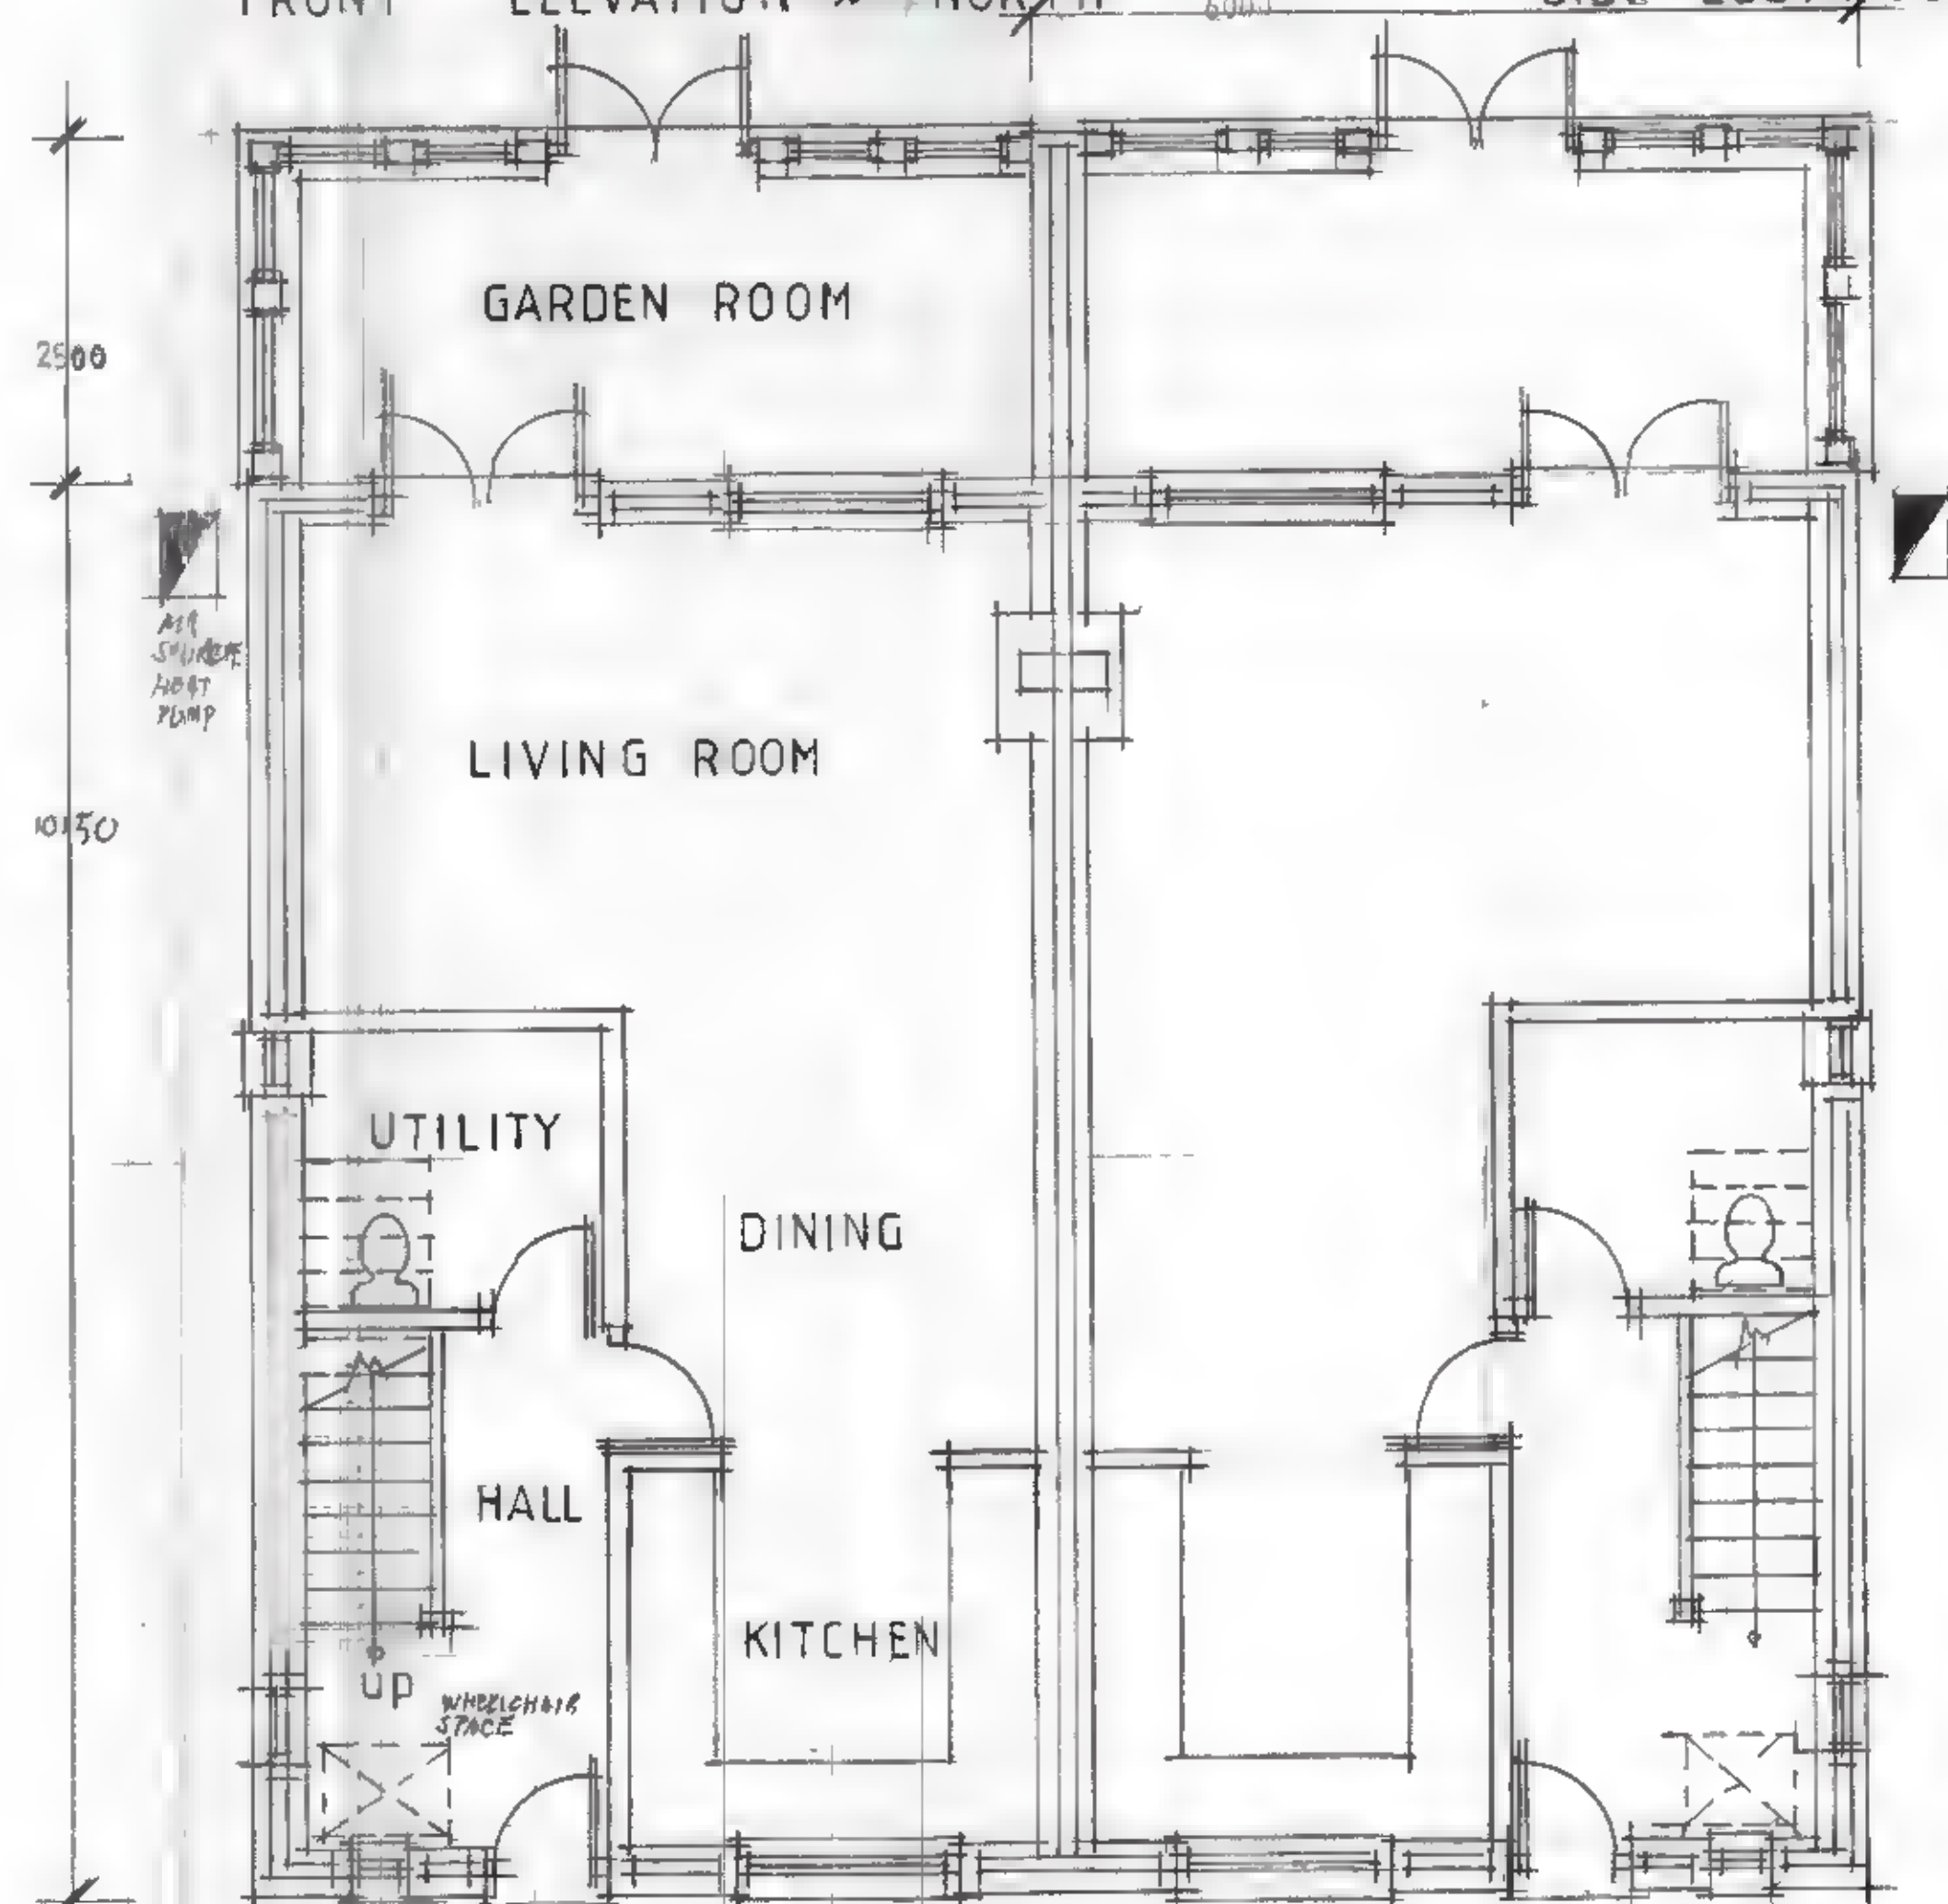

GROUND FLOOR PLAN

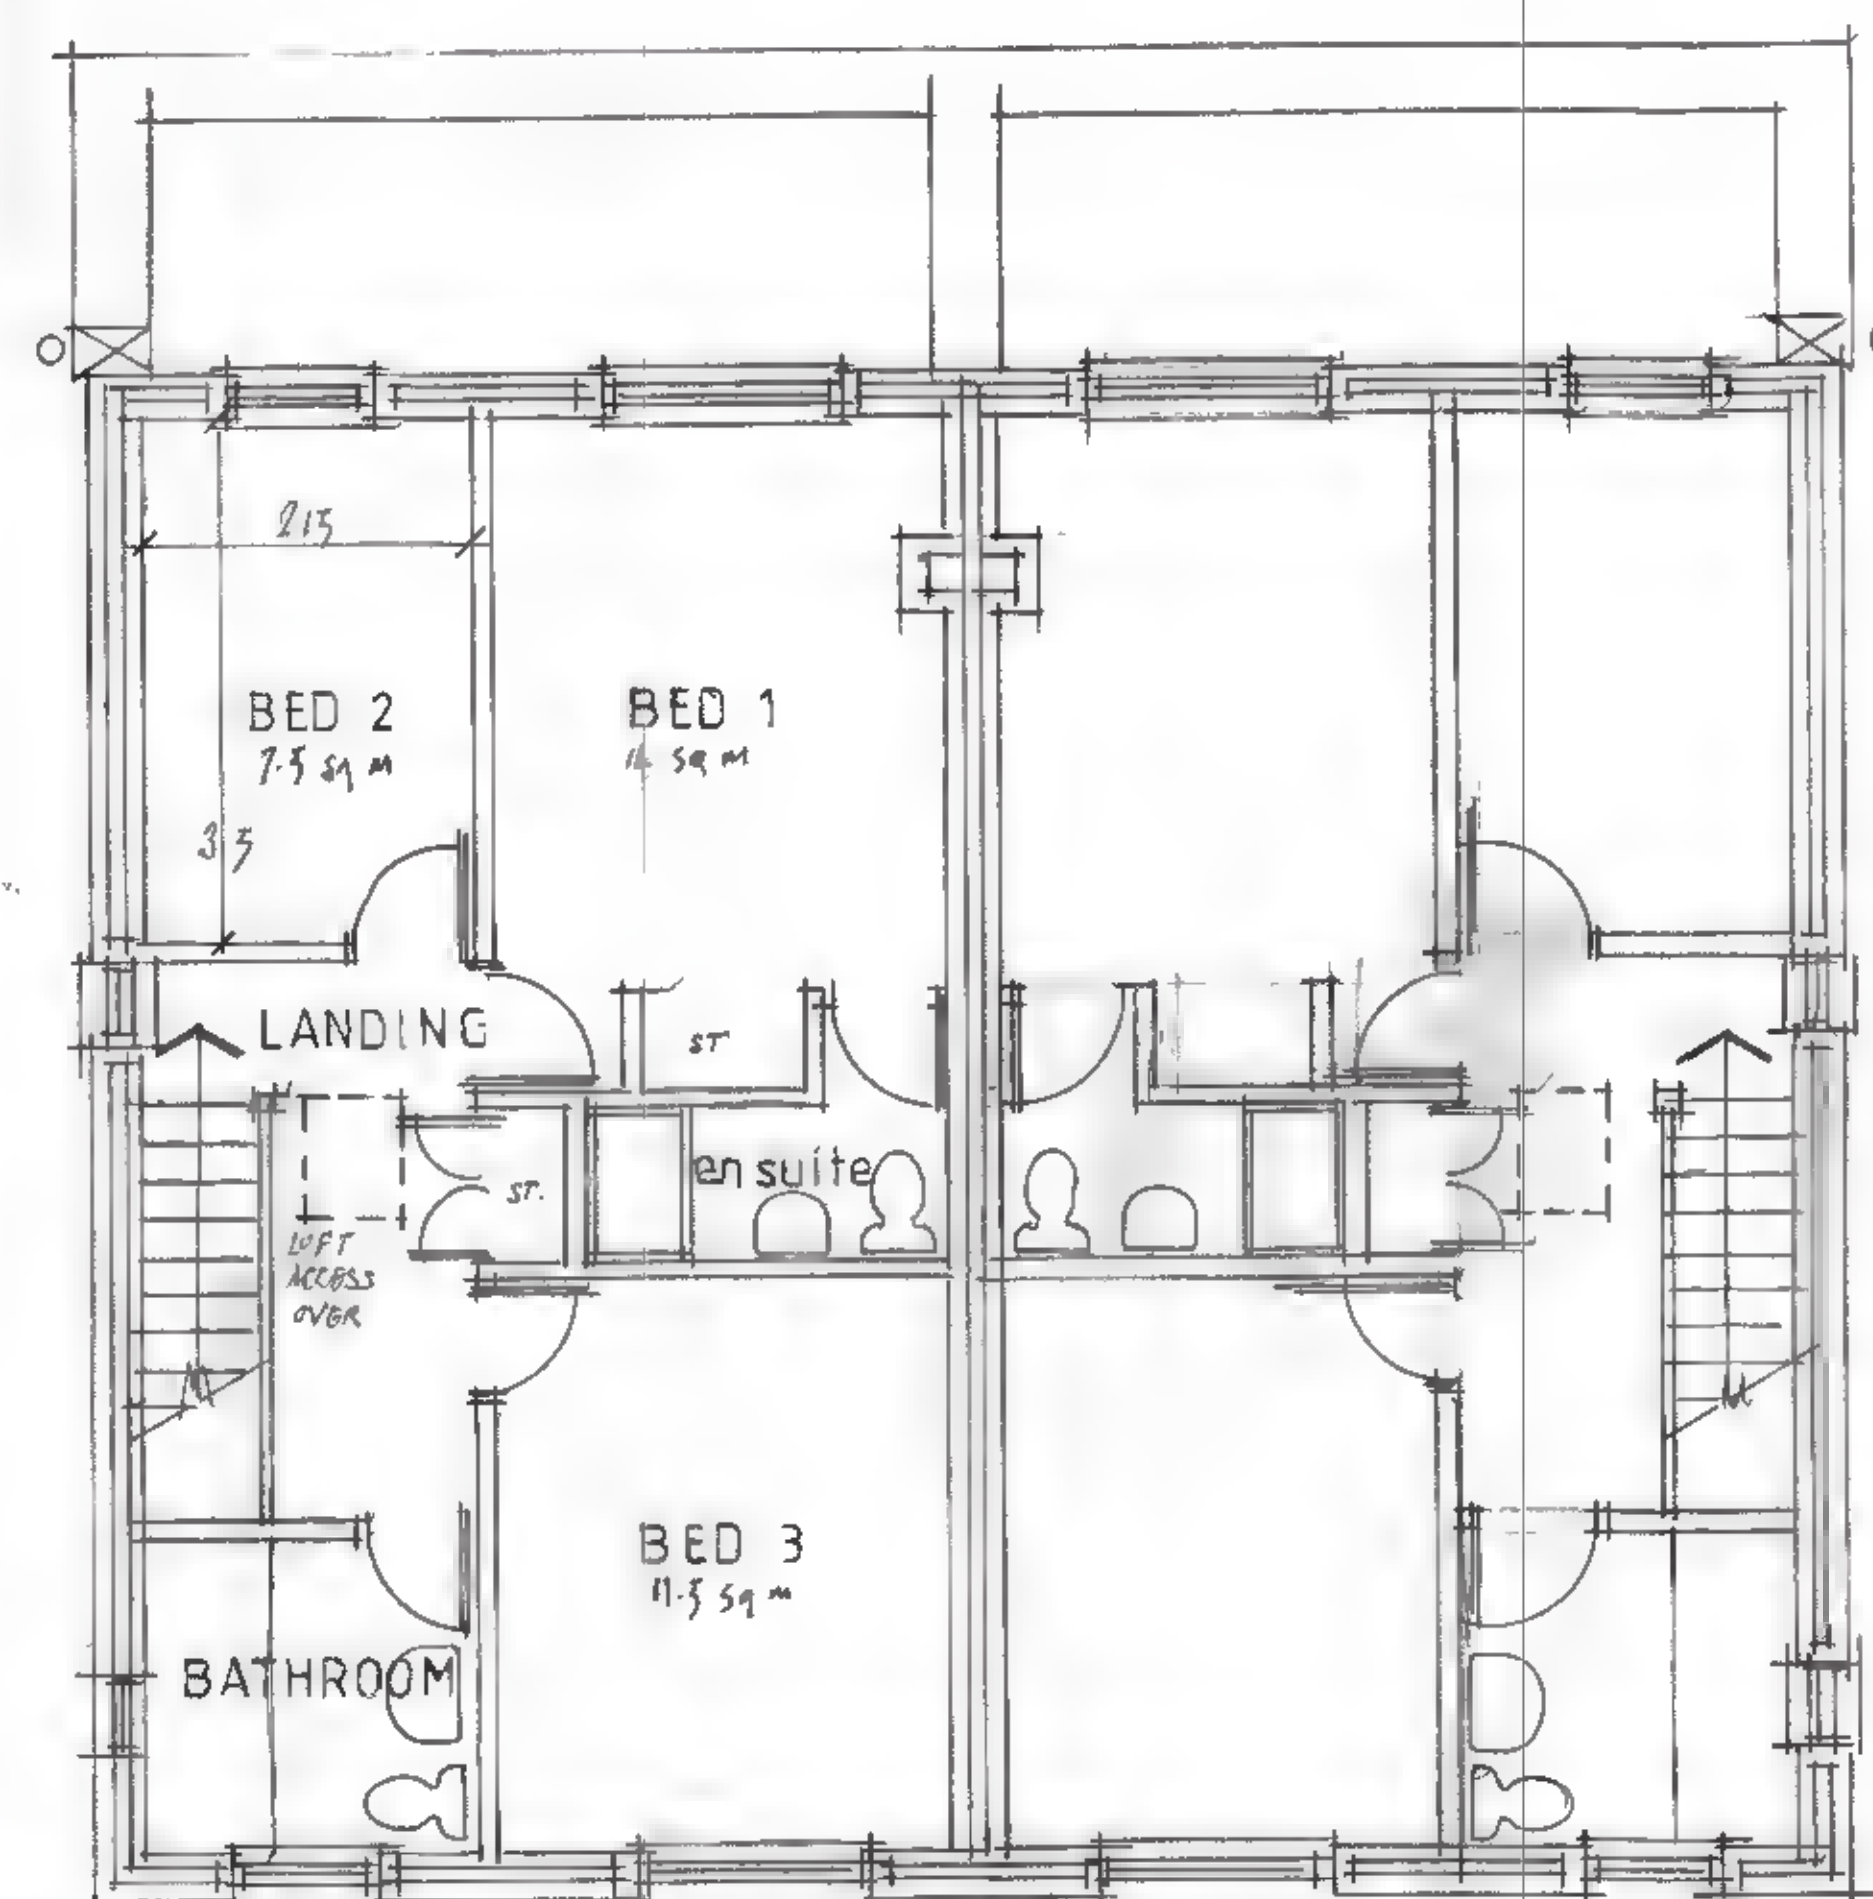

FIRST FLOOR PLAN

RUDYARD

4 HOUSES
3 BED \$ PERSON 113 sq m

PLANS ELEVATIONS
SECTION

LOCKSIDE DESIGN PARTNERSHIP

ARCHITECTURAL + HISTORIC BUILDING CONSULTANTS
Lockside Mill, St. Martins Road, Marple, Stockport SK6 7BZ
Telephone: 0161-427-7721 Fax: 0161-427-7722

23.M04.67

1:50 1:100