
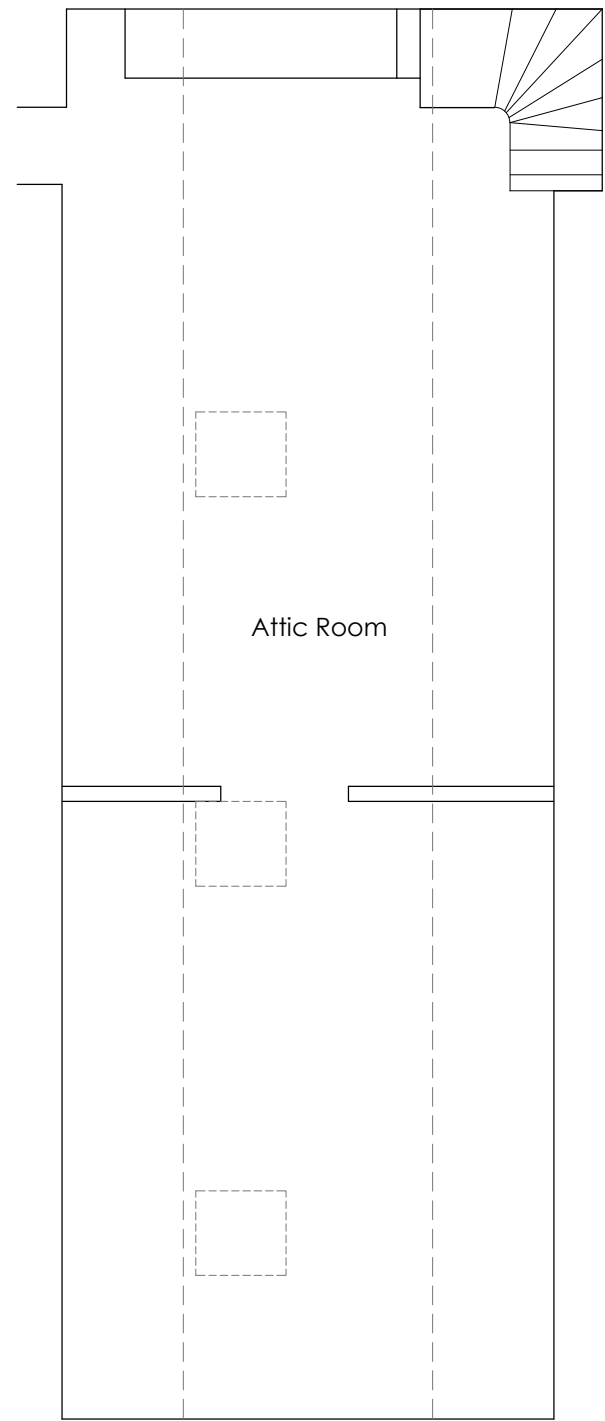
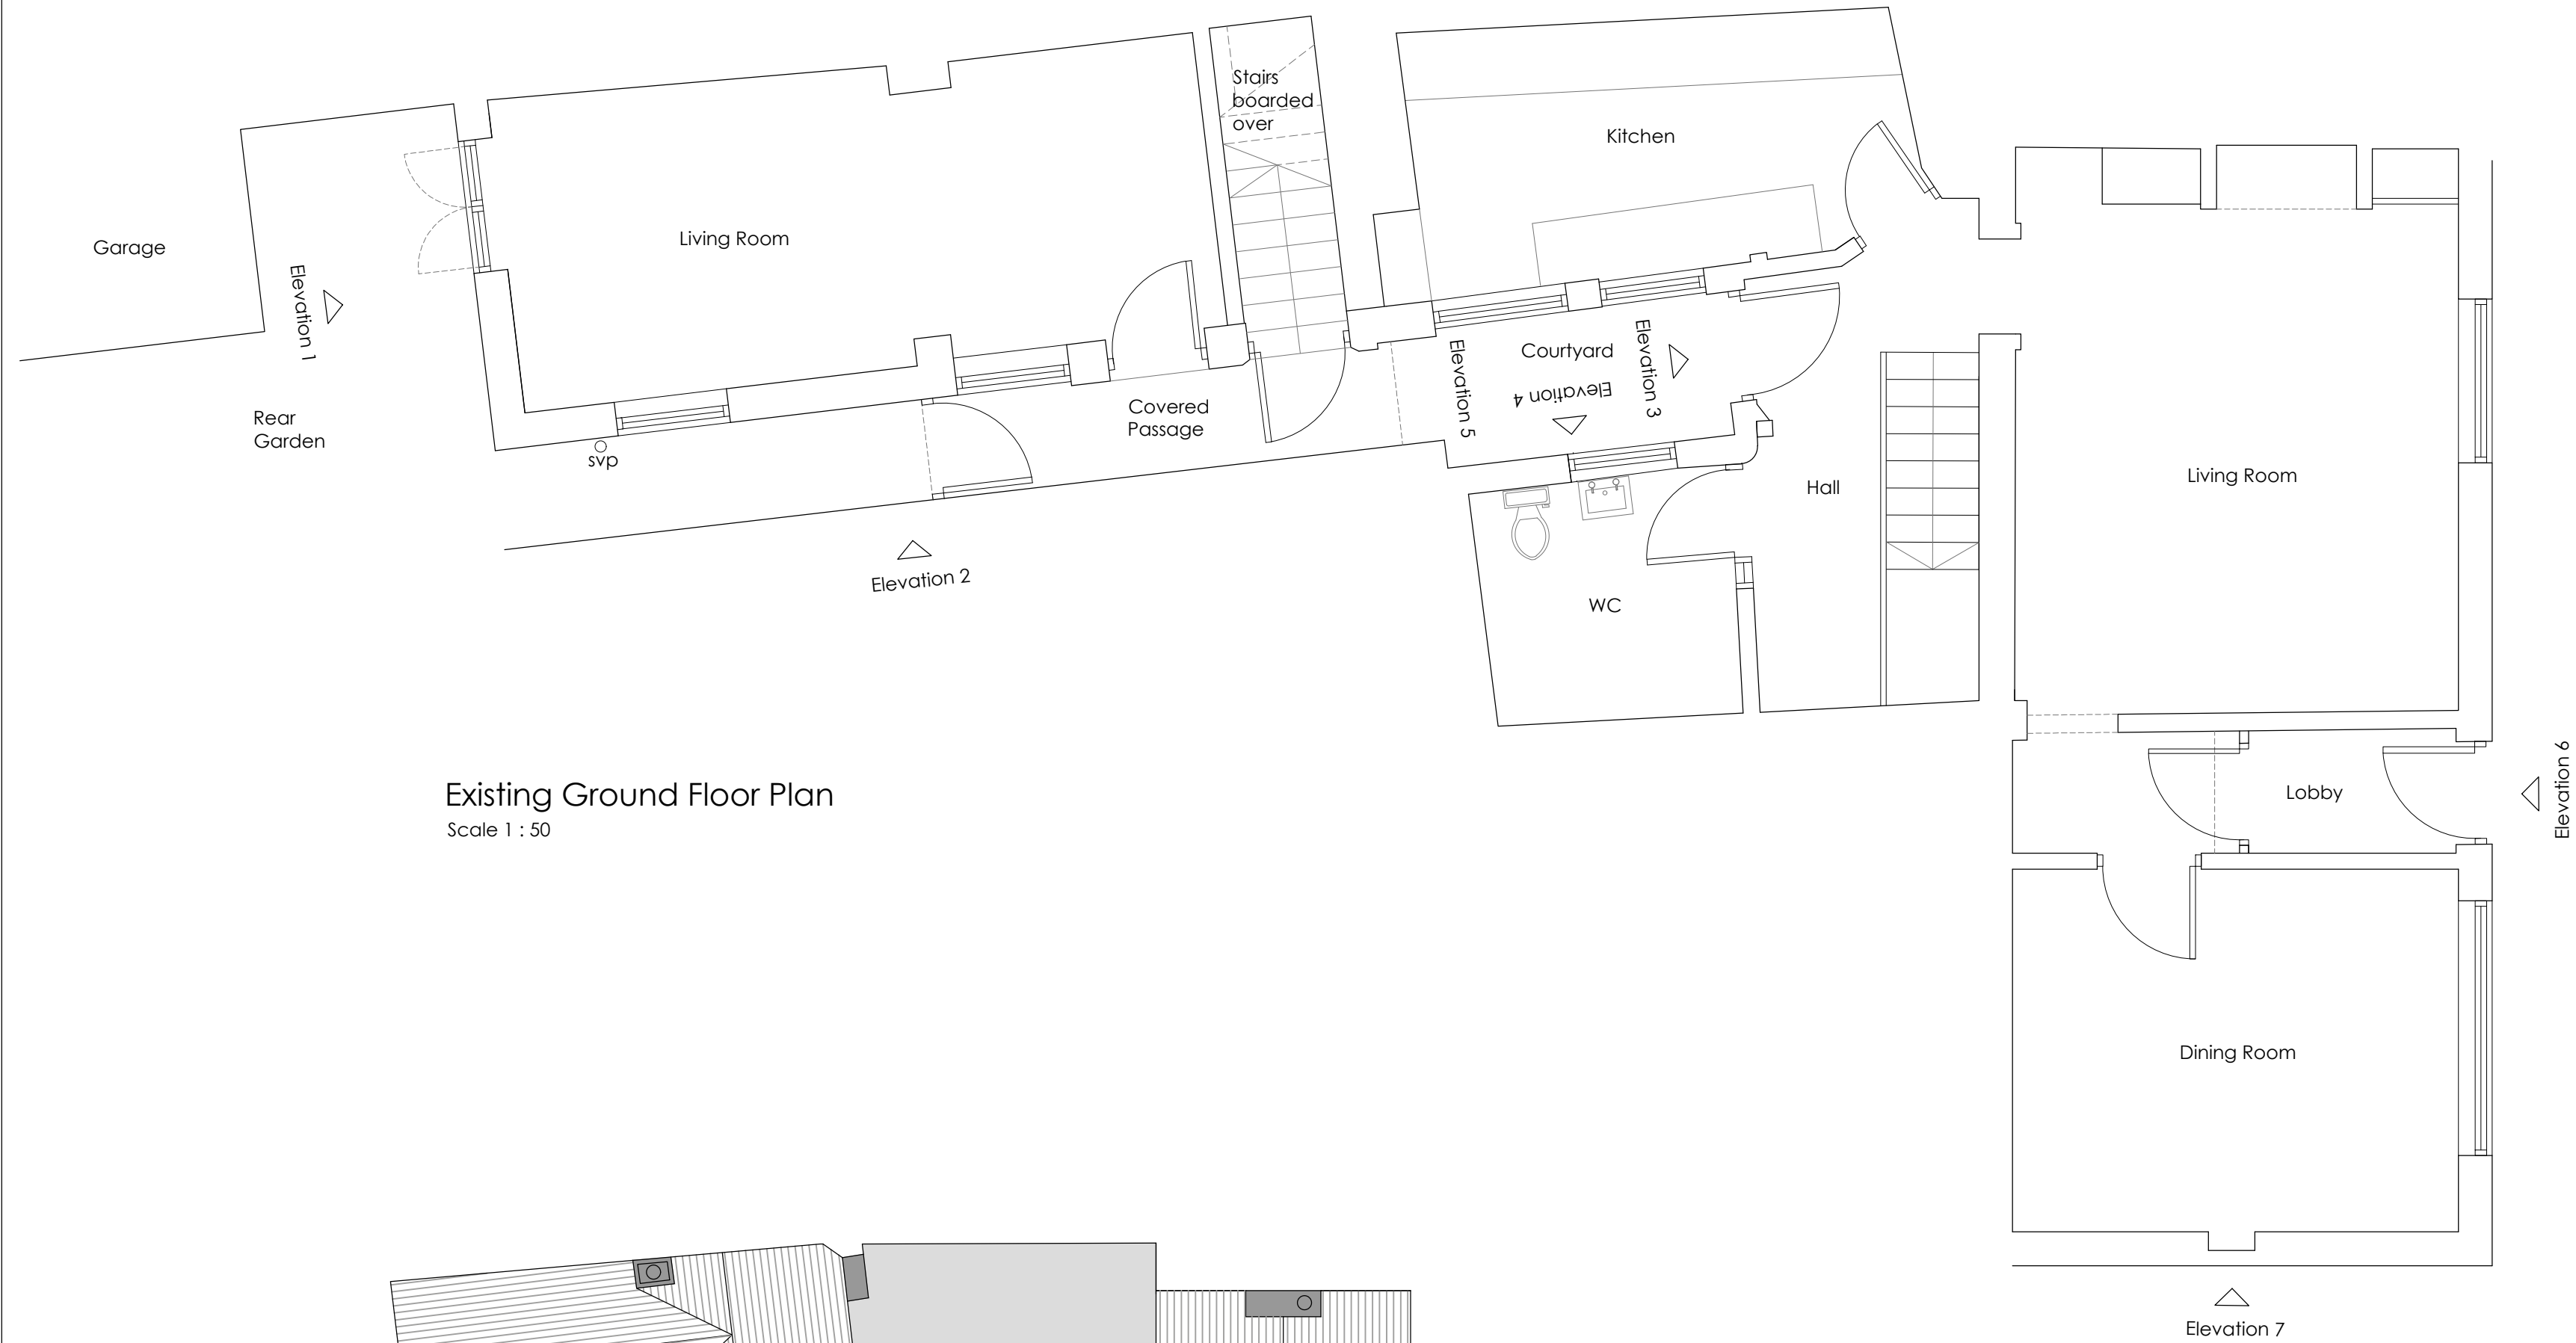


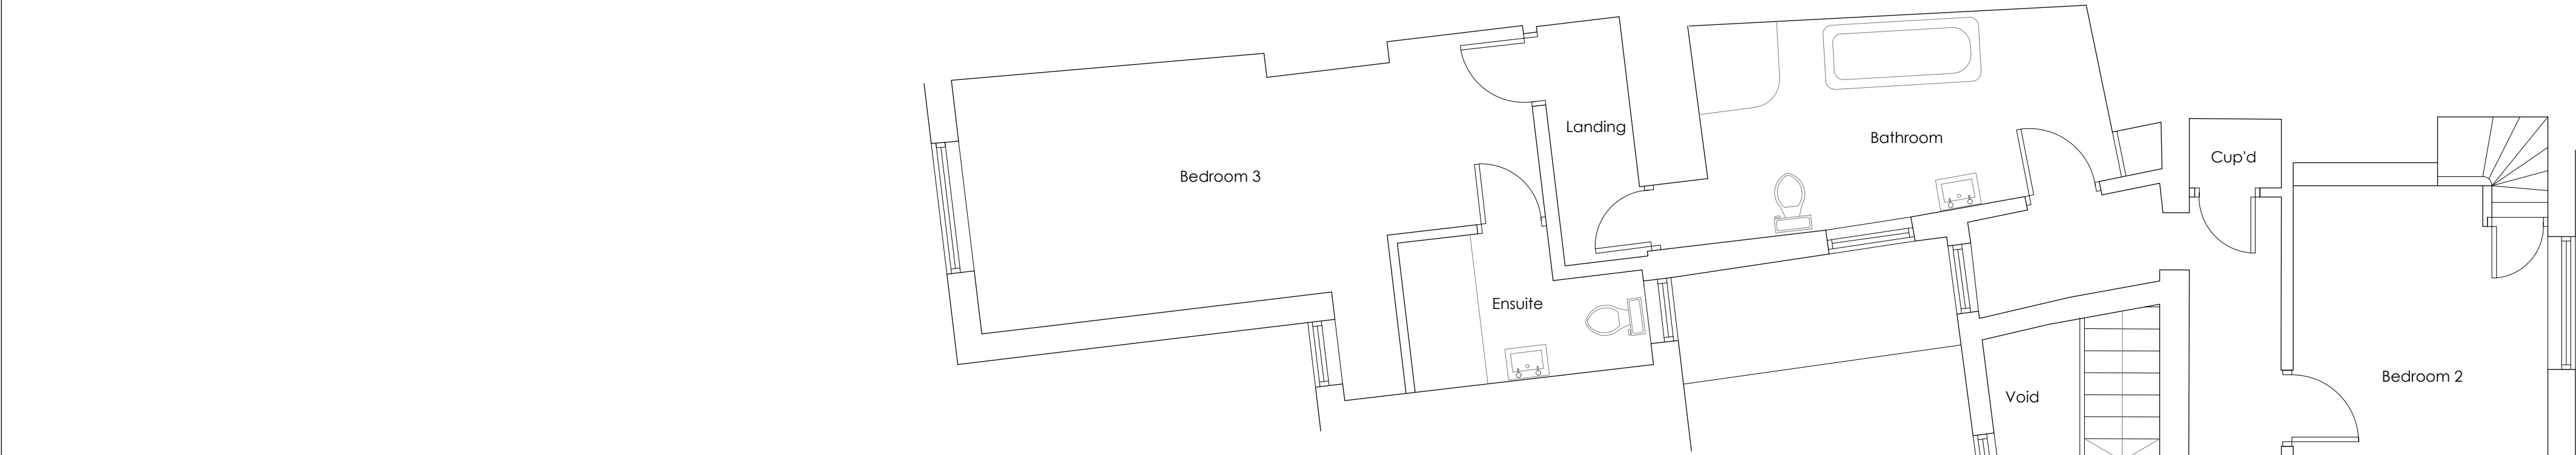

PLANNING PURPOSES ONLY.

- Notes:
- 1) The contractor to confirm details of the existing structure are correct prior to commencement of any works. If there are any discrepancies please contact us.
 - 2) Soakaways are to be a minimum of 5.0m away from any building and 10.0m away from any water course.
 - 3) All drainage details are indicative and should there be any discrepancies, please contact us to review or agree with the building control officer.
 - 4) In any project in which a building over a public sewer agreement is required, it is the contractor/ client responsibility to obtain the relevant approval. This is to be obtained prior to commencement on site.
 - 5) Contractor to locate the position of any existing services prior to excavation.
 - 6) In any project in which a Party Wall Agreement is required, it is the contractor/ client responsibility to obtain the relevant approval. In this circumstance boundary foundations may be required.
 - 7) Unless noted otherwise, Rees Construction Management have not identified any significant risks associated with the design intent shown on this drawing which could not be managed safely by a competent contractor.

Status: **PLANNING**

Revisions:	drn	chk	date
PO Initial Issue	LT	JG	12/11/25

Client: **Graham Masters**
1 High Street, Alton
Stoke-on-Trent, ST10 4AQ

Project: **Alterations to Grade II Listed building**

Drawing: **Existing Plans**

Drawn by: LT	Date: Nov 2025	Scale: As Shown @ A1
-----------------	-------------------	-------------------------



Address: 2 Church Street, Uttoxeter, Staffordshire, ST14 8AG. Tel: 01889 227127

Drawing No:	R0551 - 001	PO
-------------	--------------------	-----------