



Rev.	Down	Comments	Date
------	------	----------	------

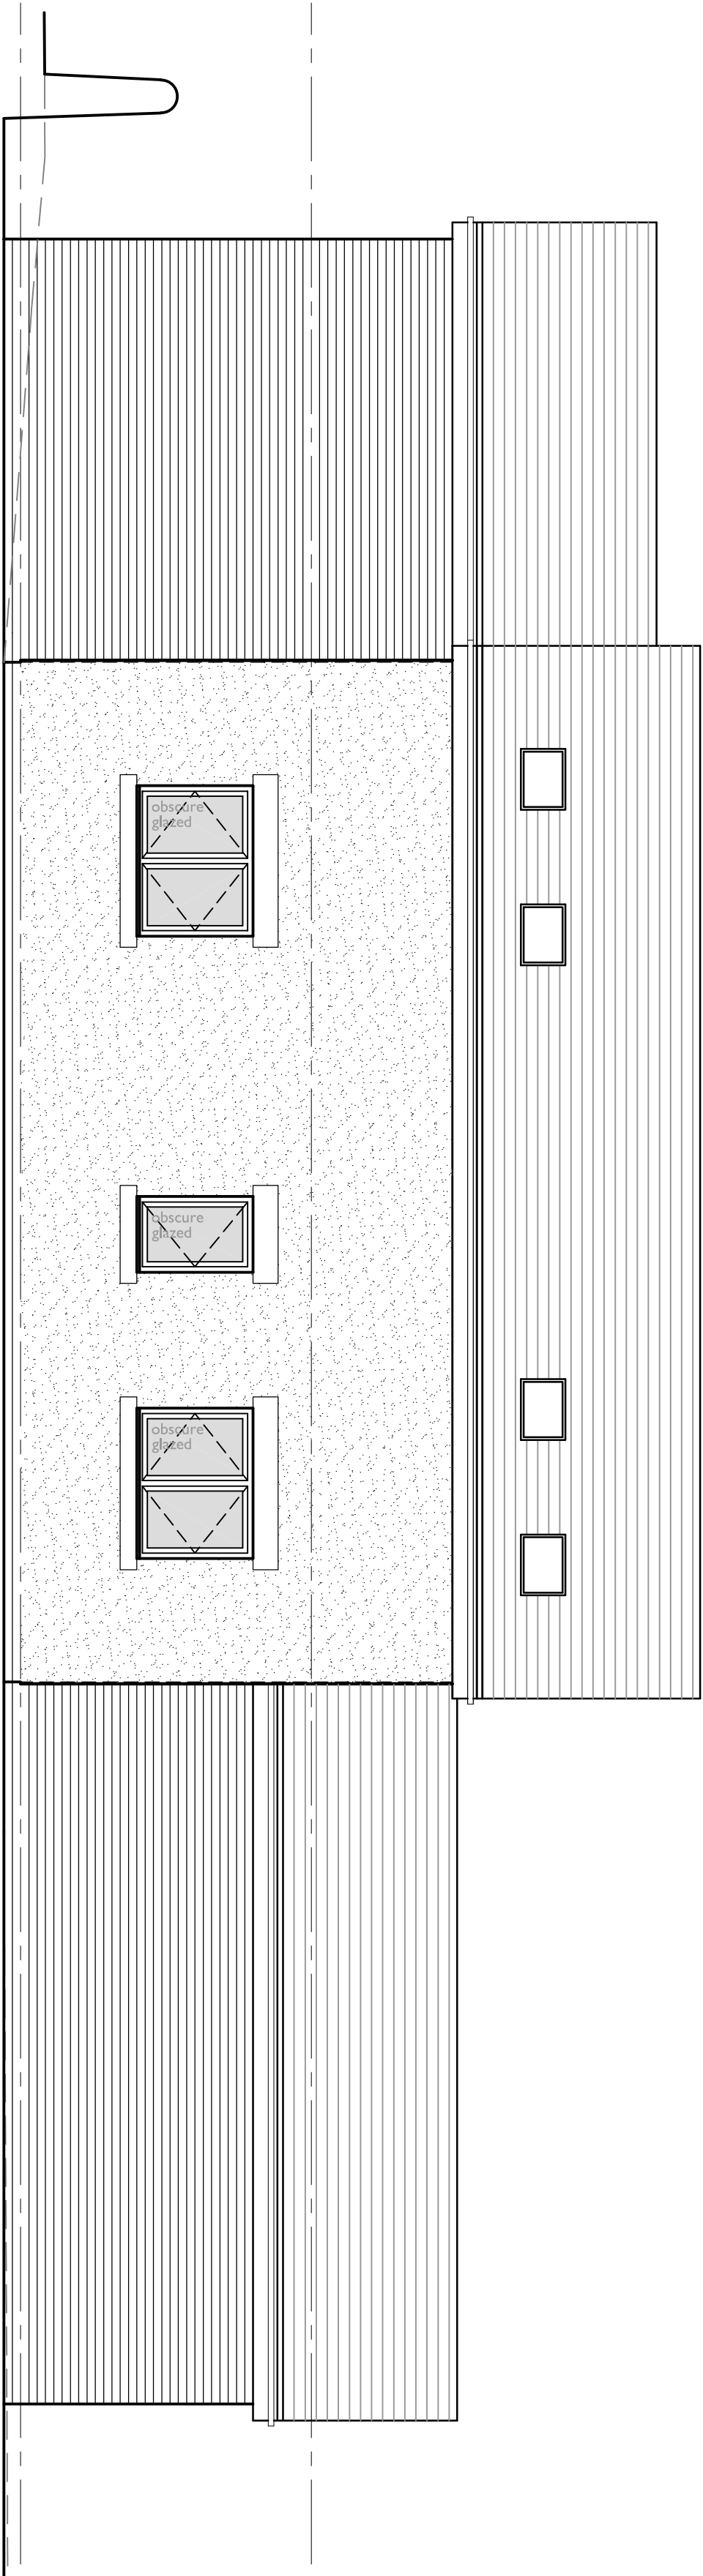

South - east elevation 1:50

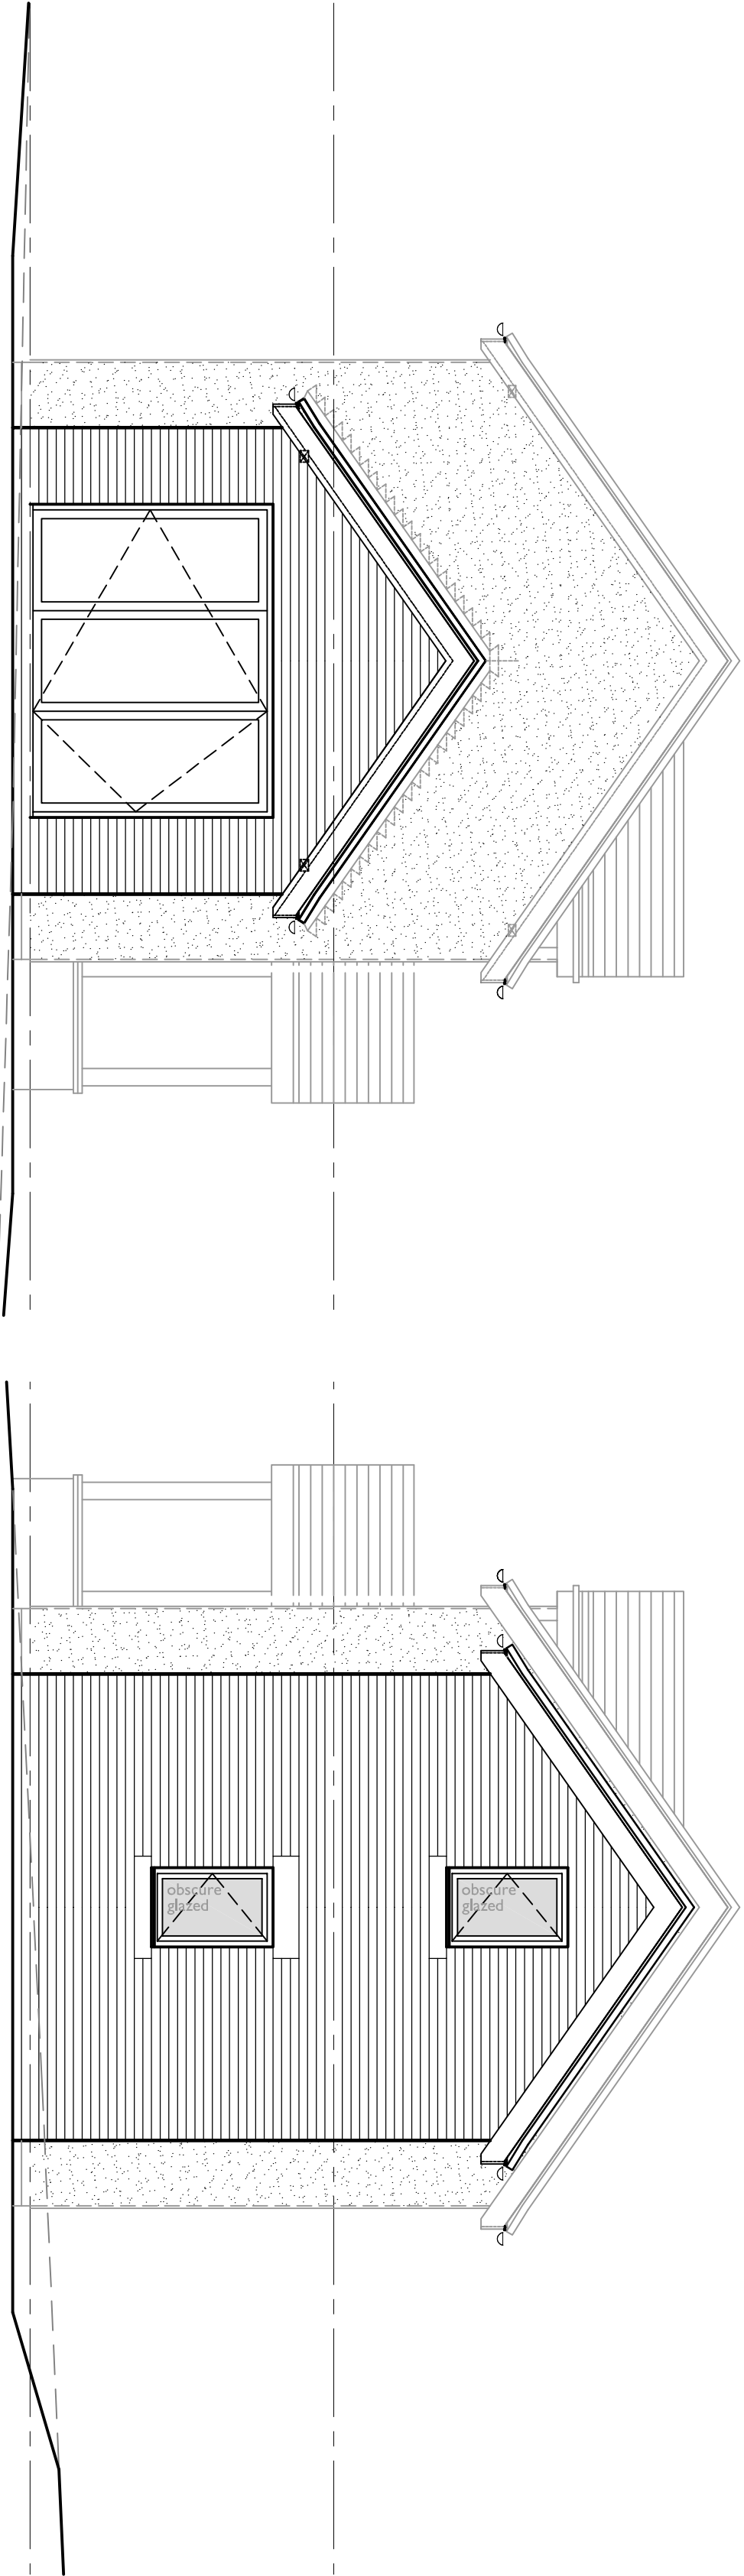

North - east elevation 1:50

South - west elevation 1:50

