


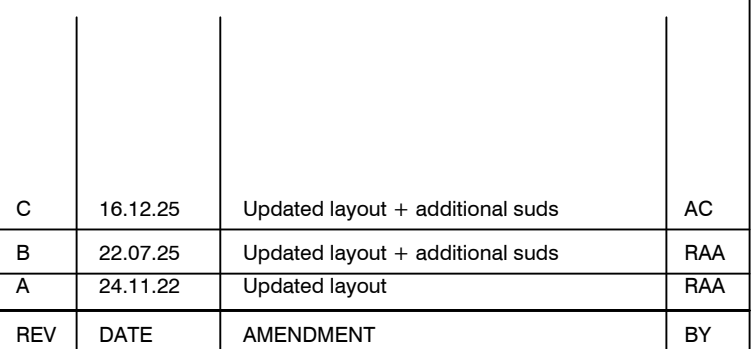

DRAWING STATUS: PRELIMINARY

CLIENT

 **ANDMORE**

PROJECT
Fole Dairy
Uttoxeter

TITLE
Maintenance Plan

DATE 20.06.22	DRAWN RAA
------------------	--------------

SCALE 1:250	SIZE A0	CHECKED
DRAWING NUMBER		REVISION

21047-105	C
-----------	---