




ELEVATIONS OF EXISTING BARN

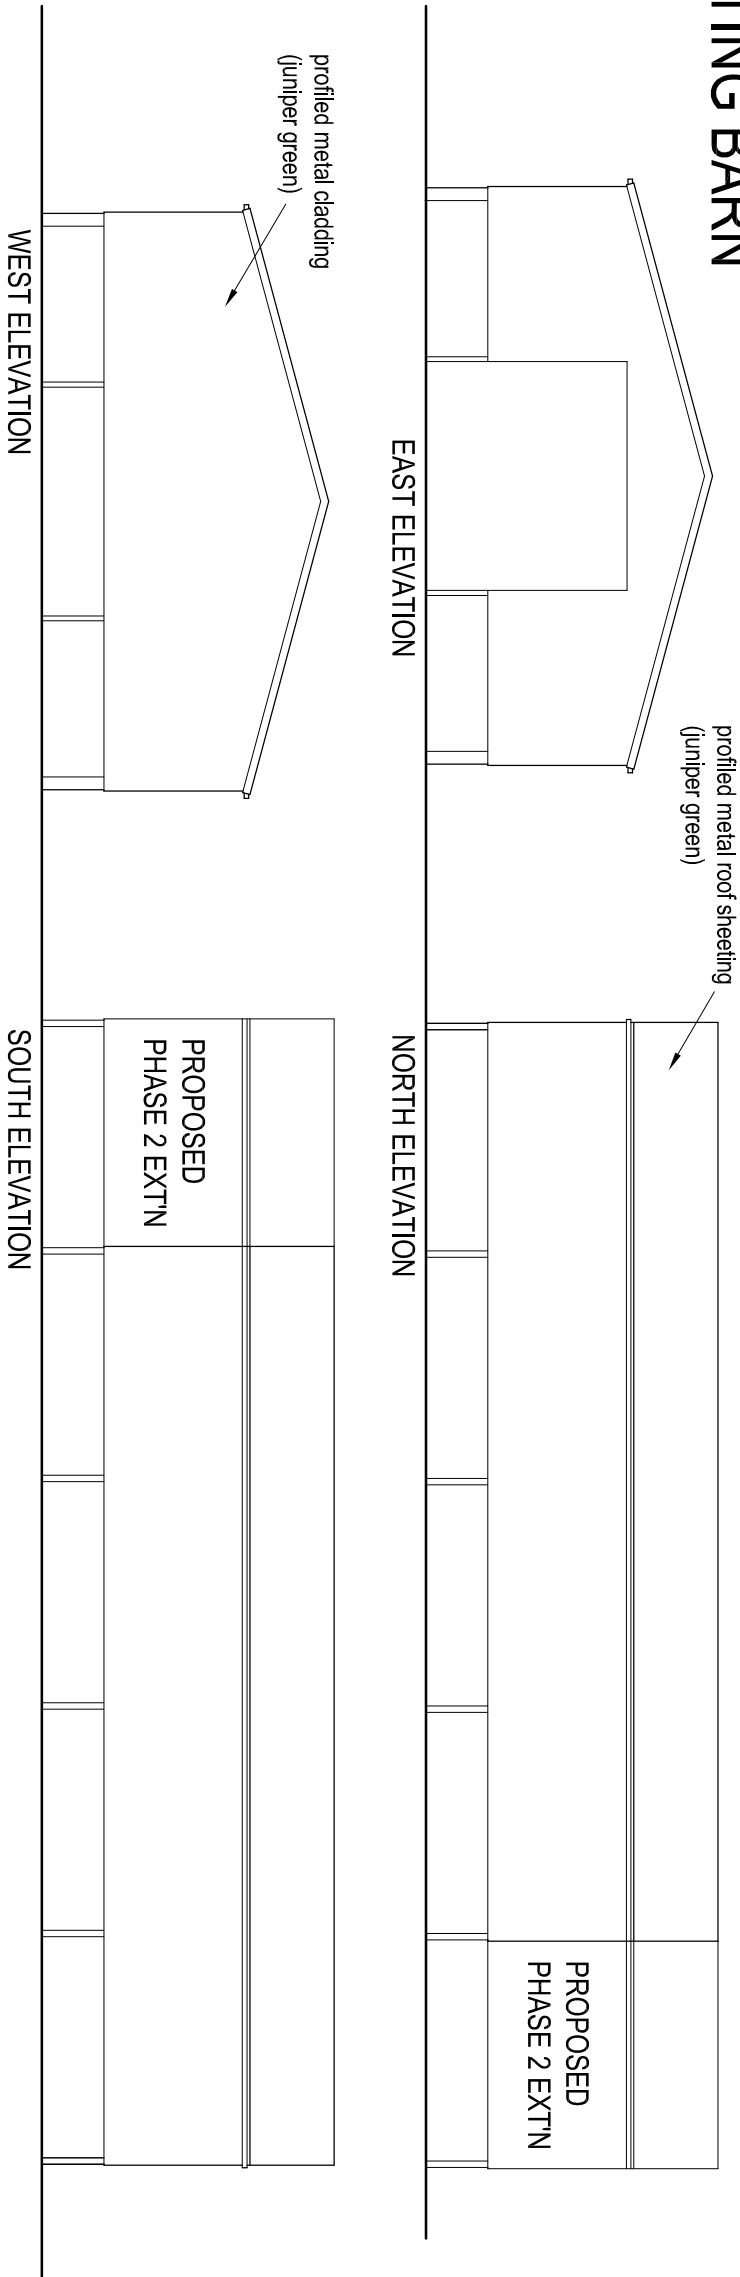

ELEVATIONS AS PROPOSED

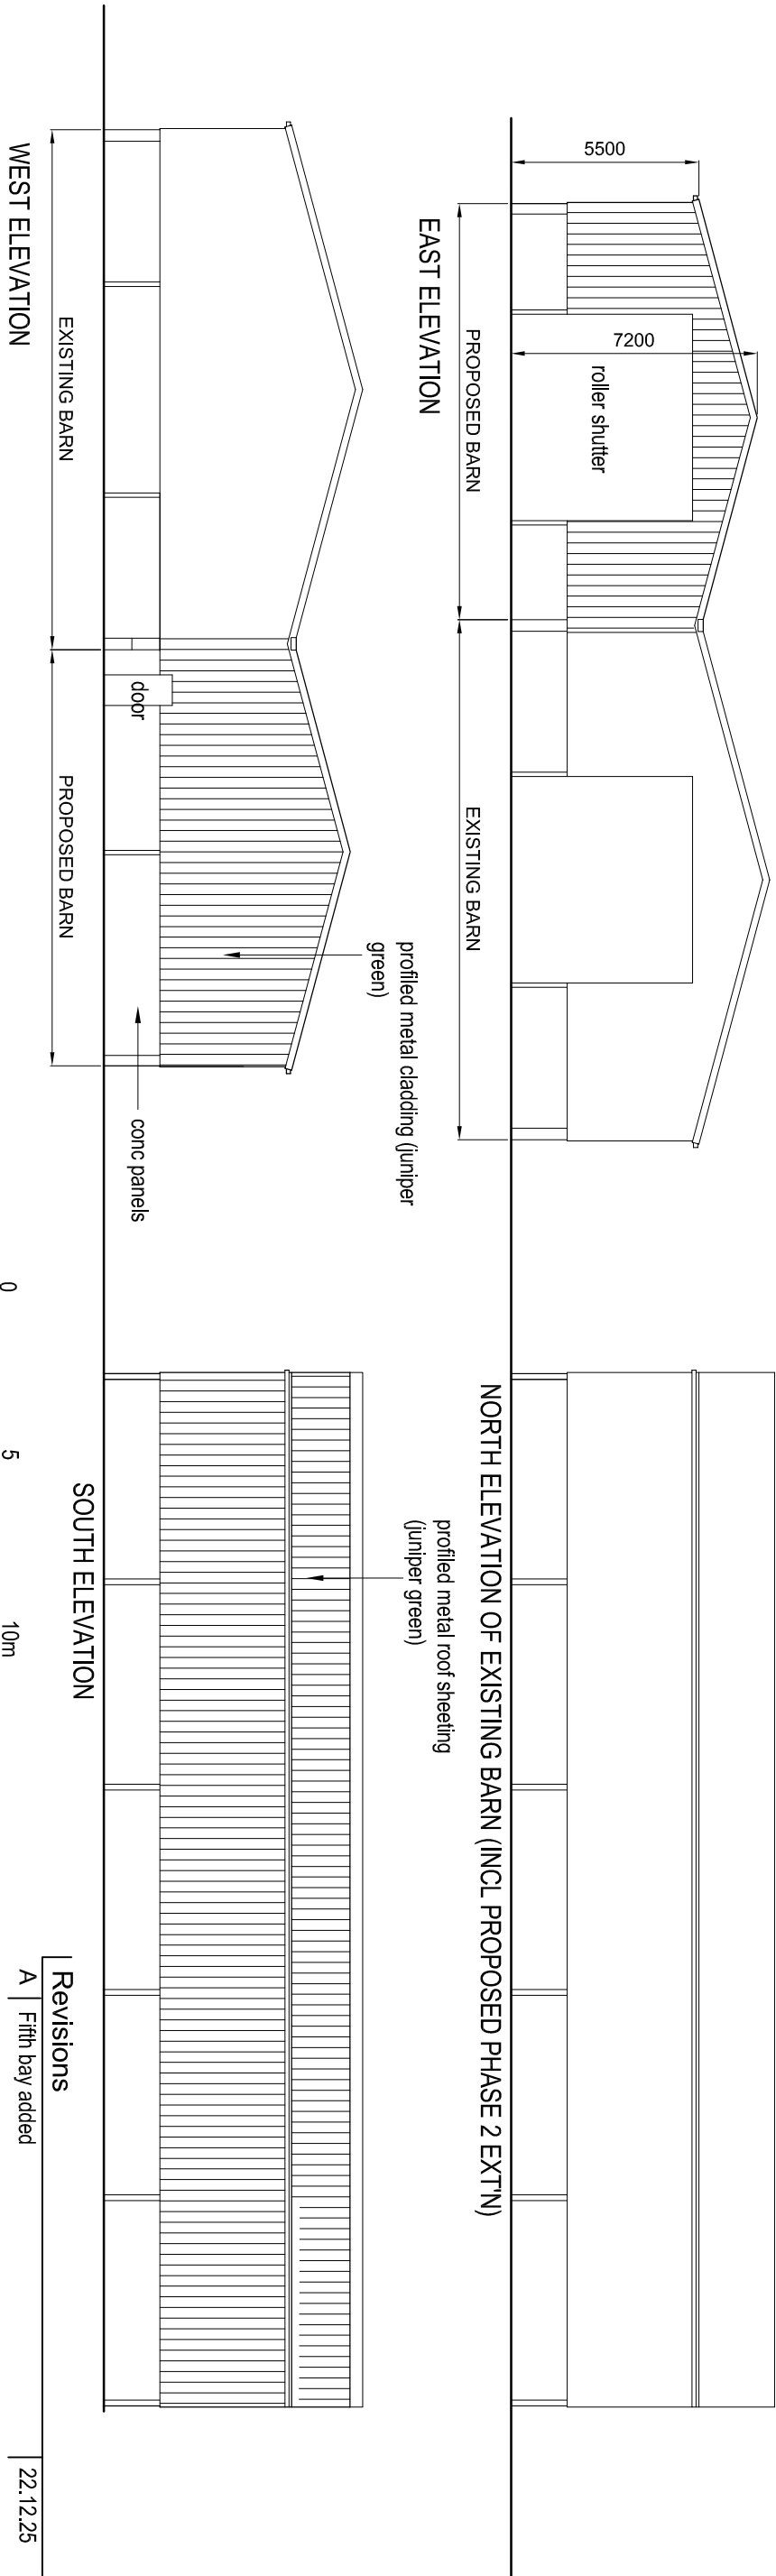

job		Heaton House Farm, Rushton Spencer Proposed Hay Barn	
title		Elevations	
date	scale	dwg. no.	rev.
18.12.25	1/200 @ A3	HHF-HS2-05 A	

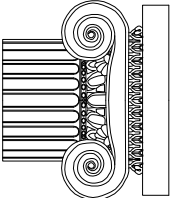

Ian Ankers architecture
Building and Design Consultants
Ryecroft Farm, Rushton Spencer, Macclesfield, SK11 0RP
t 01260 546944
e ian@ianankers.co.uk
w www.ianankers.co.uk