


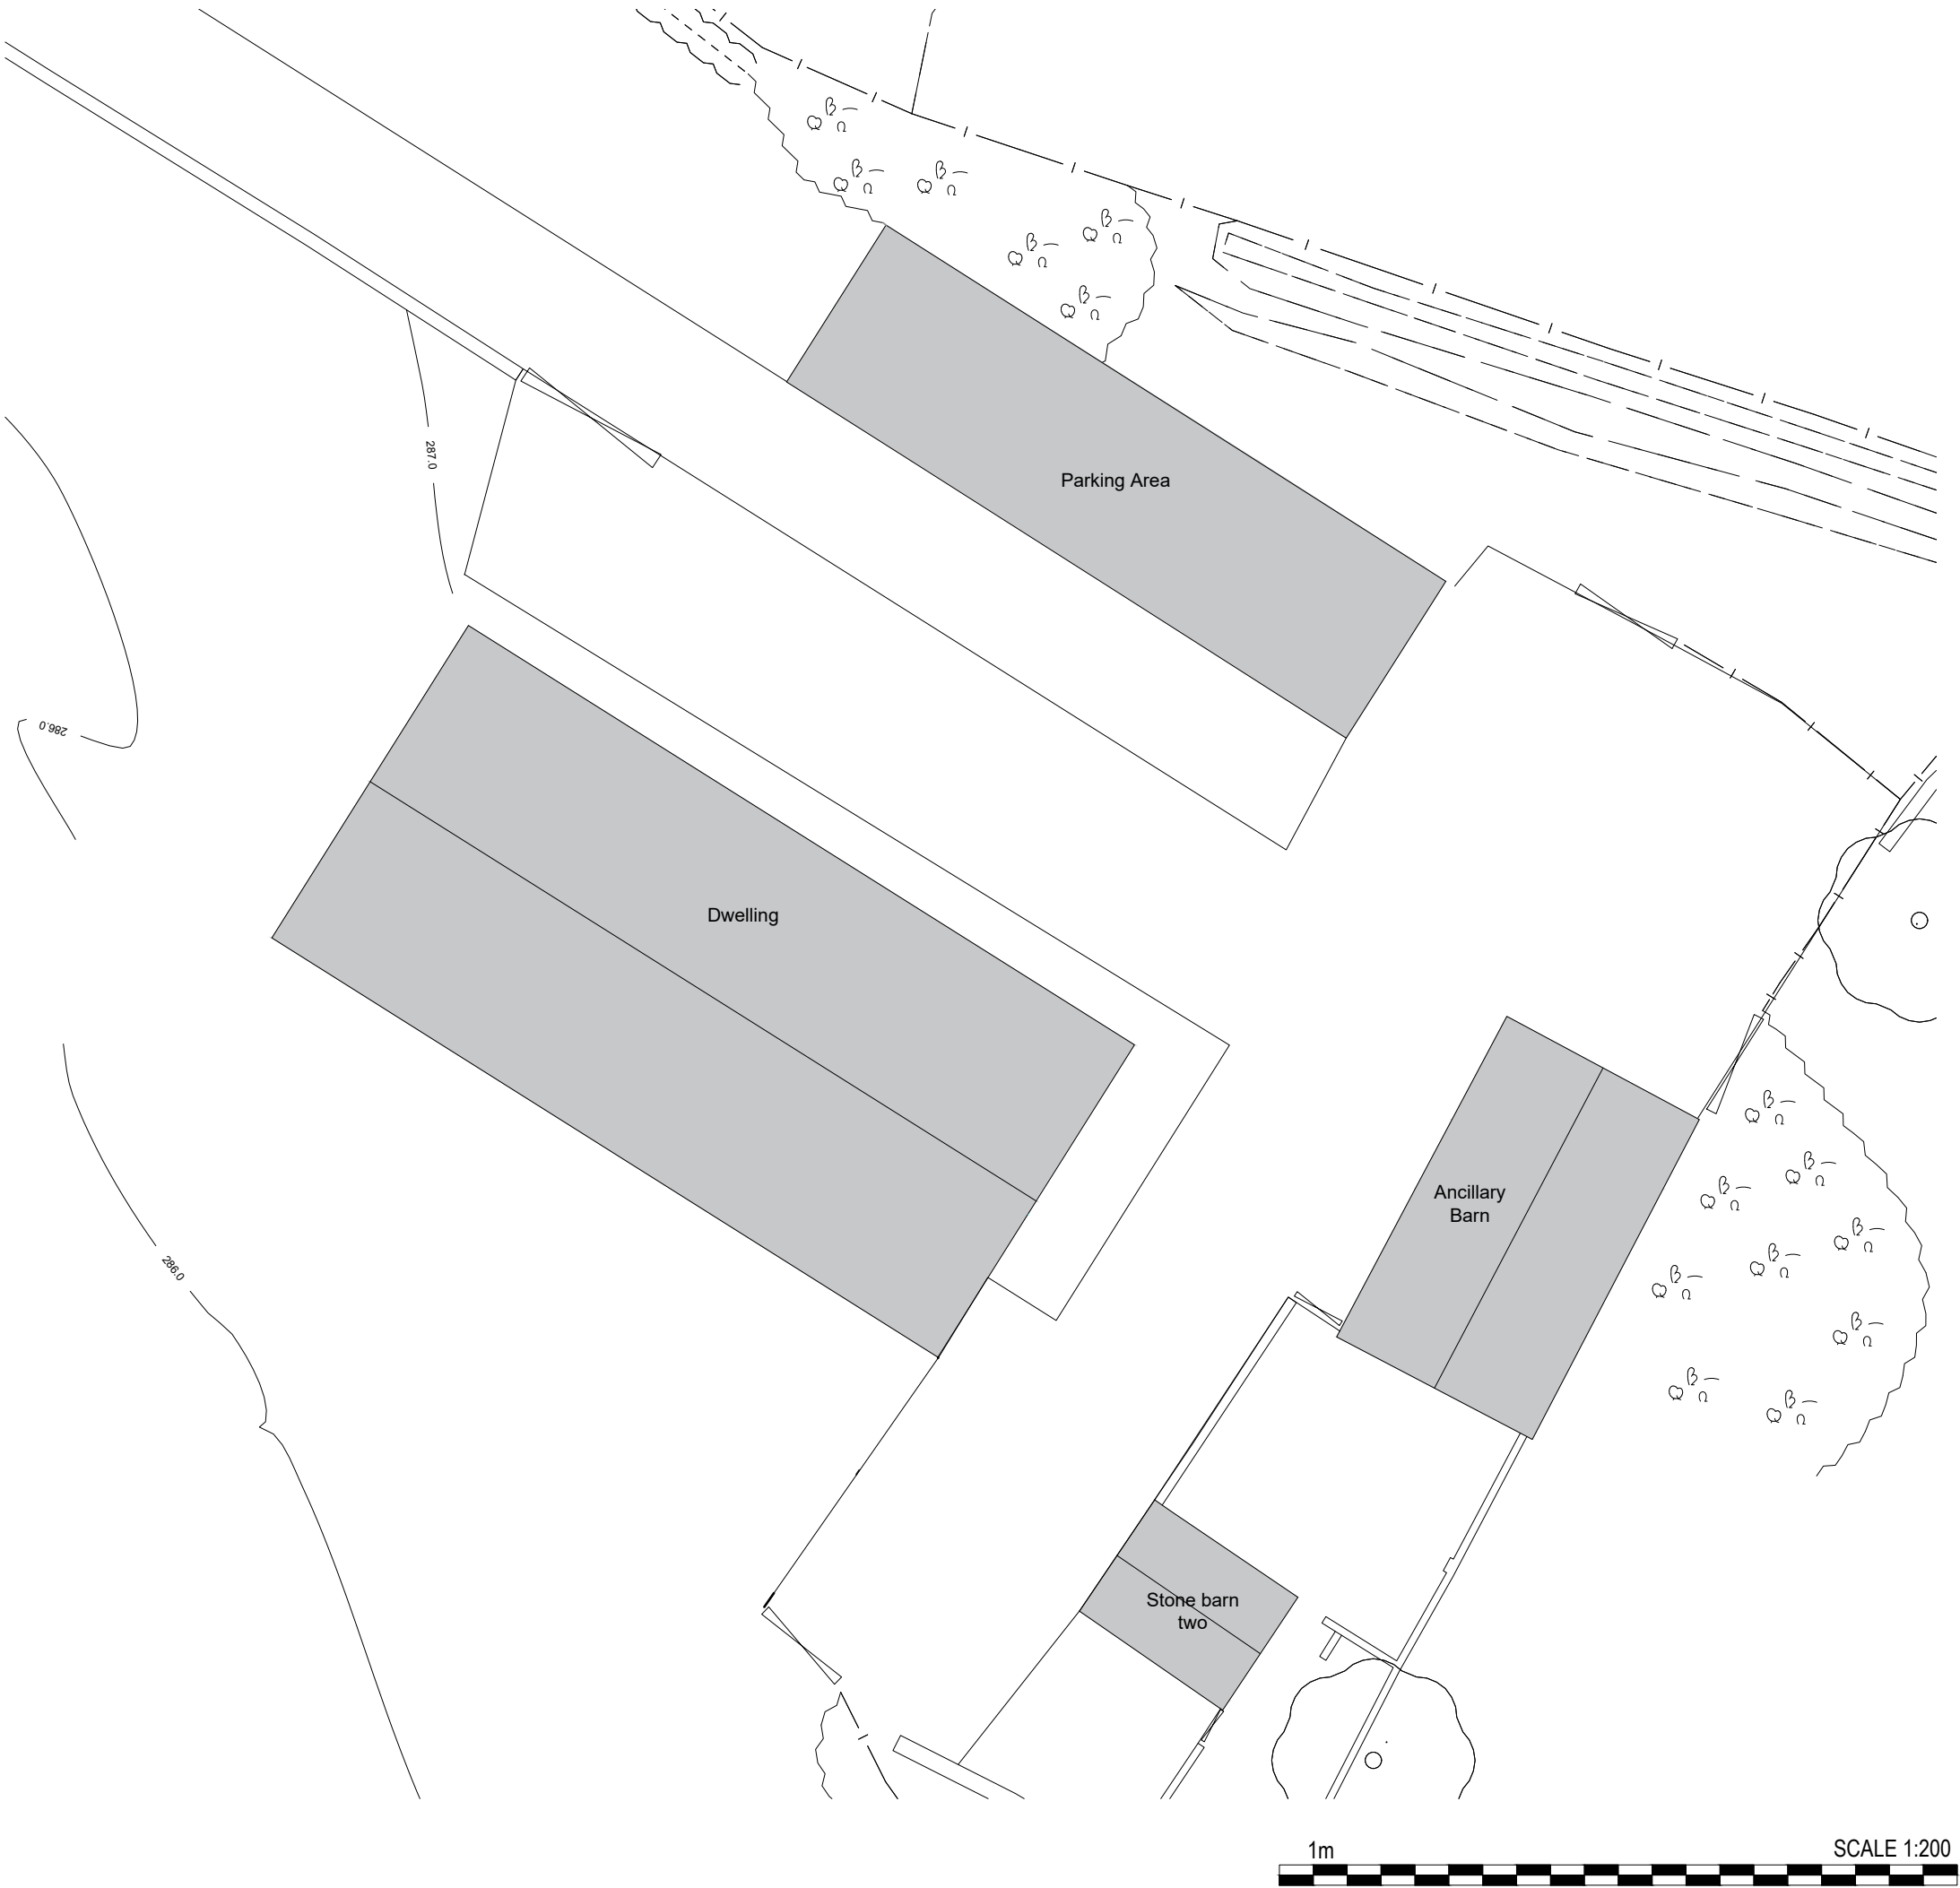

Removal of scaling note		05/01/26		DI	
REV	description		date		initials
PlanningDesign PLANNING ARCHITECTURE HERITAGE Second Floor, Suite 3 Woburn House Vernon Gate Derby DE1 1UL Tel: 01332 347 371 E-mail: info@planningdesign.co.uk www.planningdesign.co.uk			PROJECT DESCRIPTION: PROPOSED GARAGE HAYES GATE FARM STAR BAN, OAKAMOOD STAFFORDSHIRE, ST10 3BN		
CLIENT: Margaret & Mark Mellor			DRAWING TITLE:		
			Existing Block Plan		
STATUS: PLANNING			DRAWN:		CHECKED:
			DI		DS
			SCALE:	PAPER:	DATE:
			1:200	A3	November 2025
			DRAWING REF: 5644- 002		

© all information copyright planning design practice ltd. all rights reserved
DRAWINGS FOR ILLUSTRATION PURPOSES ONLY **NOT INTENDED FOR CONSTRUCTION**
All dimensions to be checked and confirmed on site