




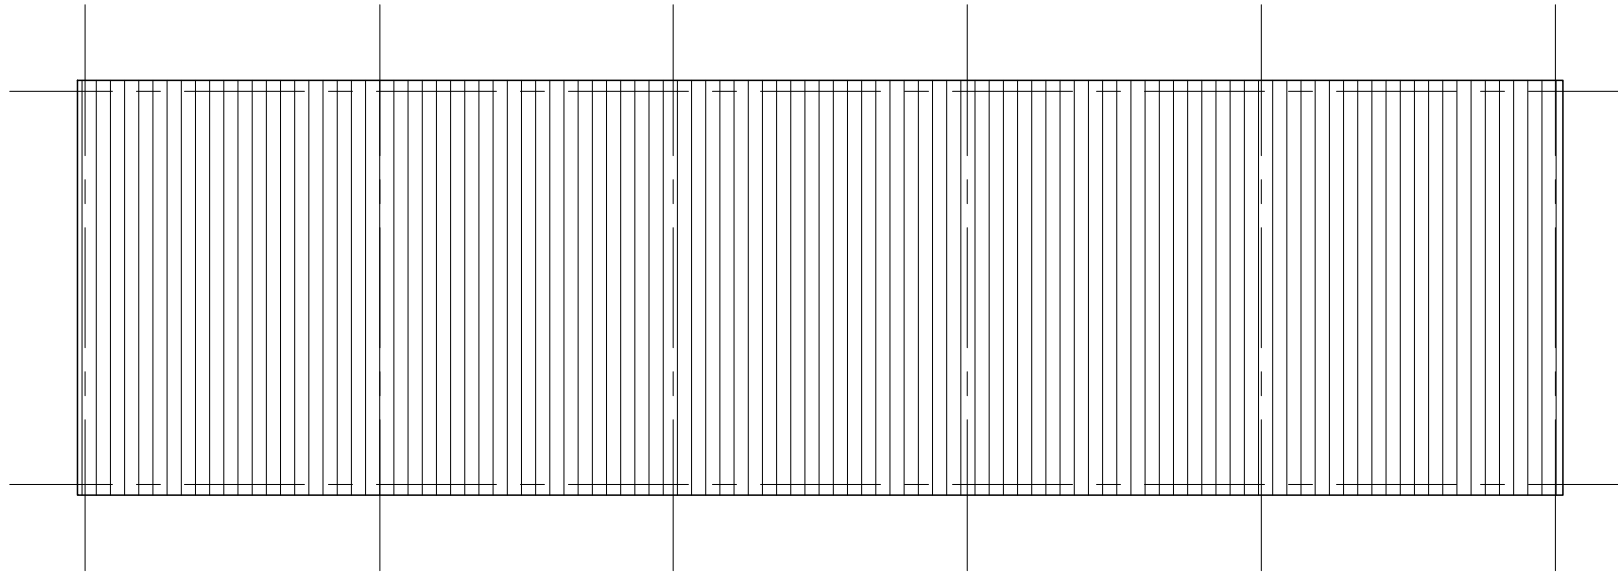

Existing Roof Layout

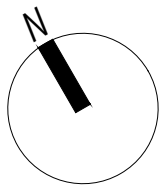

Existing Ground Floor Layout

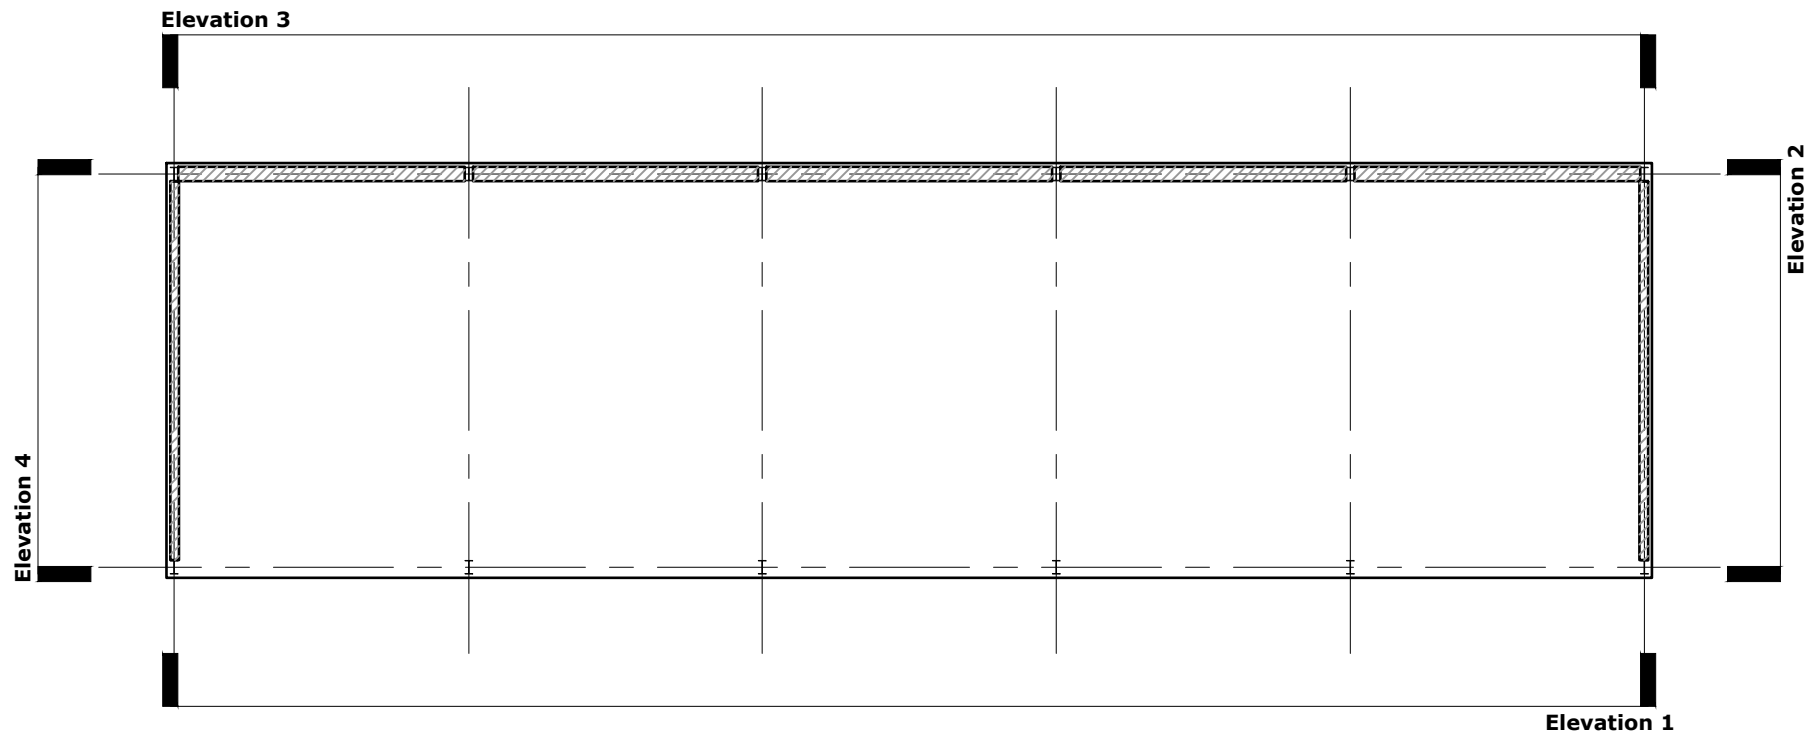

A	Removal of scaling note		05/01/26	DI
	REV	description	date	initials
PlanningDesign PLANNING ARCHITECTURE HERITAGE Second Floor, Suite 3 Woburn House Vernon Gate Derby DE1 1UL Tel: 01332 347 371 E-mail: info@planningdesign.co.uk www.planningdesign.co.uk			PROJECT DESCRIPTION: PROPOSED GARAGE HAYES GATE FARM STAR BAN, OAKAMoor STAFFORDSHIRE, ST10 3BN	
DRAWING TITLE: Existing Layouts			DRAWN: DI	
CLIENT: Margaret & Mark Mellor			CHECKED: DS	
SCALE: 1:100			PAPER: A3	DATE: November 2025
STATUS: PLANNING			DRAWING REF: 5644- 003	