

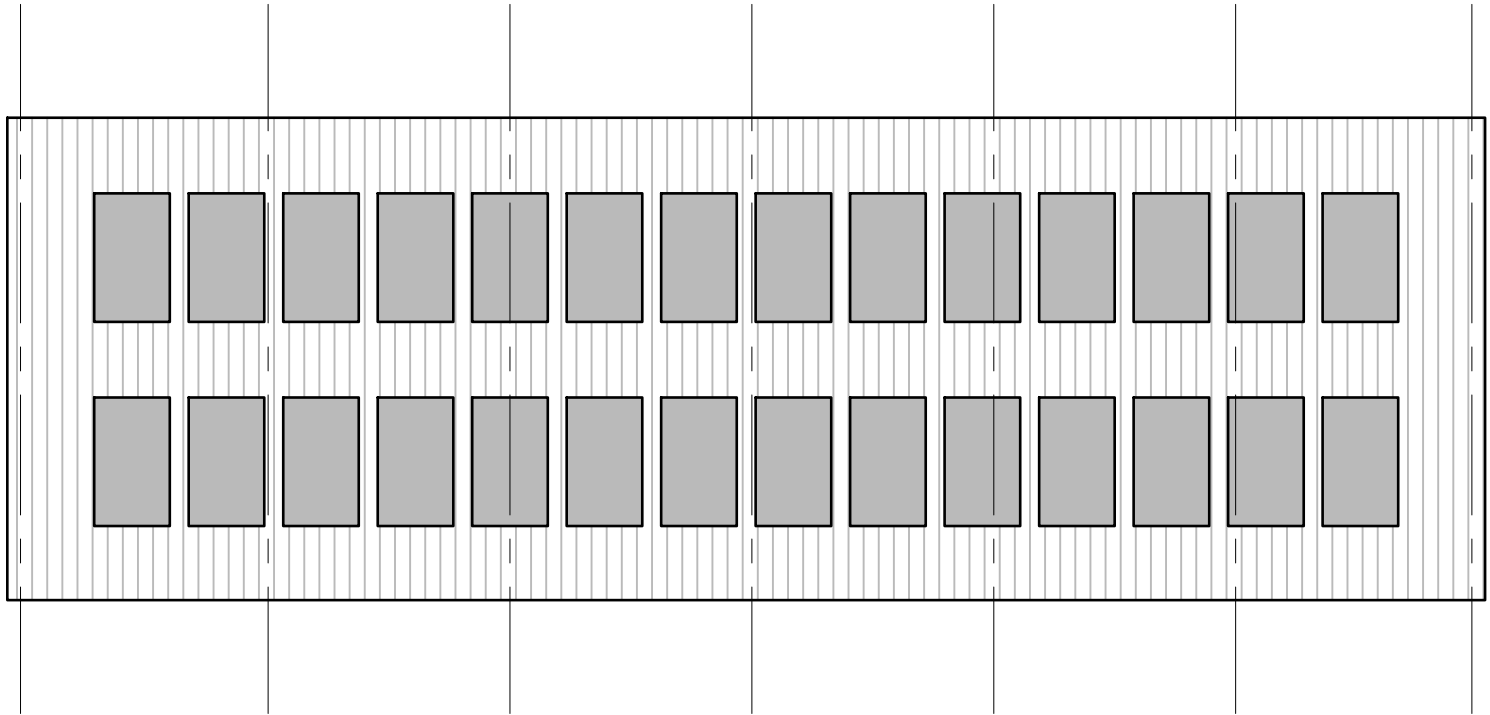


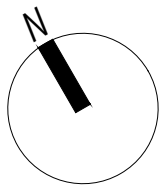

Proposed Roof Layout

Elevation 3

Elevation 4

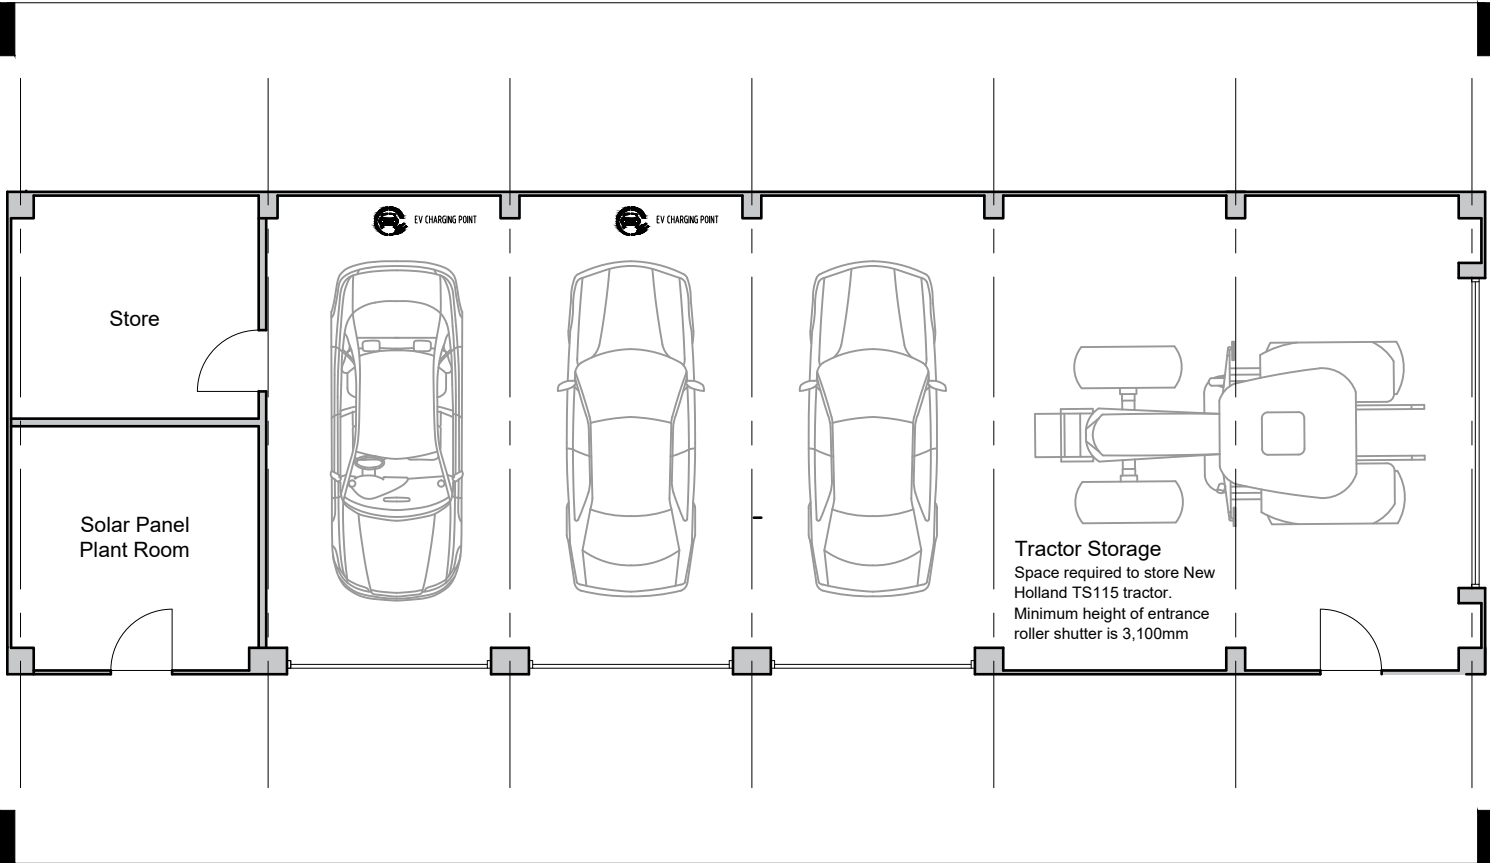

Proposed Ground Floor Layout



B	Removal of scaling note	05/01/26	DI
A	Revised to include EV charging points	15/12/25	DI
REV	description	date	initials
PlanningDesign PLANNING ARCHITECTURE HERITAGE Second Floor, Suite 3 Woburn House Vernon Gate Derby DE1 1UL Tel: 01332 347 371 E-mail: info@planningdesign.co.uk www.planningdesign.co.uk		PROJECT DESCRIPTION: PROPOSED GARAGE HAYES GATE FARM STAR BAN, OAKAMOOOR STAFFORDSHIRE, ST10 3BN	
		DRAWING TITLE: Proposed Layouts	
CLIENT: Margaret & Mark Mellor		DRAWN: DI	CHECKED: DS
		SCALE: 1:100	PAPER: A3
		DATE: November 2025	
STATUS: PLANNING		DRAWING REF: 5644- 006	

© all information copyright planning design practice ltd. all rights reserved
DRAWINGS FOR ILLUSTRATION PURPOSES ONLY **NOT INTENDED FOR CONSTRUCTION**
All dimensions to be checked and confirmed on site