



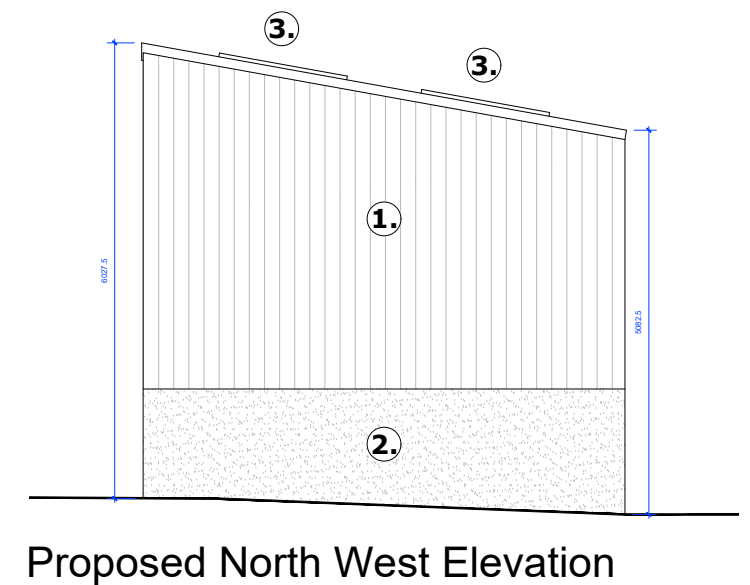

Material Key

1. Box profile metal cladding - colour: Anthracite Grey - RAL 7016.
2. Rendered blockwork plinth - colour: Anthracite Grey - RAL 7016.
3. Solar panel array - Specification and amount TBC.
4. Roller shutters - Specification TBC.

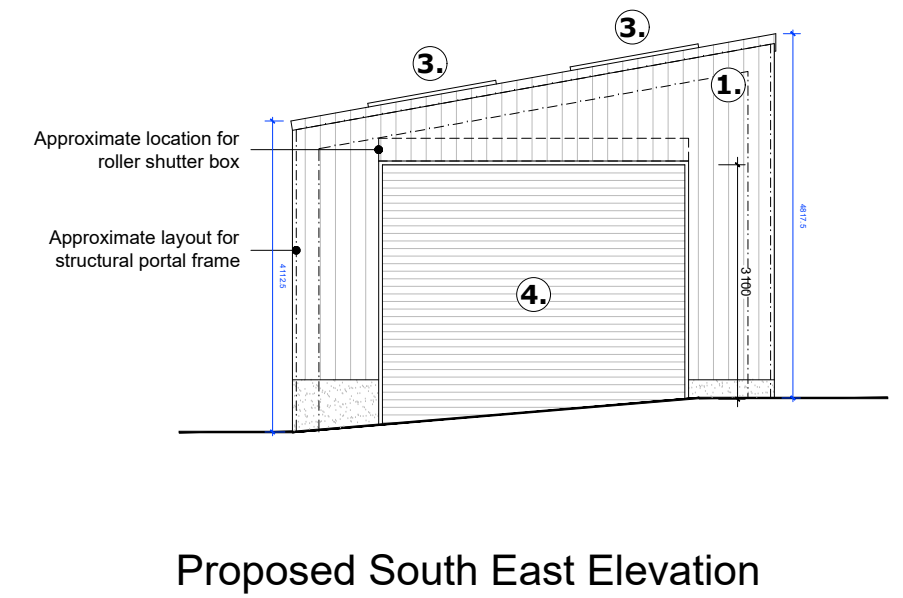

A	Removal of scaling note and amended elevation labels	05/01/26	DI
REV	description	date	initials
PlanningDesign PLANNING ARCHITECTURE HERITAGE Second Floor, Suite 3 Woburn House Vernon Gate Derby DE1 1UL Tel: 01332 347 371 E-mail: info@planningdesign.co.uk www.planningdesign.co.uk		PROJECT DESCRIPTION: PROPOSED GARAGE HAYES GATE FARM STAR BAN, OAKAMoor STAFFORDSHIRE, ST10 3BN DRAWING TITLE: Proposed Elevations	
CLIENT: Margaret & Mark Mellor		DRAWN: DI	CHECKED: DS
STATUS: PLANNING		SCALE: 1:100	DATE: November 2025
		PAPER: A3	
		DRAWING REF: 5644- 007	

© all information copyright planning design practice ltd. all rights reserved
 DRAWINGS FOR ILLUSTRATION PURPOSES ONLY **NOT INTENDED FOR CONSTRUCTION**
 All dimensions to be checked and confirmed on site