


Paddock off Cheadle Road

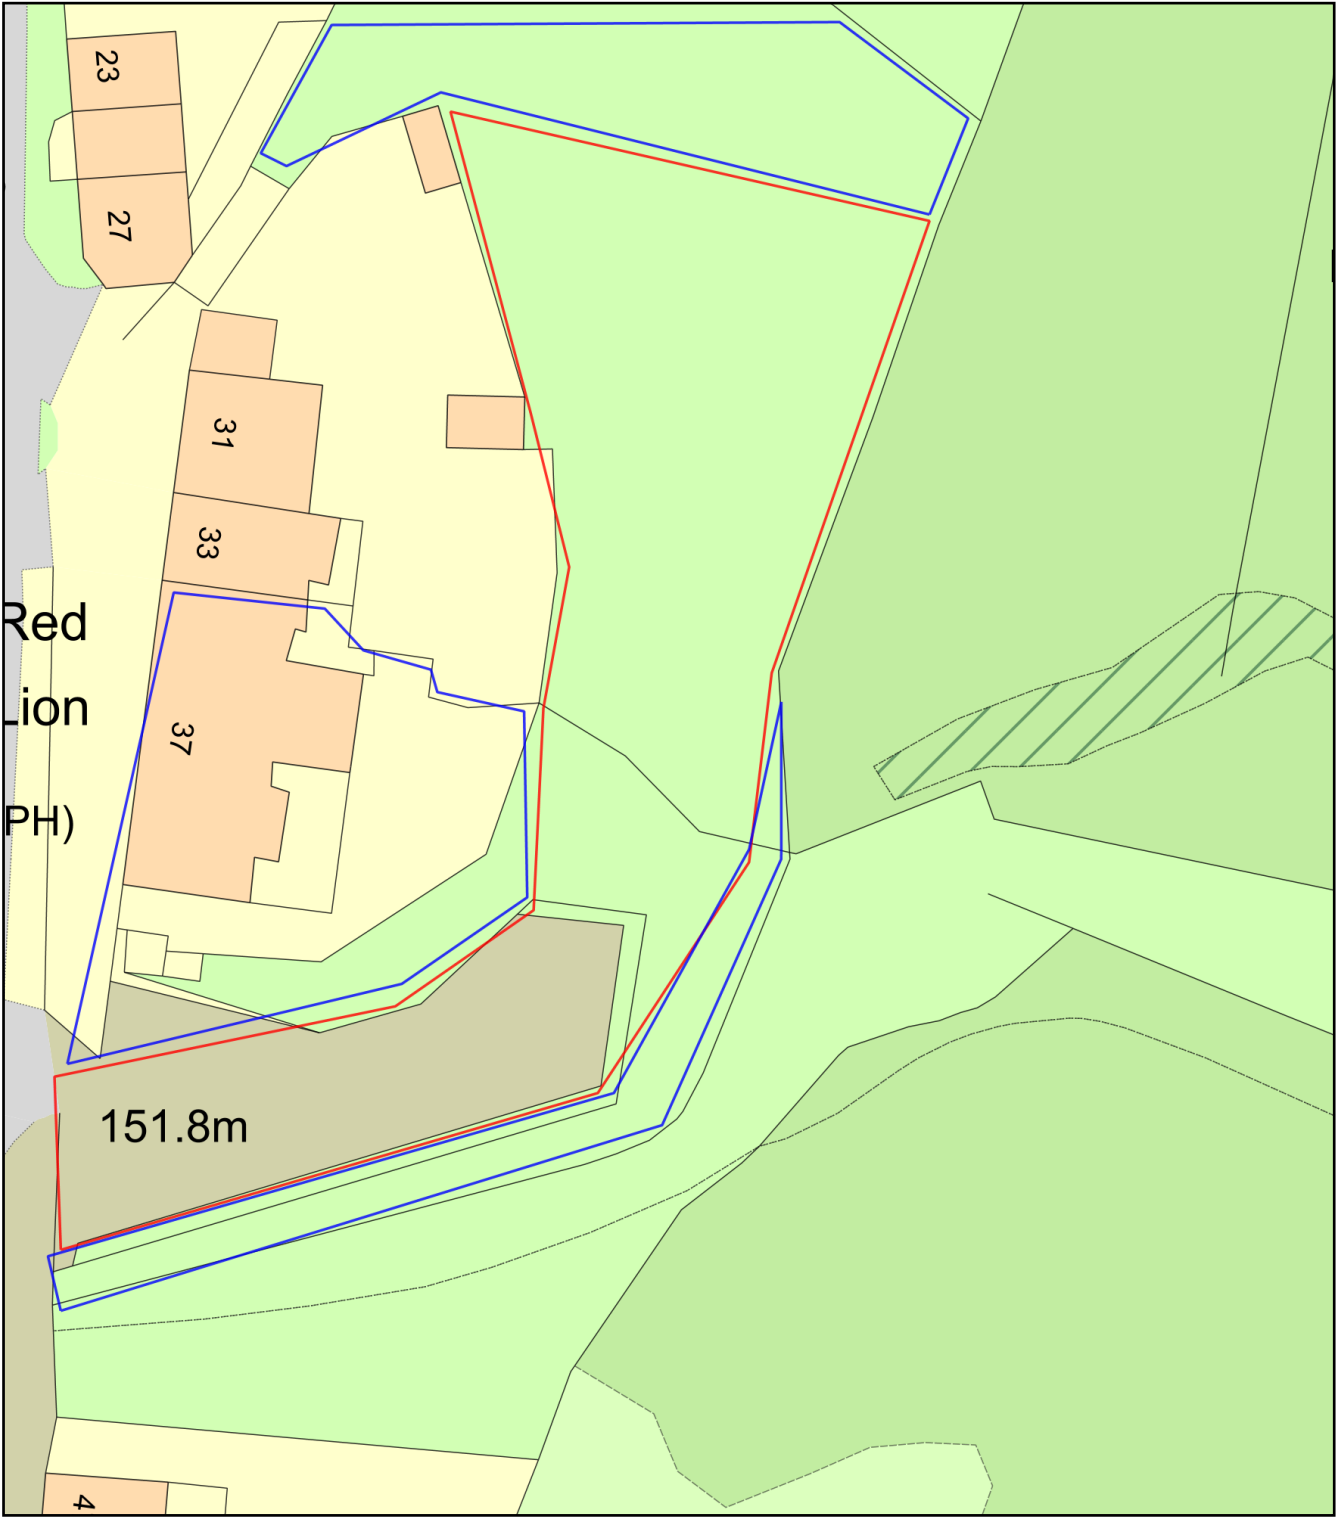

Plan Produced for: James Collins
Date Produced: 03 Jan 2026
Plan Reference Number: TQRQM26003142347573
Scale: 1:500 @ A4