




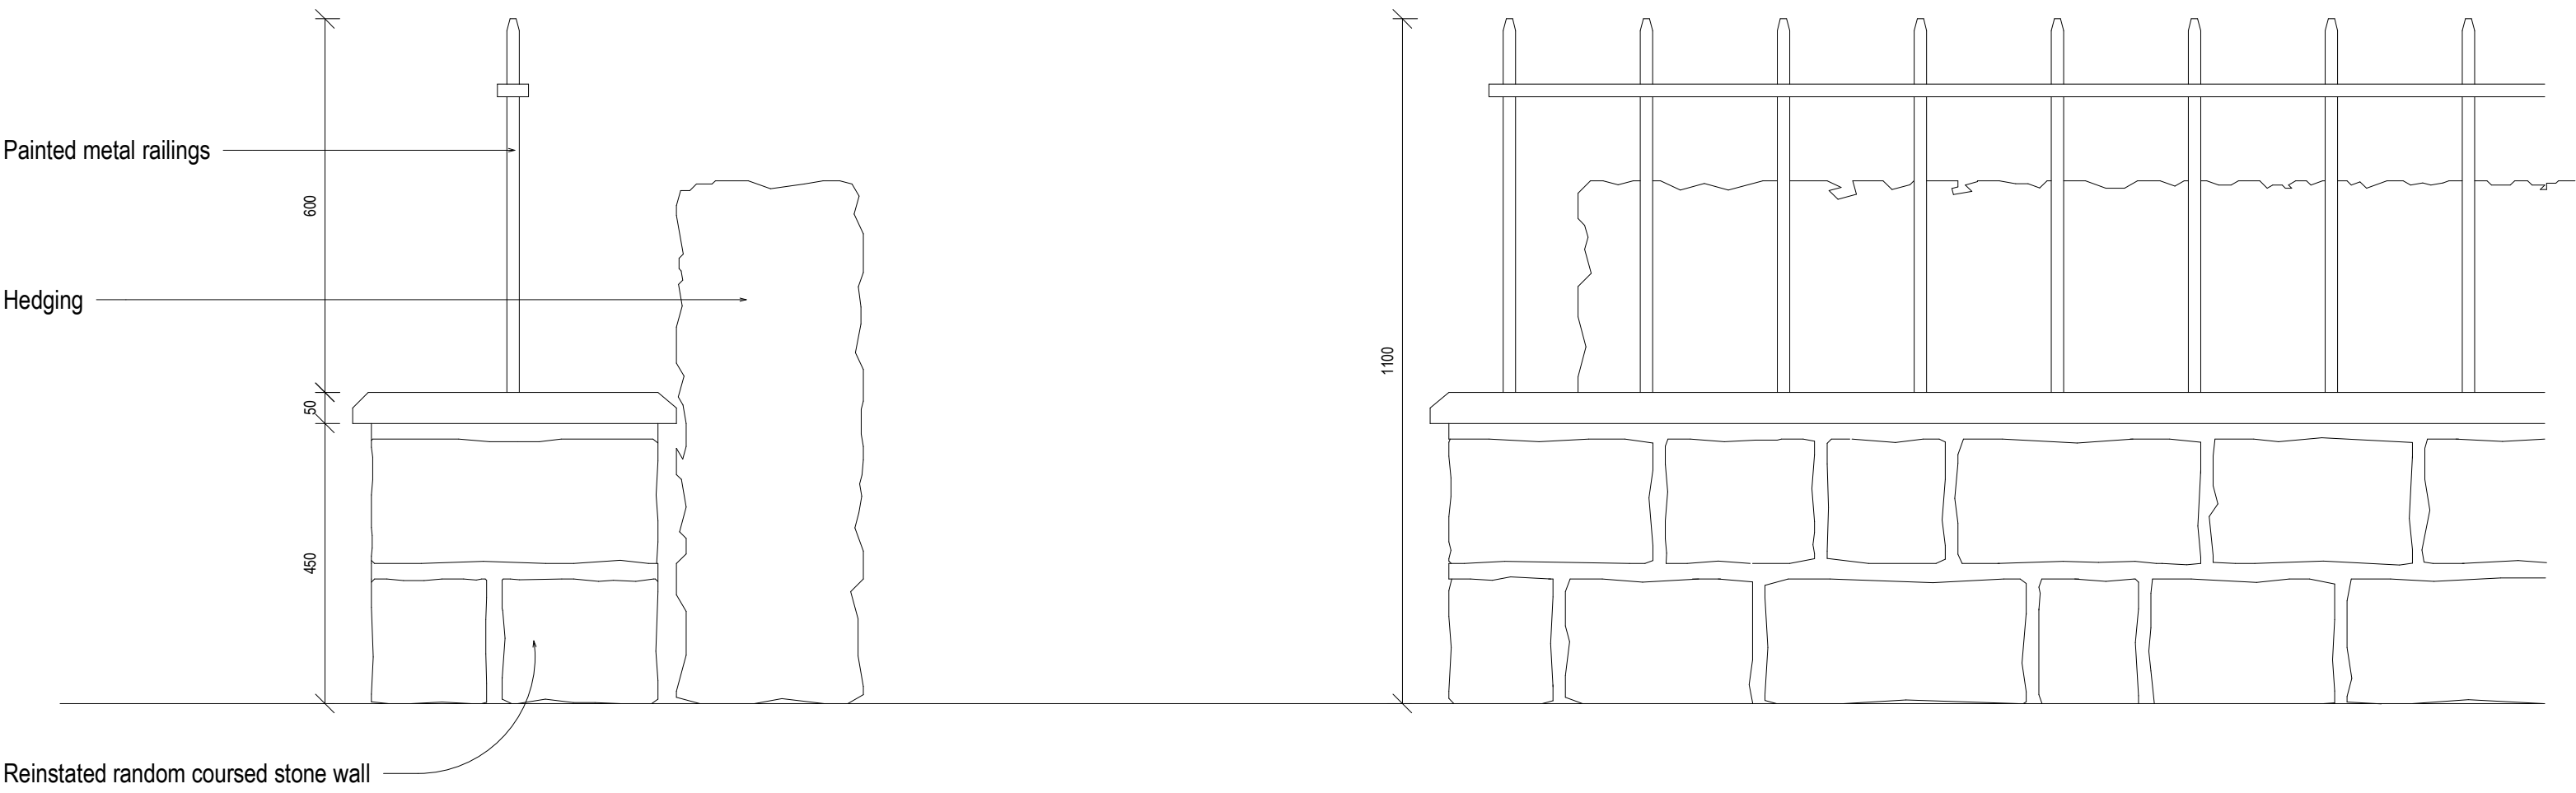


20 EXISTING LOW STONE WALL REINSTATED WITH METAL RAILINGS OVER AND HEDGE BEHIND | 1:10

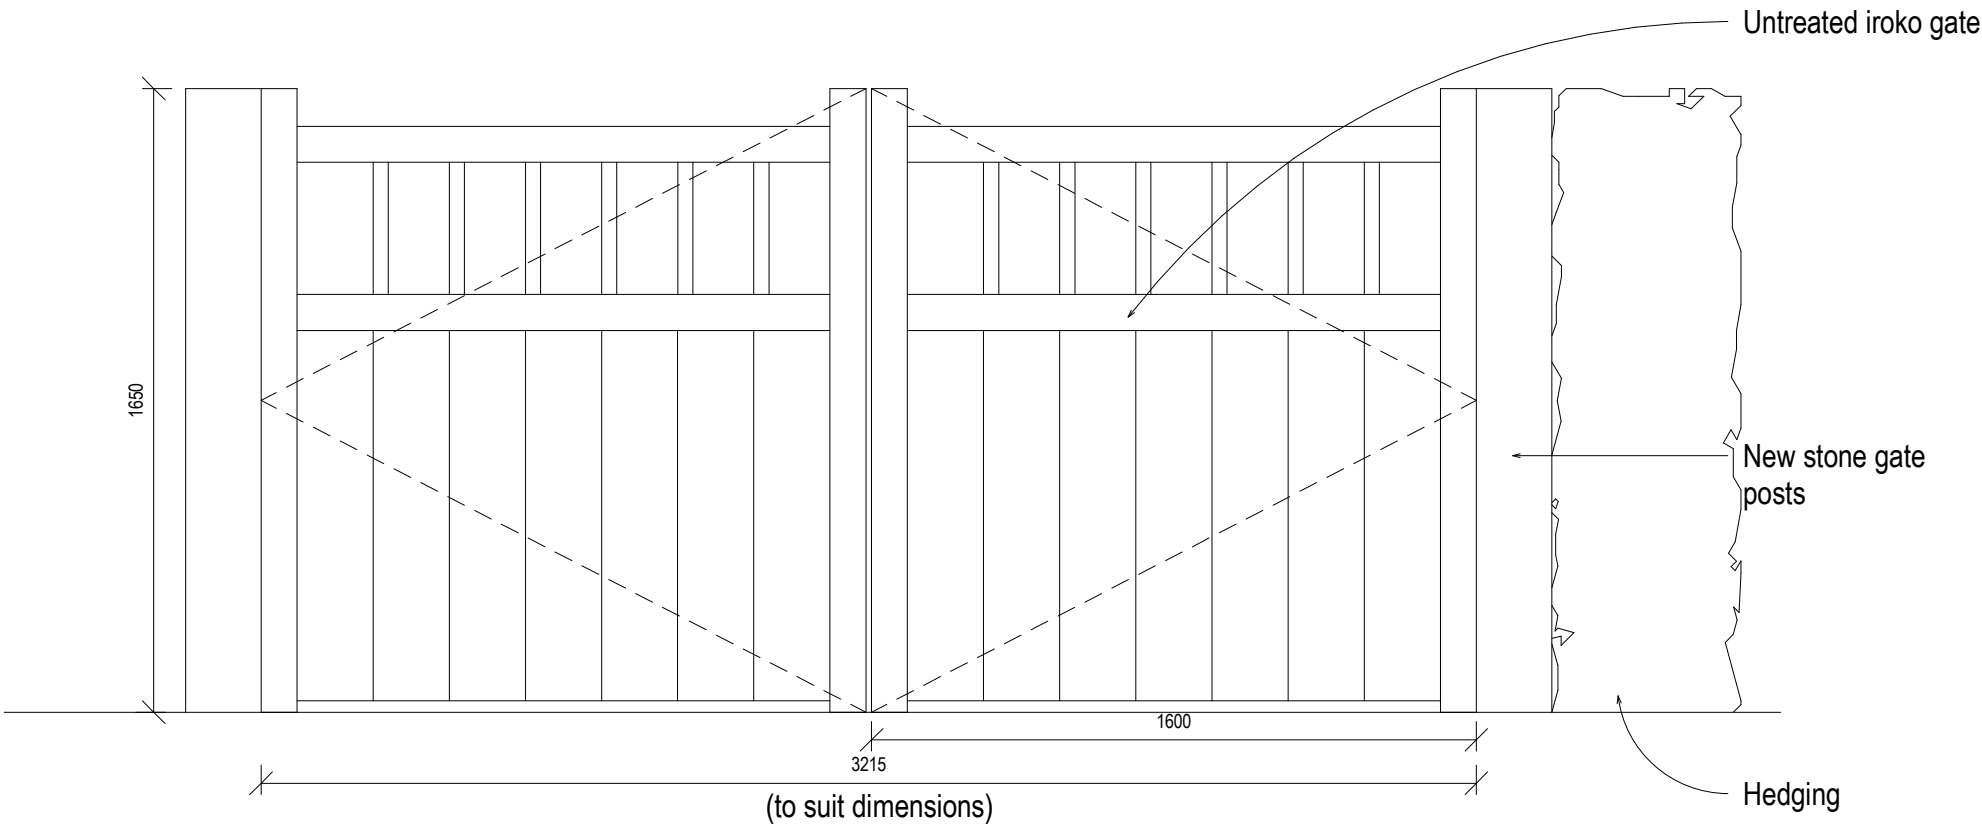


14 HINGED MOTORISED DRIVEWAY GATE | 1:20

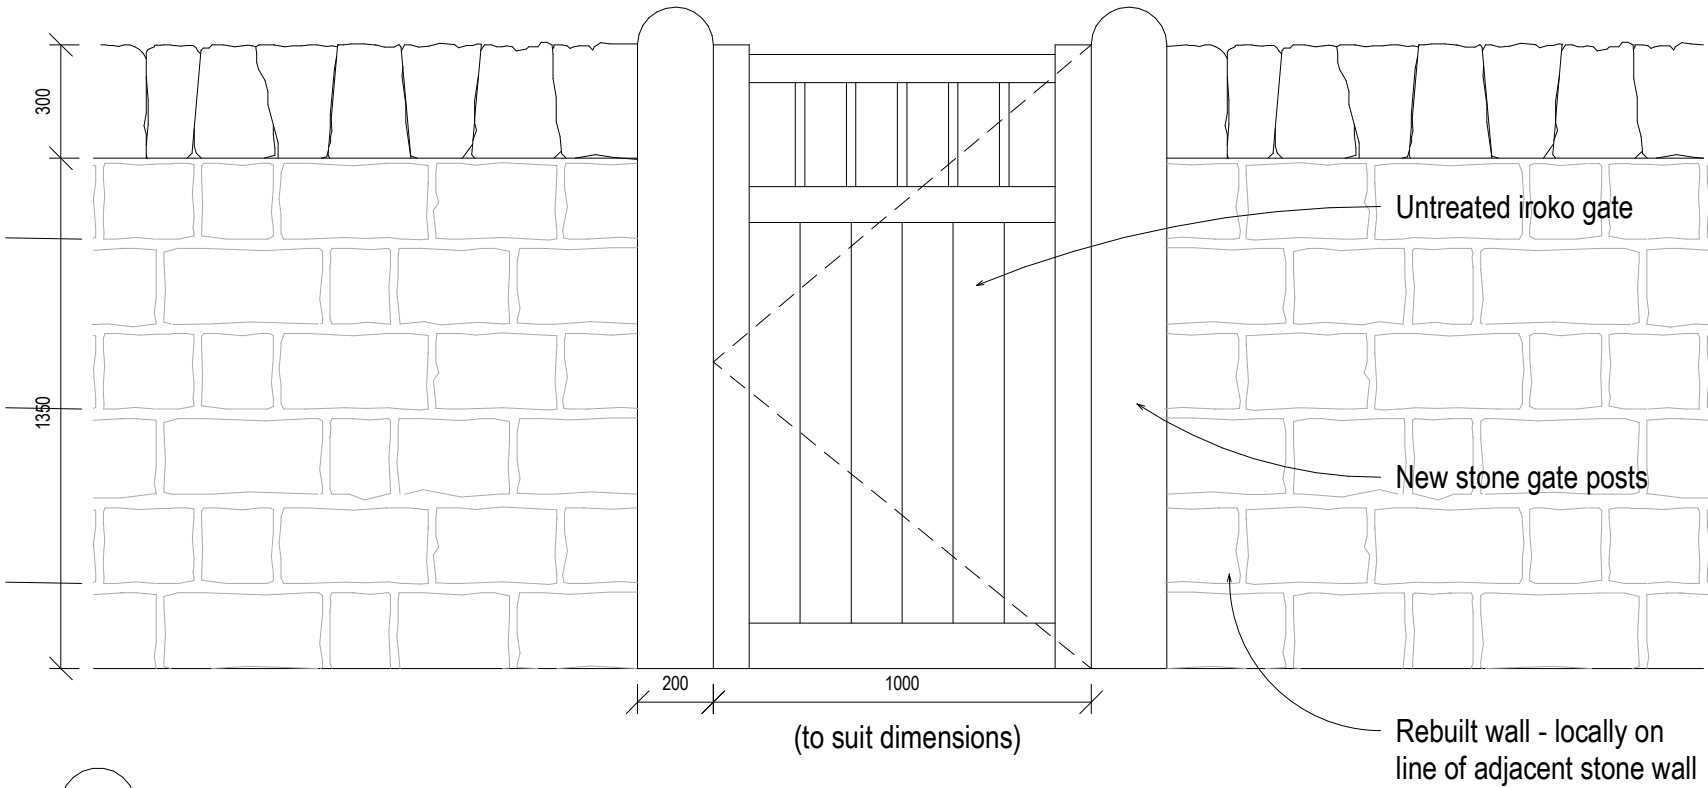

22 NEW TIMBER PEDESTRIAN ACCESS GATE | 1:20

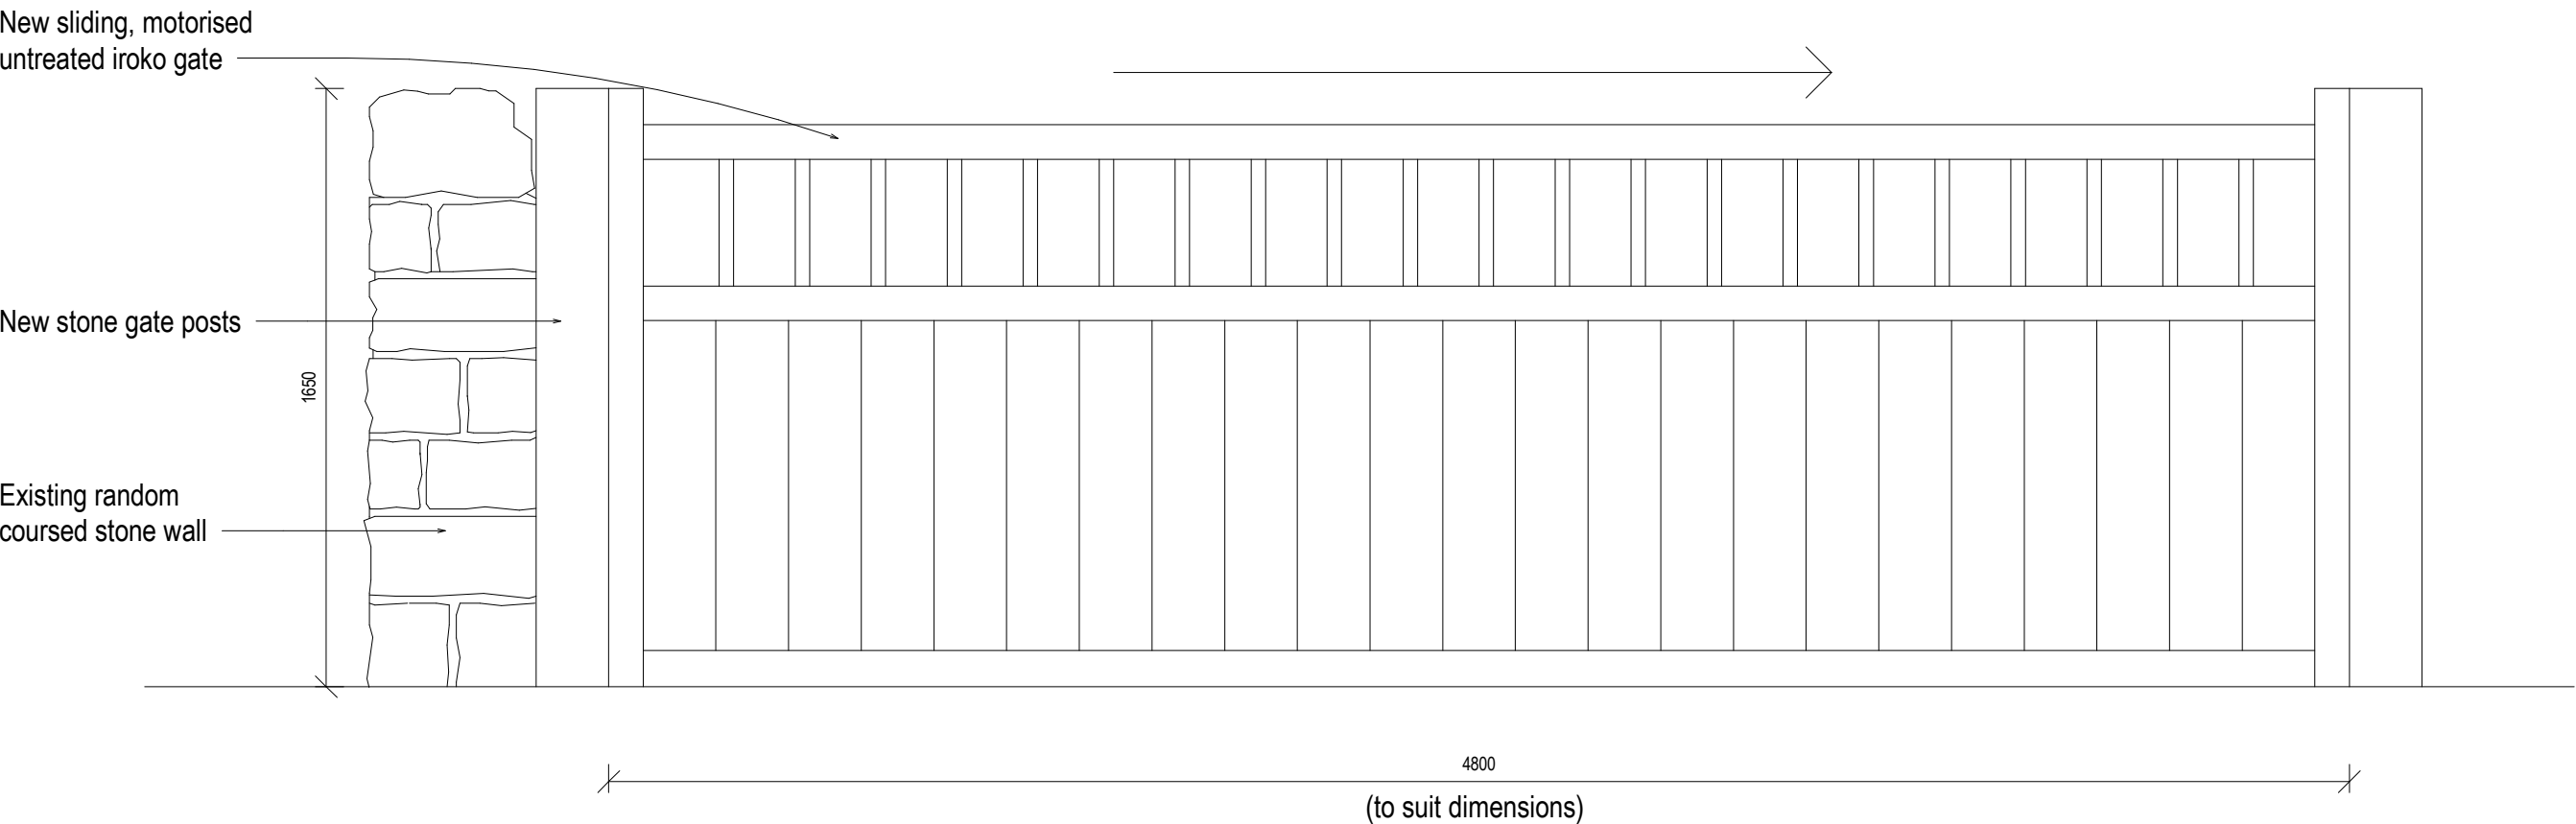

15 SLIDING MOTORISED DRIVEWAY GATE | 1:20

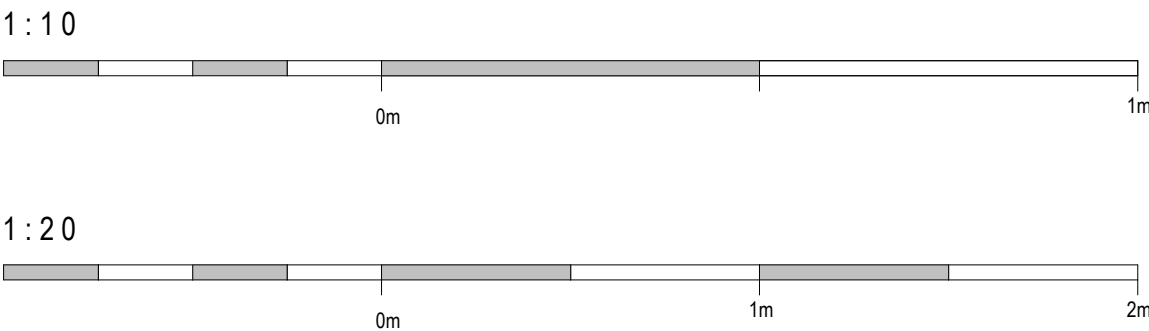

Rev	Date	Drawn	Description
ctd architects			Clerk Bank House Clerk Bank LEEK Staffordshire ST13 5HE t: 01538 373477 f: 01538 386503 e: info@ctdarchitects.co.uk w: www.ctdarchitects.co.uk
Client			Project Proposed Development Haregate Hall, Leek
StoneOak Holdings Ltd.			Status PRELIMINARY
Title Boundary details 'as proposed'			Scale 1:10/20 Size A2 Drawn KM Chk'd SJ Date 07/21/25
			Job No. 2051 Drawing No. AL333 Rev.