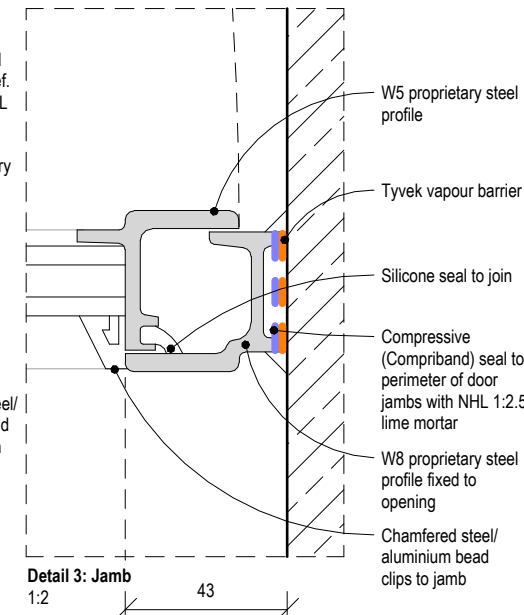
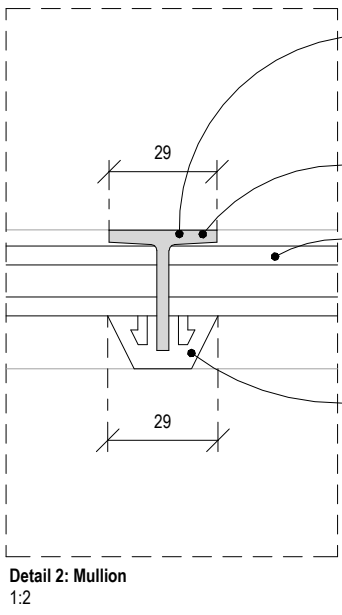
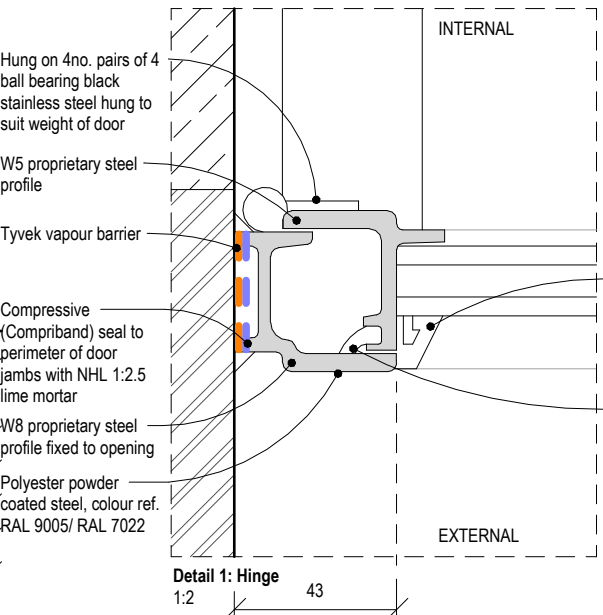
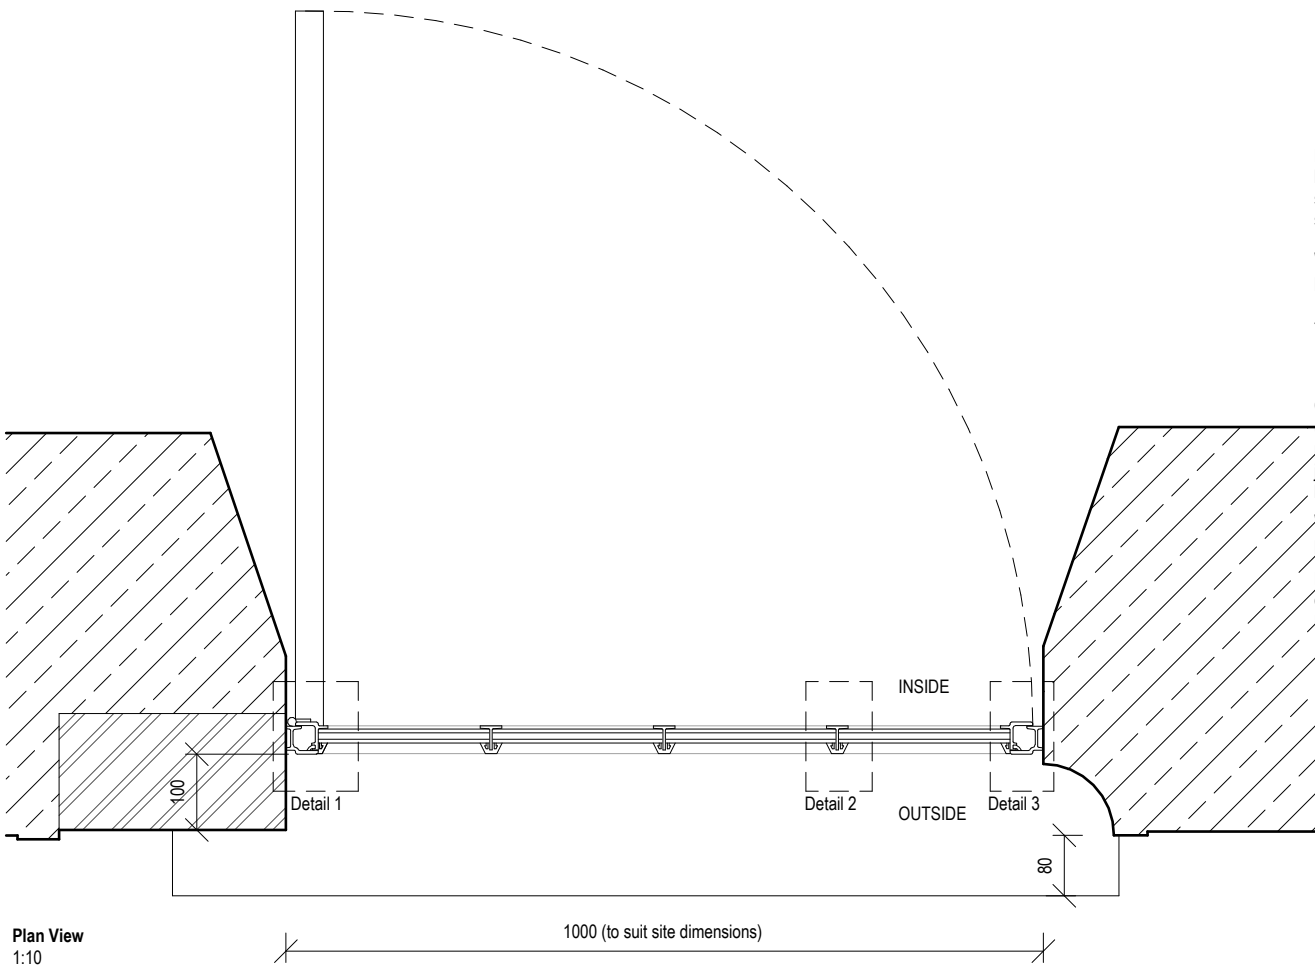
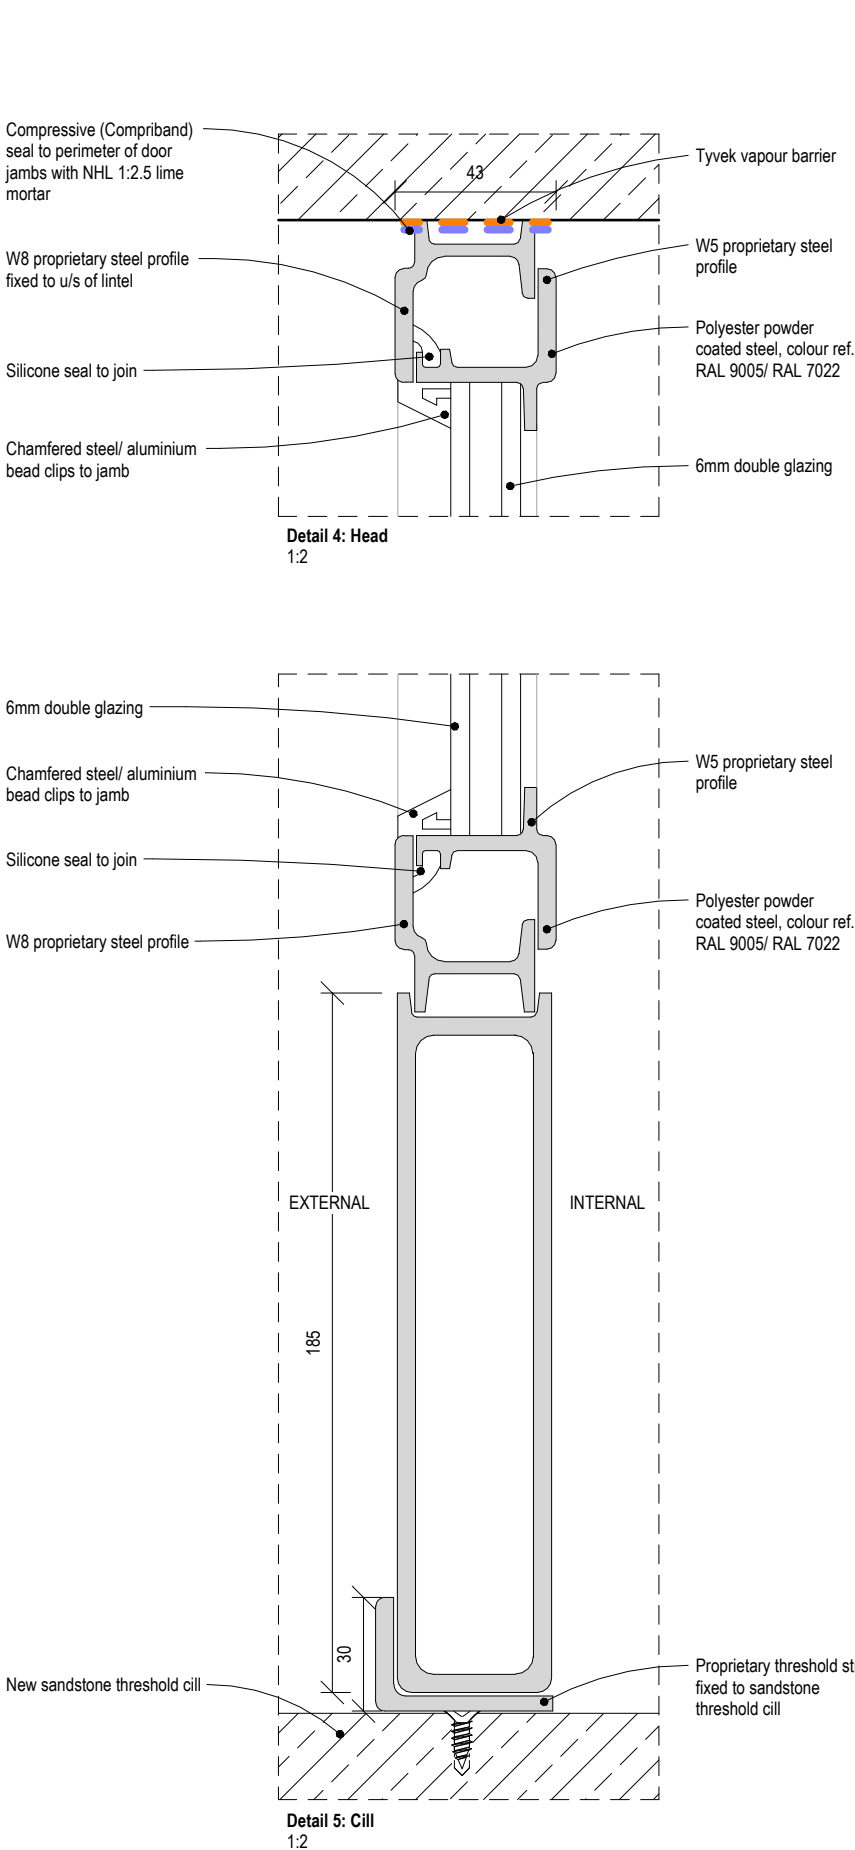
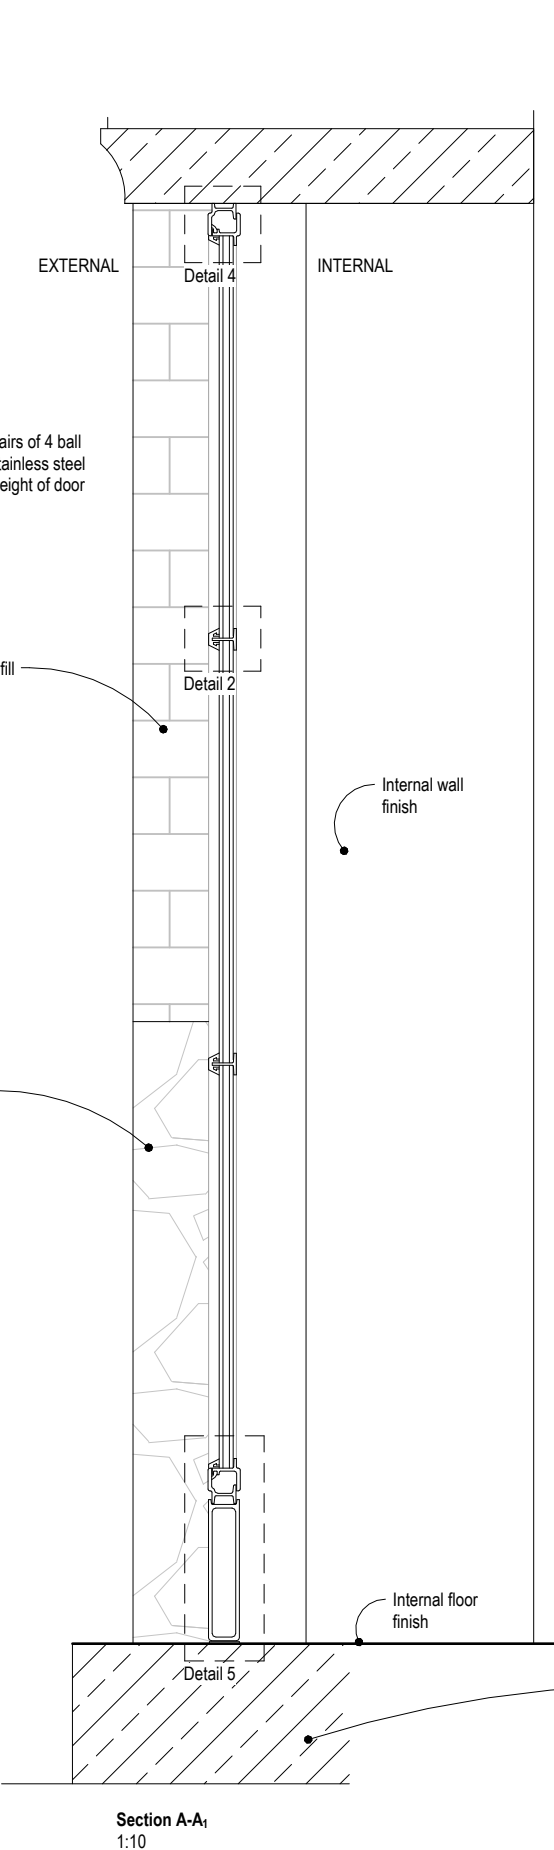
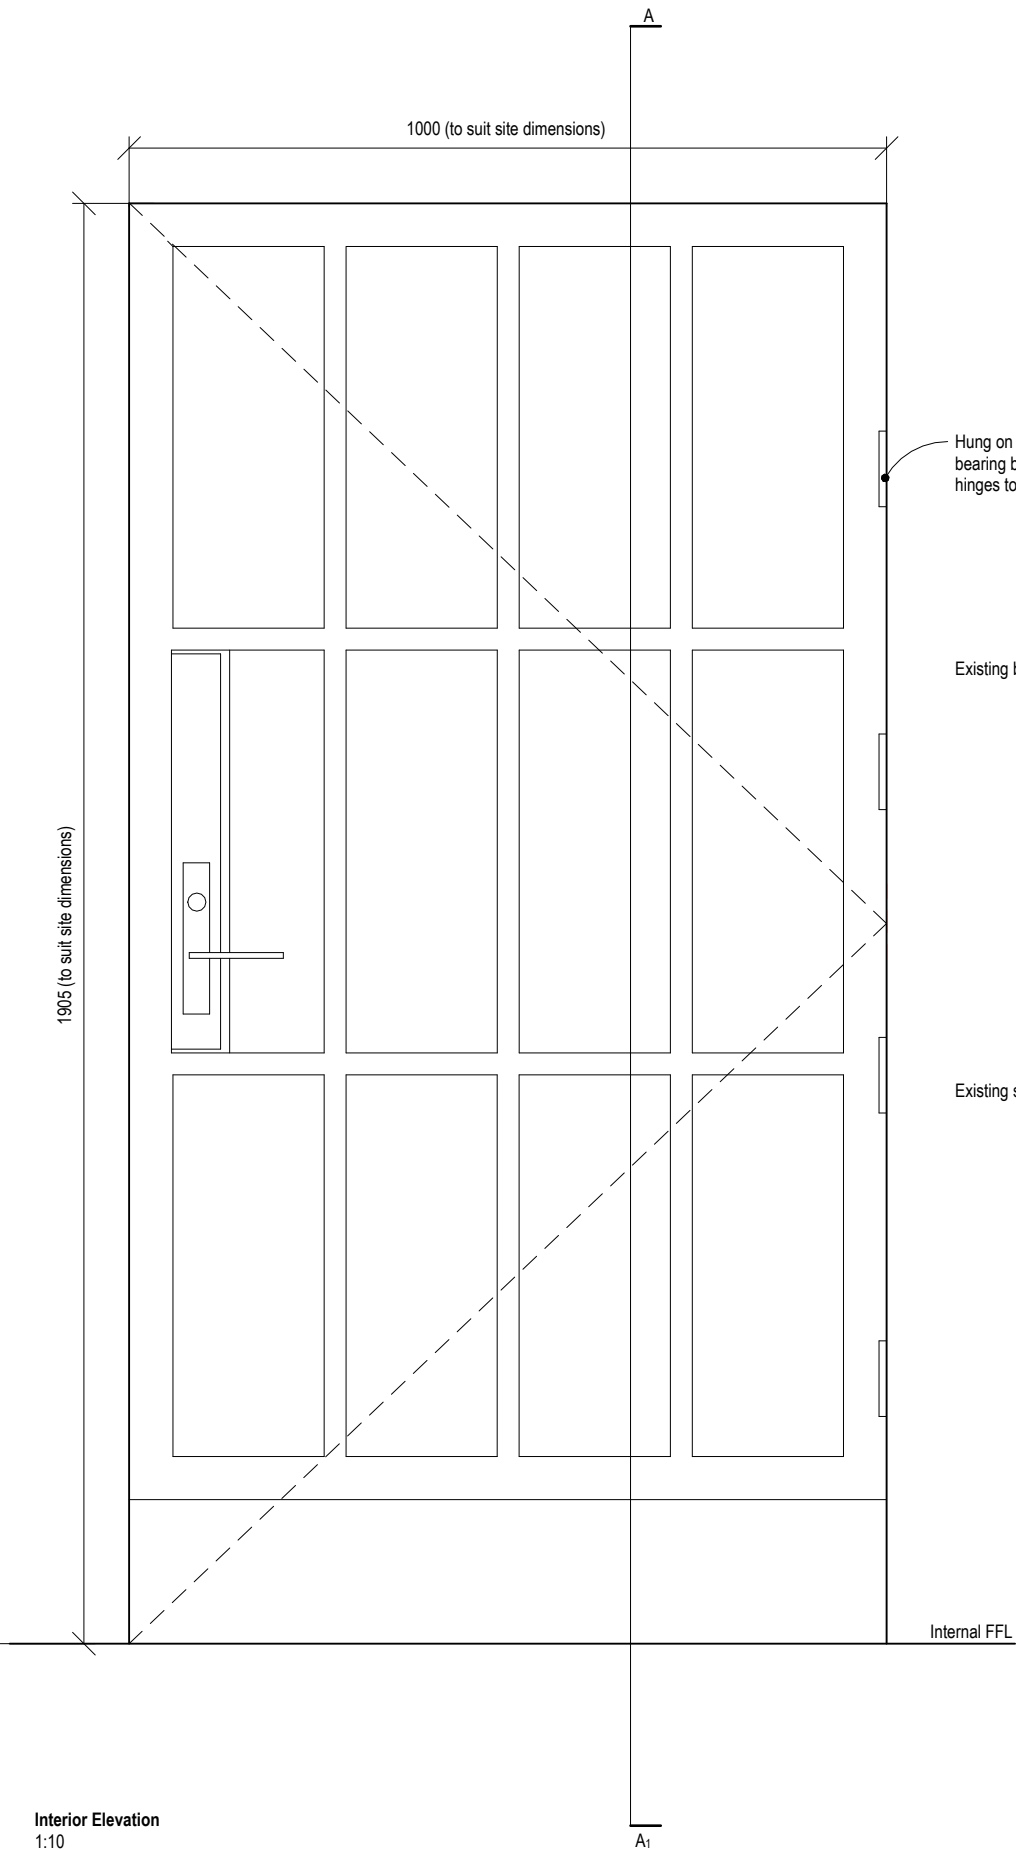
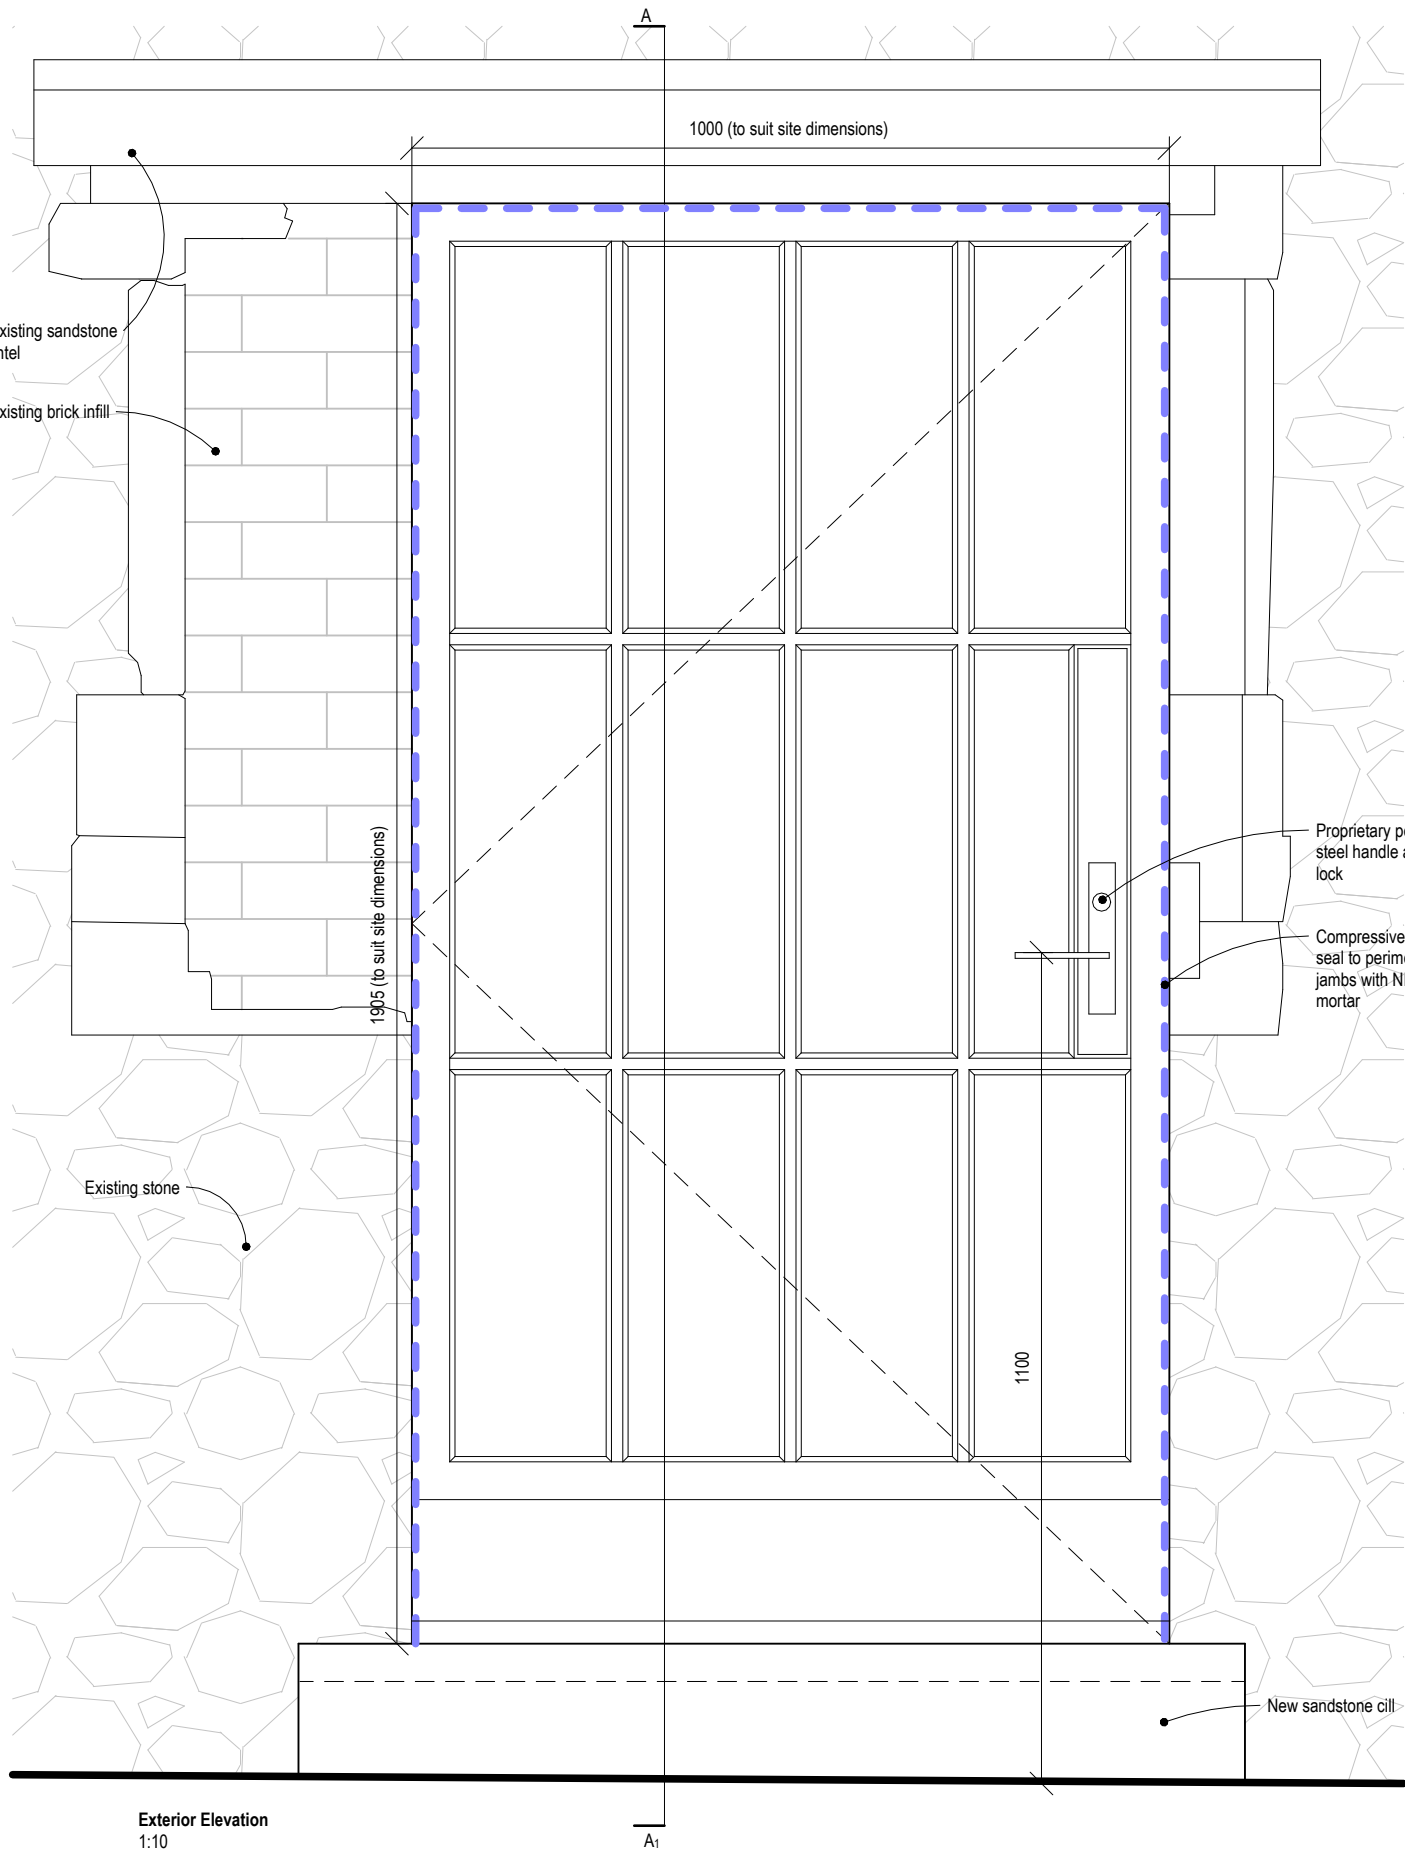


| Rev   | Date | Drawn                                                                    | Description       |
|---|------|--------------------------------------------------------------------------|-------------------|
| <div>ctd architects</div> <div>Client: StoneOak Holdings Ltd.</div> <div>Project: Proposed Development<br/>Haregate Hall, Leek</div> <div>Title: Door Details as proposed</div>   |      |                                                                          |                   |
| <div>ctd architects © 2020</div> <div>• This drawing is copyright.</div> <div>• All dimensions to be checked on site before proceeding.</div> <div>• Contractor must notify the architect of any discrepancies before proceeding.</div> <div>• Contractor to check/adjust dimensions of new work to suit existing conditions. Do not assume existing structure or details are plumb, square or level.</div> <div>• All drawings to be read in conjunction with all other consultants drawings and specs.</div> |      |                                                                          |                   |
| t: 01538 373477<br>e: info@ctdarchitects.co.uk<br>f: 01538 386503<br>w: www.ctdarchitects.co.uk   |      | Scale: 1:10, 1:2<br>Size: A2<br>Drawn: HB<br>Chk'd: SJ<br>Date: 06/01/26 |                   |
| Status: PRELIMINARY   |      | Job No. 2051                                                             | Drawing No. AL339 |
|   |      | Rev.                                                                     |                   |