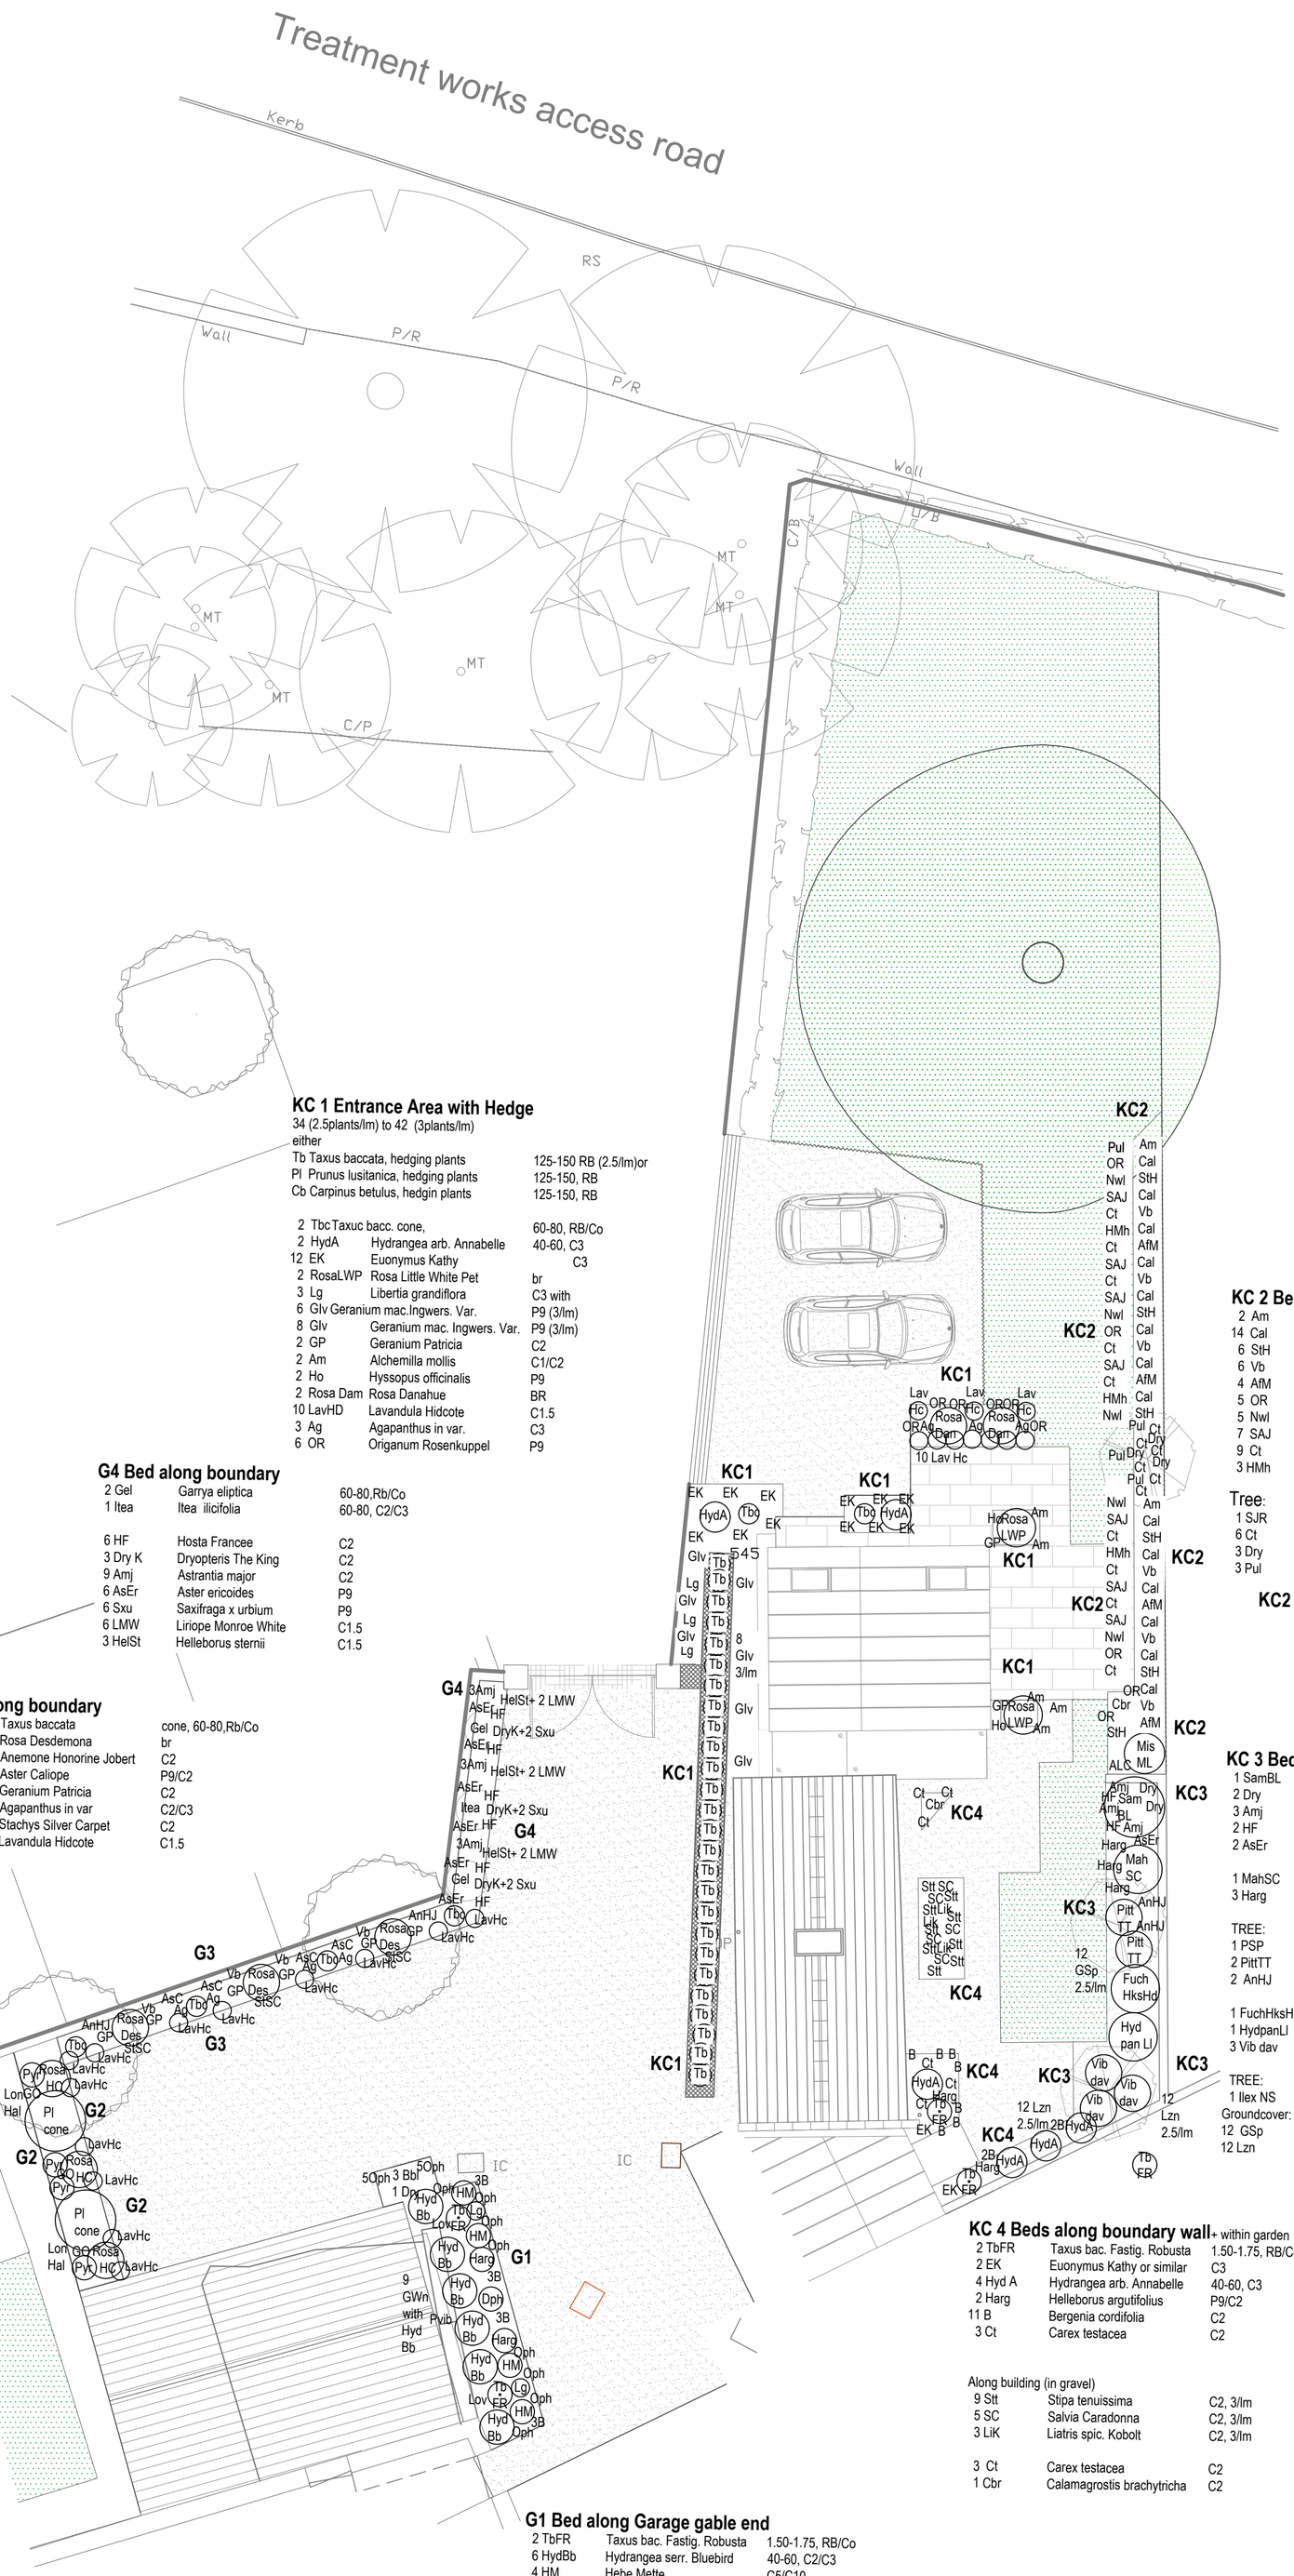

Notes:

REFER TO ARCHITECTS PLANS FOR ALL BUILDIN
PROPOSALS

KEY

HARD LANDSCAPE

- LOOSE GRAVEL
  Buff colour locally sourced loose gravel
- PAVING
  Stone paving
- COBBLES/ SETTS
- DECKING

SOFT LANDSCAPE

- HEDGE
- PLANTING
  Allow for 300mm depth of topsoil blended loam to planting areas
- LAWN
  Allow for min 150mm depth of topsoil blended loam
- PROPOSED TREES
  Refer to planting plan. Allow for 450mm depth of topsoil to tree pits.
- EXISTING TREES TO BE RETAINED

KC 1 Entrance Area with Hedge

34 (2.5plants/lm) to 42 (3plants/lm)

either		
Tb	Taxus baccata, hedging plants	125-150 RB (2.5/lm)or
Pl	Prunus lusitanica, hedging plants	125-150, RB
Cb	Carpinus betulus, hedgin plants	125-150, RB
2	Tbc Taxuc bacc. cone,	60-80, RB/Co
2	HydA Hydrangea arb. Annabelle	40-60, C3
12	EK Euonymus Kathy	C3
2	RosaLWP Rosa Little White Pet	br
3	Lg Libertia grandiflora	C3 with
6	Glv Geranium mac.Ingwers. Var.	P9 (3/lm)
8	Glv Geranium mac. Ingwers. Var.	P9 (3/lm)
2	GP Geranium Patricia	C2
2	Am Alchemilla mollis	C1/C2
2	Ho Hyssopus officinalis	P9
2	Rosa Dam Rosa Danahue	BR
10	LavHD Lavandula Hidcote	C1.5
3	Ag Agapanthus in var.	C3
6	OR Origanum Rosenkuppel	P9

G4 Bed along boundary

2	Gel Garrya eliptica	60-80,Rb/Co
1	Itea Itea ilicifolia	60-80, C2/C3
6	HF Hosta Francee	C2
3	Dry K Dryopteris The King	C2
9	Amj Astrantia major	C2
6	AsEr Aster ericoides	P9
6	Sxu Saxifraga x urbium	P9
6	LMW Liriope Monroe White	C1.5
3	HelSt Helleborus sternii	C1.5

G3 Bed along boundary

2	Tbc Taxus baccata	cone, 60-80,Rb/Co
3	RosaDes Rosa Desdemona	br
2	AnHJ Anemone Honorine Jobert	C2
4	AsC Aster Caliope	P9/C2
4	GP Geranium Patricia	C2
4	Ag Agapanthus in var	C2/C3
3	StSC Stachys Silver Carpet	C2
8	LavHC Lavandula Hidcote	C1.5

G2 Bed along boundary

2	Plcone Prunus lusitanica	cone 175-200, RB
3	Rosa HC Rosa Harlow Carr	BR
5	LavHc Lavandula Hidcote	C1.5/C2
4	Pyr Pyracantha Orange Glow	C2/C3
3	GO Geranium Orion	C2
Climbing plants		
2	LonHal Lonicera Halliana	C3

G1 Bed along Garage gable end

2	TbFR Taxus bac. Fastig. Robusta	1.50-1.75, RB/Co
6	HydBb Hydrangea serr. Bluebird	40-60, C2/C3
4	HM Hebe Mette	C5/C10
2	Harg Helleborus argutifolius	P9/C2
12	B Bergenia cordifolia	C2
22	Oph Ophiopogon plan. var. Niger	C2
2	Lg Libertia grandiflora	C2
2	Lov Lamium orvala	C2
3	LirBbl Liriope Big Blue	C2
1	Dry Dryopteris 'The King'	C2
Groundcover with Hydrangeas		
9	GWn Geranium macr. Whiteness	P9
Climbing plants:		
1	Pvib Pileostegia viburnoides	C2/C3

KC 2 Bed along boundary fence

2	Am Amlchemilla mollis	C1/C2
14	Cal Calamagrostis Karl Foerster	C2/C3
6	StH Stachys Humelo	P9/C1.5
6	Vb Verbena bonariensis	C1.5
4	AfM Aster frik. Moench	C2
5	OR Origanum Rosenkuppel	P9
5	Nwl Nepeta Walkers Low	C1/C2
7	SAJ Sedum Autumn Joy	C2
9	Ct Carex testacea	C2
3	HMh Helenium Moerheim Beauty	C2
Tree:		
1	SJR Sorbus Joseph Rock	C12/ girth 8-10 with
6	Ct Carex testacea	C2
3	Dry Dryopteris Brilliance	C1.5/ C2
3	Pul Pulmonaira Diana Clare	C1.5

KC 3 Bed along boundary wall

1	SamBL Sambucus Black Lace	1.25-1.50, RB/Co with
2	Dry Dryopteris Brilliance	C1.5/C2 and
3	Amj Astrantia major	C2 and
2	HF Hosta Francee	C2
2	AsEr Aster ericoides	P9/C1
1	MahSC Mahonia Soft Caress	60-80, Co/ RB with
3	Harg Helleborus argutifolius	P9/C2
TREE:		
1	PSP Pyrus salicifolius Pendulus	girth 10-12/12-14, std with
2	PittTT Pittosporum Tom Thumb	30-50, C3/C5
2	AnHJ Anemone Honorine Jobert	C2
1	FuchHksHd Fuchsia Hawkshead	C2/C3
1	HydpanLI Hydrangea pan. Limelight	40-60, C3
3	Vib dav Viburnum davidii	C3
TREE:		
1	Ilex NS Ilex Nelly Stevens or sim.	1.75 -2.00, RB/ Co
Groundcover:		
12	GSp Geranium mac. Spessart	P9, 2.5/lm
12	Lzn Luzula nivea	C2, 2.5/lm

KC 4 Beds along boundary wall + within garden

2	TbFR Taxus bac. Fastig. Robusta	1.50-1.75, RB/Co
2	EK Euonymus Kathy or similar	C3
4	Hyd A Hydrangea arb. Annabelle	40-60, C3
2	Harg Helleborus argutifolius	P9/C2
11	B Bergenia cordifolia	C2
3	Ct Carex testacea	C2
Along building (in gravel)		
9	Stt Stipa tenuissima	C2, 3/lm
5	SC Salvia Caradonna	C2, 3/lm
3	LiK Liatris spic. Kobolt	C2, 3/lm
3	Ct Carex testacea	C2
1	Cbr Calamagrostis brachytricha	C2

REV:	DESCRIPTION:	BY:	DATE:

STATUS: WORKING DRAWING

Marco A. Schrang Garden Design Ltd.
Dipl.Ing.Grad.Dip. Landscape Architecture
54 Eleanor Road
Harrogate
HG2 7AJ
Tel: 01423 313 442
Mob: 0774 805 89 64
www.gardensbymarcoschrang.co.uk

CLIENT: STONEOAK HOLDINGS LTD.

SITE: HAREGATE HALL, Kitchen Cottage, LEEK

TITLE: Planting Scheme Kitchen Cottage and Garage

SCALE AT A1:	DATE:	DRAWN:	CHECKED:
1:100	29.11.2025	MS	MS
	DRAWING NO: PS KC/G		REVISION: