


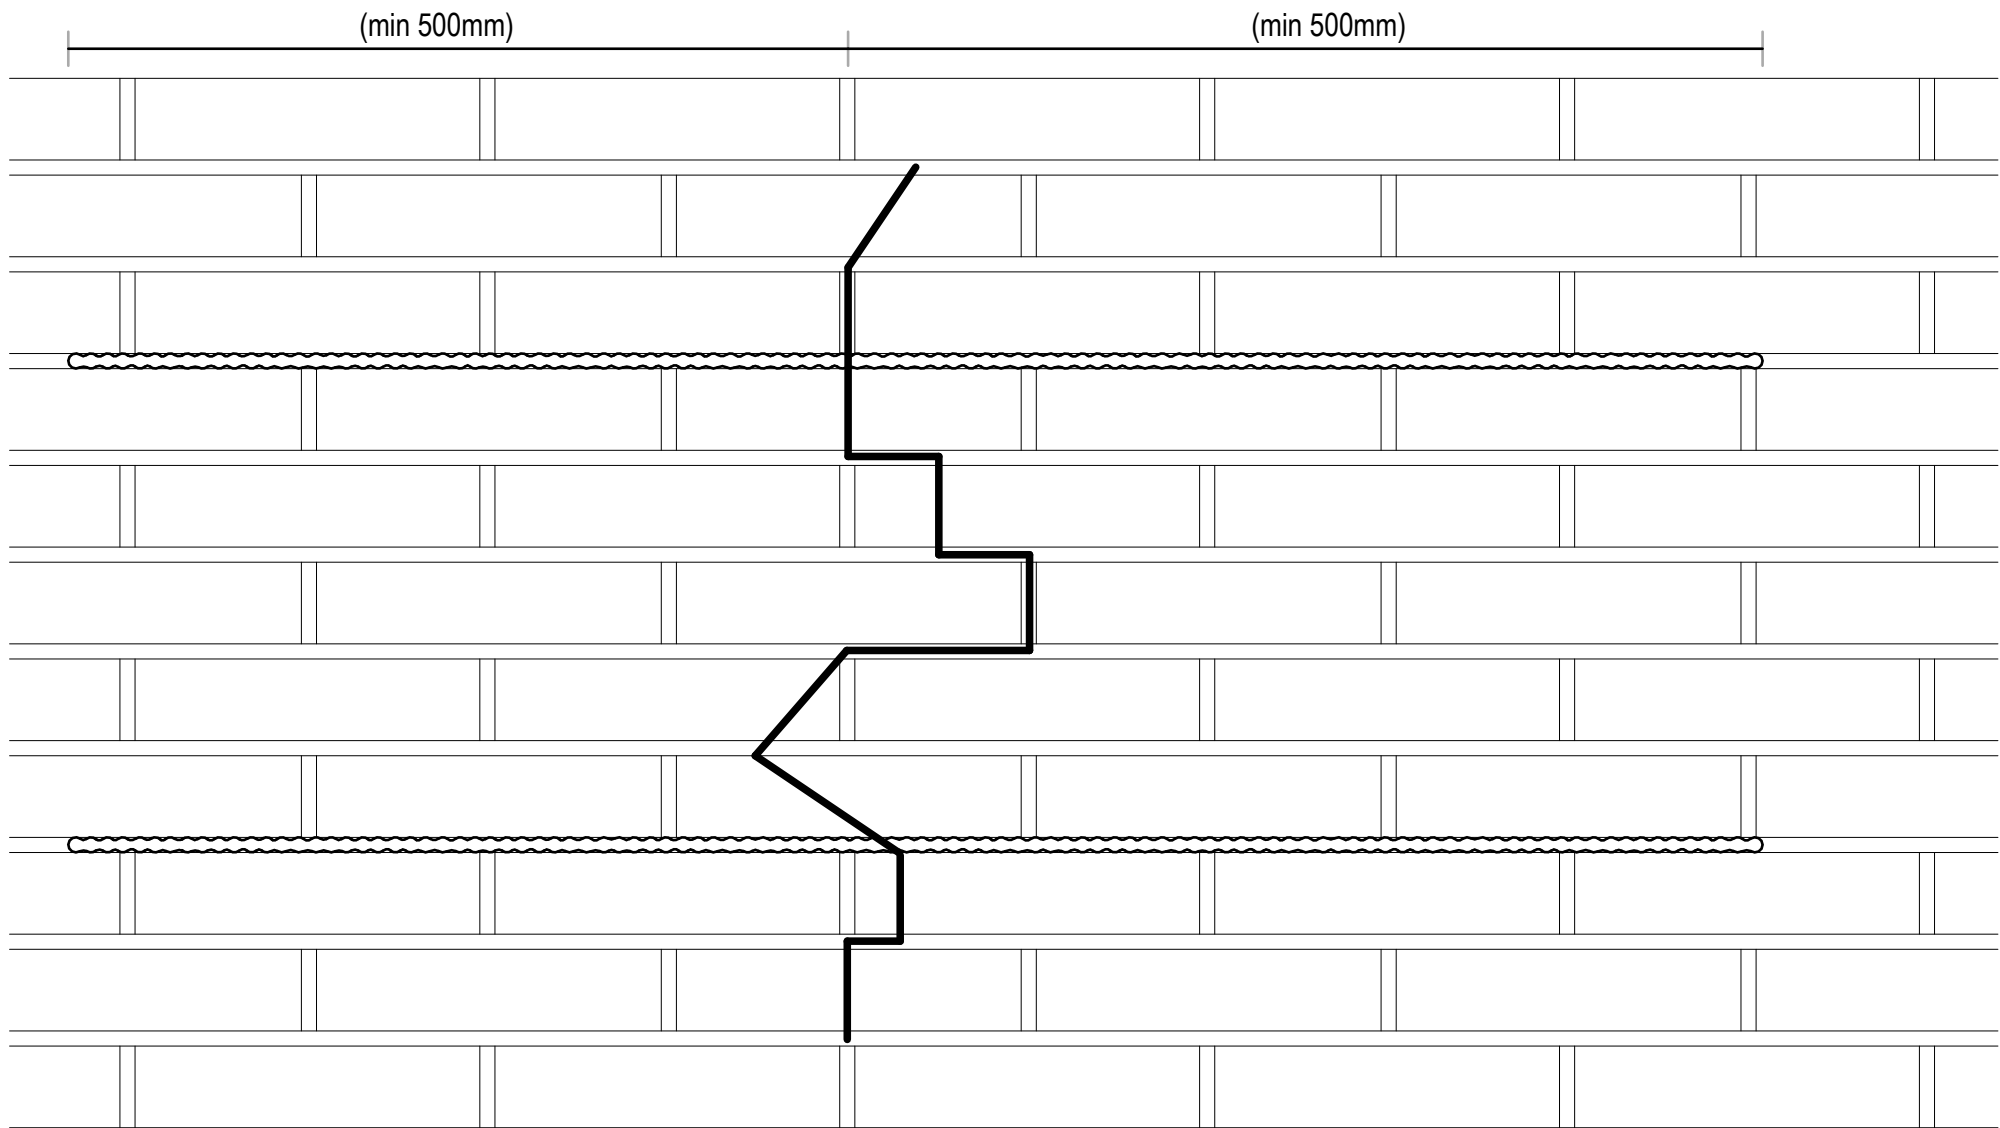


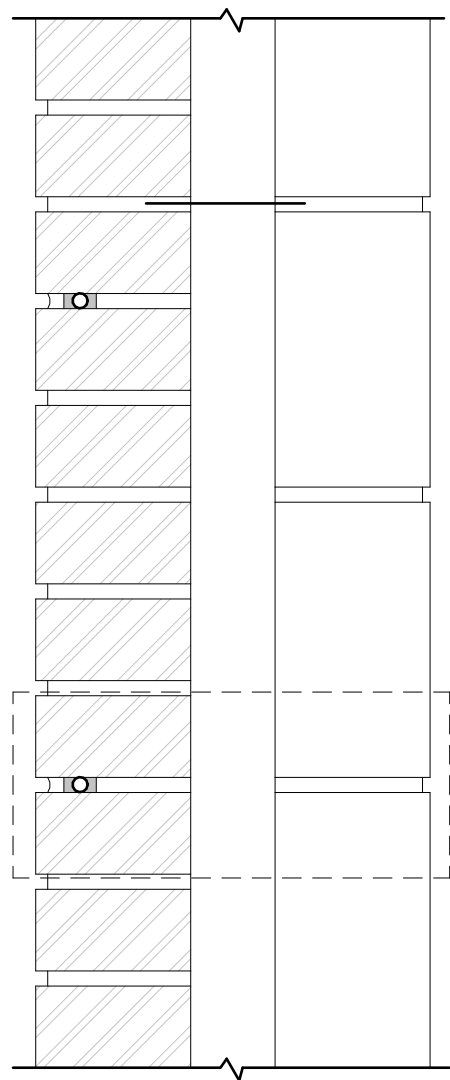

TYPICAL HELIBAR ELEVATION DETAIL | 1:5

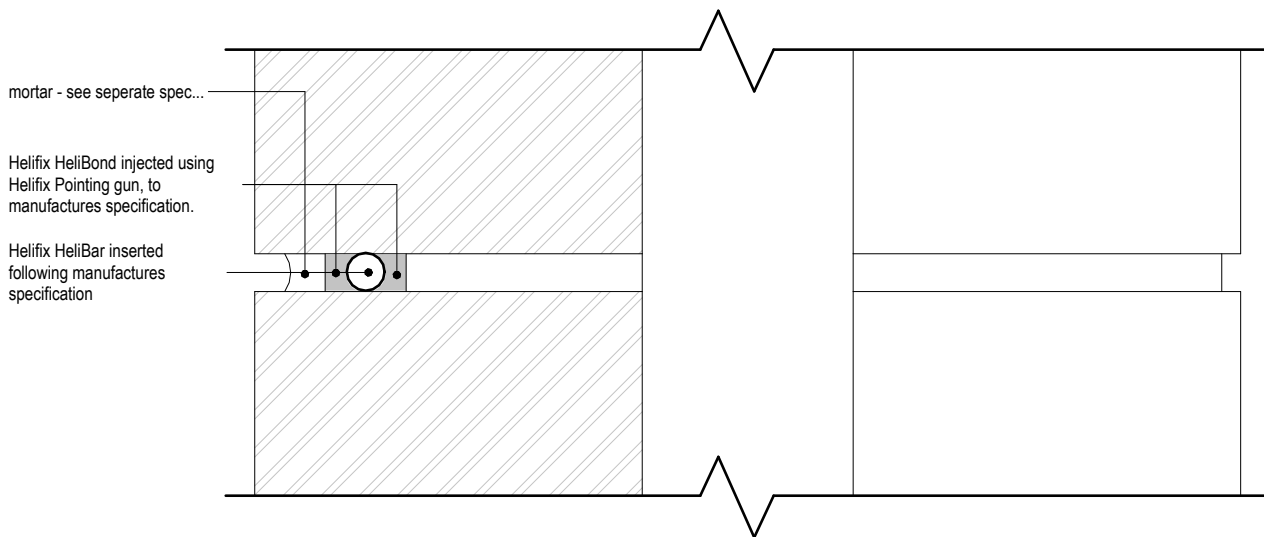

TYPICAL HELIBAR SECTION DETAIL | 1:5

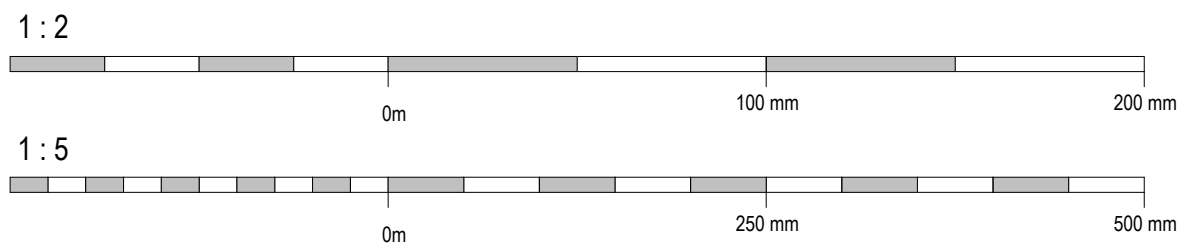

TYPICAL HELIBAR DETAIL | 1:2

ctd architects

Clerk Bank House
Clerk Bank
LEEK
Staffordshire
ST13 5HE

t: 01538 373477
f: 01538 386503

e: info@ctdarchitects.co.uk
w: www.ctdarchitects.co.uk

ctd architects © 2025

- This drawing is copyright.
- All dimensions to be checked on site before proceeding.
- Contractor must notify the architect of any discrepancies before proceeding.
- Contractor to check/adjust dimensions of new work to suit existing conditions. Do not assume existing structure or details are plumb, square or level.
- All drawings to be read in conjunction with all other consultants drawings and specs.

Rev | Date | Drawn | Description

Client

StoneOak Holdings Ltd.

Project

Proposed Development
Haregate Hall, Leek

Title

Typical HeliBar Detail

Scale

1:5

Size

A3

Drawn

KM

Chk'd

Date

08/27/25

Status

PRELIMINARY

Job No.

2051

Drawing No.

AL334

Rev.