



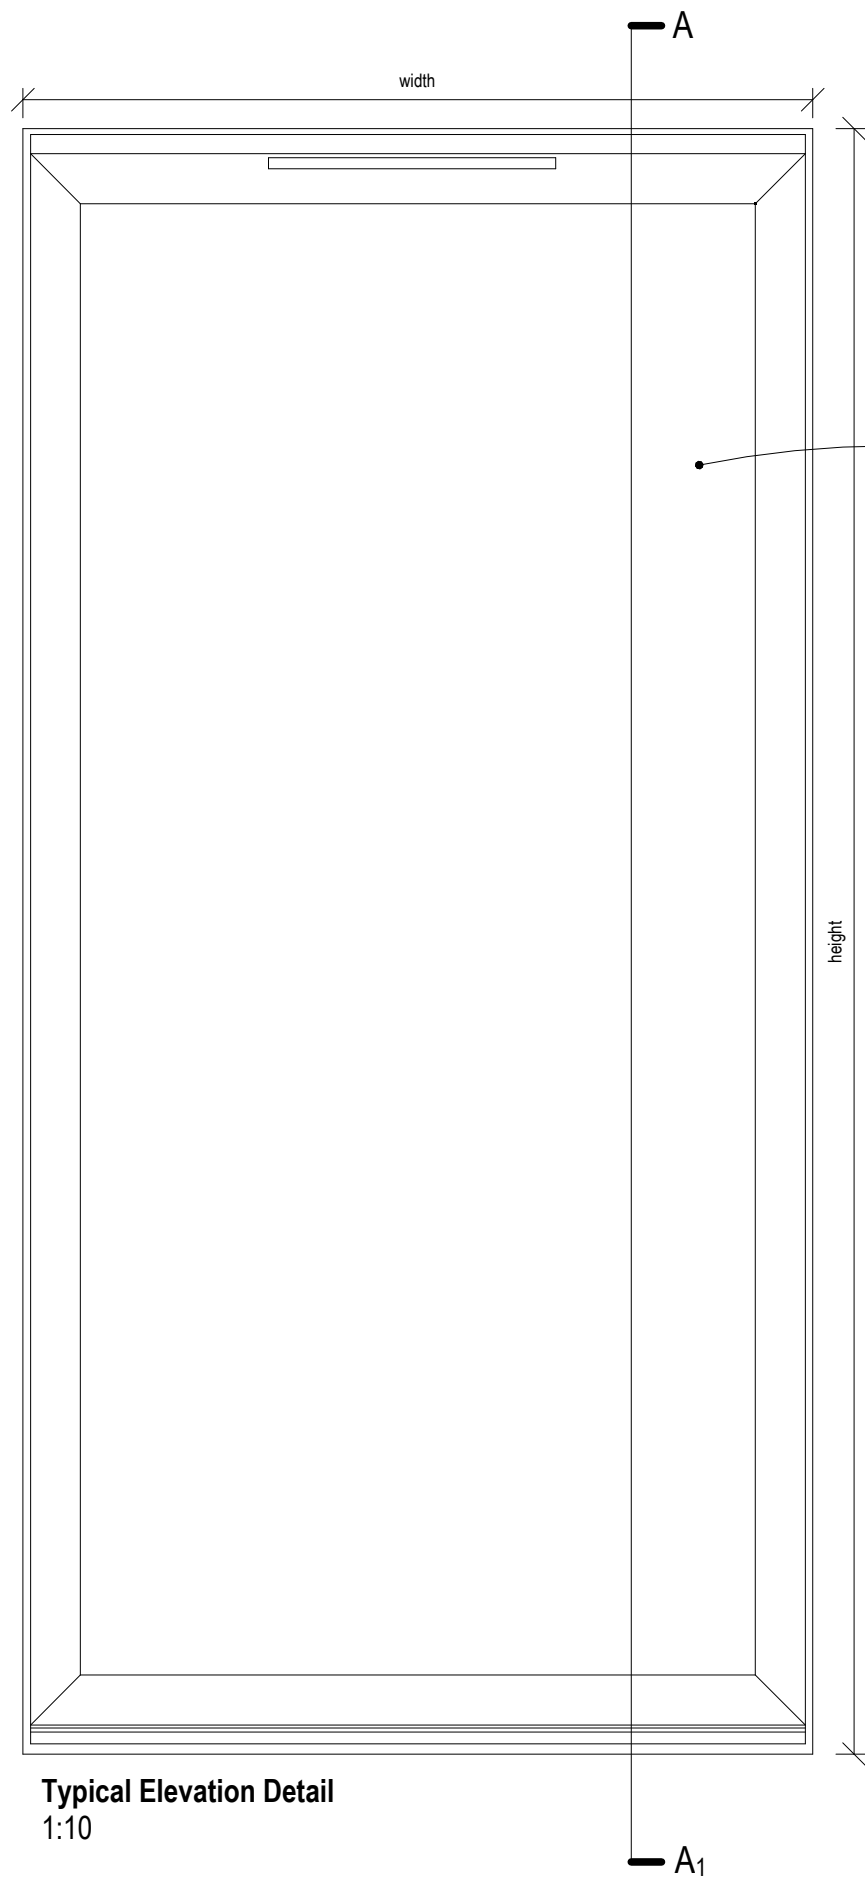


Typical Elevation Detail
1:10


Fixed Frame with Clip-in PPC Aluminium Cill:

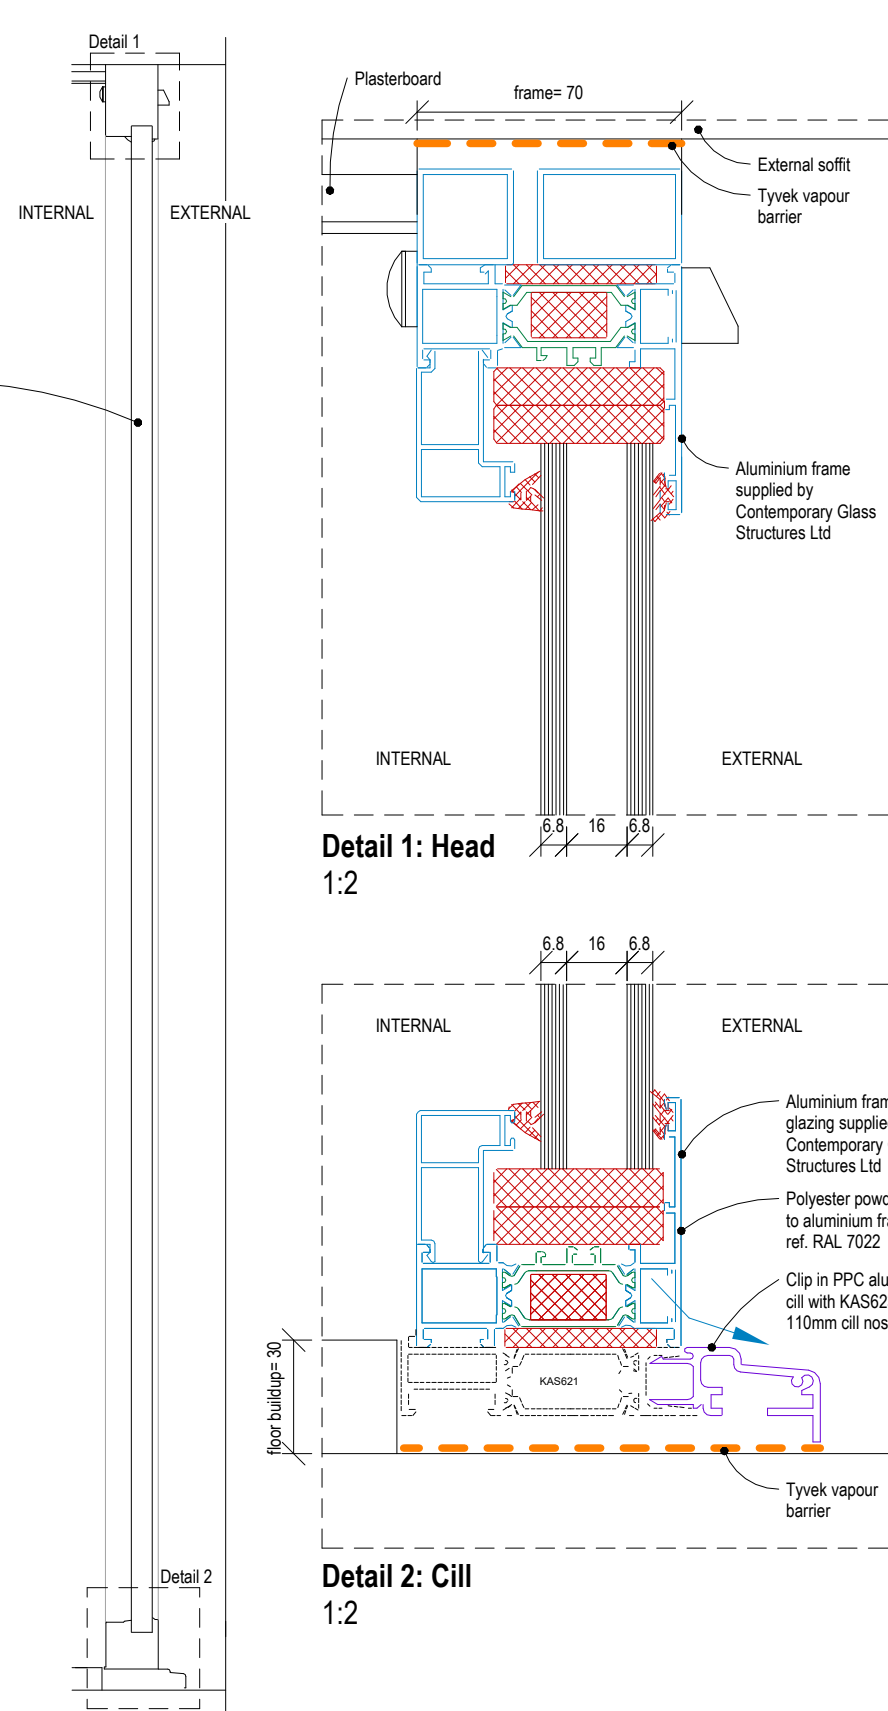

Section A-A₁
1:10

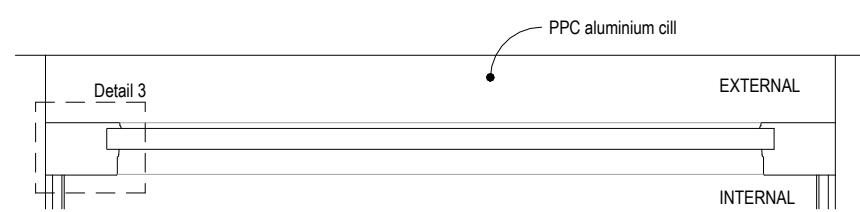


Plan View
1:10

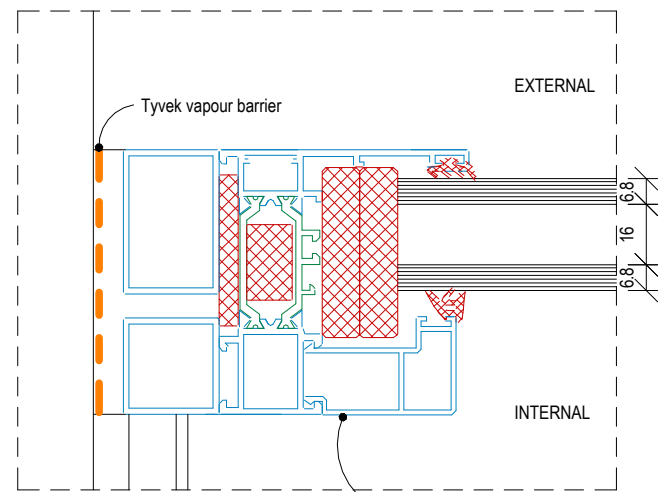


Detail 3: Jamb
1:2


Tilt-in/ Tilt and Turn with Stone Cill:

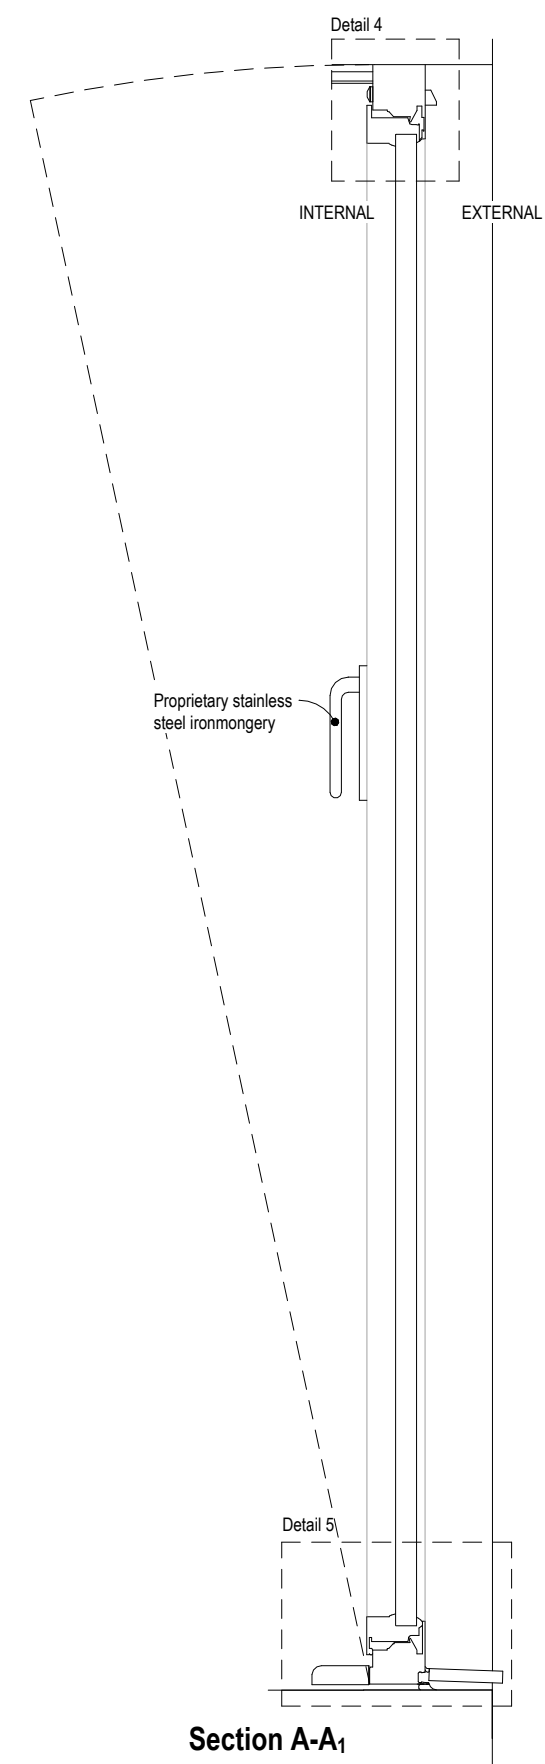


Section A-A₁
1:10

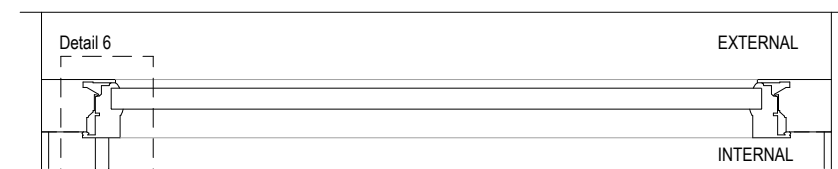


Plan View: Tilt-in Frame
1:10

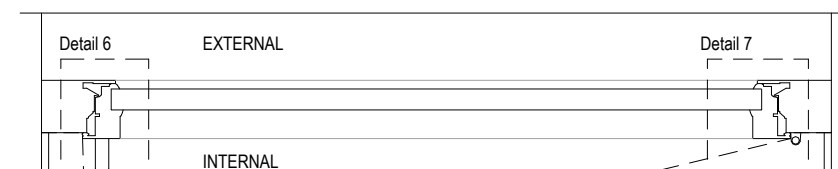


Plan View: Tilt and Turn Frame
1:10

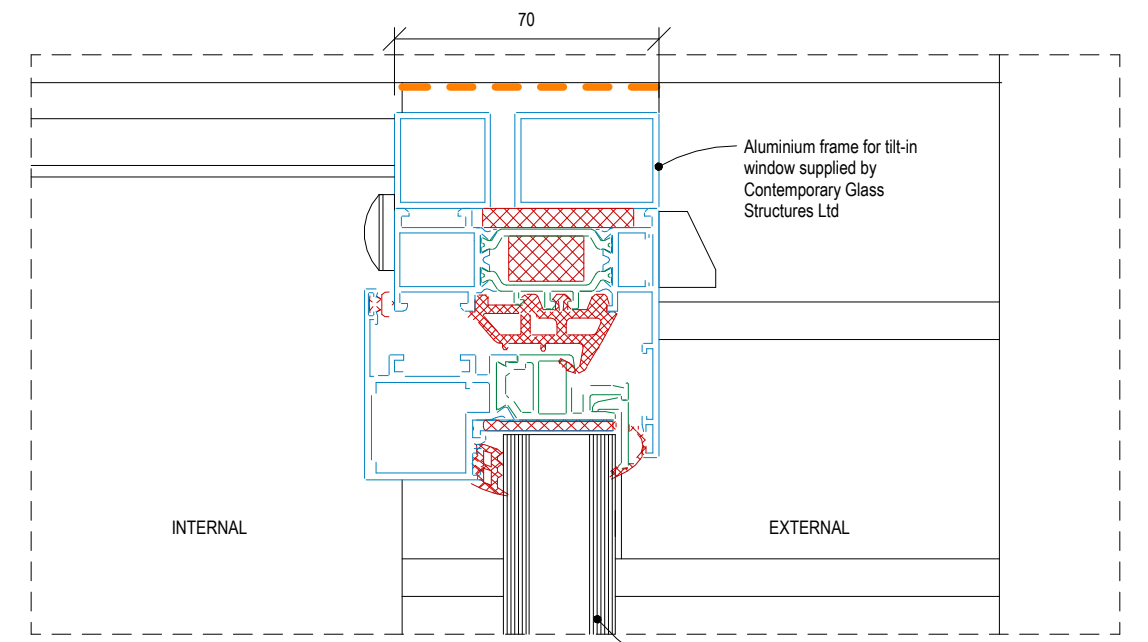


Detail 4: Head
1:2

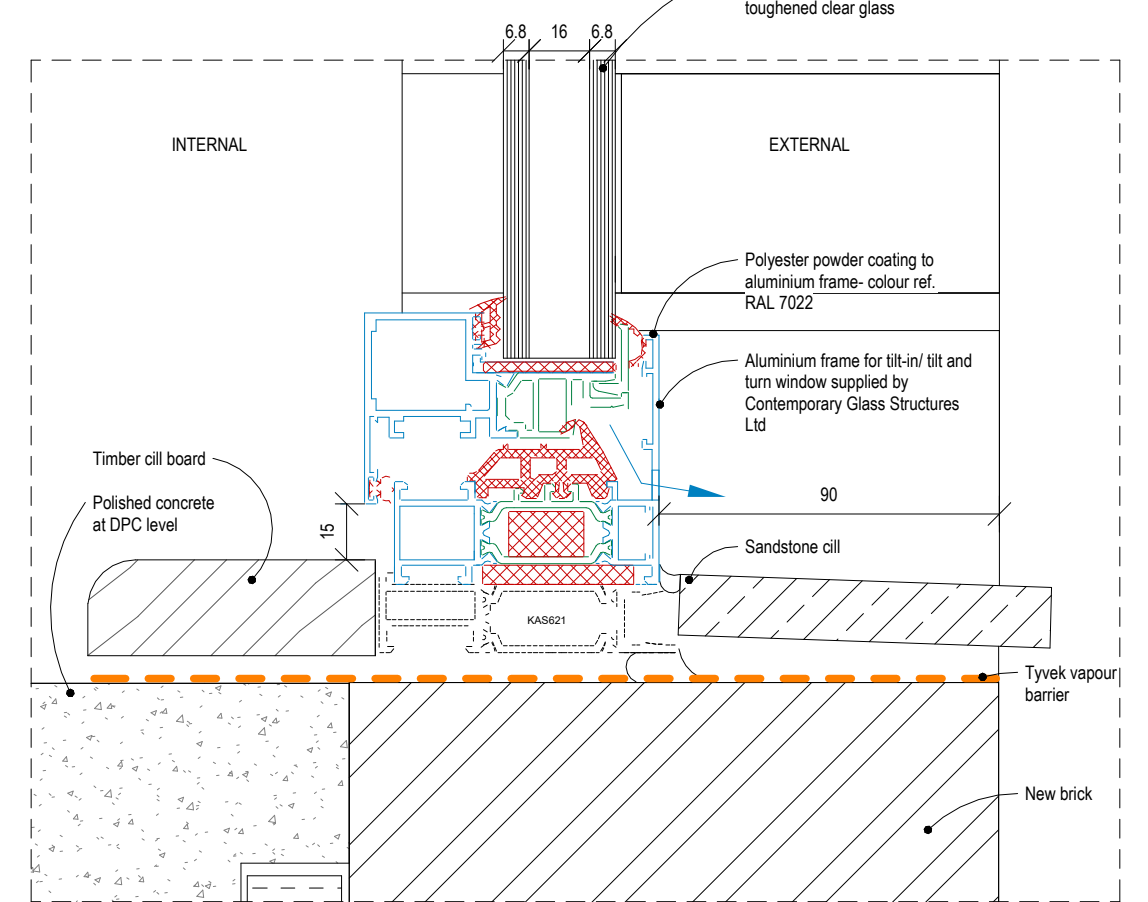

Detail 5: Cill
1:2

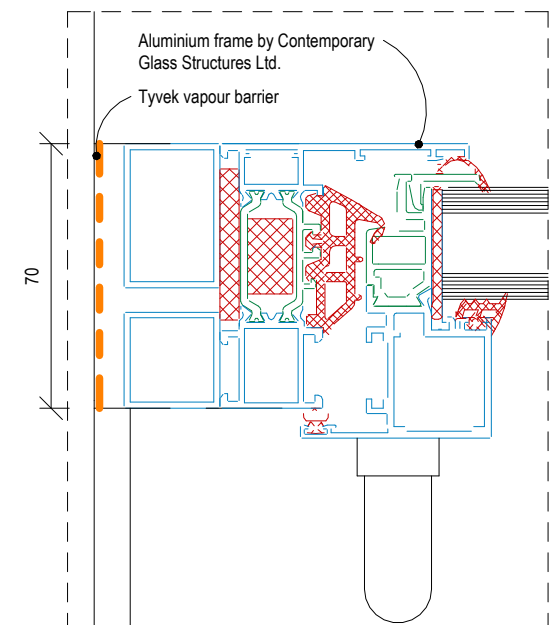


Detail 6: Jamb
1:2

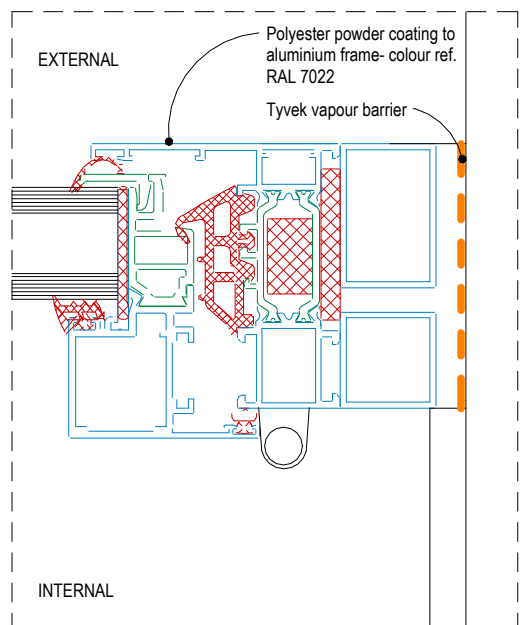

Detail 7: Hinge
1:2

Schedule of windows:

Window Ref.	W (mm)	H (mm)	Room	Opening type	Cill type	Notes
W1	1040	2398	Bedroom 3	Tilt in	Stone cill	
W2	485	2398	Shower Room	Tilt in	Stone cill	Satinized obscured
W3	684	2252	Bedroom 2	Fixed glazing	Stone cill	
W4	1130	1130	Bedroom 2	Tilt & turn	Stone cill	
W6	1045	2150	Landing	Fixed	PPC Aluminium	
W7	1040	2100	Bedroom 1	Tilt in	PPC Aluminium	

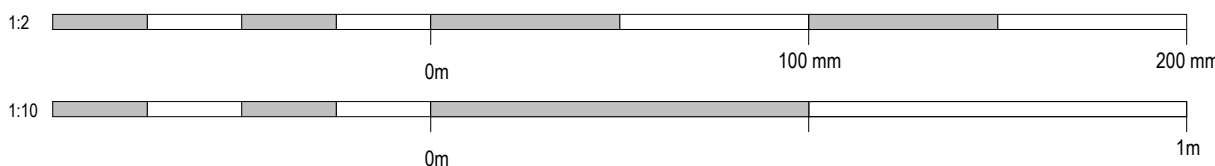

Rev	Date	Drawn	Description
			Clerk Bank House Clerk Bank LEEK Staffordshire ST13 5HE t: 01538 373477 f: 01538 386503 e: info@ctdarchitects.co.uk w: www.ctdarchitects.co.uk
ctd architects © 2020 • This drawing is copyright. • All dimensions to be checked on site before proceeding. • Contractor must notify the architect of any discrepancies before proceeding. • Contractor to check/adjust dimensions of new work to suit existing conditions. Do not assume existing structure or details are plumb, square or level. • All drawings to be read in conjunction with all other consultants drawings and specs.			
Client		Project Proposed Development Haregate Hall, Leek	Scale 1:10, 1:2
StoneOak Holdings Ltd.		Title Typical Aluminium Window Details as proposed	Size A2
		Job No. 2051	Drawn HB
		Drawing No. AL336	Chk'd SJ
			Date 23/12/25
			Status PRELIMINARY
			Rev.