




- Denotes existing drainage
- - -> - - - Denotes direction of flow
- . . - . Denotes proposed storm drainage
- . . - . Denotes proposed foul drainage
- Denotes proposed inspection chamber

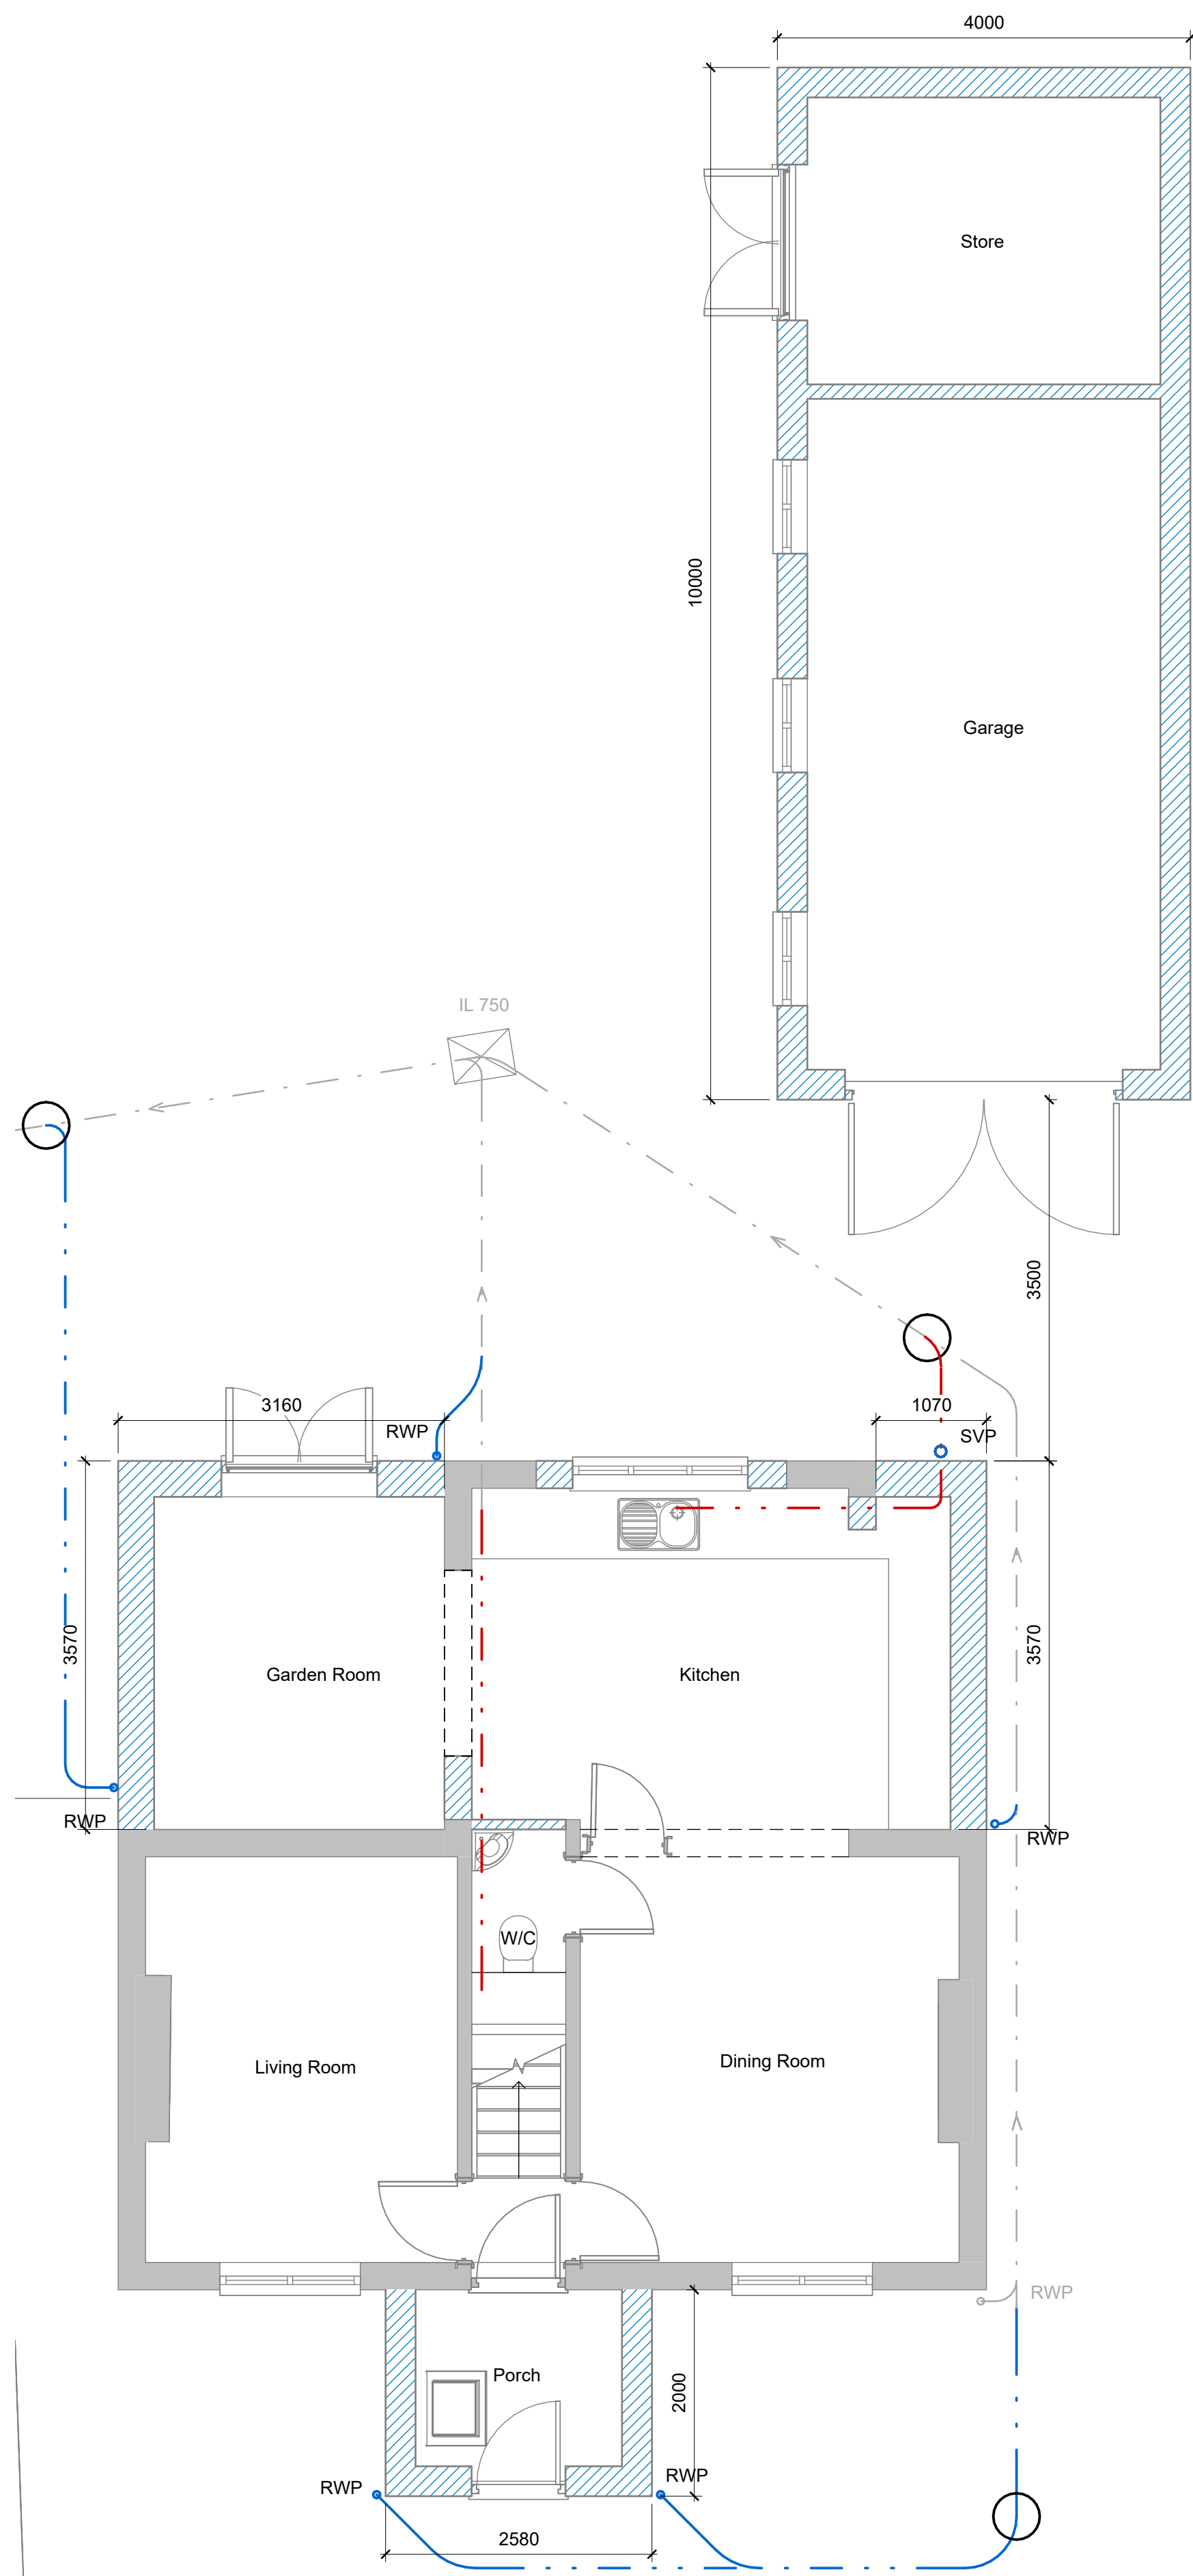

Ground Floor
1 : 50

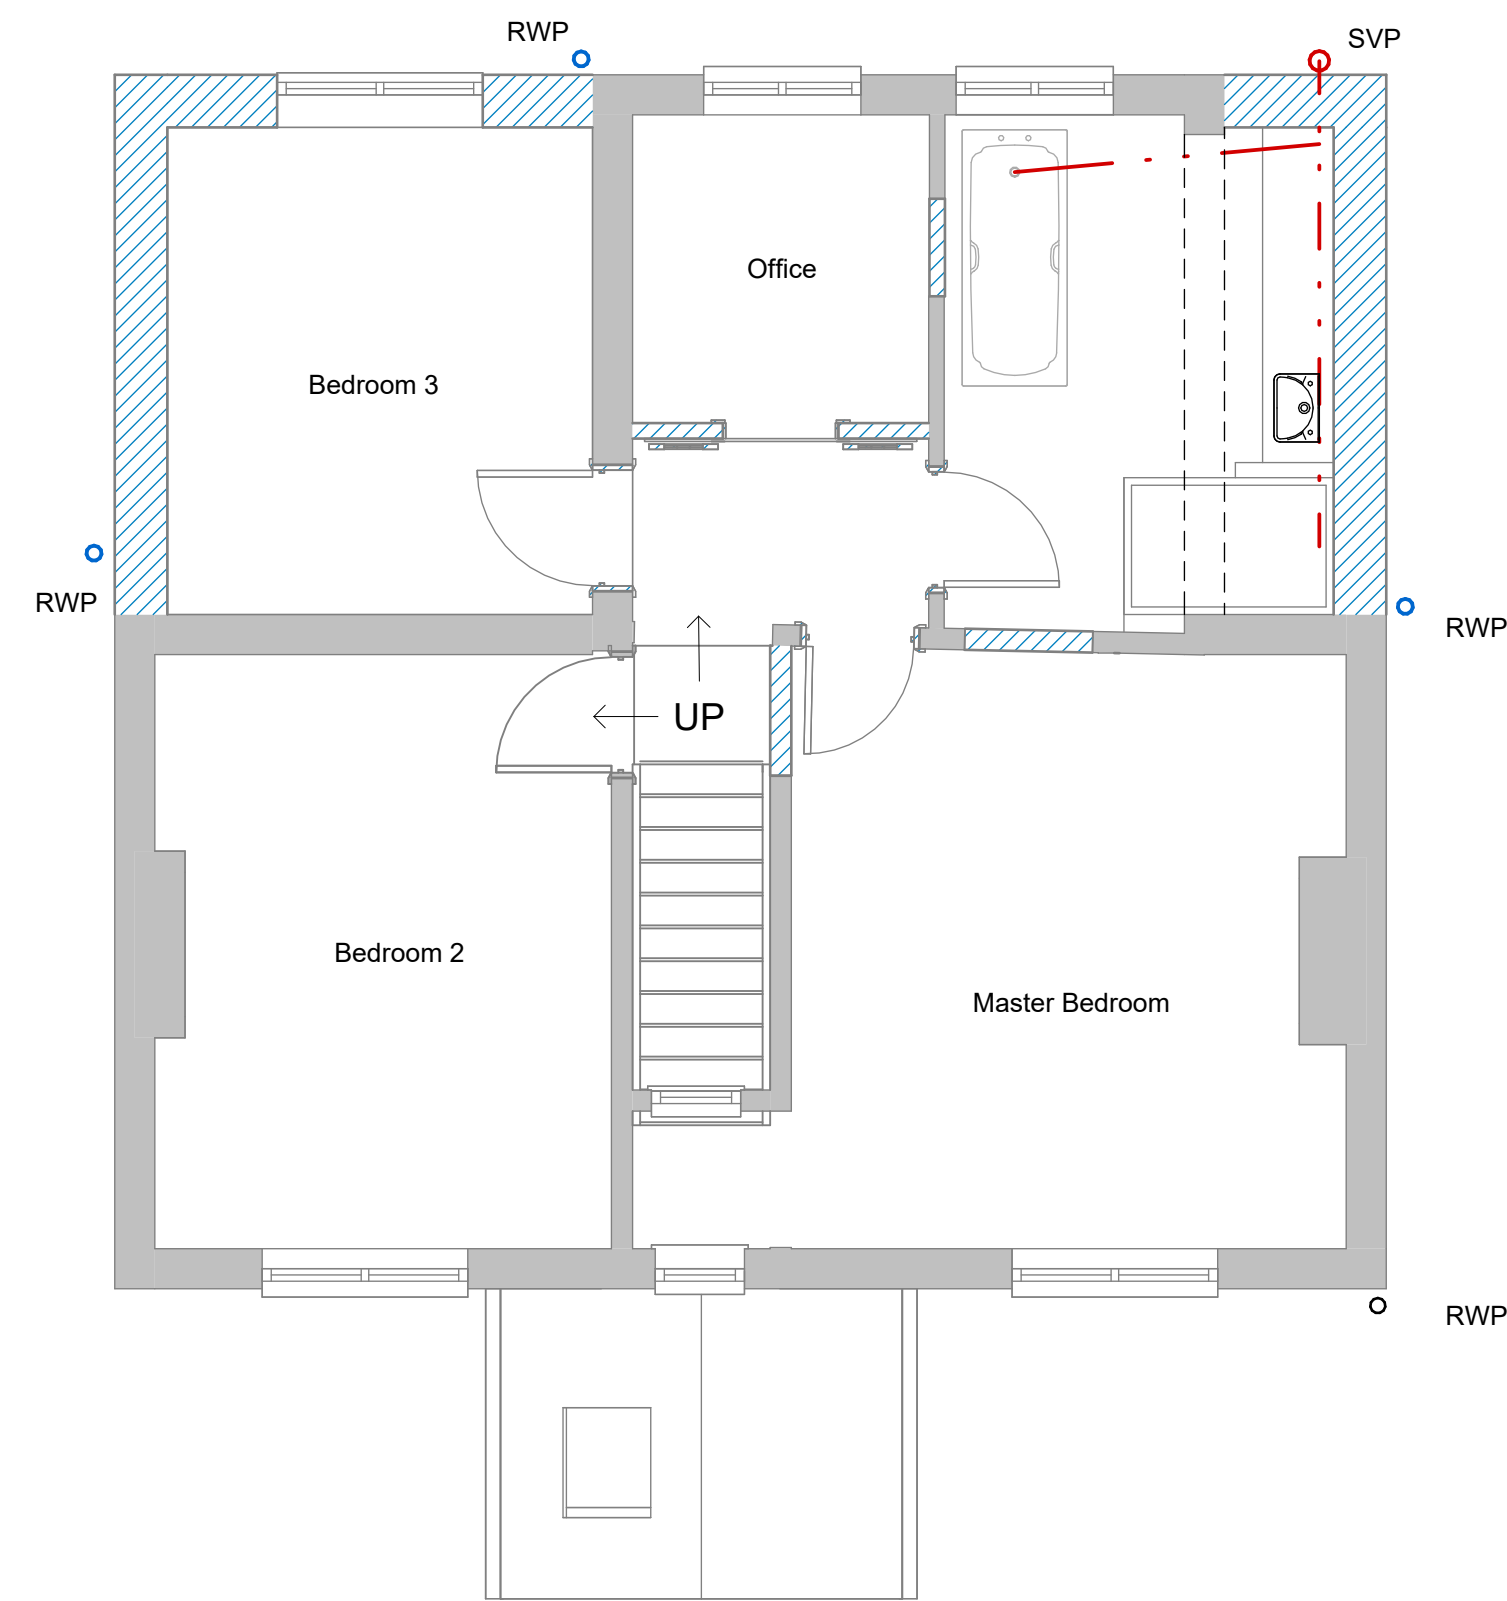

First Floor
1 : 50

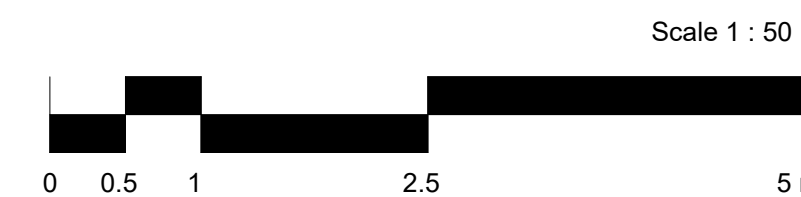

Proposed works at
Alexandra Cottage
80 Mill Road,
Cheadle,
Staffordshire,
ST10 1NE.
0202 - Floor Plans as Proposed