



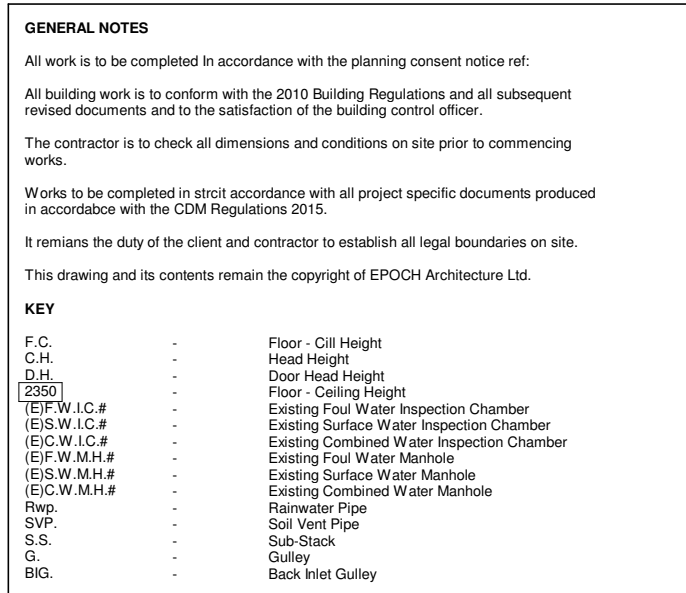

0m 4m 8m 12m 16m

VISUAL SCALE 1:200 @ A1

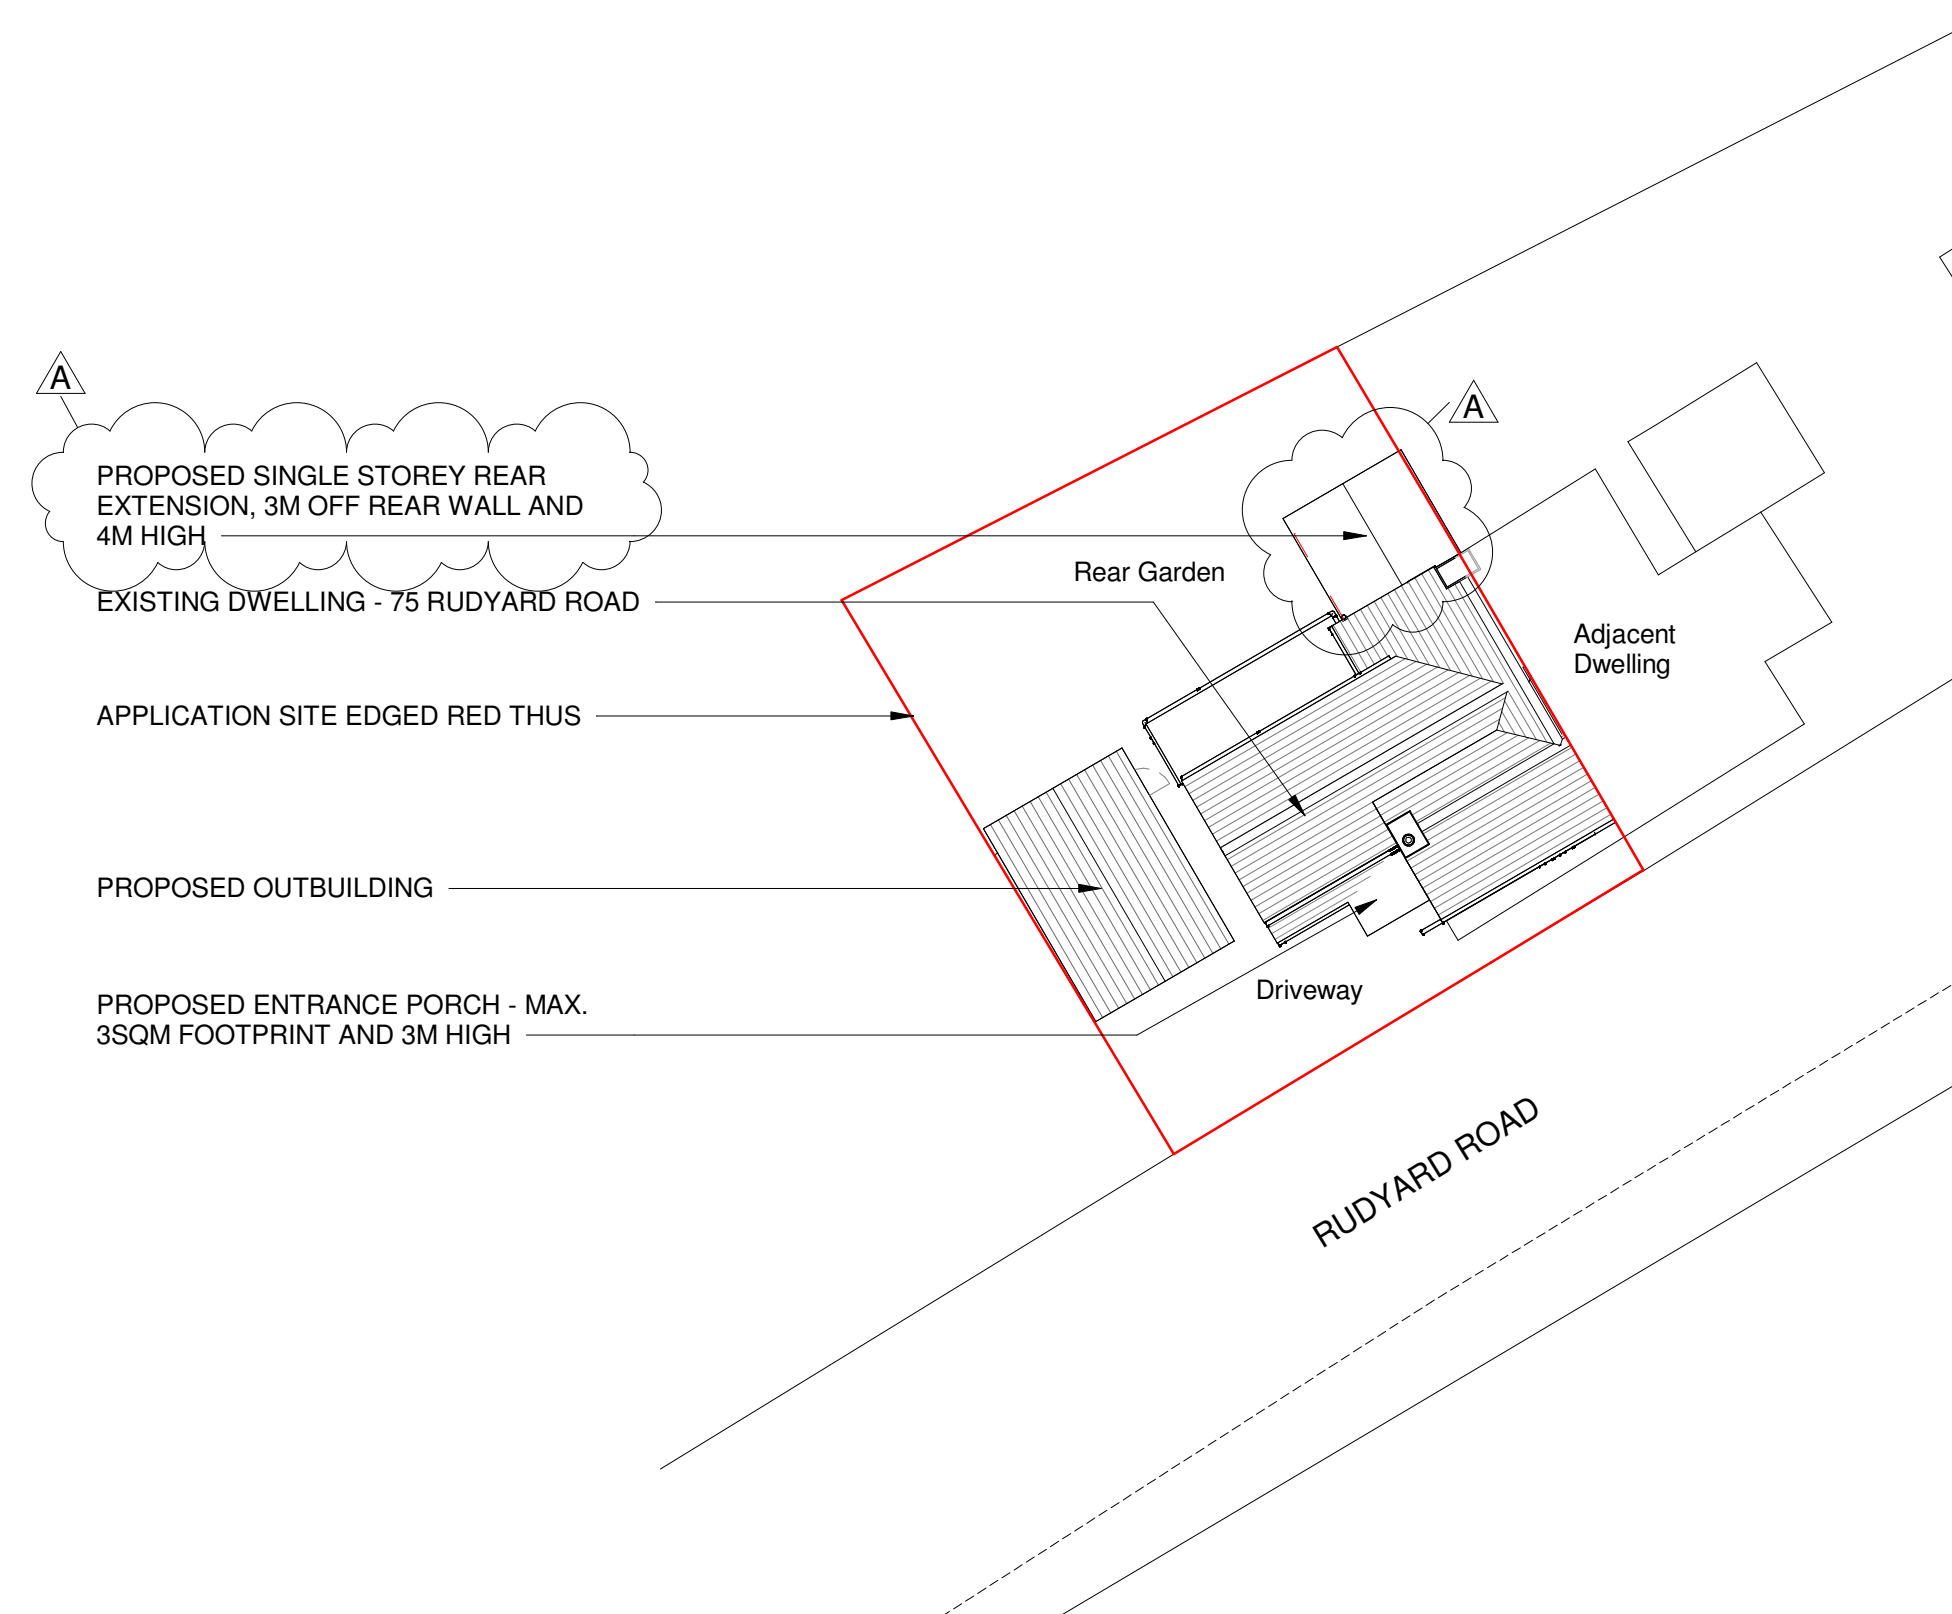

EPOCH Architecture Limited
12 Robin Hill, Biddulph Moor, Staffordshire, ST8 7NL
T: 01782 829536
M: 07709 390128
E: jonathan@epocharchitecture.co.uk
W: www.epocharchitecture.co.uk



EPOCH Architecture Limited
Registered in England &
Wales
10183180

Client			
Mr & Mrs Douglas			
Project: 75 Rudyard Road, Biddulph Moor Extension & Alterations			
Drawing Title: Existing & Proposed Block Plans			
Stage:		Status:	
Drawn By: Author		Date: 11/19/25	Scale: 1 : 200
EPOCH Project Number:		Client Project Number:	Sheet Size: A1
P411 - 206 PP04			Revision: A