


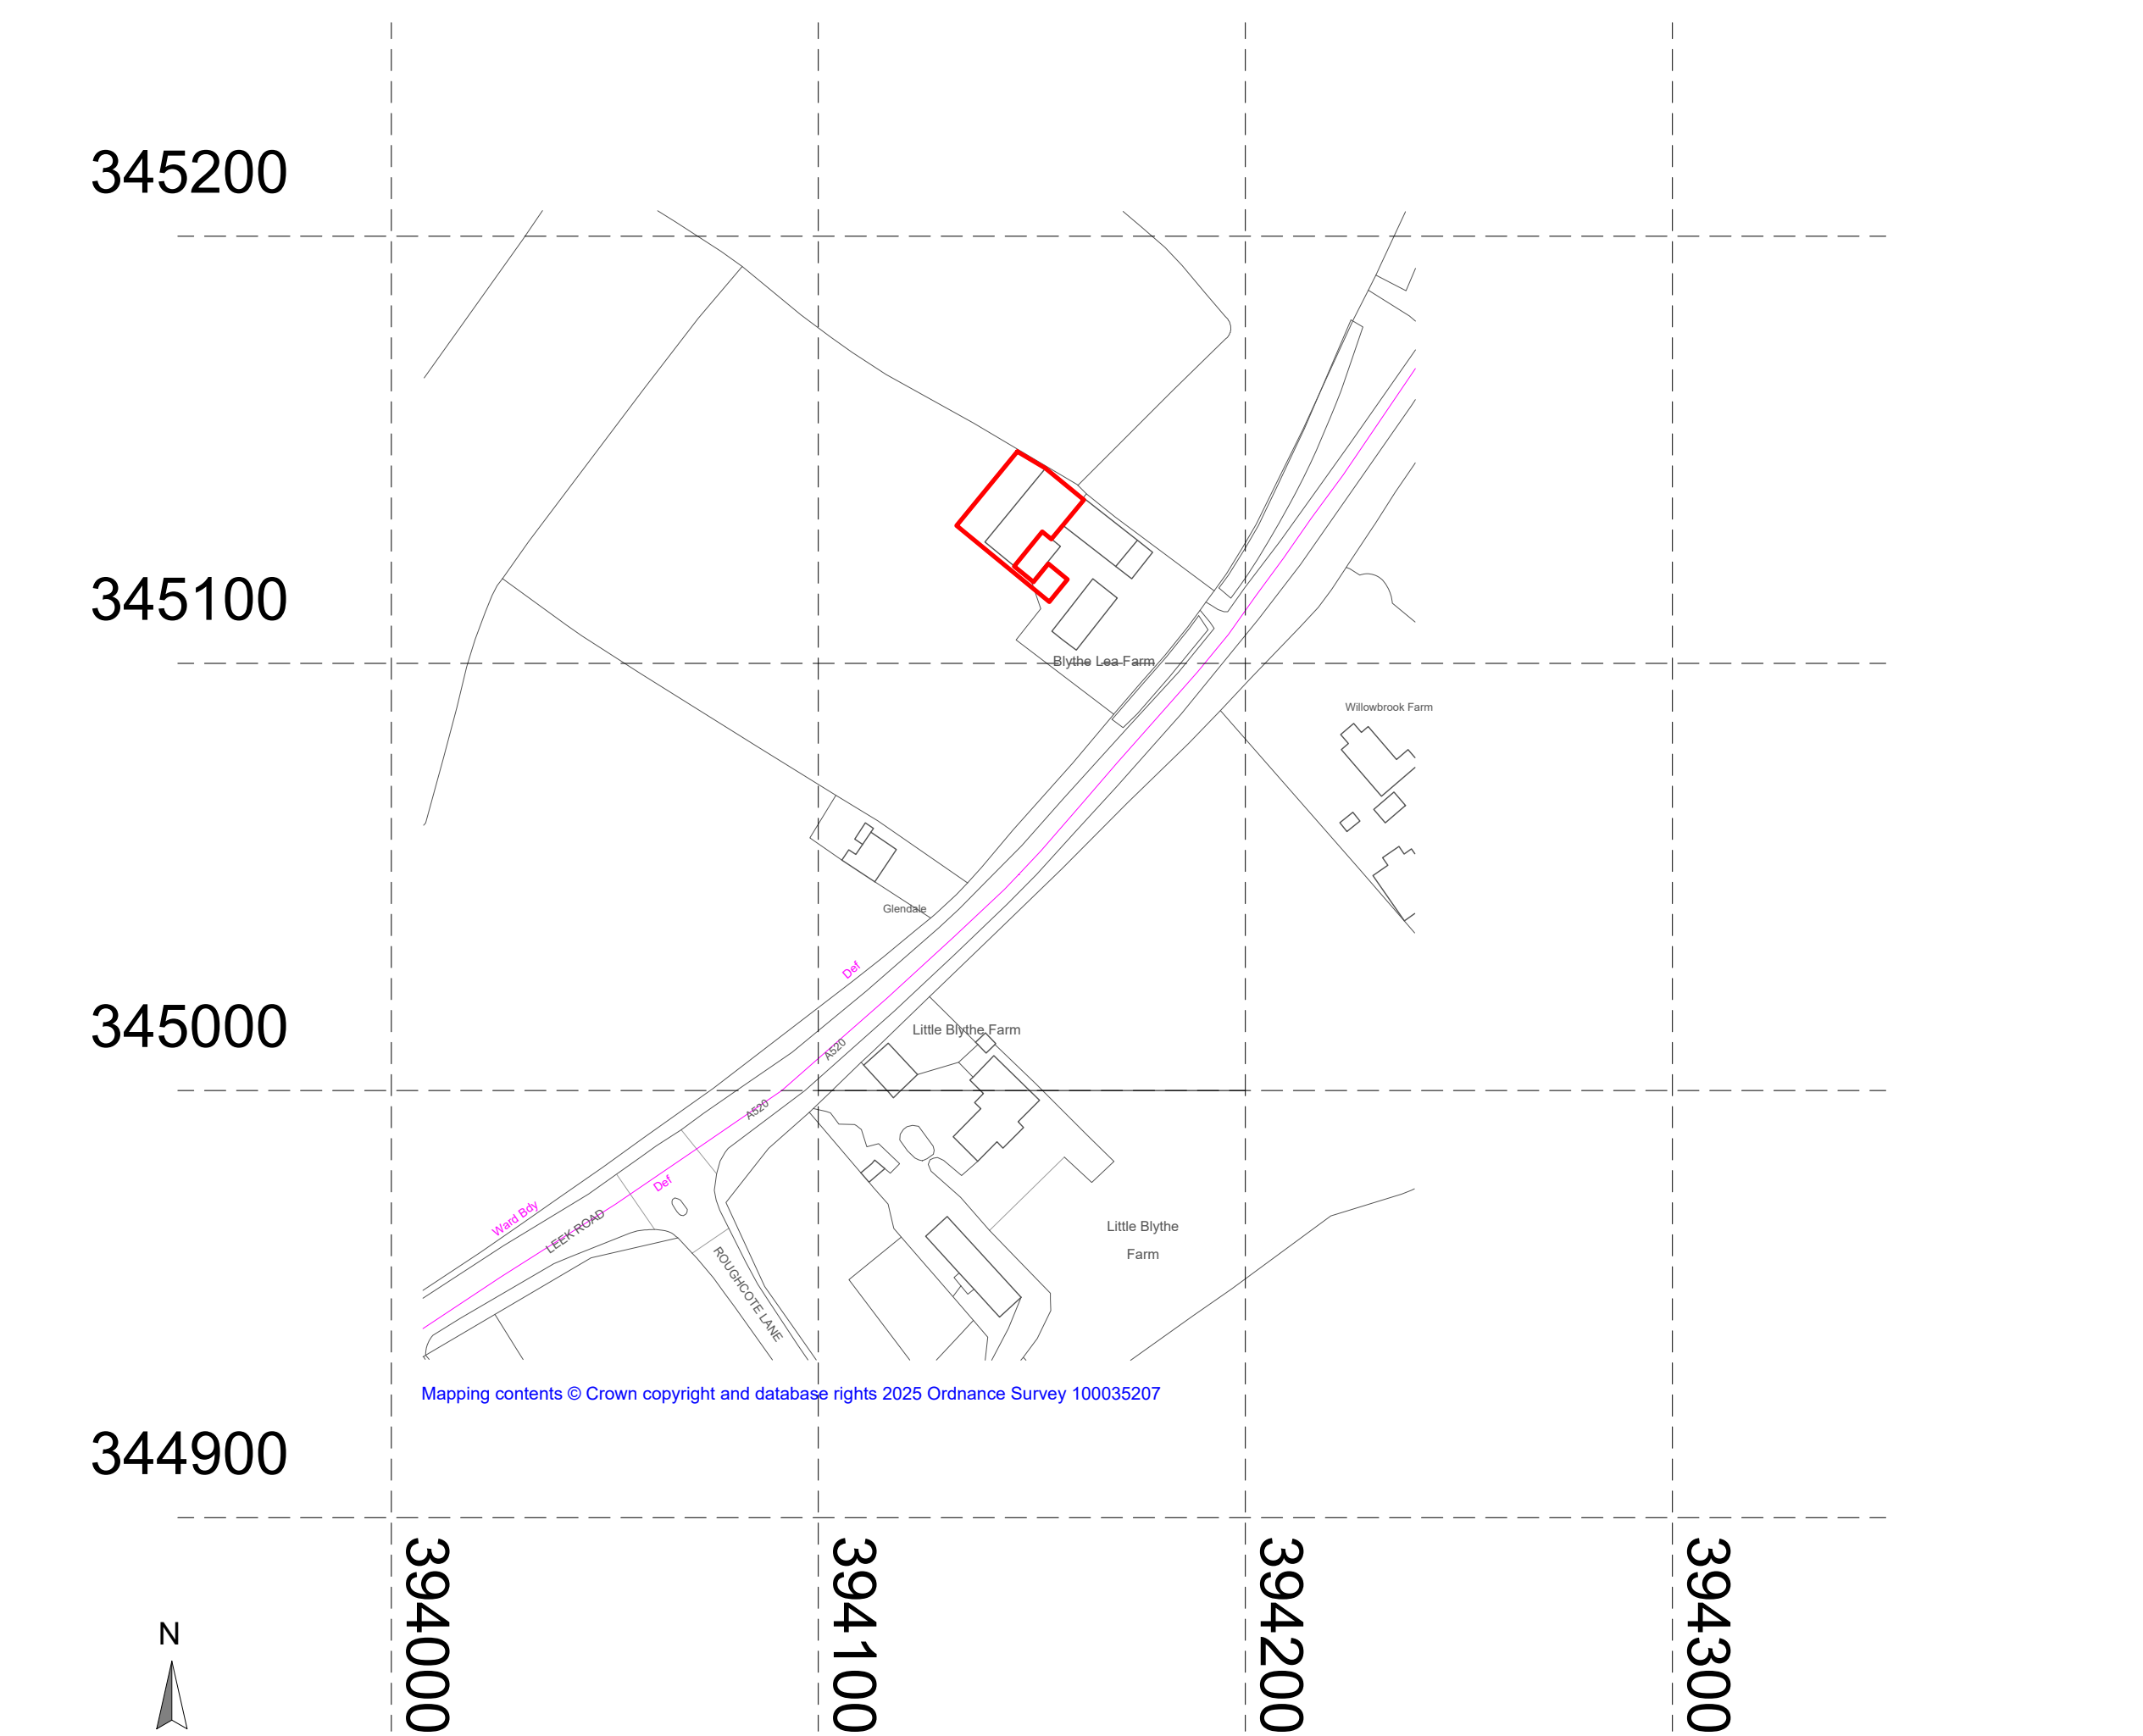

Line/Hatch Key

Application Boundary

P01	Initial Transmittal	P01	JC	02/12/2025
Issue ID	Issue Name	Current Revision	Initials	Date

Do not scale from this drawing except for planning application purposes. The contractor is to check all site dimensions, levels and sewer inverts before works commence. This drawing must be checked and read against any structural or specialist consultant drawings. The contractor is to comply in all respects with the current Building Regulations and BS Codes of Practice whether or not specifically stated on these drawings. This drawing is not intended to show details of foundations, ground conditions or ground contaminants and confirmation and/or investigation is to be carried out by suitable experts. This drawing and the building works/designs depicted are the copyright of Green Planning Services Ltd and are not to be reproduced in any form or by any means without the written consent of Green Planning Services Ltd.
© Copyright 2025 Green Planning Services Ltd

Green Planning Services

Client

Louise Parks

Project

25_1386 Blythe Lea Farm - Site Location Plan

Blythe Lea Farm,
Leek Road,
Weston Coyney,
Staffordshire,
ST3 5BD


Drawing Title

Site Location Plan

Scale @A3 1:1500	Date 02/12/2025	Drawn JC
Case No 25_1386	Status Initial Status	
DRAWING No 25_1386-001	Rev P01	

Green Planning Services Ltd
Unit D Limesdale Upton Magna Business Park, SY4 4TT
t: +44 (0) 1743 709364
e: applications@gpsltd.co.uk
www.greenplanningservices.co.uk

Site Location Plan

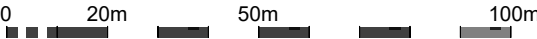

1:1500