


COPYRIGHT: This drawing is copyright and may not be altered, reproduced or used other than for the Contract Works for which it is issued without the written permission of daniel matthias architecture ltd.

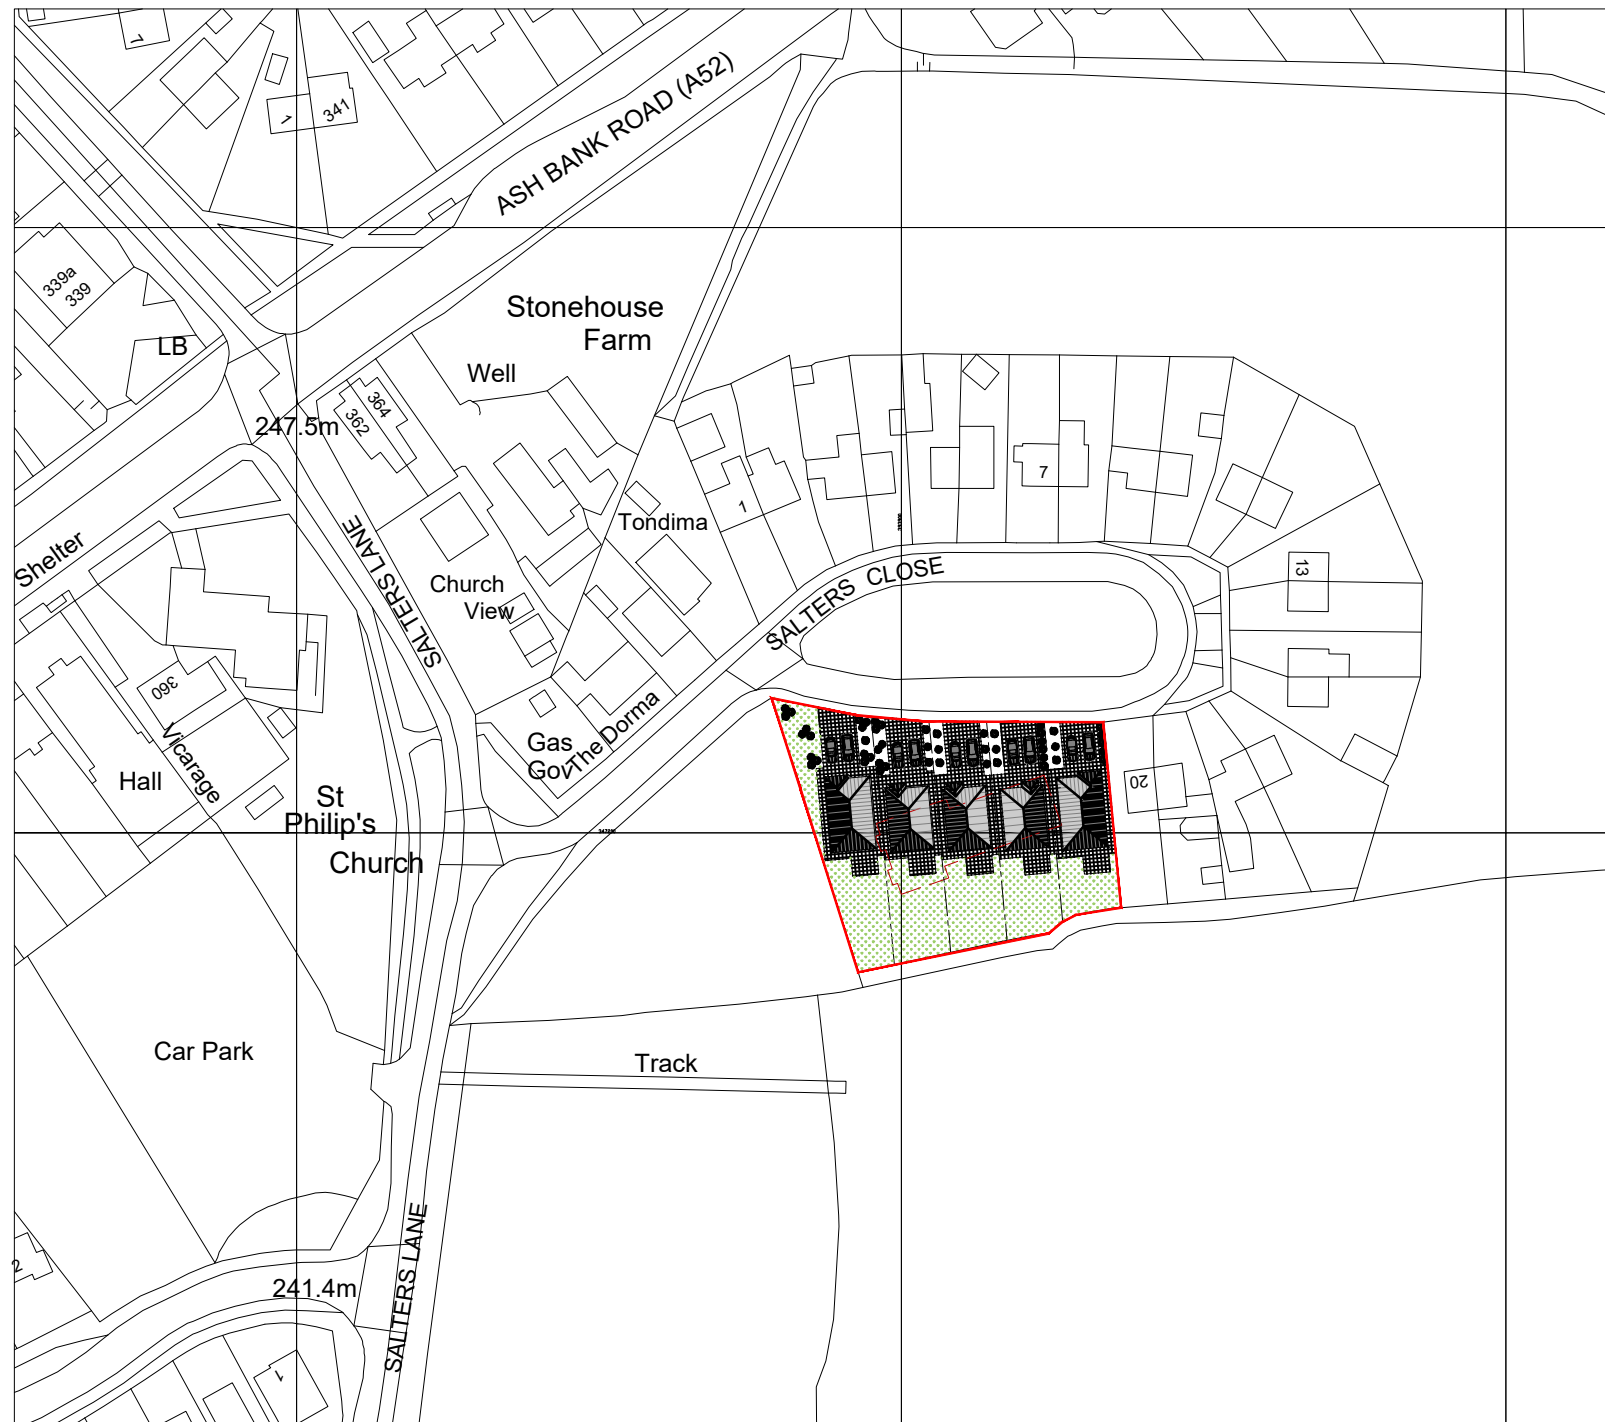

Ordnance Survey, (c) Crown Copyright 2023. All rights reserved. Licence number 100022432



Scale Bar at 1:1250

Rev	Description	Drawn	KCD	Date