




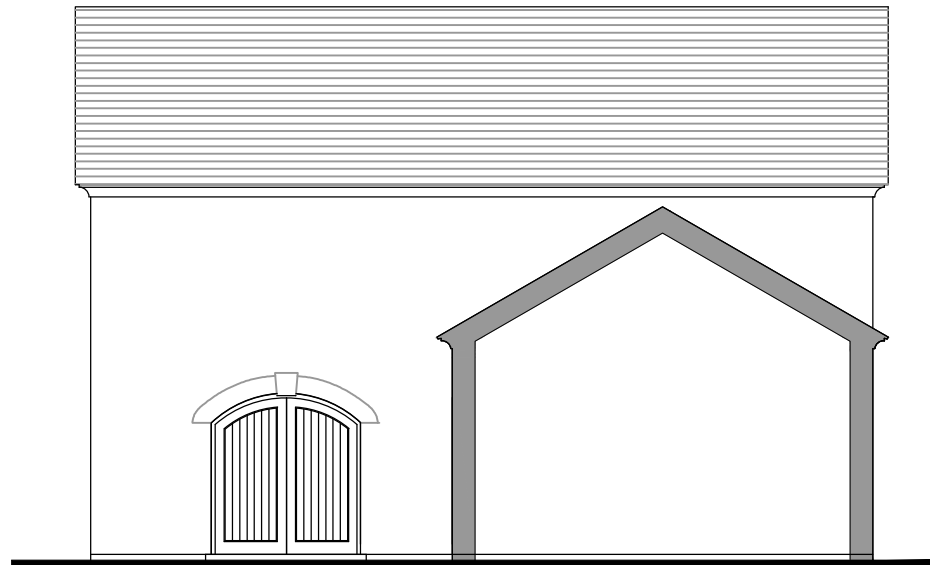


Existing North West Elevation 1:100

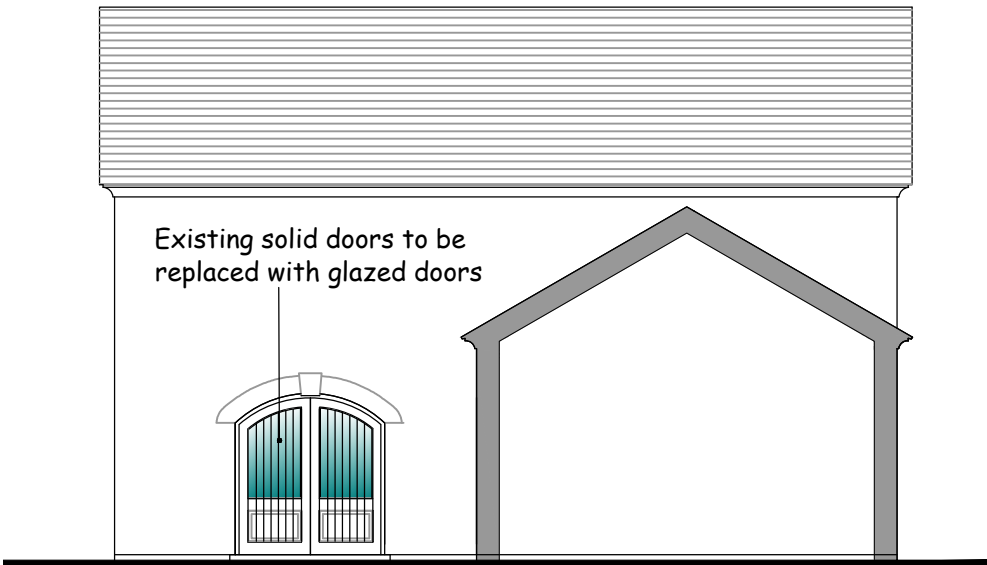


Proposed North West Elevation 1:100

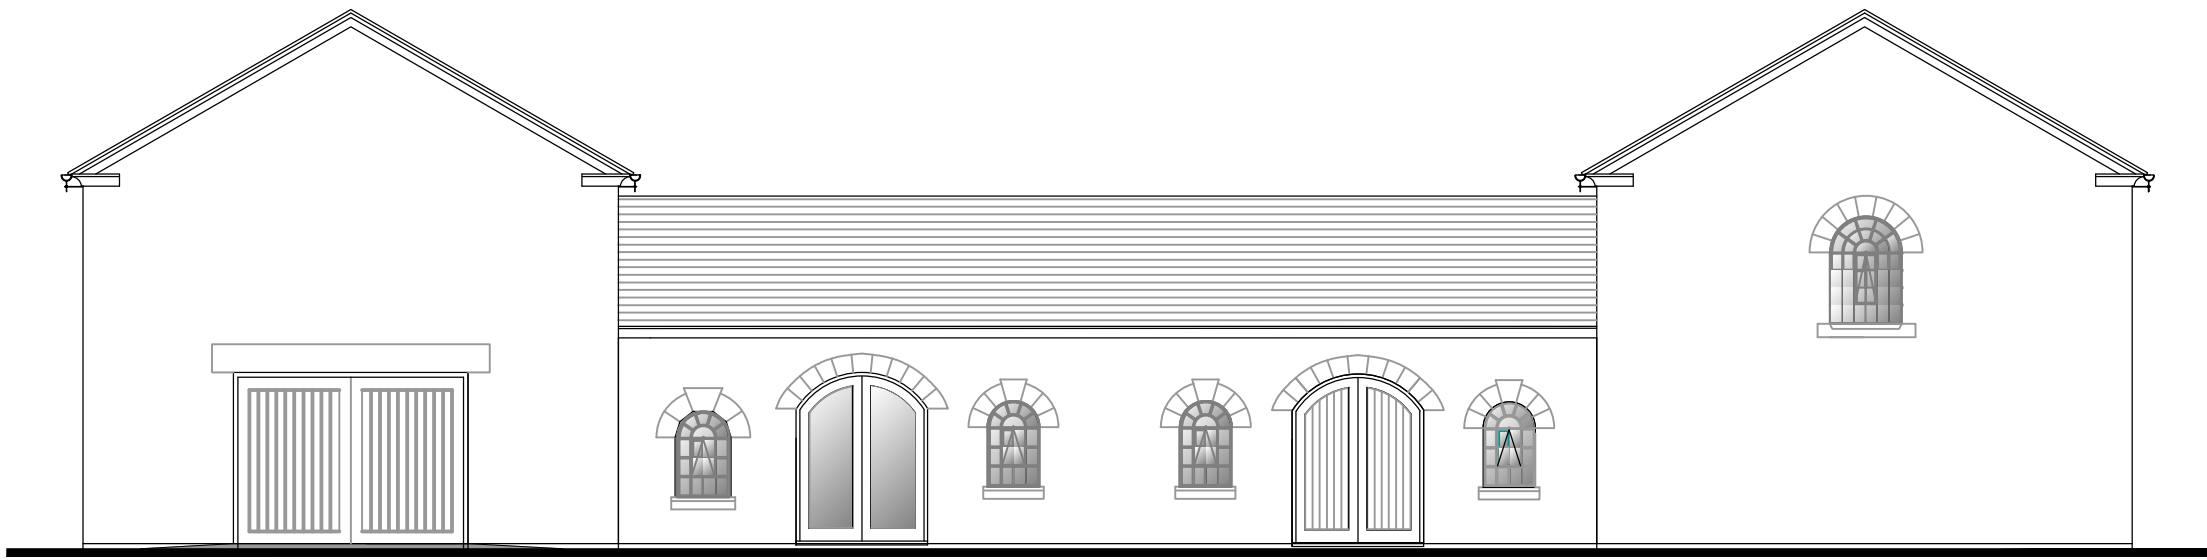


Existing North East Elevation 1:100

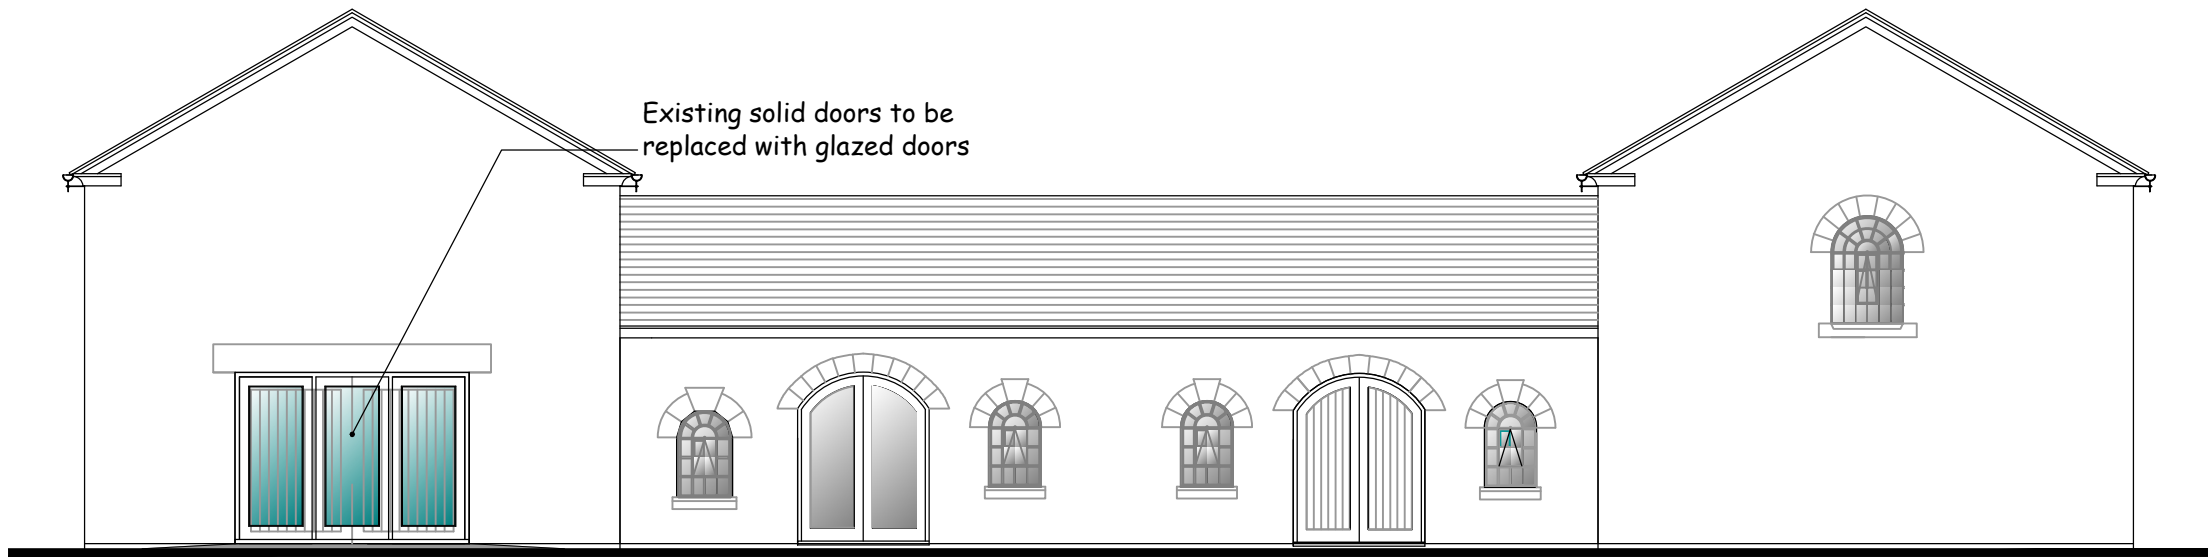


Proposed North East Elevation 1:100

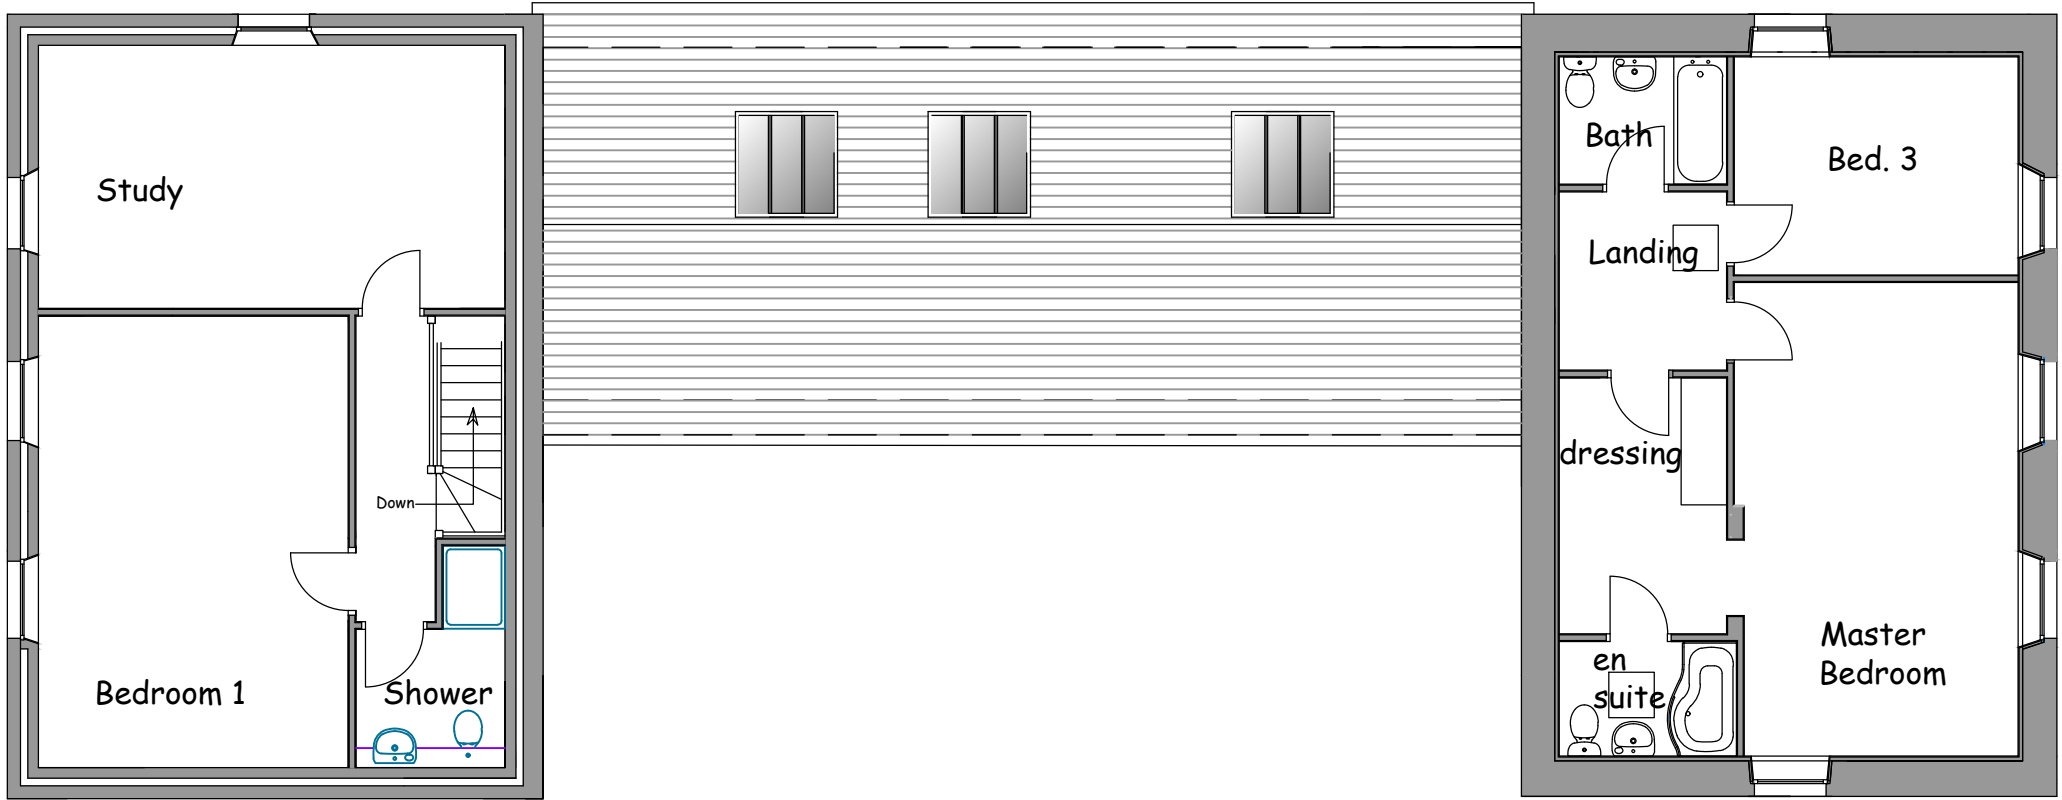


Existing First Floor Plan 1:100

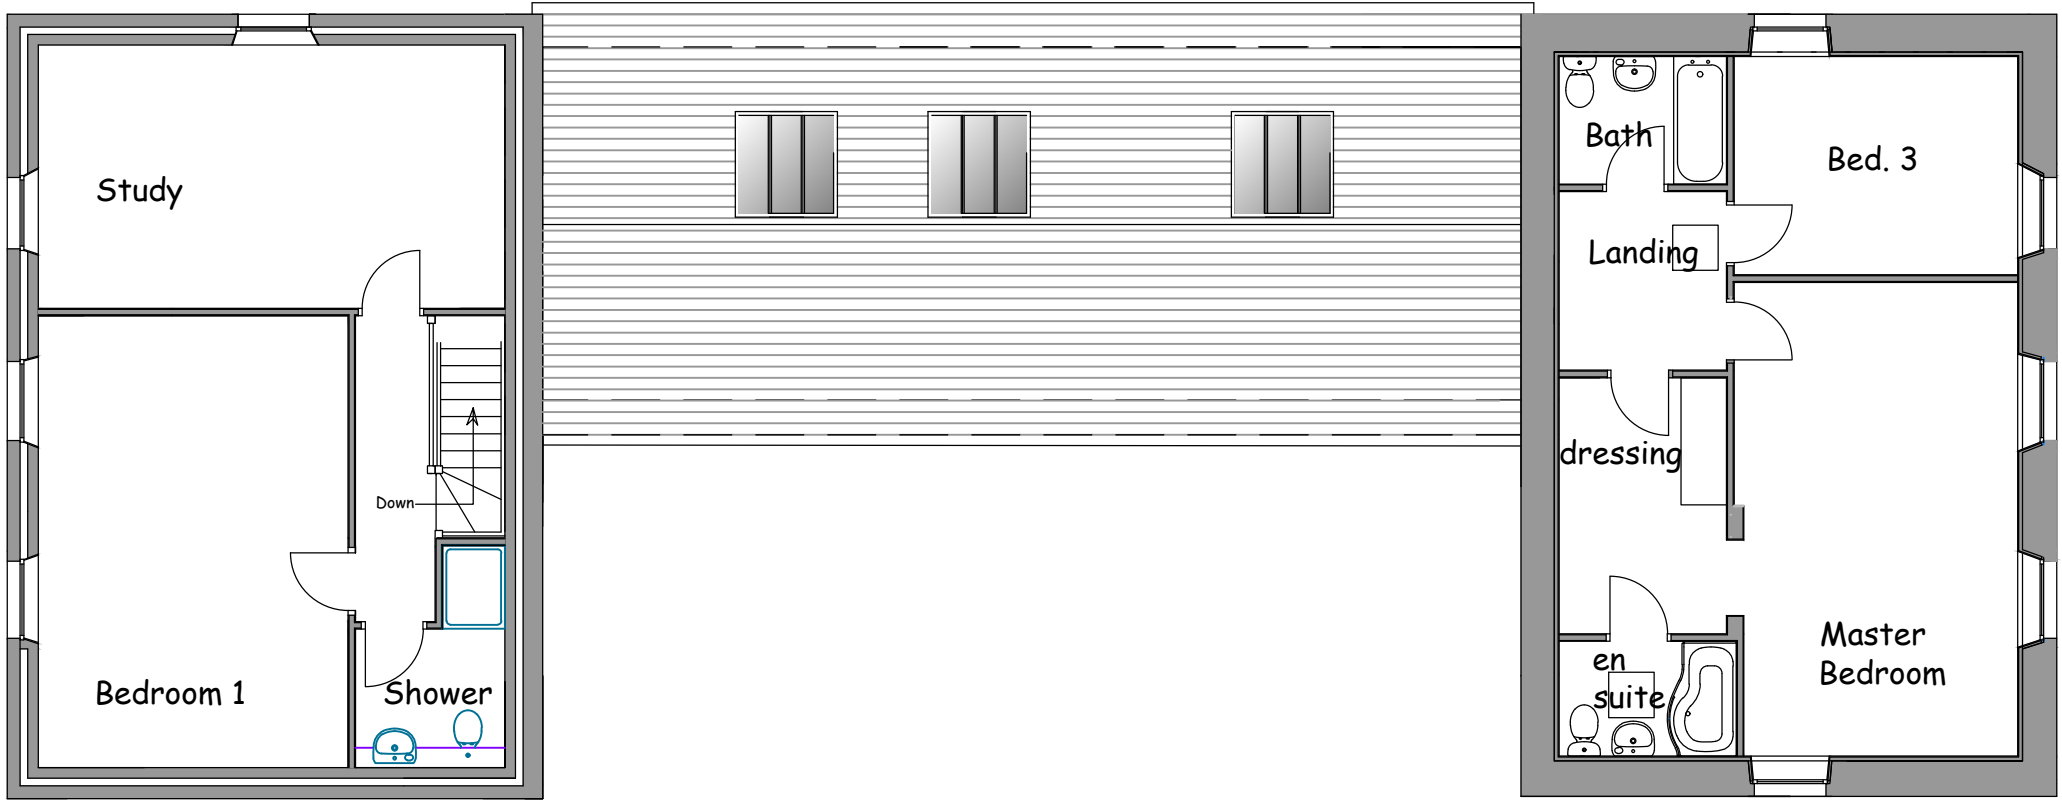


Proposed First Floor Plan 1:100

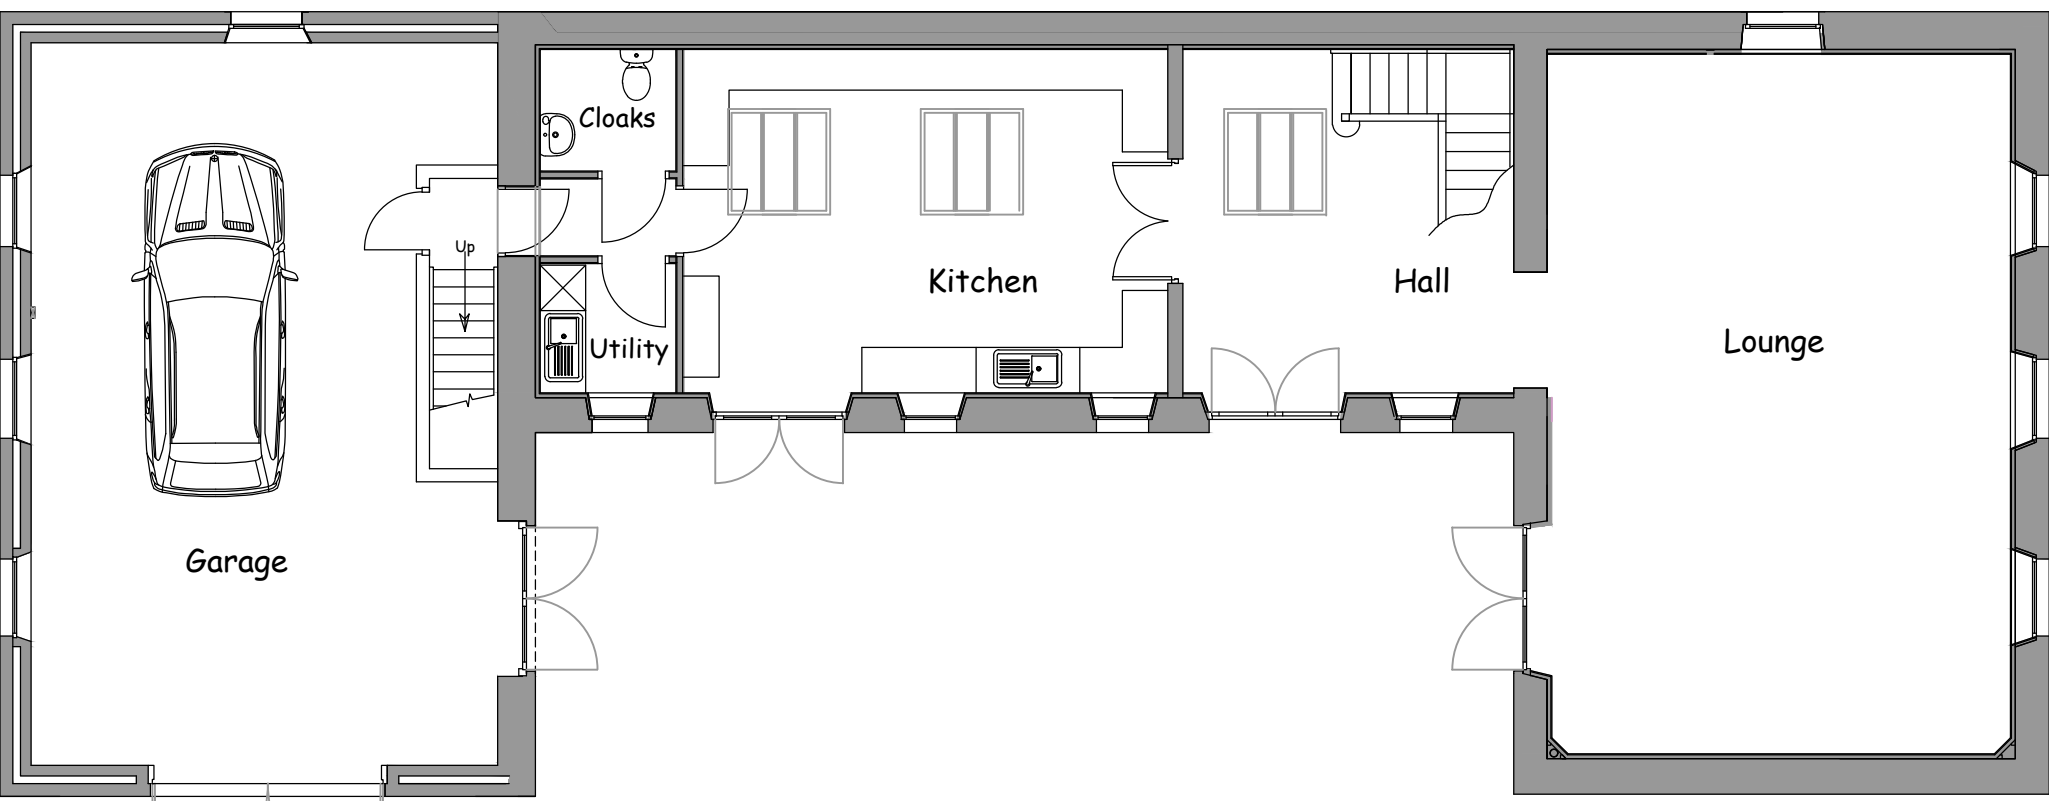

Existing Ground Floor Plan 1:100

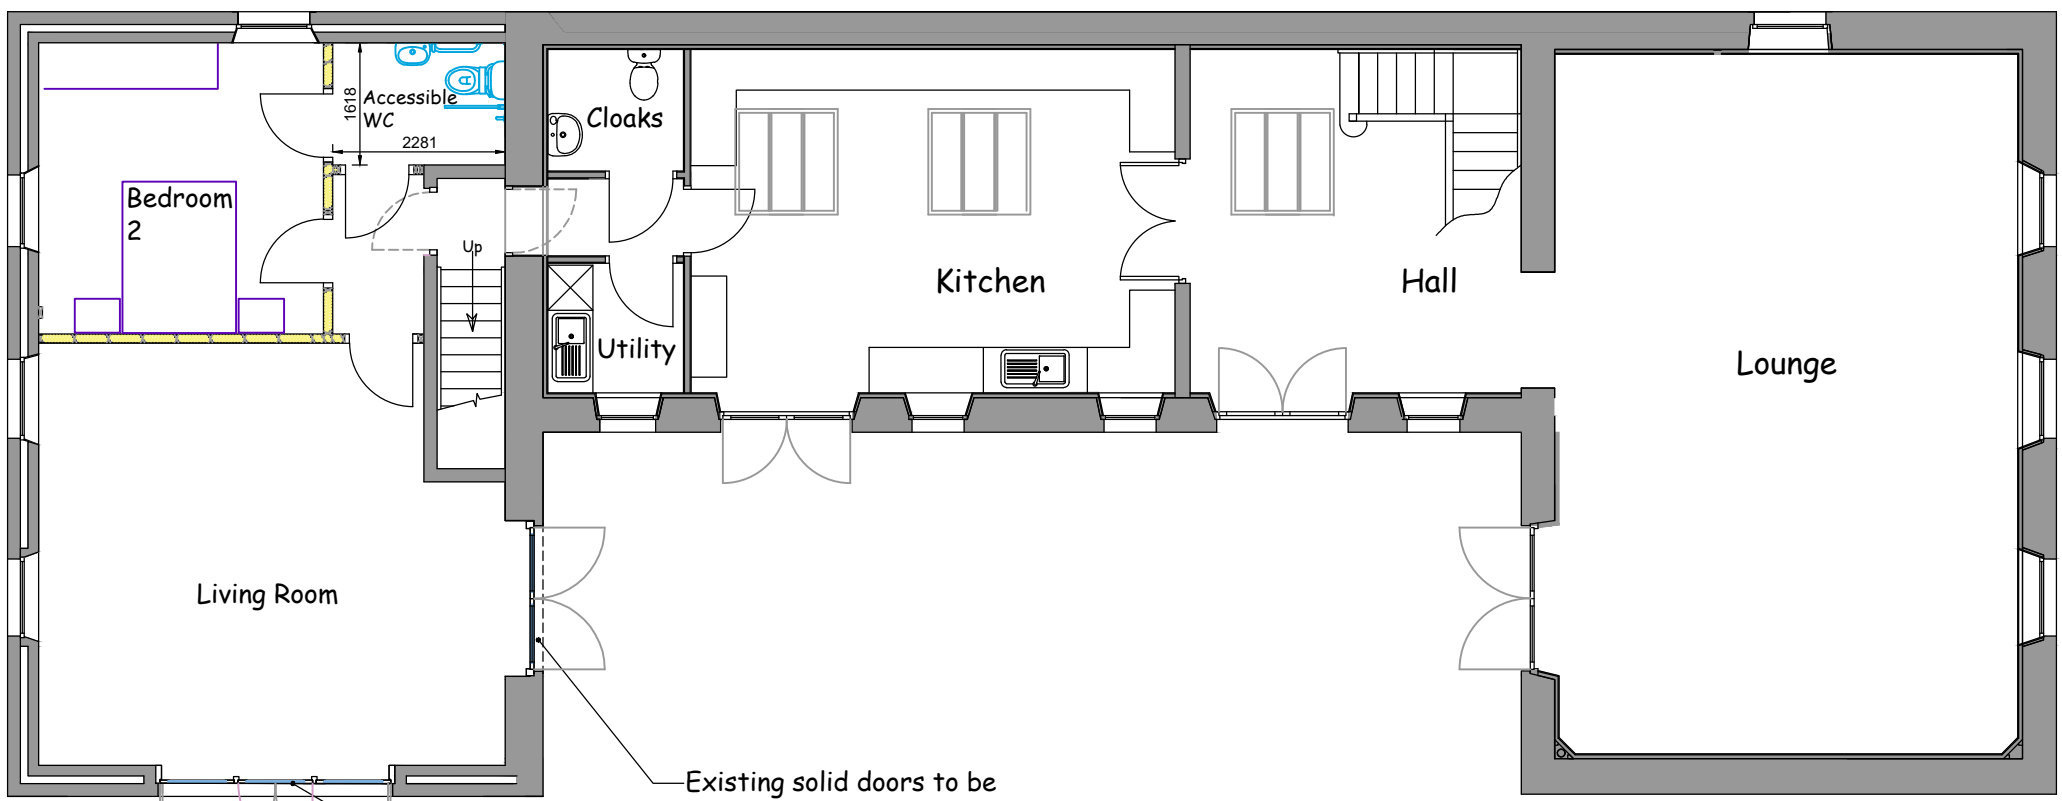

Proposed Ground Floor Plan 1:100

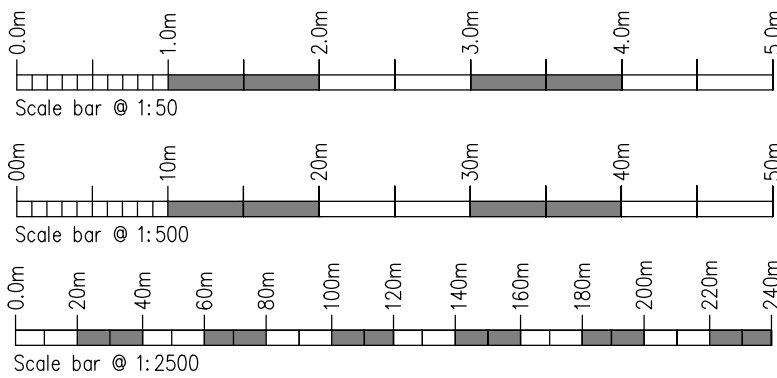

Rev	Drawn	Comments	Date

MAC
ARCHITECTURAL DESIGN LTD
Moorland House, 123 Moorland Road, Burslem, ST6 1JD.
T:01782 503302 E:admin@mac-arch.co.uk

Client:
Mr J Foxall

Project:
Proposed Alterations to
The Old Engine House, Biddulph
Road, Mow Cop, Stoke on Trent,
Staffs. ST7 3PU

Title:
Plans & Elevations

Status:
Planning.