




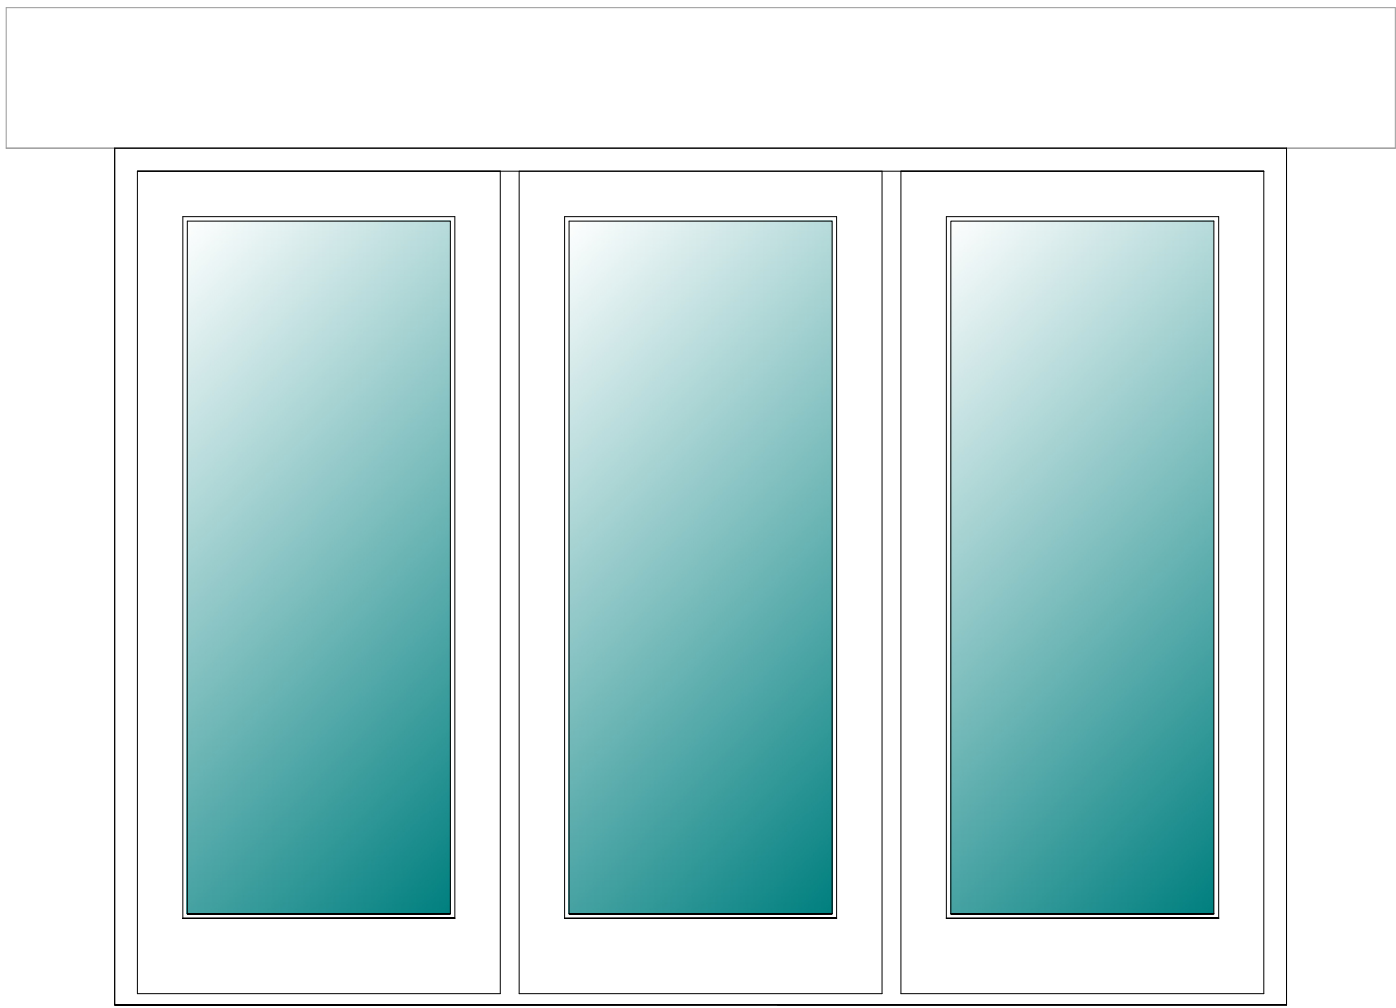


Elevation of North East Elevation
Living Room Doors 1:20

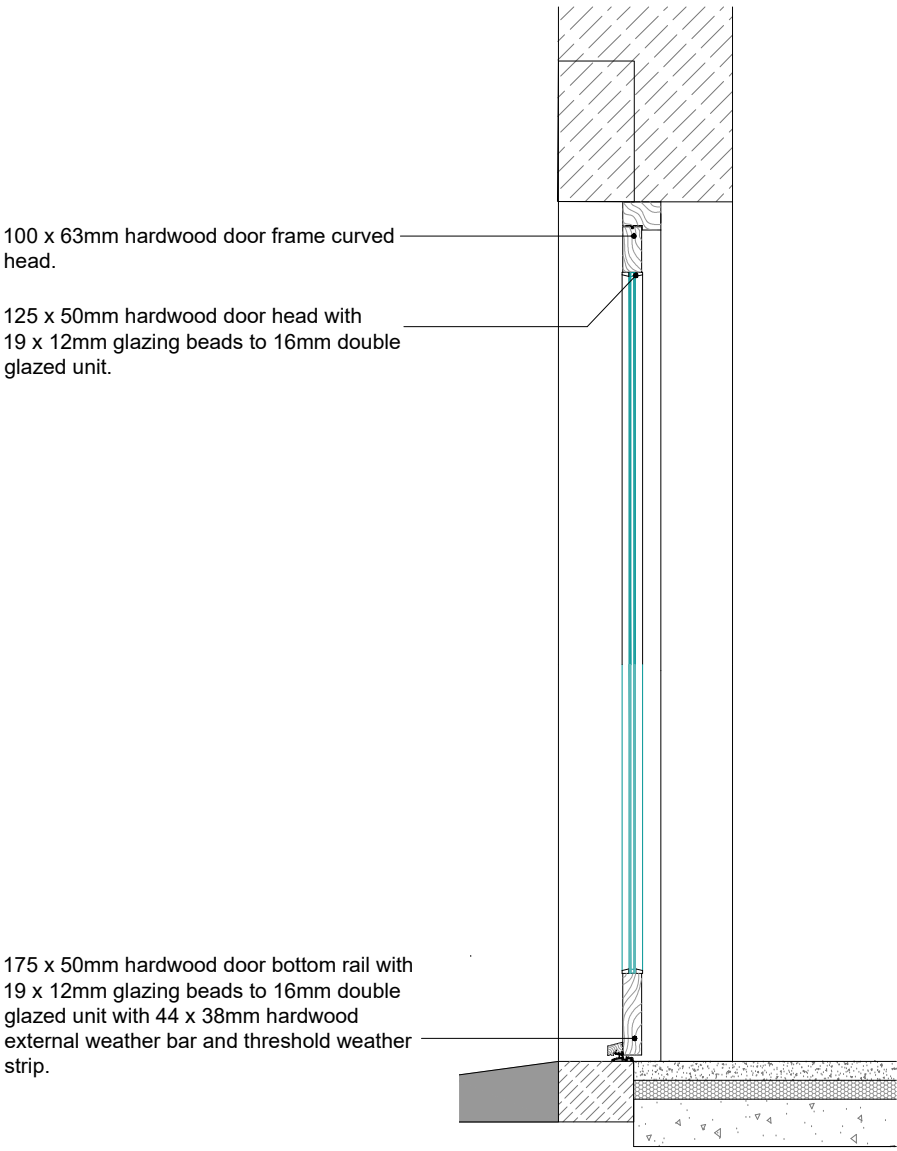


Section through North East
Living Room Doors 1:20

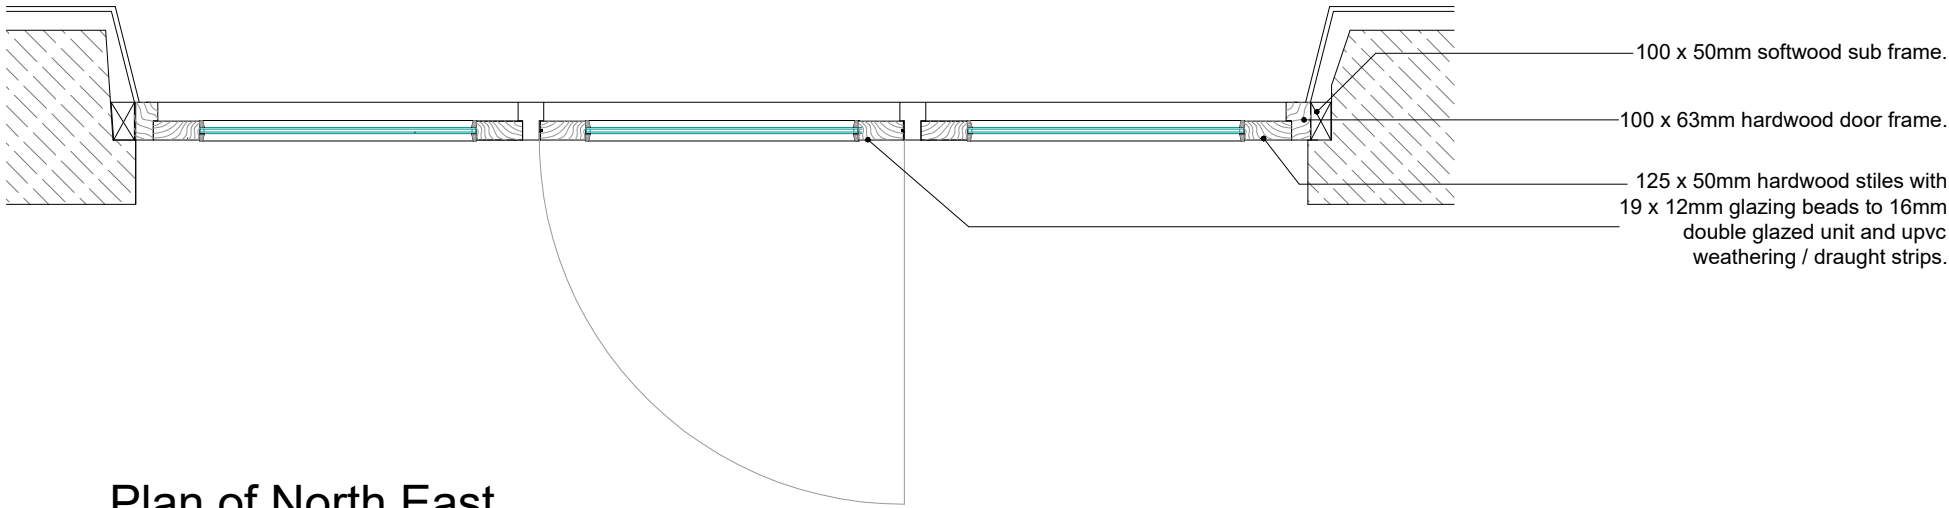


Plan of North East
Living Room Doors 1:20

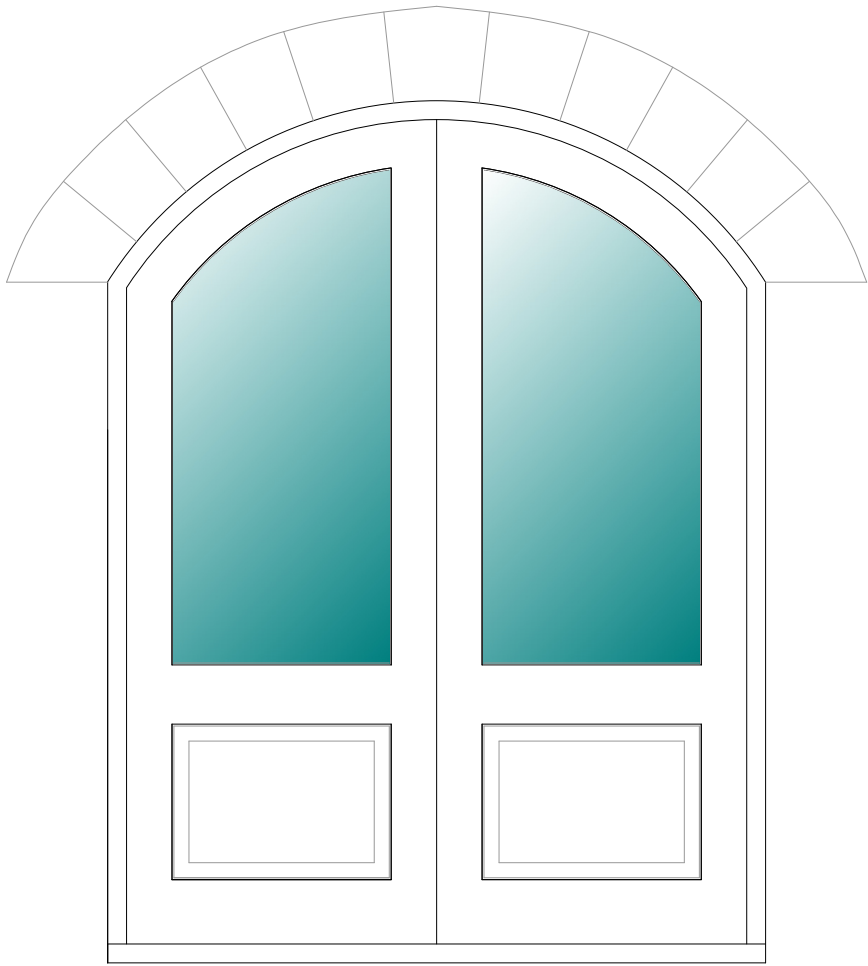


Elevation of North West
Living Room Doors 1:20

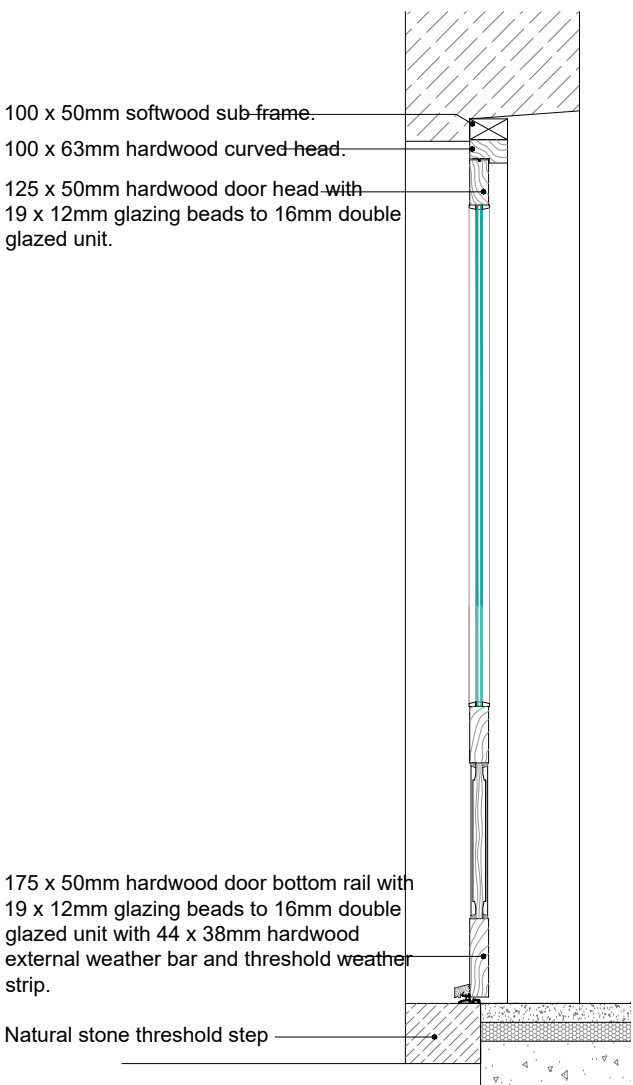

Section through North West
Living Room Doors 1:20

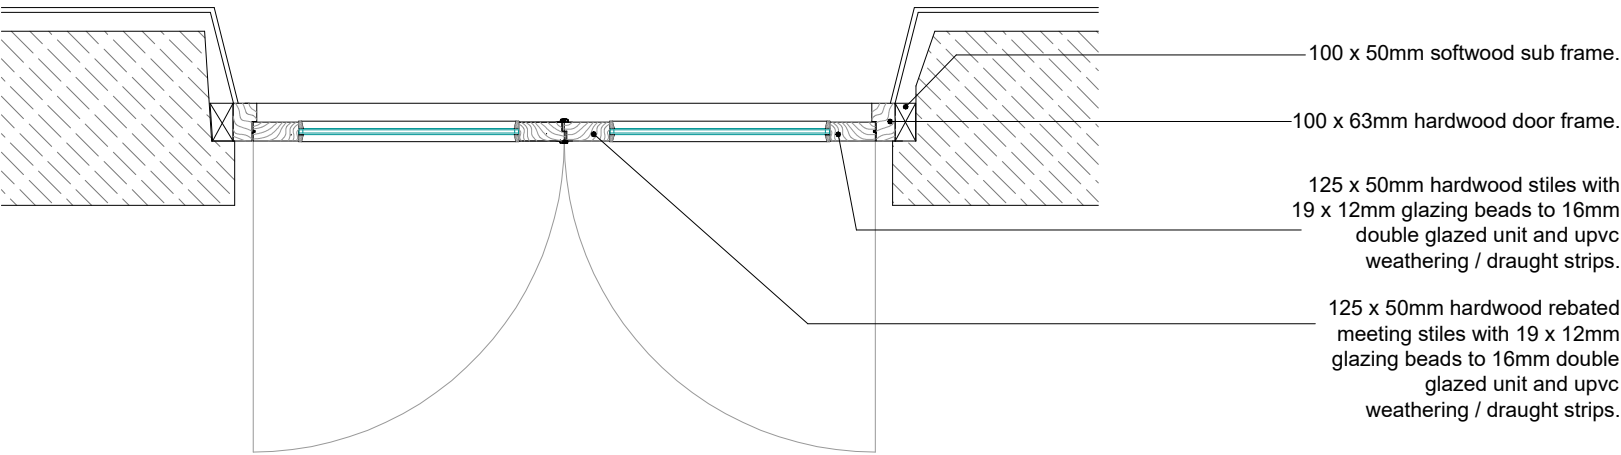

Plan of North West Living
Room Doors 1:20

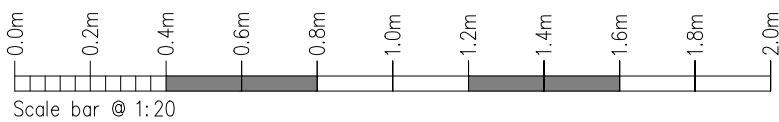

Rev.	Drawn	Comments.	Date

MAC
ARCHITECTURAL DESIGN LTD
Moorland House, 123 Moorland Road, Burslem, ST6 1JD.
T:01782 503302 E:admin@mac-arch.co.uk

Client:
Mr J Foxall

Project:
Proposed Alterations to The Old
Engine House, Biddulph Road,
Mow Cop, S-O-T, Staffs. ST7 3PU

Title:
Details of Proposed Doors

Status:
Planning.