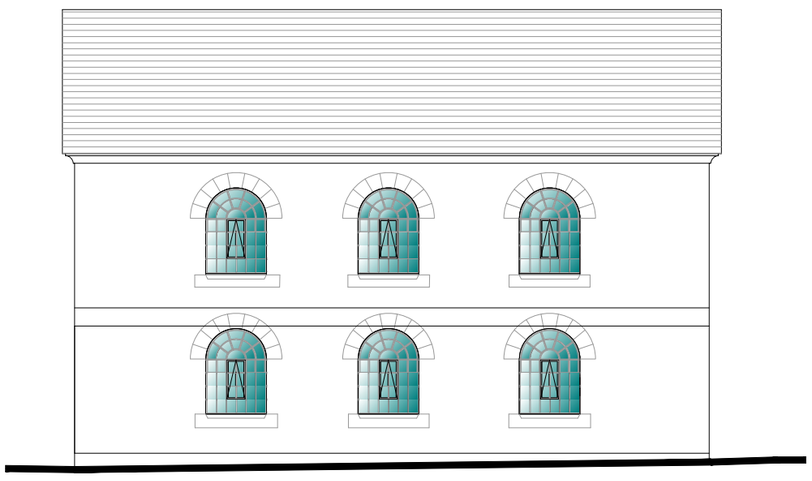

Existing + Proposed South East Elevation
scale 1:100

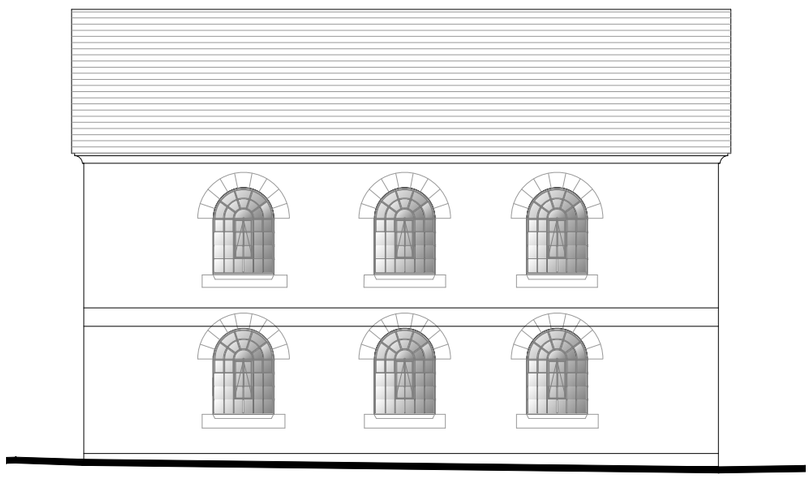

Existing + Proposed North West Elevation
scale 1:100

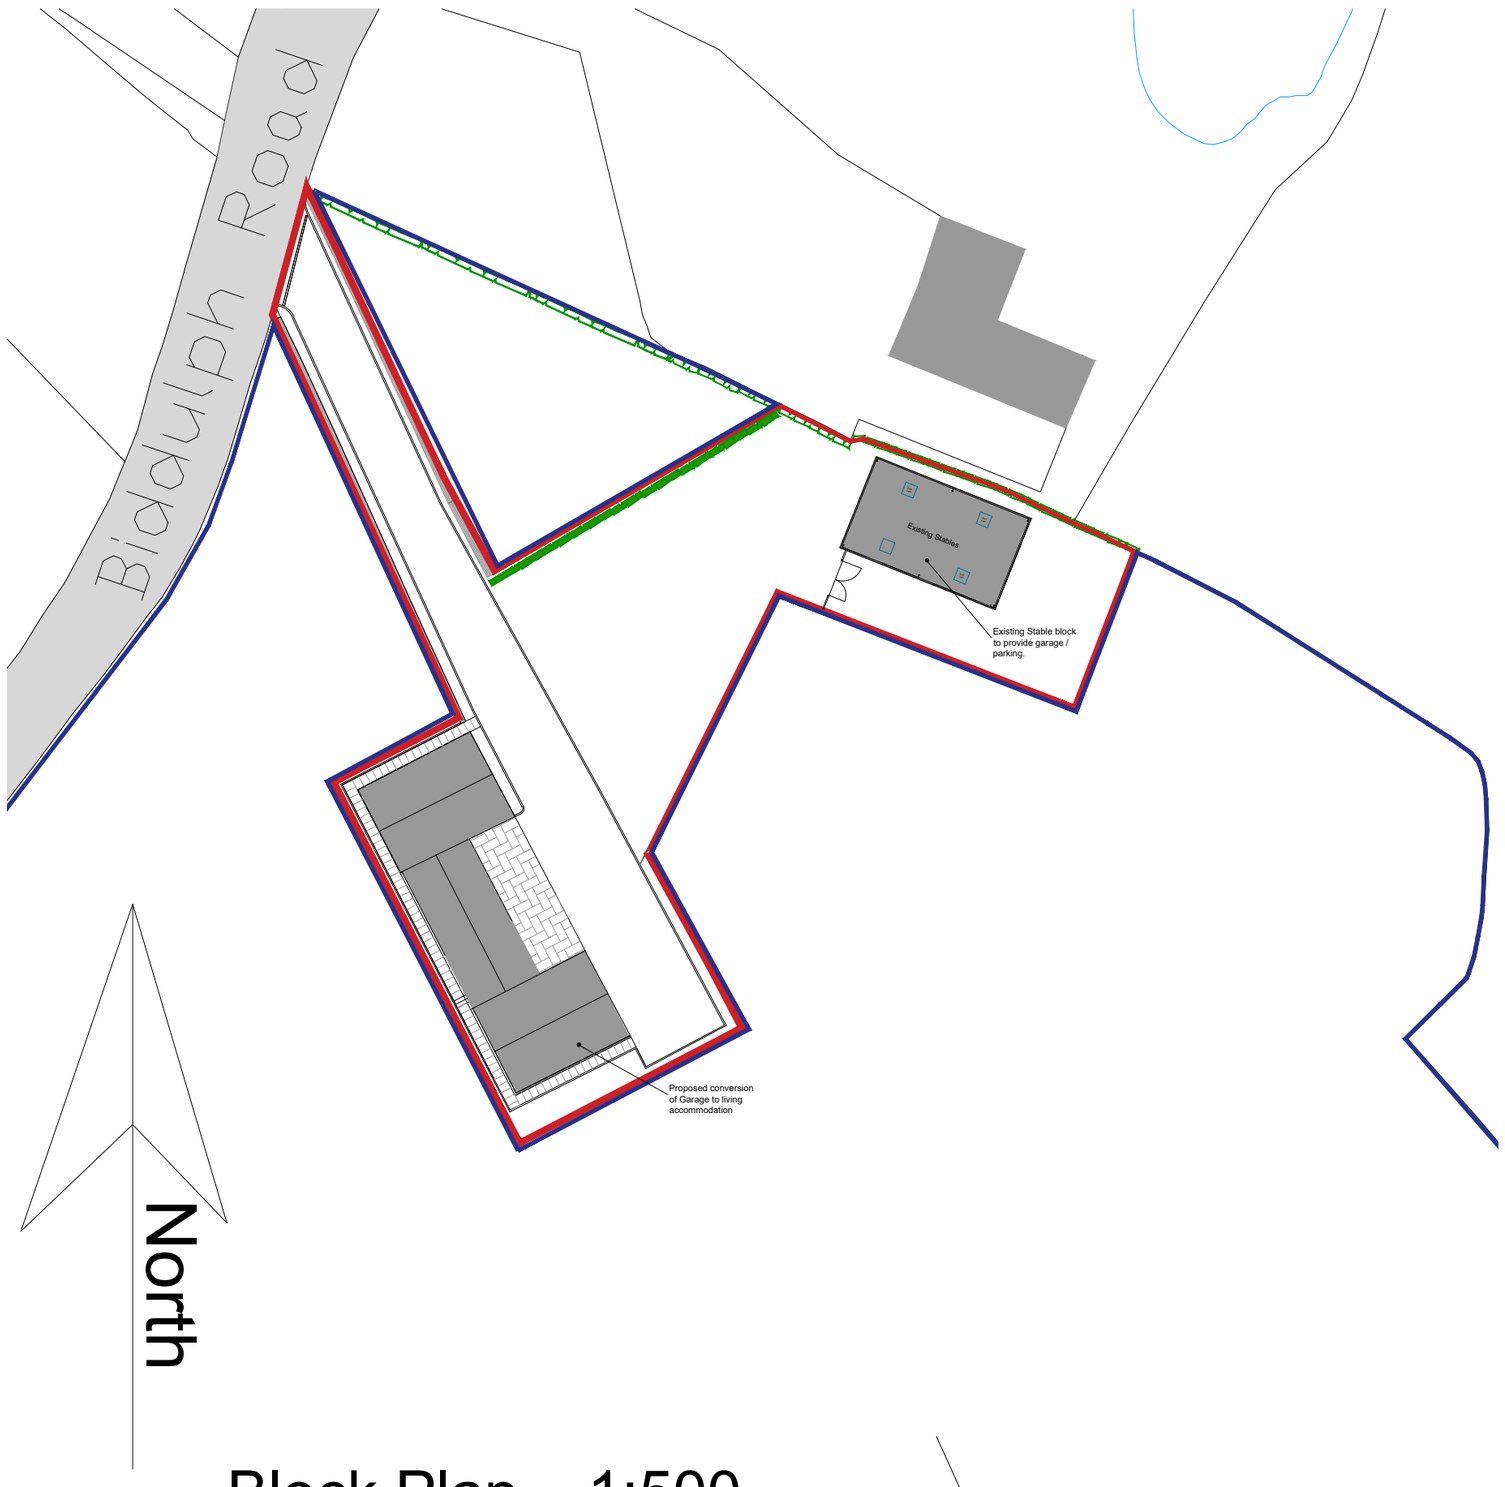

Block Plan 1:500

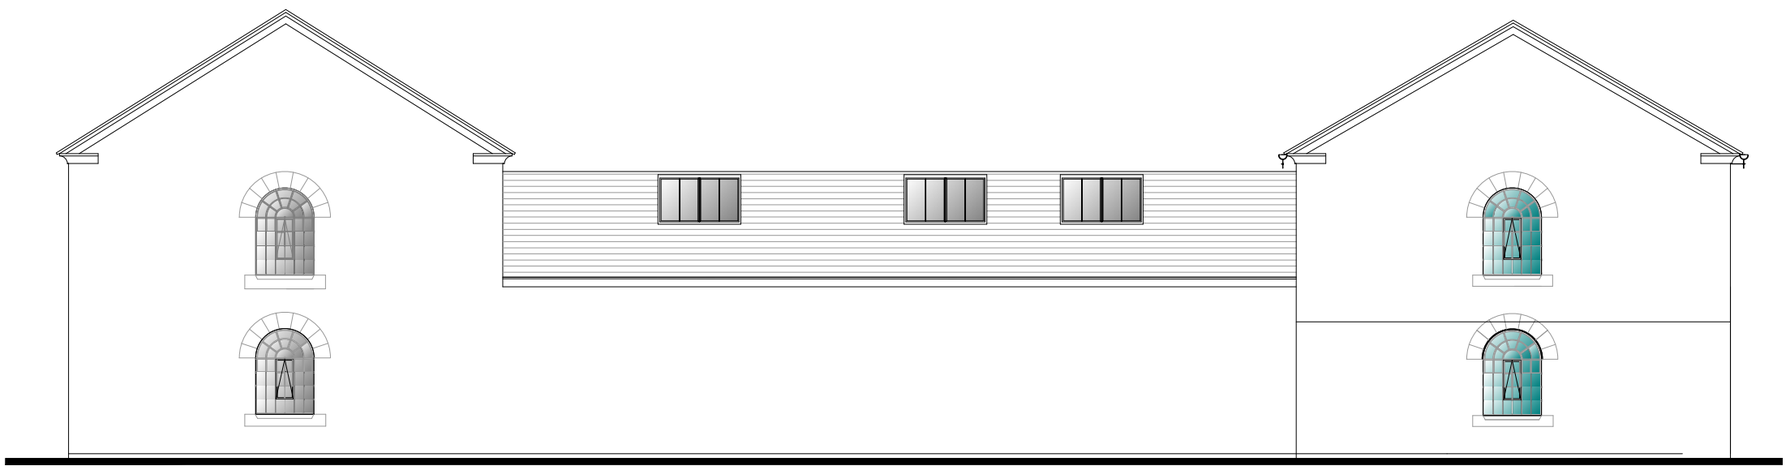

Existing + Proposed South West Elevation
scale 1:100

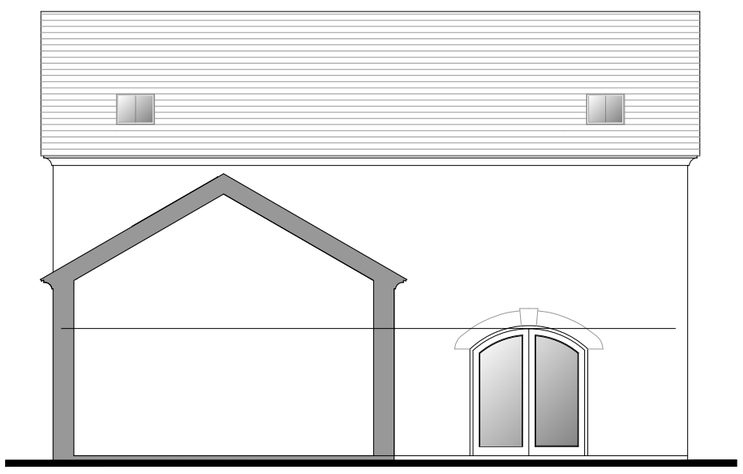

Existing + Proposed South East Elevation
1:100

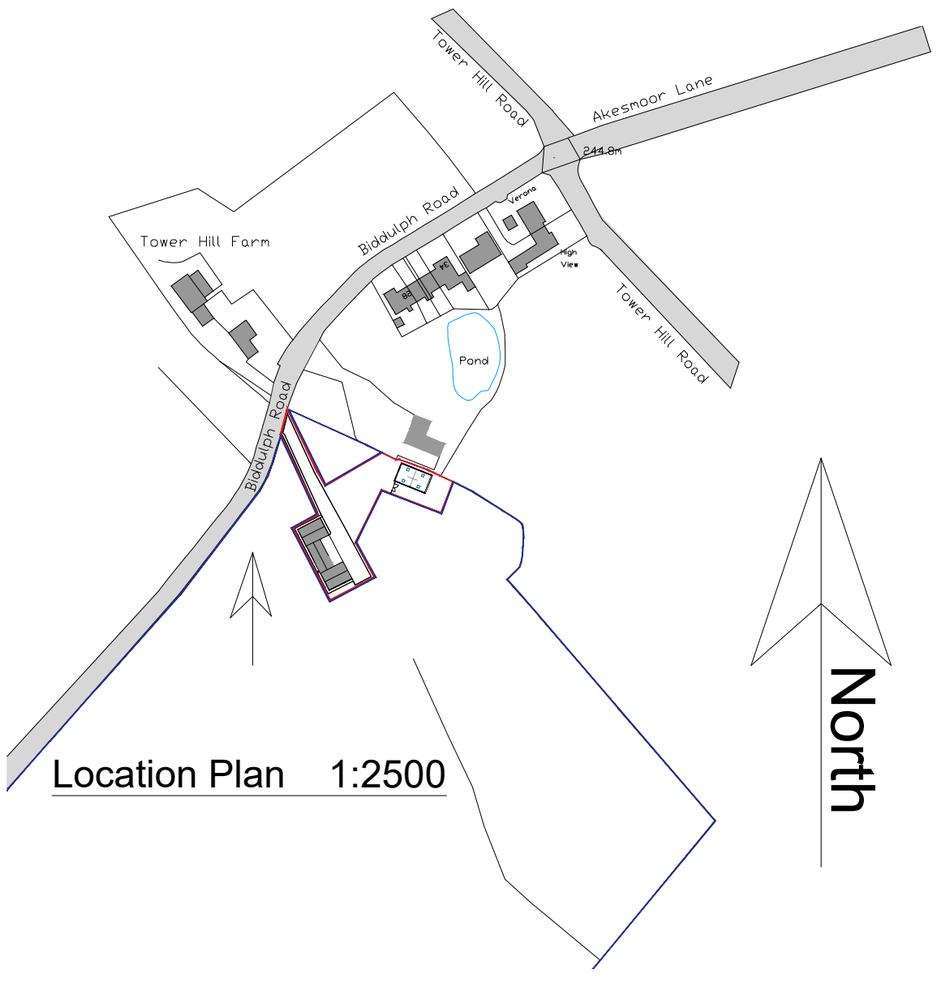

Location Plan 1:2500

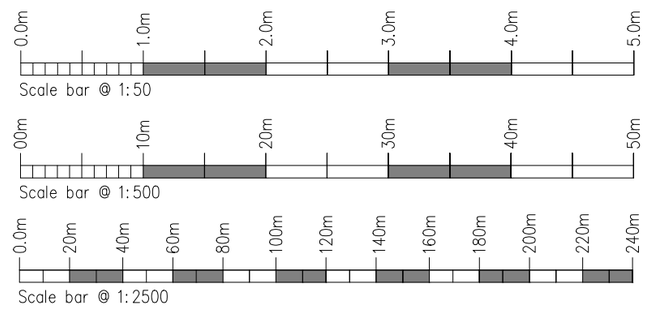

Rev.	Drawn	Comments.	Date

MAC
ARCHITECTURAL DESIGN LTD
Moorland House, 123 Moorland Road, Burslem, ST6 1JD.
T:01782 503302 E:admin@mac-arch.co.uk

Client:
Mr J Foxall

Project:
Proposed Alterations to
The Old Engine House, Biddulph Road, Mow Cop, Stoke on Trent, Staffs. ST7 3PU

Title:
Plans & Elevations

Status:
Planning.

Paper Size A2: December 2025 Drawing Ref: 1557-AL17