


Land off Post Lane, ST9 9DT

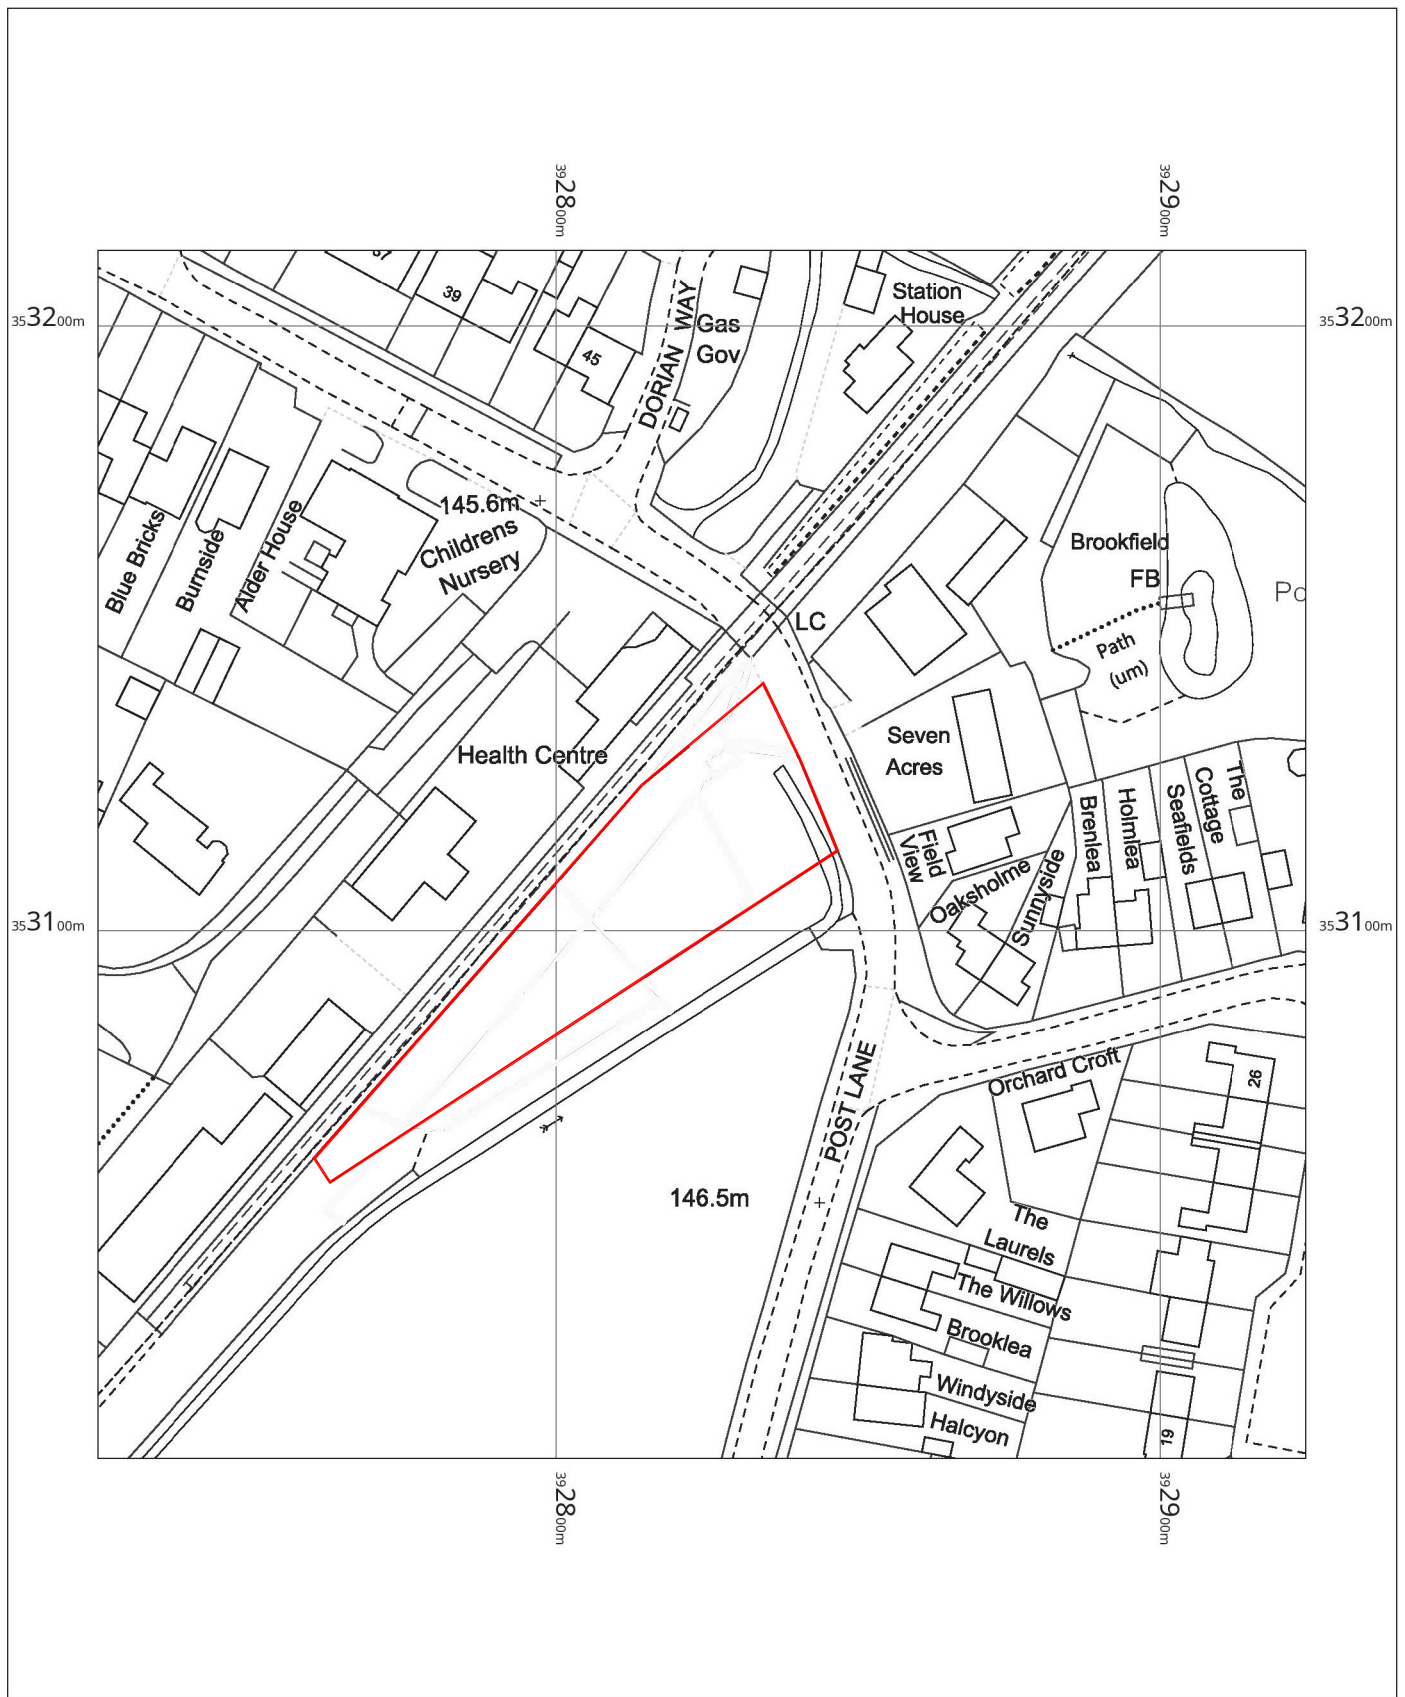


Land off Post Lane,
Stoke-On-Trent,
Endon,
Staffordshire
ST9 9DT

OS MasterMap 1250/2500/10000 scale
Monday, November 10, 2025, ID: BW1-01249883
maps.blackwell.co.uk

1:1250 scale print at A4, Centre: 392824 E, 353113 N

©Crown Copyright Ordnance Survey. Licence no.
100041041

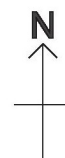

BLACKWELL'S
MAPPING SERVICES
PERSONAL & PROFESSIONAL MAPPING
www.blackwellmapping.co.uk

TEL: 0800 151 2612
maps@blackwell.co.uk