Notes:
This drawing is copyright.
Scale at own Risk. Figured dimensions only to be used.

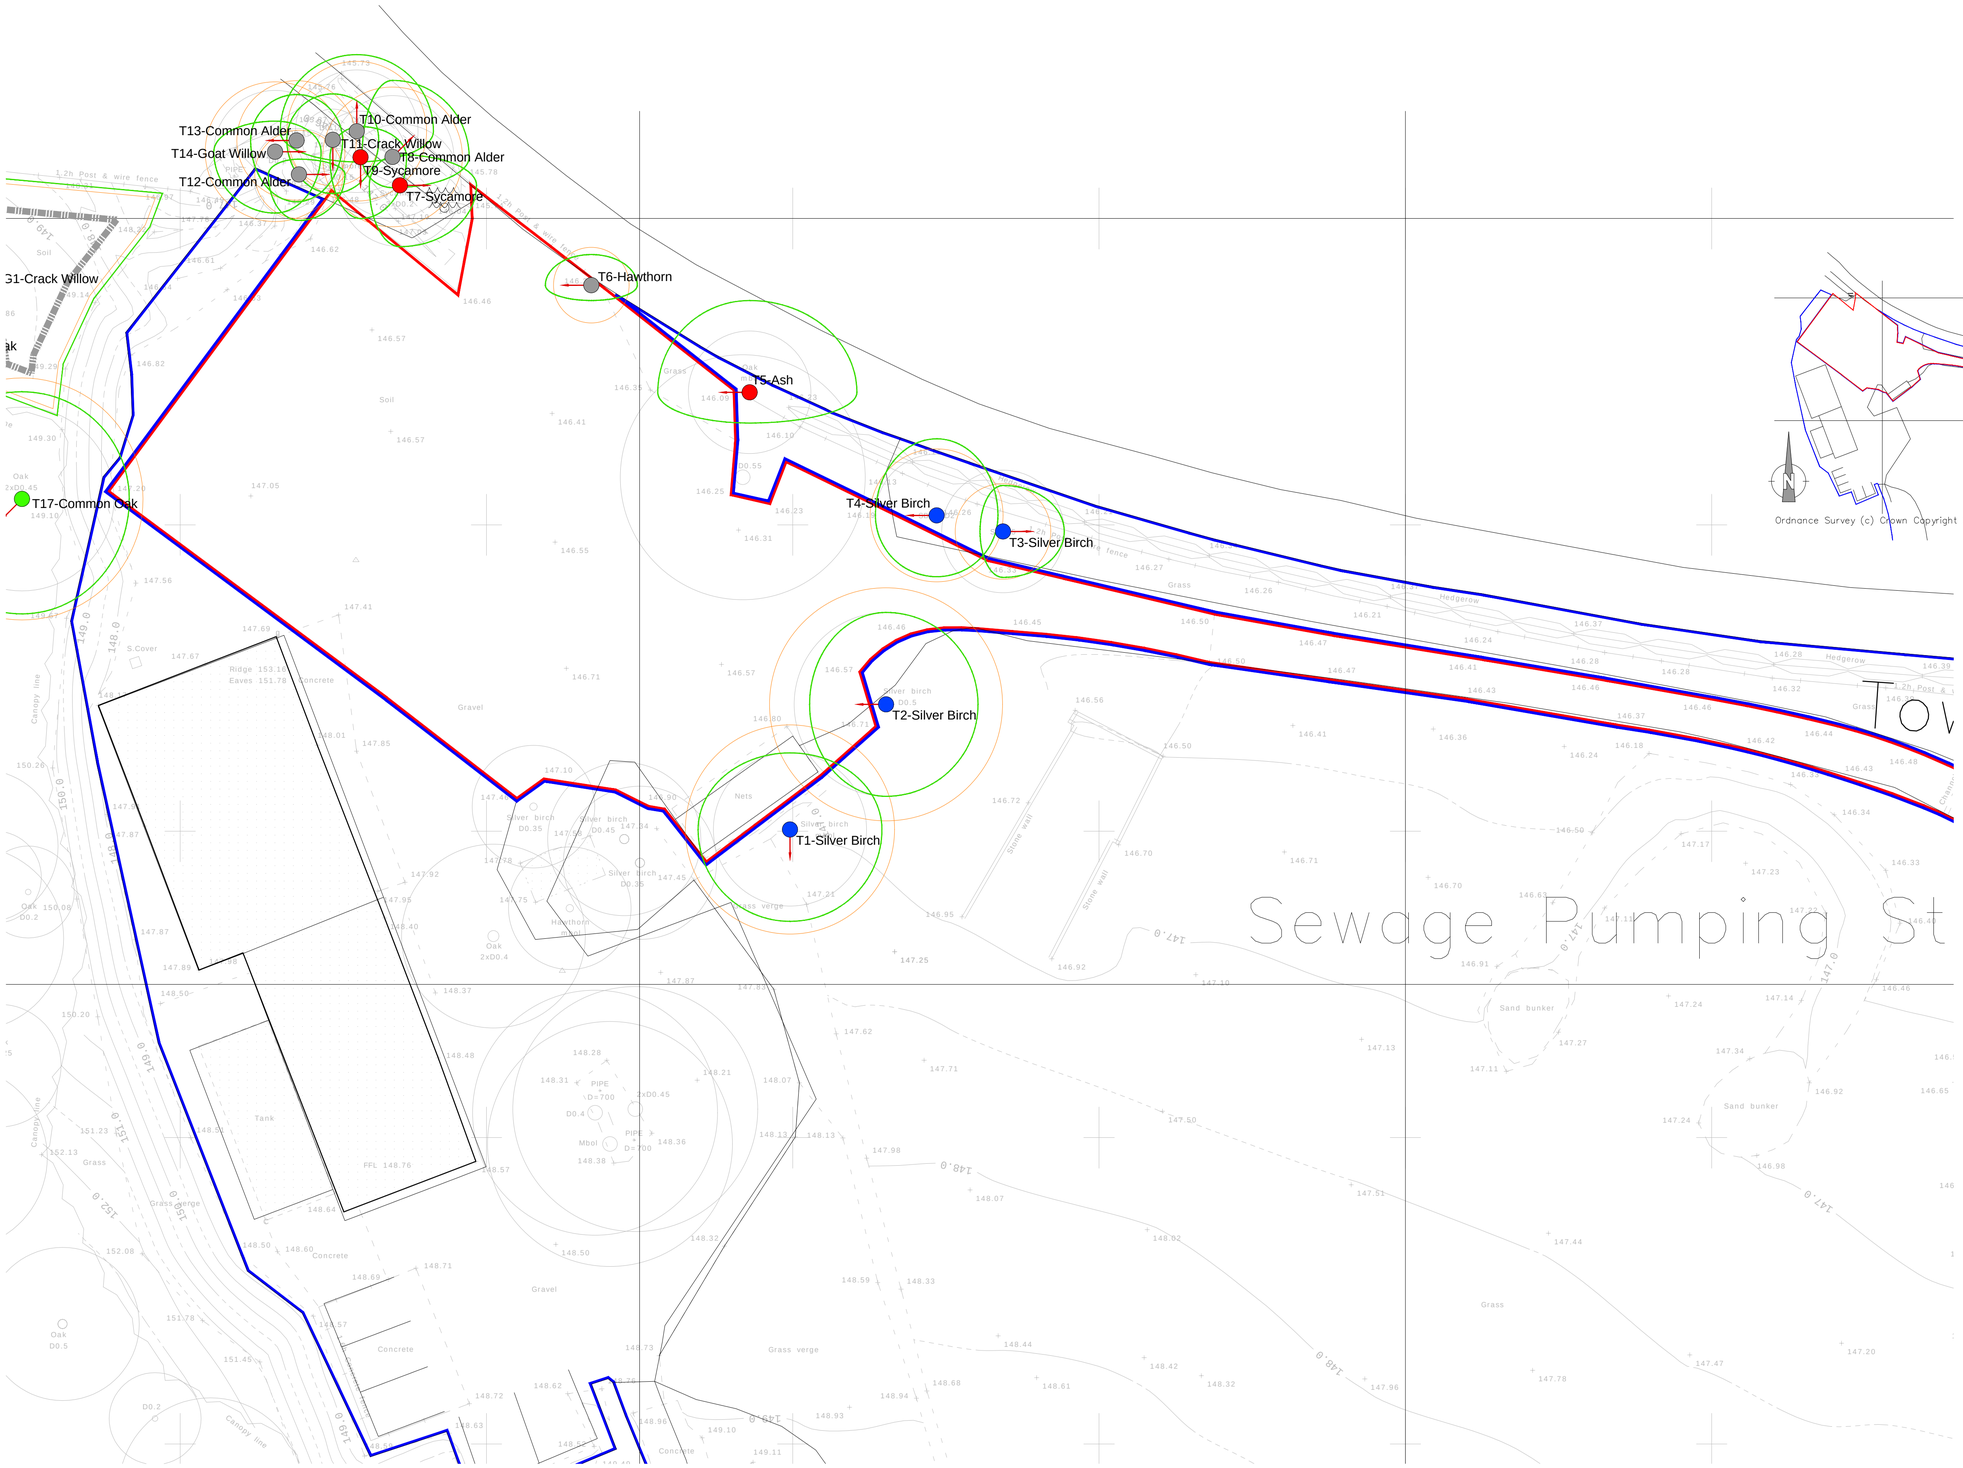

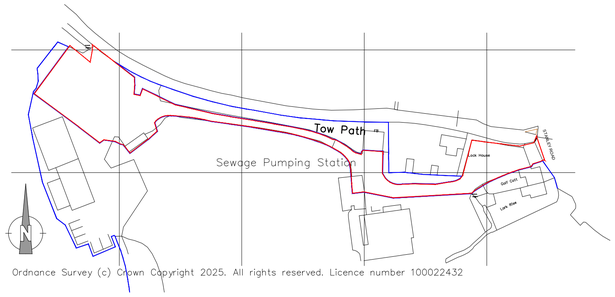

Location Plan

SCALE 1 : 1250 — 0m 20m 40m 60m 80m 100m 120m
SCALE 1 : 1 — 0m 10mm 20mm 30mm 40mm 50mm 60mm 70mm 80mm 90mm 100mm

Legend

- Category A Tree / Group
- Category B Tree / Group
- Category C Tree / Group
- Category U Tree / Group
- Branch Spread
- Root Protection Area (RPA)
- First Significant Branch Direction

Existing Site Plan

SCALE 1 : 200 — 0m 5m 10m 15m 20m
SCALE 1 : 1 — 0m 10mm 20mm 30mm 40mm 50mm 60mm 70mm 80mm 90mm 100mm

Revisions		
A	06.01.26	Street Name added to Location Plan

Client	Greenway Hall Golf Club Stanley Road Stockton Brook
Contract	Proposed Outdoor Padel Courts
Drawing Title	Existing Site Plan and Location Plan
Date	Oct '25
Scale	As Shown @A1
Drg. no.	6441-001A
Contract Number	6441

ellis hillman architects

www.ellishillmanarchitects.co.uk
enquiries@ellishillmanarchitects.co.uk
01782 633116
Holly Lodge, 3 Silverdale Road, Wolstanton,
Newcastle-under-Lyme, Staffordshire, ST5 8BQ