

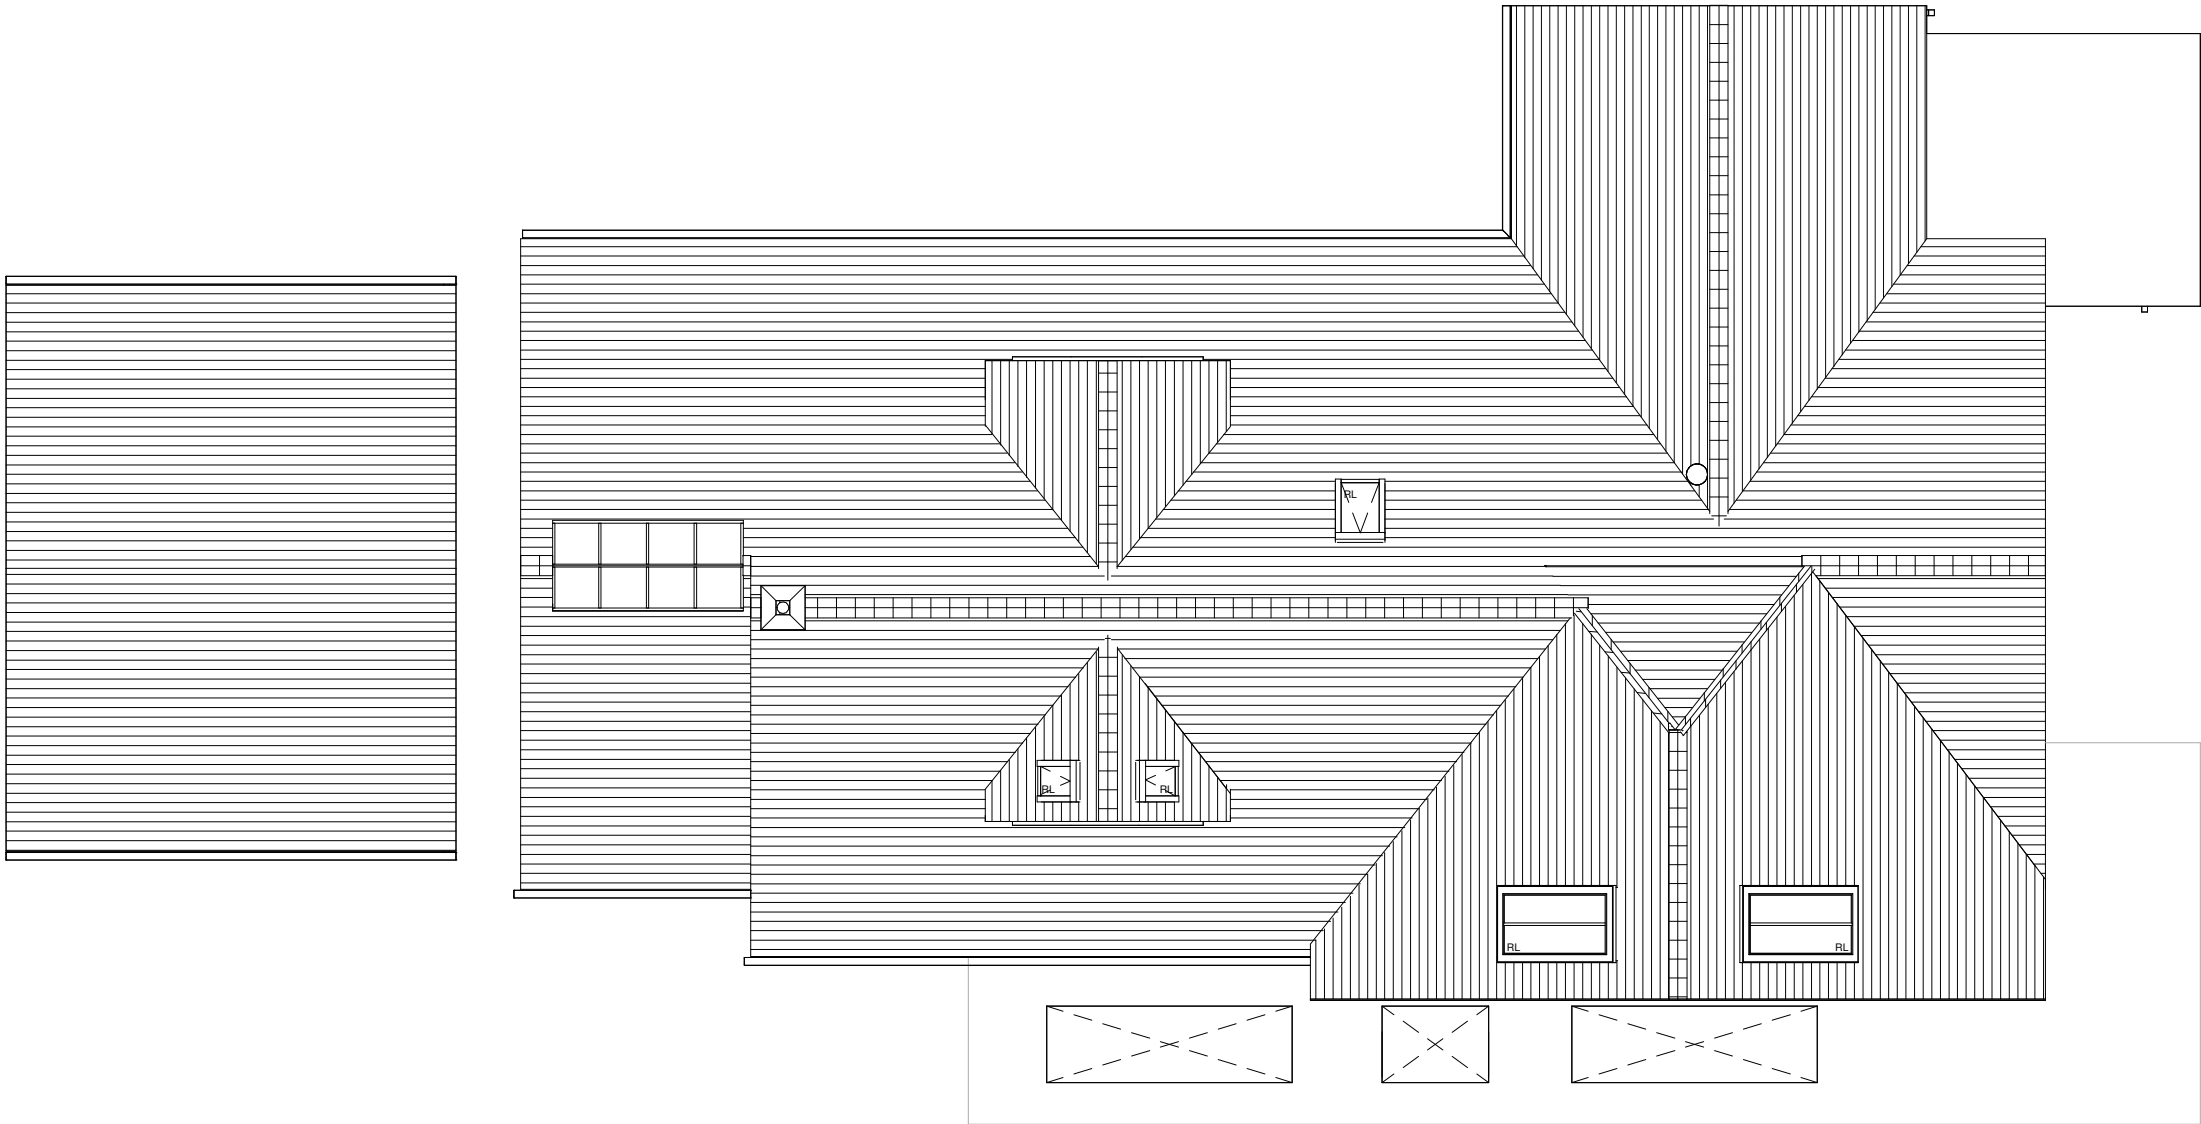


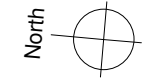


Roof Plan 'as proposed'

1:100

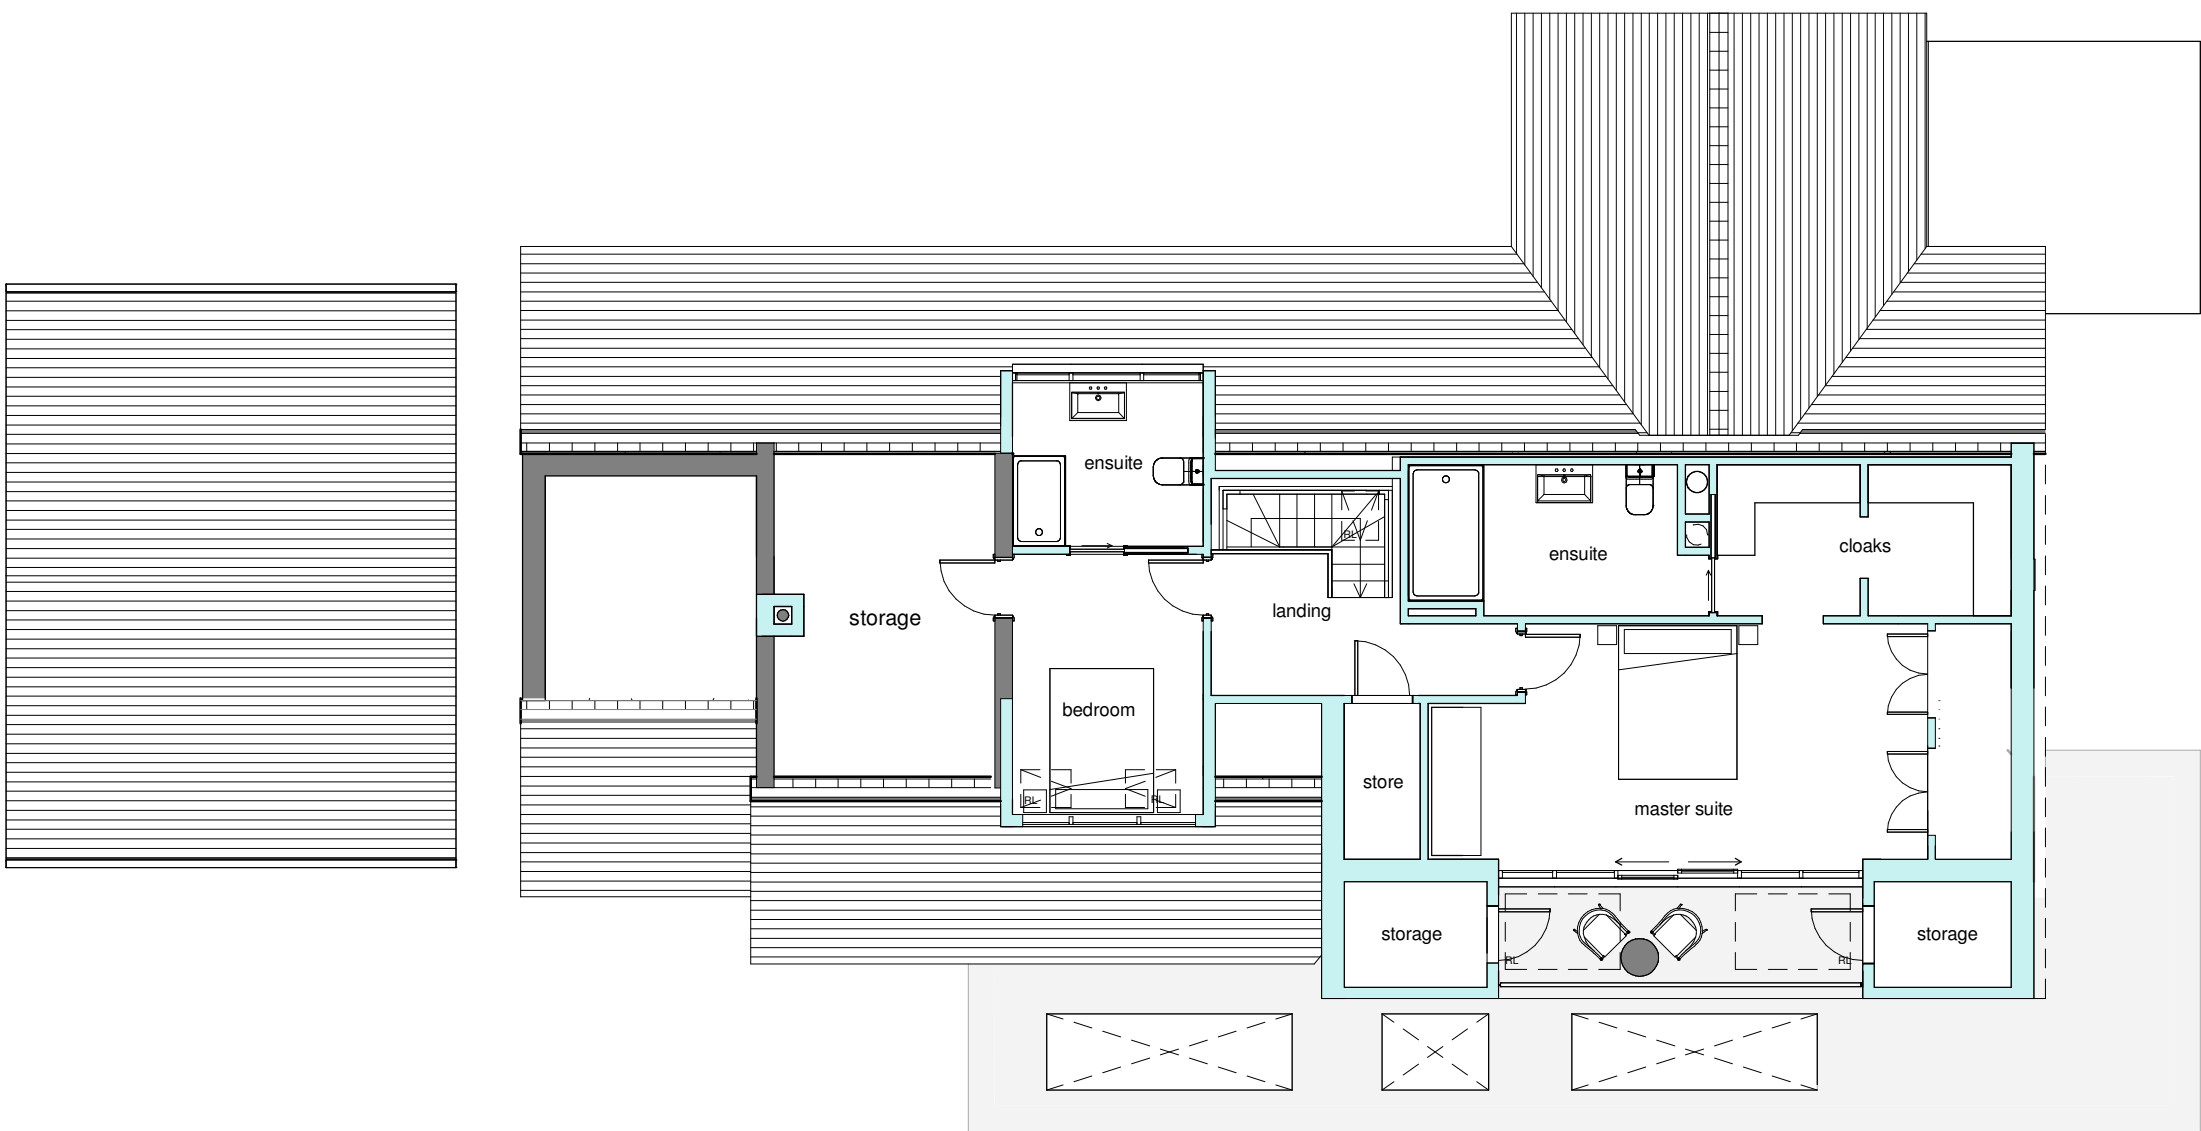

First Floor 'as proposed'

1:100

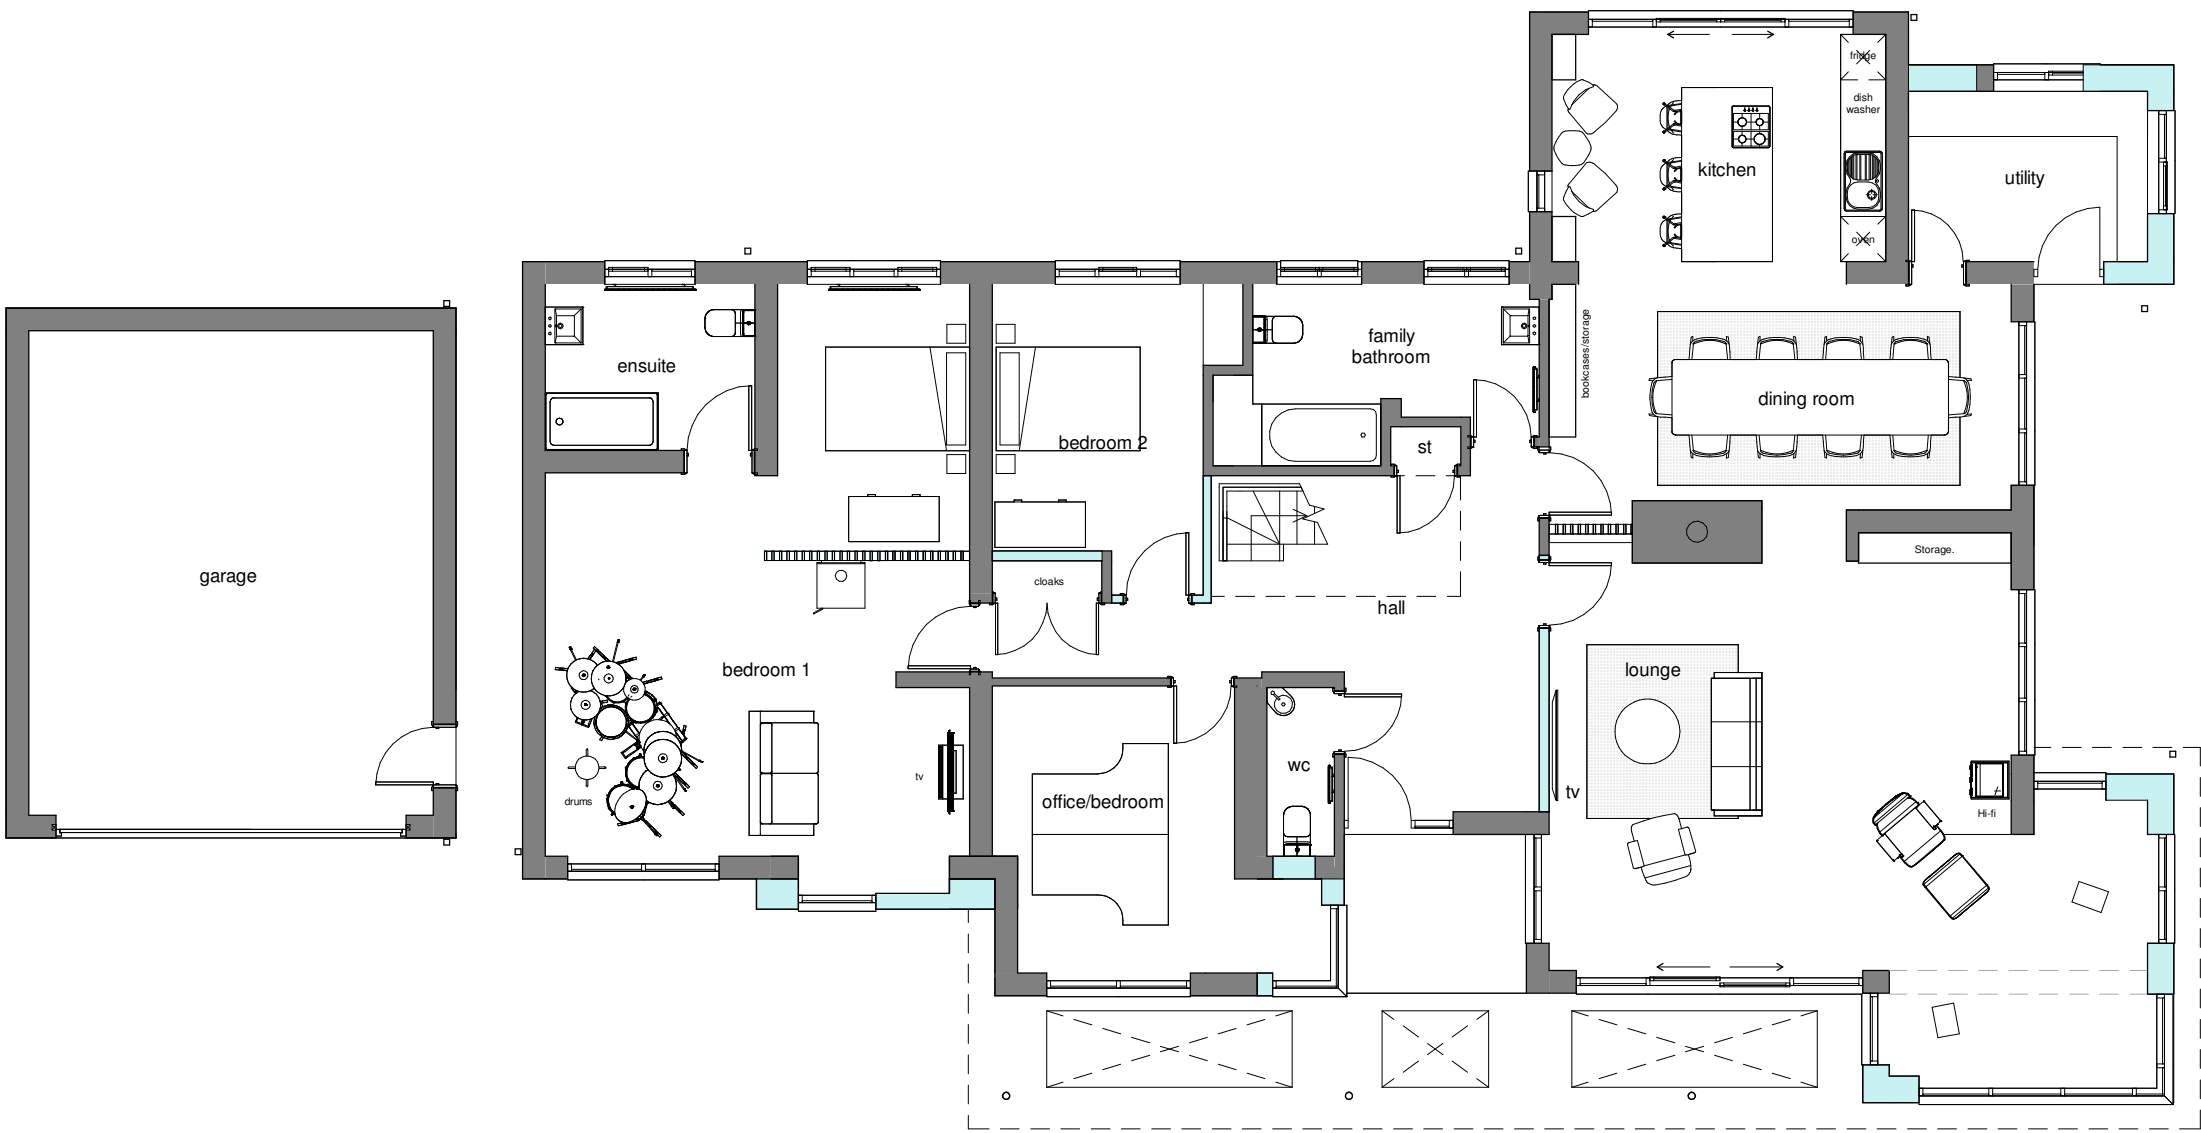

Ground Floor 'as proposed'

1:100



C	16.01.2026		Issued for planning.
B	13.01.2026		Updated scheme layout following client review and comments.
A	15.12.2025		Amended scheme for planning submission
Rev	Date	Drawn	Description