



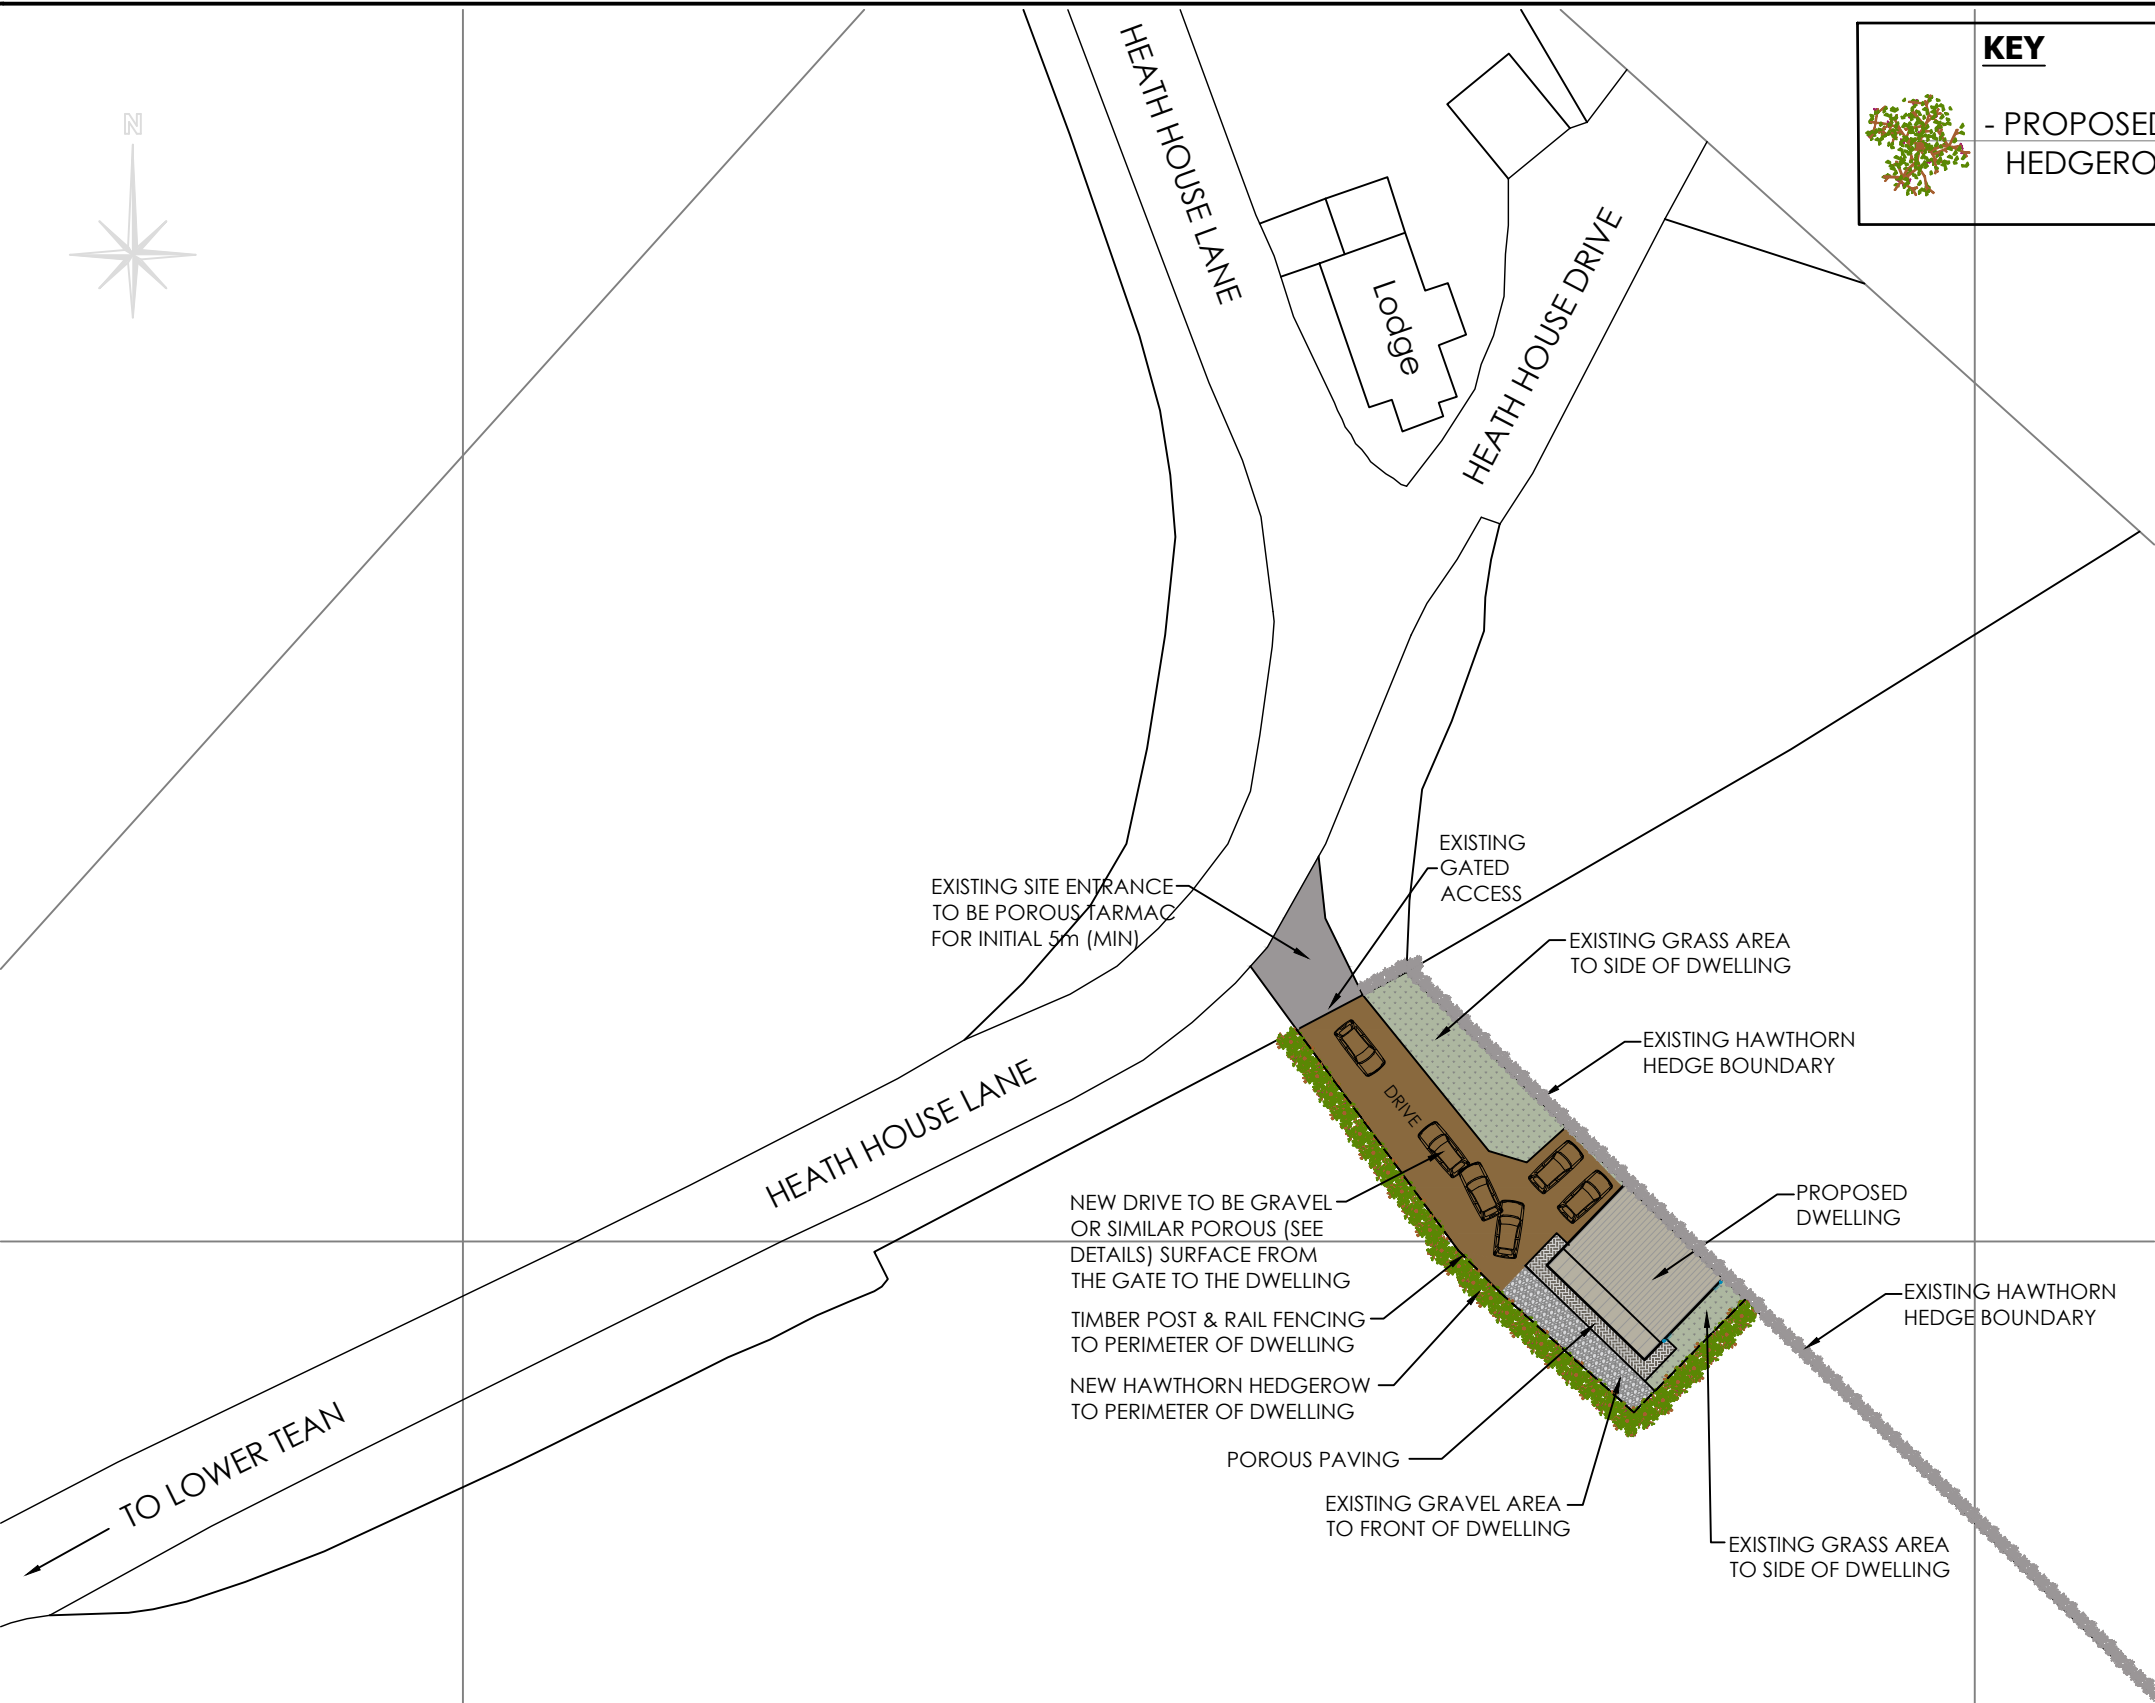

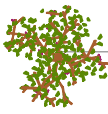

KEY
- PROPOSED HAWTHORN
HEDGEROW (see schedule)

NOTES:

1. THIS DRAWING TO BE READ IN CONJUNCTION WITH THE ARCHITECTS /ENGINEERS DRAWINGS.

LANDSCAPE NOTES:

PLANTING MAINTENANCE GENERALLY

- WEED CONTROL: MAINTAIN WEED FREE AREA AROUND EACH TREE AND SHRUB, MIN DIAMETER THE LARGER OF 1m OF THE SURFACE OF ORIGINAL PLANTING PIT.
 - KEEP PLANTING BEDS CLEAR OF WEEDS, BY HAND.
- PLANTED AREAS: FORK OVER BEDS AS NECESSARY TO KEEP SOIL LOOSE, WITH GENTLE CAMBERS AND NO HOLLOW. TAKE CARE NOT TO REDUCE DEPTH OR EFFECT OF MULCH.
- STAKING: CHECK CONDITION OF STAKES, TIES. REPLACE BROKEN OR MISSING ITEMS. ADJUST IF NECESSARY TO ALLOW FOR GROWTH AND PREVENT RUBBING OF BARK. CUT BACK ANY DAMAGED BARK.
 - FEQUENCY OF CHECKS: MONTHLY
- FIRMING UP: GENTLY FIRM LOOSENED SOIL AROUND TREES/SHRUBS. STRAIGHTEN LEANING TREES/SHRUBS.
- TREES: SPRAY CROWN WHEN IN LEAF DURING WARM WEATHER. CARRY OUT IN EVENING.

MULCH SPECIFICATION

- ALL MULCH SHALL BE FREE FROM TOXINS, PALTogens OR OTHER EXTRANEOUS SUBSTANCES HARMFUL TO PLANT, ANIMAL OR HUMAN LIFE.
- CERTIFICATION OF SOURCE, ANALYSIS, SUITABILITY FOR PURPOSE AND ABSENSE OF HARMFUL SUBSTANCES.
- ALL MULCH TO BE LAID AT A DEPTH OF 50mm.

SHRUB PLANTING PITS


- TIMING: EXCAVATE 2 DAYS (MAXIMUM) BEFORE PLANTING
- SIZES: 300 x 300 x 300.
- PIT BOTTOM IMPROVEMENT - BREAK UP BOTTOMS OF PITS TO A DEPTH OF 50mm.
- BACKFILLING MATERIAL: TOPSOIL

CULTIVATION DETAILS

- COMPACTED TOPSOIL: BREAK UP TO FULL DEPTH.
- CULTIVATION: LOOSEN, AERATE AND BREAK UP SOIL INTO PARTICLES OF 2-8mm.
 - DEPTH: TOP 150mm OF PLANTING BEDS
 - TIMING: WITHIN A FEW DAYS BEFORE PLANTING
 - WEATHER AND GROUND: SUITABLY DRY

BORDERS - PLANTING SCHEDULE			
HEDGES	% OF BORDER	Height	Width
Hawthorn	100	1.1m	25/35cm

LANDSCAPE PLAN
(SCALE: 1:500)

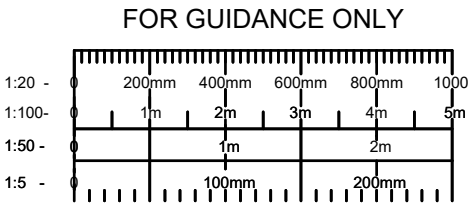

Rev.	Revision Description	Drm	Date	Client:	Suitability:	Drawing No:	Revision
A	FIRST ISSUE	SPW	MAY 2025	JULIAN JEFFERY	PLANNING	HEATH-HOUSE-IDS-296-DR-A-00-10-008	D
B	REVISED TO CLIENTS COMMENTS	SPW	MAY 2025	Drawing Type:	Index No.:	 Tel: 01889 568573 e-mail: enquiries@idsdesigns.co.uk	
C	EXISTING FENCE SHOWN	SPW	AUG 2025	AutoCAD	IDS-2019-296		
D	REVISED NOTES	SPW	DEC 2025	Title:			
				HEATH HOUSE LANE - BARN CONVERSION LANDSCAPE PLAN			
				Scales:	Date:	Drawn by:	Checked by:
				1:500 & 1:1000 @A3	MAY 2025	SPW	