



Elevations 1 scale 1:100

- ☐ Frame: Hardwood Timber, glazed doors
- ☐ Glazing: Double glazed units
- ☐ Setback: Doors to be set back a minimum of 50mm from external wall face
- ☐ External finish: Painted heritage white

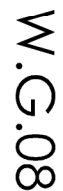

- ite

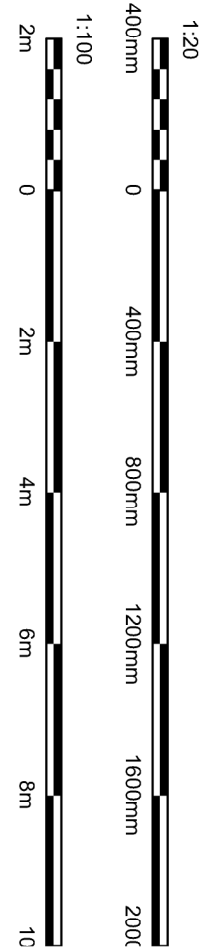

Hewitt & Carr Architects

A: DaisyBank House | 17-19 Leek Road
T: 01538 756888
E: enquiries@hcarcitects.co.uk
W: www.hcarcitects.co.uk

Client
HG PA & R J Whitehurst

Project
Proposed Barn Conversion
Parkfields Farm, Cherry Lane,
Cheadle, Staffs.

Time Window and door details Elevation 1

STATUS PLANNING

November 2025

Scale $\otimes A1$ As Shown

Project No. Drawing No.
00987 AC(0)01

Rev