

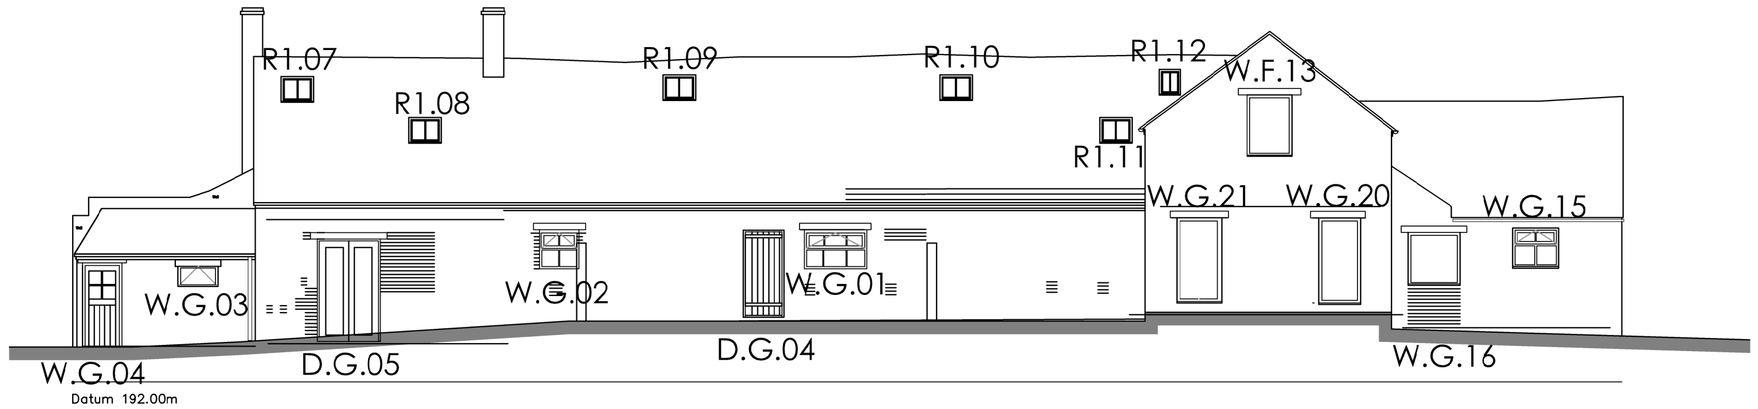


Elevations 4 scale 1:100

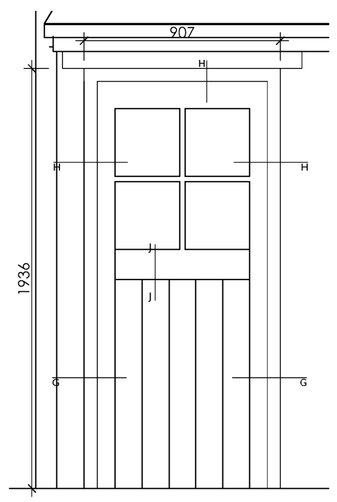


W.G.04

- Frame: Hardwood Timber stable type window
- Glazing: Double glazed units
- Setback: Doors to be set back a minimum of 50mm from external wall face
- External finish: Painted heritage white

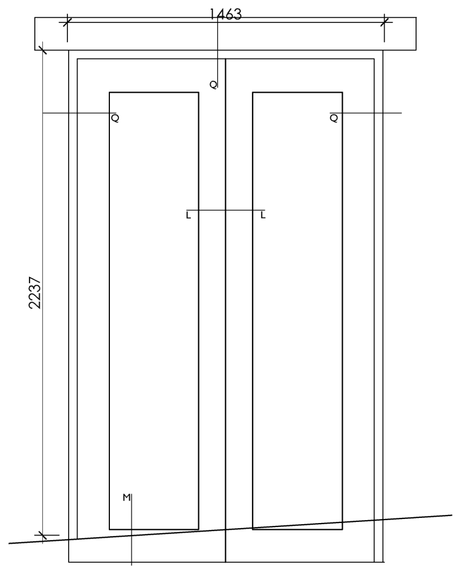


D.G.05

- Frame: Hardwood Timber, glazed doors
- Glazing: Double glazed units
- Setback: Doors to be set back a minimum of 50mm from external wall face
- External finish: Painted heritage white

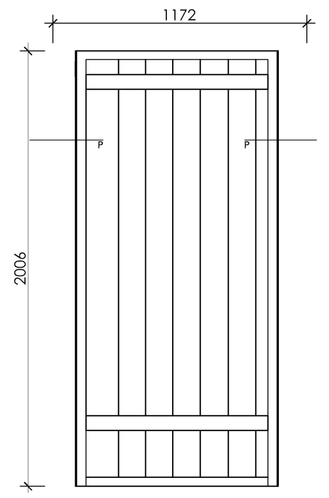


D.G.04


- Frame: Hardwood Timber door
- Setback: Doors to be set back a minimum of 50mm from external wall face
- External finish: Painted heritage white

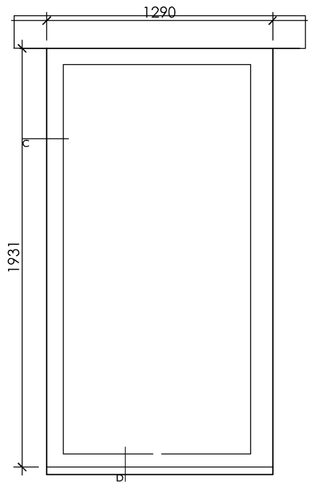


W.G.21

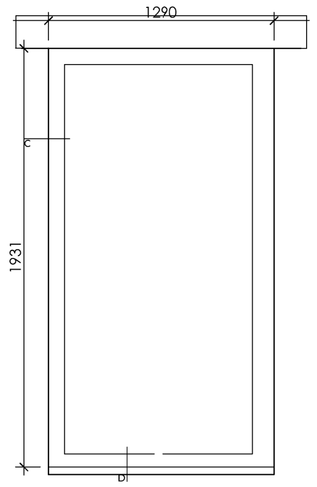

W.G.20

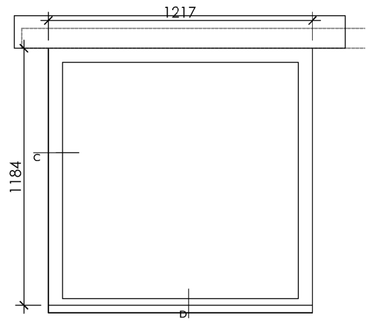


W.G.16

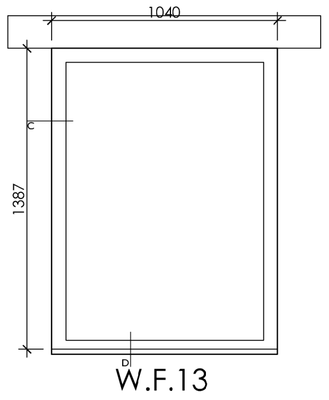


W.F.13


- Frame: Hardwood Timber, fixed casement
- Glazing: Double glazed units
- Setback: All windows to be set back a minimum of 50mm from external wall face
- External finish: Painted heritage white

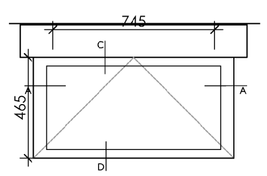


W.G.03

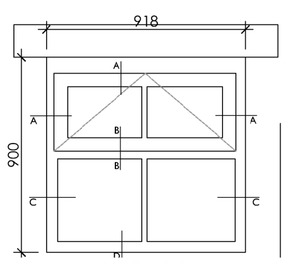

W.G.02

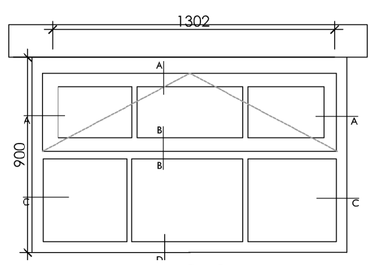

W.G.01

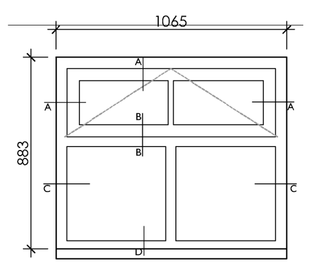

W.G.15

- Frame: Hardwood Timber, Hopper opening
- Glazing: Double glazed units
- Setback: All window to be set back a minimum of 50mm from external wall face
- External finish: Painted heritage white

Elevations 4 scale 1:100

Copyright of this drawing is vested in the Architect and it must not be copied or reproduced without consent. Figured dimensions only are to be taken from this drawing. All contractors must visit the site and be responsible for taking and checking all dimensions relative to their work. Hewitt&Carr Architects Ltd are to be advised of any variation between drawings and site conditions.
CLIENTS ARE ADVISED TO CLARIFY DIMENSIONS WITH THE ARCHITECT PRIOR TO SETTING OUT AND NOT TO SCALE FROM THE DRAWING

Rev.	Drawn	Comments	Date

1:20
400mm 0 400mm 800mm 1200mm 1600mm 2000

1:100
2m 0 2m 4m 6m 8m 10

Hewitt&CarrArchitects
A: DaisyBank House I 17-19 Leek Road I Cheadle I ST10 1JE
T: 01538 756888
E: enquiries@hcarchitects.co.uk
W: www.hcarchitects.co.uk

Client
HG PA & R J Whitehurst

Project
Proposed Barn Conversion
Parkfields Farm, Cherry Lane,
Cheadle, Staffs.

Title
Window and door details
Elevation 4

PLANNING

Status
PLANNING

Date November 2025 Drawn SV

Scale @A1 As Shown Checked

Project No Drawing No.
00987 AC(0)04 Rev

File Ref: N:\KEP