


The existing building and site drawings are based on Greenhatch Group drawings which shall be referred to for measurement of the existing property

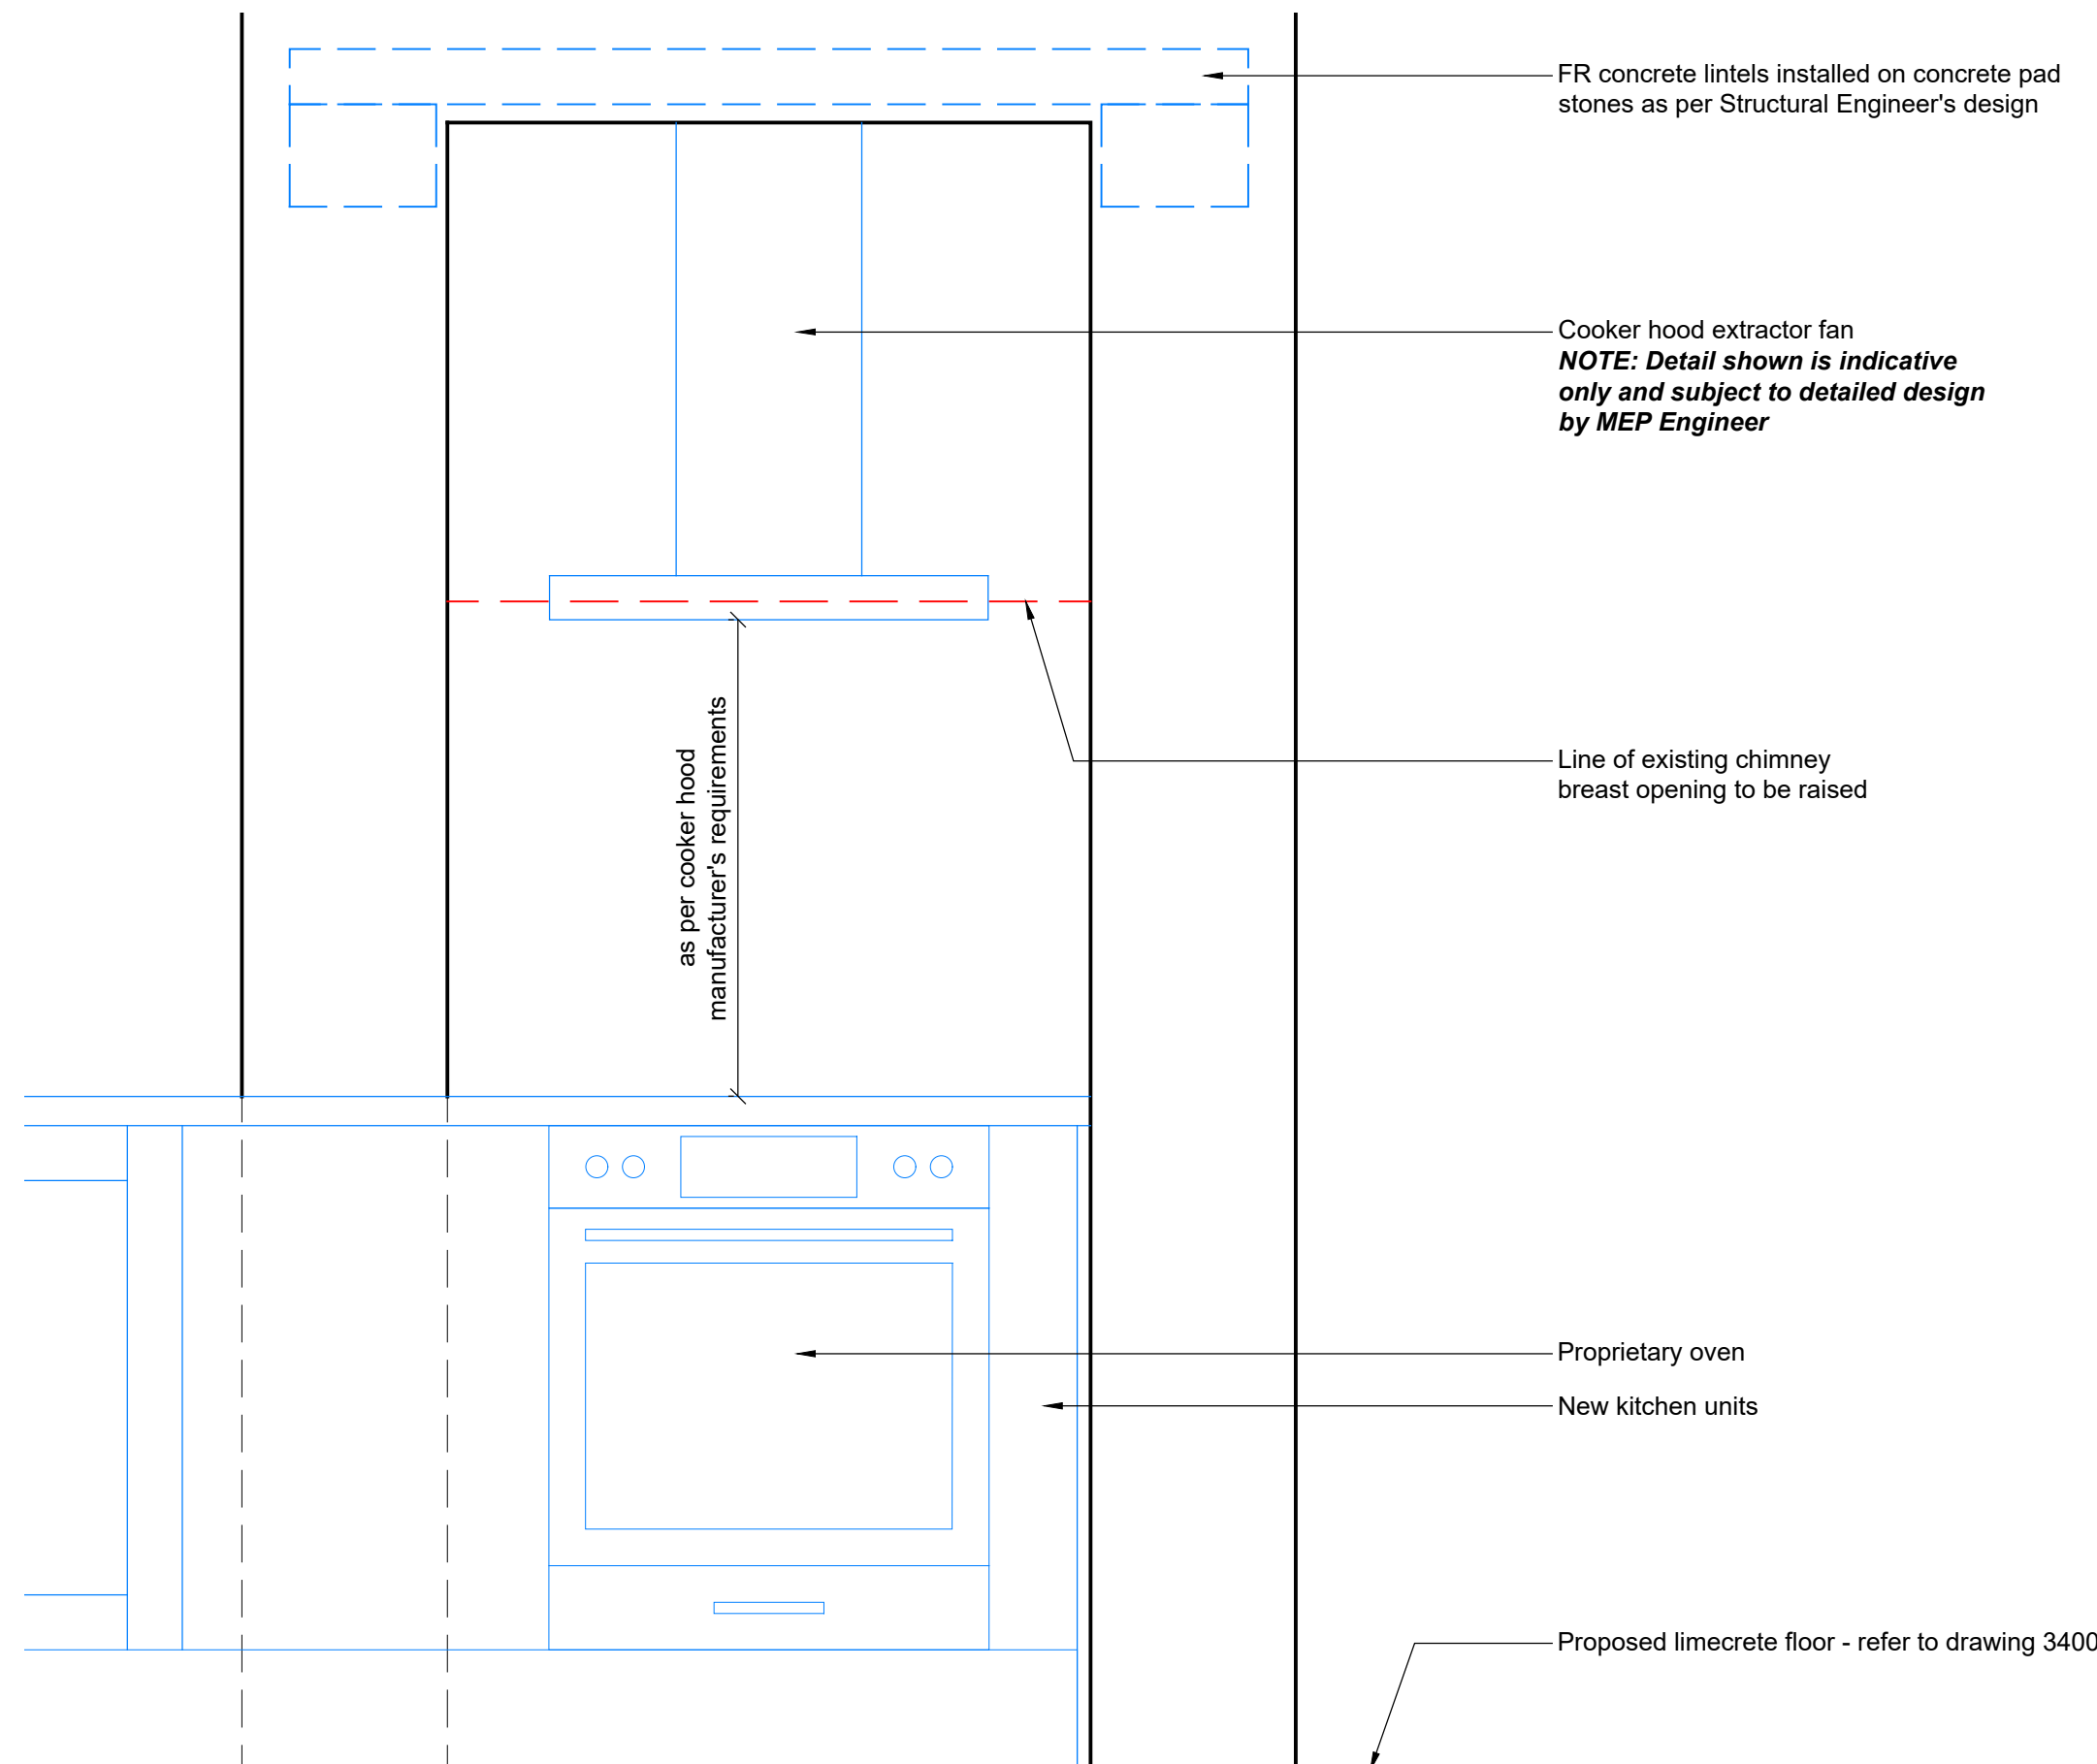

02	Proposed Section
3901	1:5 @ A1

[illegible]