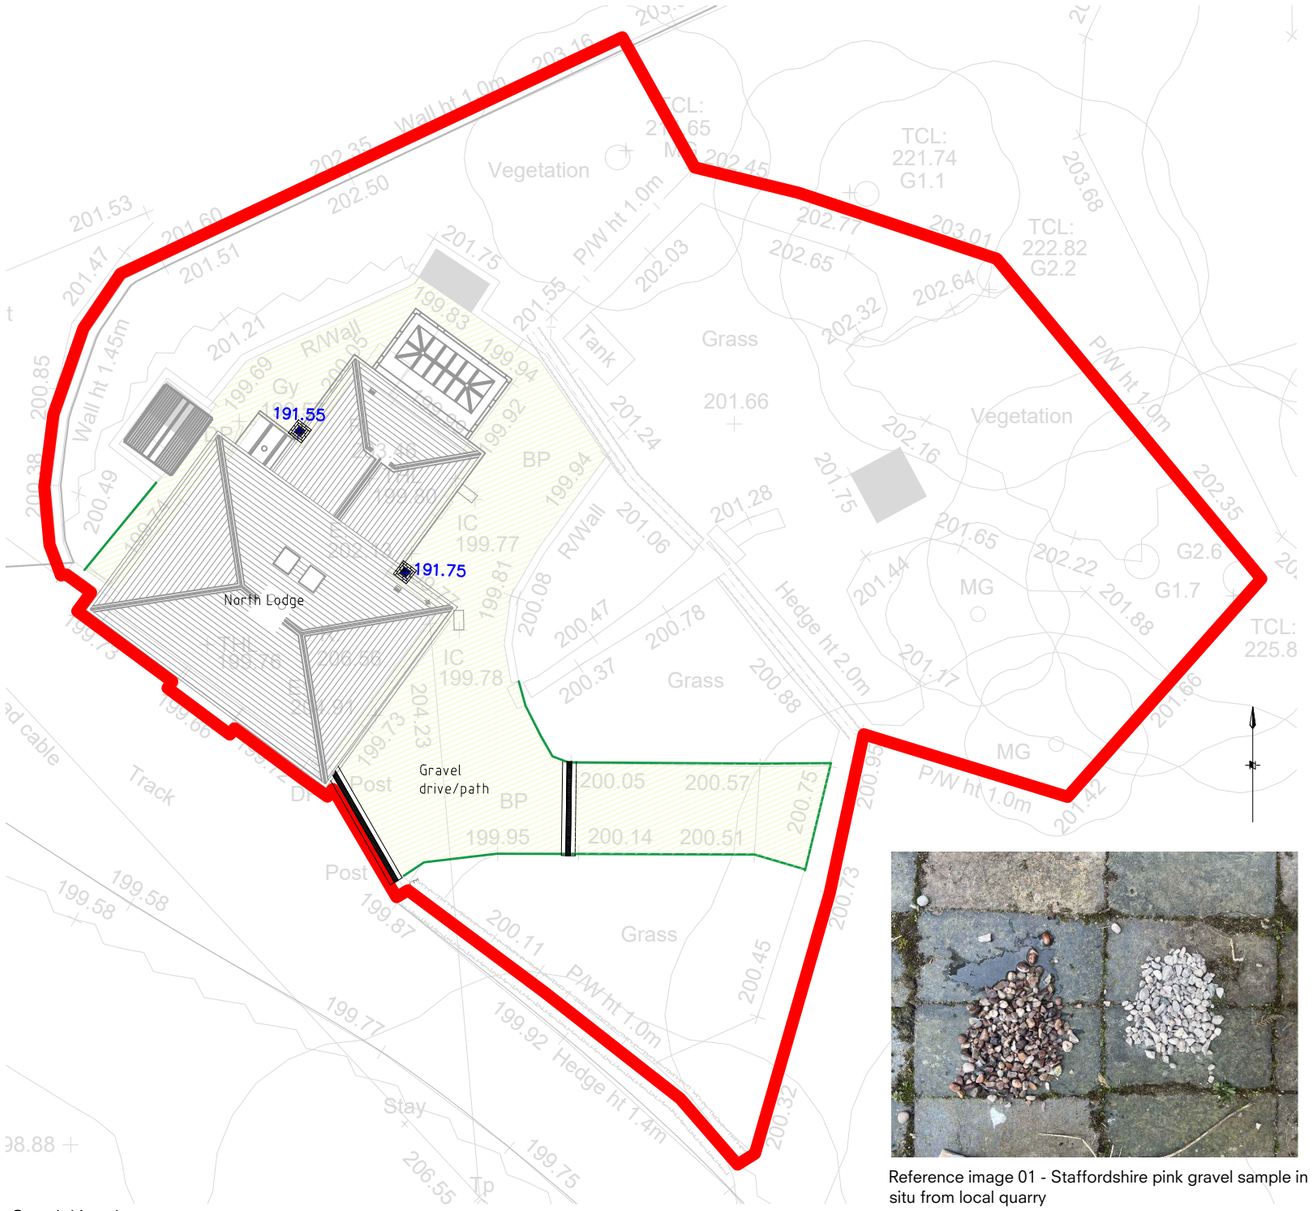

Gravel drive plan
Scale 1:200

Key

Local gravel dressing, see detail 01 and reference image

Timber edge, see detail 01

Channel drain - see detail 02 and reference image 02

Gully - see details 03, 04 and reference image 03 exact positions TBC

Reference image 03 - cast iron gully cover with stone sett surround

Reference image 01 - Staffordshire pink gravel sample in situ from local quarry

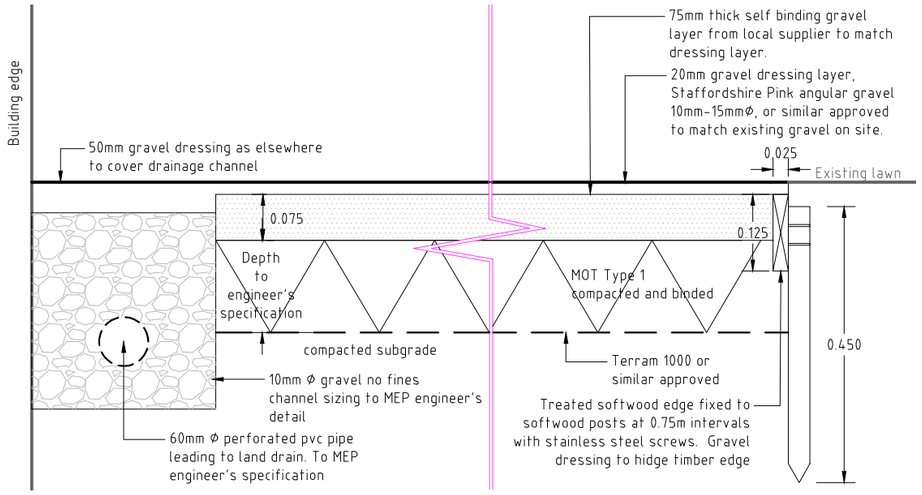

Detail 01 - Gravel drive/path detail
Scale 1:10

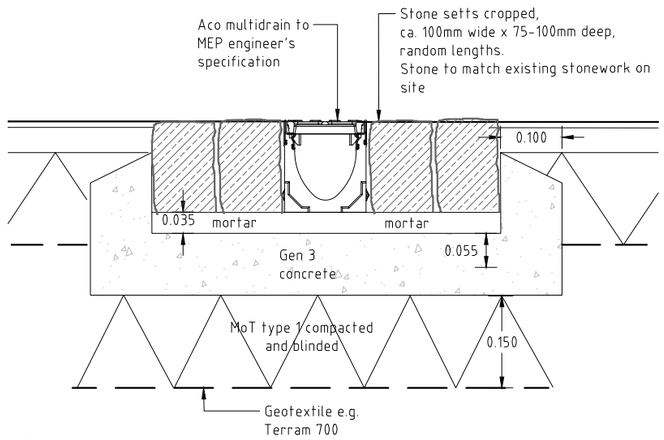

Detail 02 - Channel drain detail
Scale 1:10

Reference image 02 - channel drain with stone setts

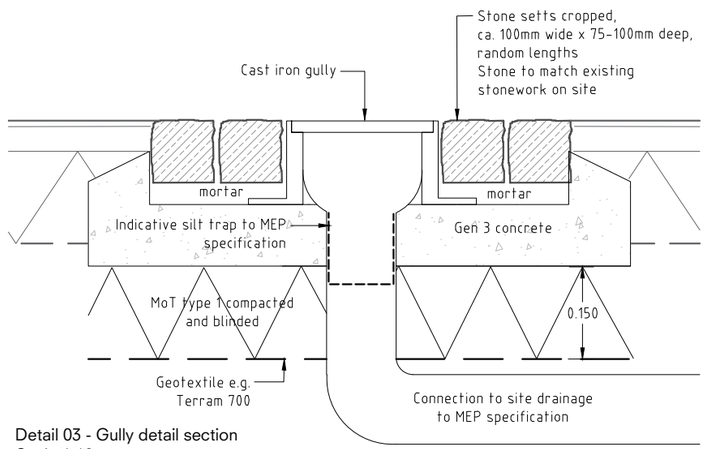

Detail 03 - Gully detail section
Scale 1:10

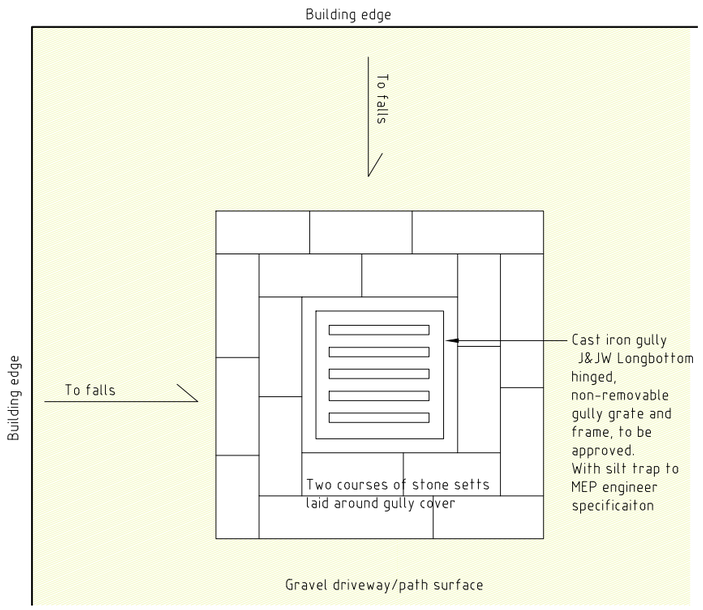

Detail 04 - Gully detail plan
Scale 1:10

Rev	Comment	Date
-	-	--/--/----

Tom Stuart-Smith Studio
The Dairy Studio, Sergehill Lane, Bedmond, Abbots Langley, WD5 0RZ
Tel: +44 (0)207 253 2100

Status: Planning

Project:
Heath House
North Lodge

Drawing:
Drive and pathway details

Scale: As shown @ A3
Dwg: 392-L-08-D-900 Rev: PA1

Drawn: KS
Date: 12.06/2025

ref:
H:\392 The Heath House\Drawings\CAD\392 - 08 - 400 - North Lodge - Details.dwg