



Door Type 01 Existing External 4-Panel Painted Timber Door

Door N°s: DG2b.2

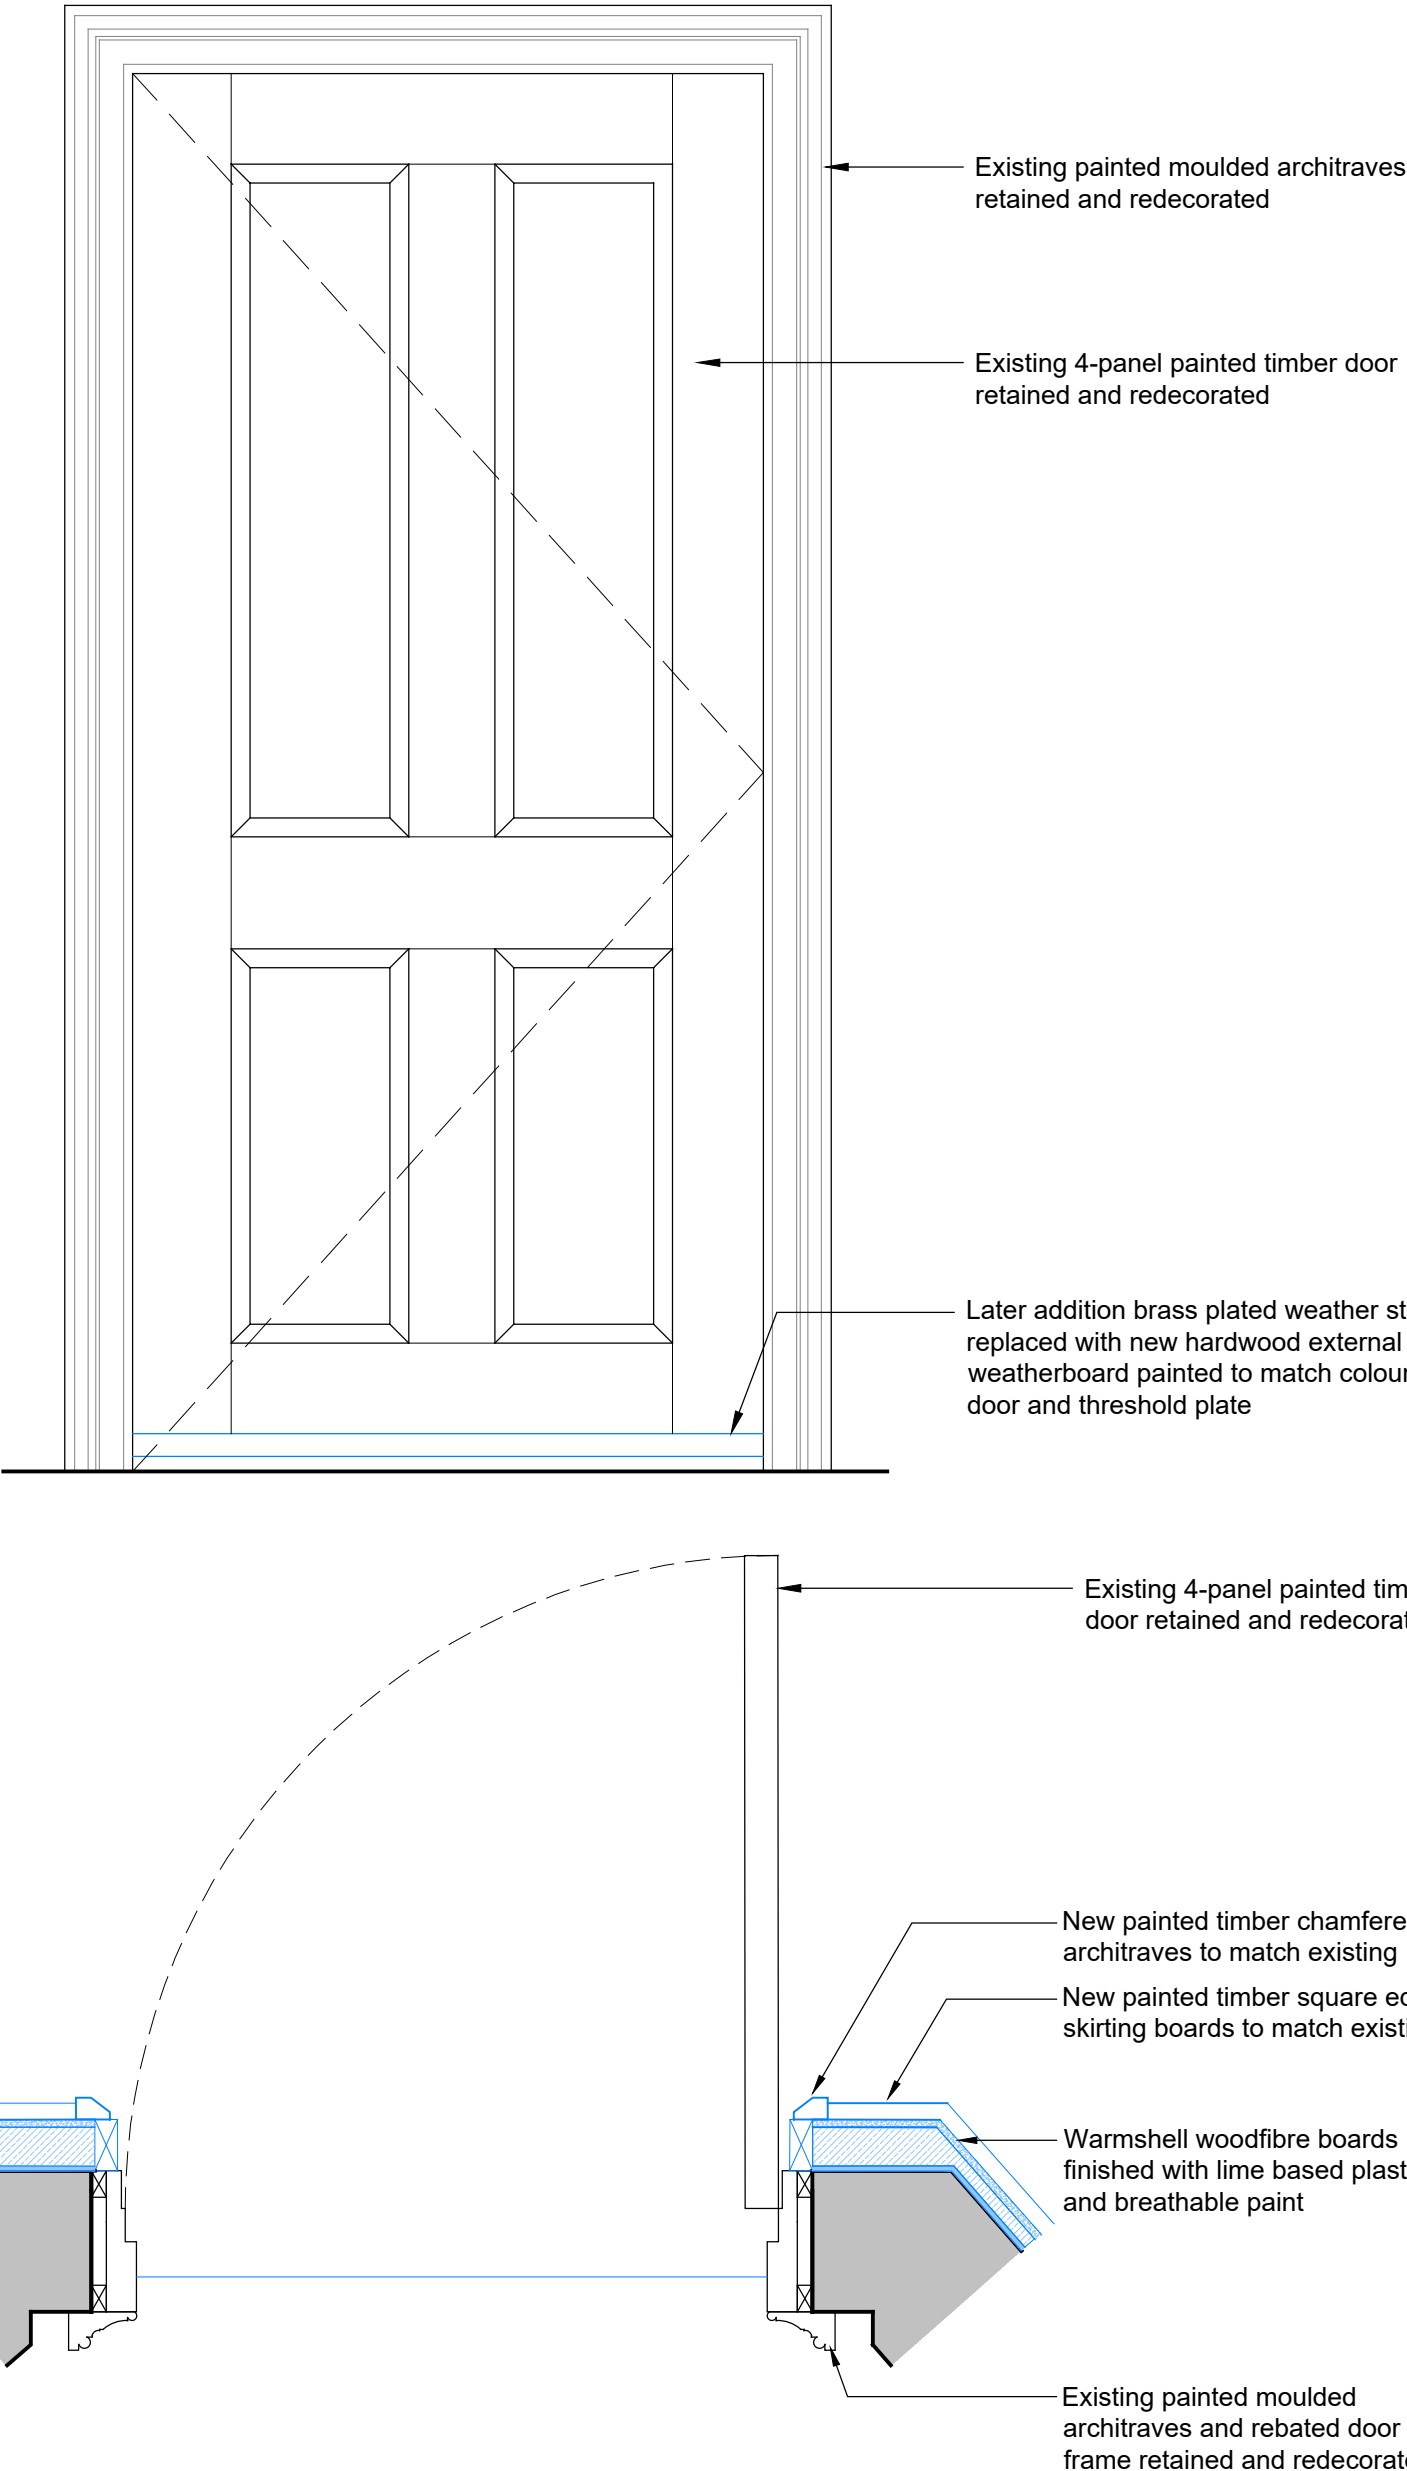


Door Type 02 New External 4-Panel Painted Timber Door and Frame

Door N^os: DG7.1
DG8.1

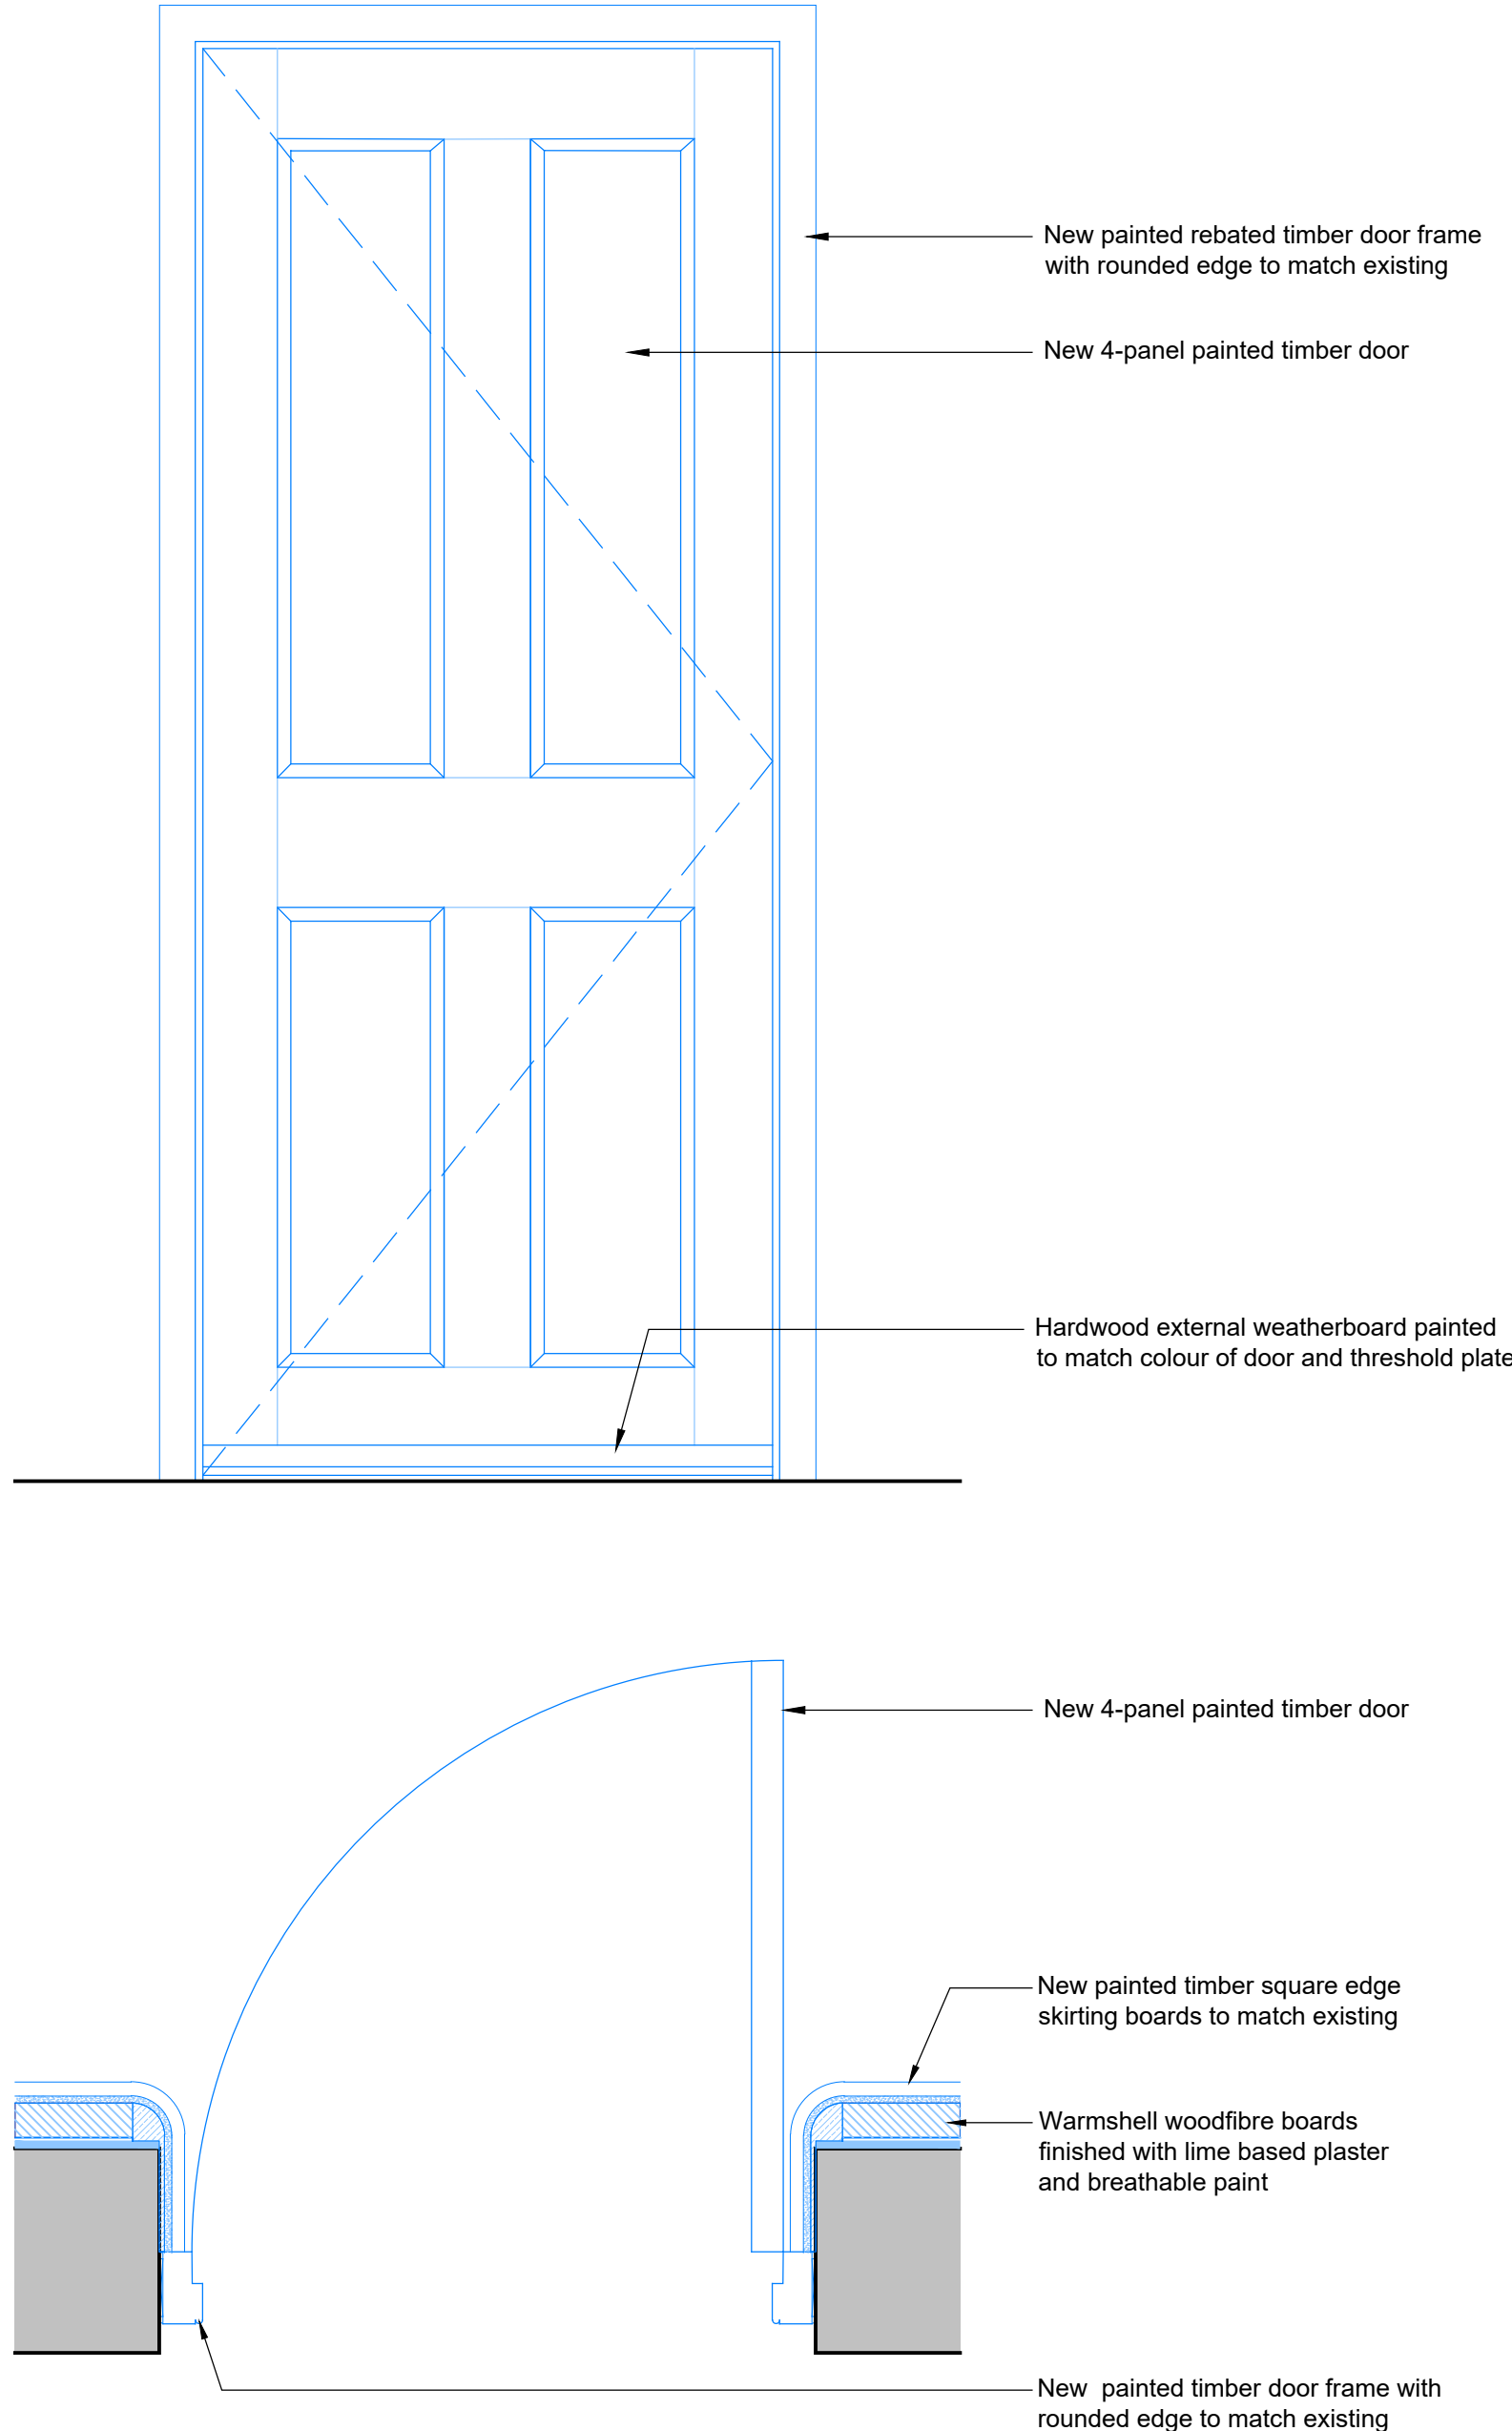

Door Type 03 New Internal 4-Panel Bi-Fold Painted Timber Door and Frame

Door N°s: DG1.1 (NOTE: Undercut door 10mm as per MEP Engineer's design)

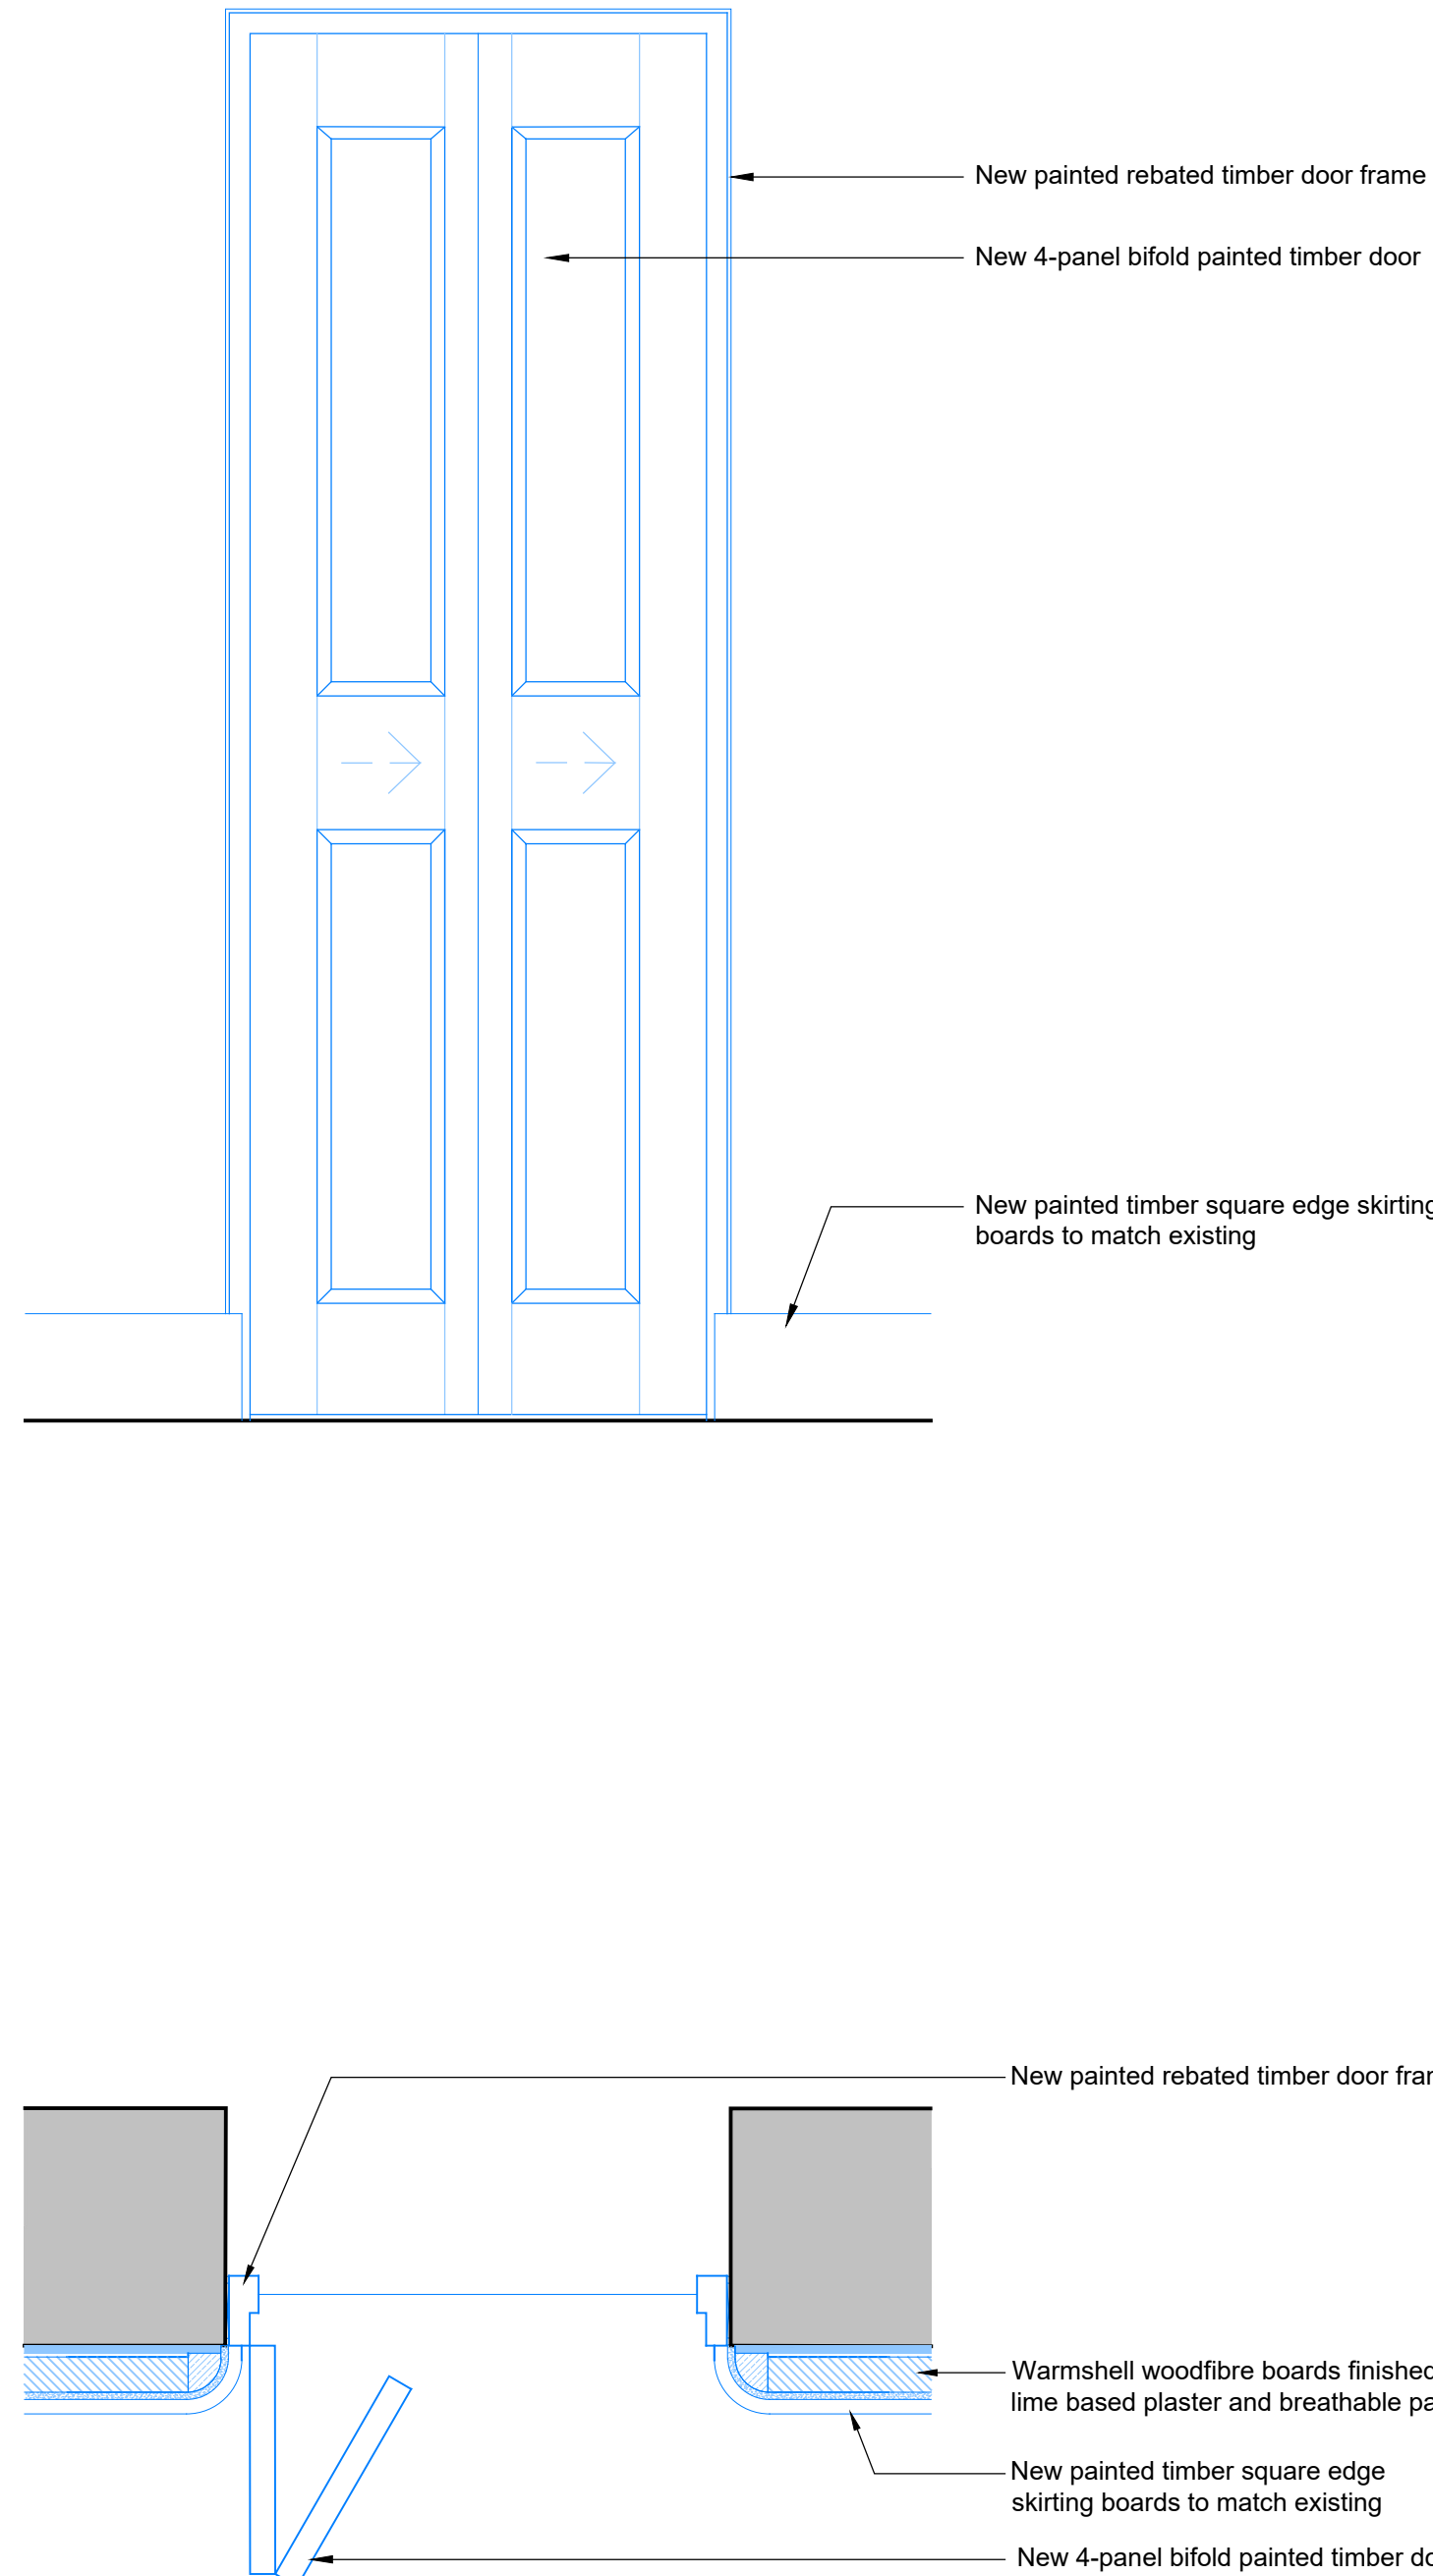

- ## Notes

1. Any dwg format drawing is to be read in conjunction with and at the scale of the accompanying pdf.
2. Where colours other than black or grey are used, the drawing must be plotted in colour.
3. For Civil or Geotechnical drawings all dimensions are to be checked on site by the contractor, scaling for Local Authority purposes only.
4. Unless otherwise indicated, all dimensions are in millimeters.
5. All information on this drawing is to be read in conjunction with the relevant Donald Insall Associates specification and trade contractors' specifications and all information by specialists.
6. In the event of any discrepancy, please contact us immediately.
7. This drawing may contain survey information by others and is to be used solely for the purposes for which it was issued.
8. These are uncontrolled documents issued for information purposes only. If you have any queries regarding the drawings, please contact DIA immediately.
9. Please note DIA cannot be held responsible for any errors arising from changes made to an uncontrolled file.

© 2019 DONALD INSALL ASSOCIATES LTD

Drawing Statu

F	Feasibility
S	Sketch Design
P	Planning
B	Building Control
D	Developed Design
M	Measurement
T	Tender
C	Construction
R	Record

[illegible]

Donald Insall Associates
Chartered Architects and Historic Building Consultants

Bridgeway House, 5 Bridge Place
Chester CH1 1SA
(+44) 01244 350 063
chester@insall-architects.co.uk

The Heath House, Tean, Stoke-on-Trent

North Lodge
Door Schedule (1 of 2)

Project	No	
STHH.02	3200	
Scale (A1)	Status	Revision
1:10	3P	2