



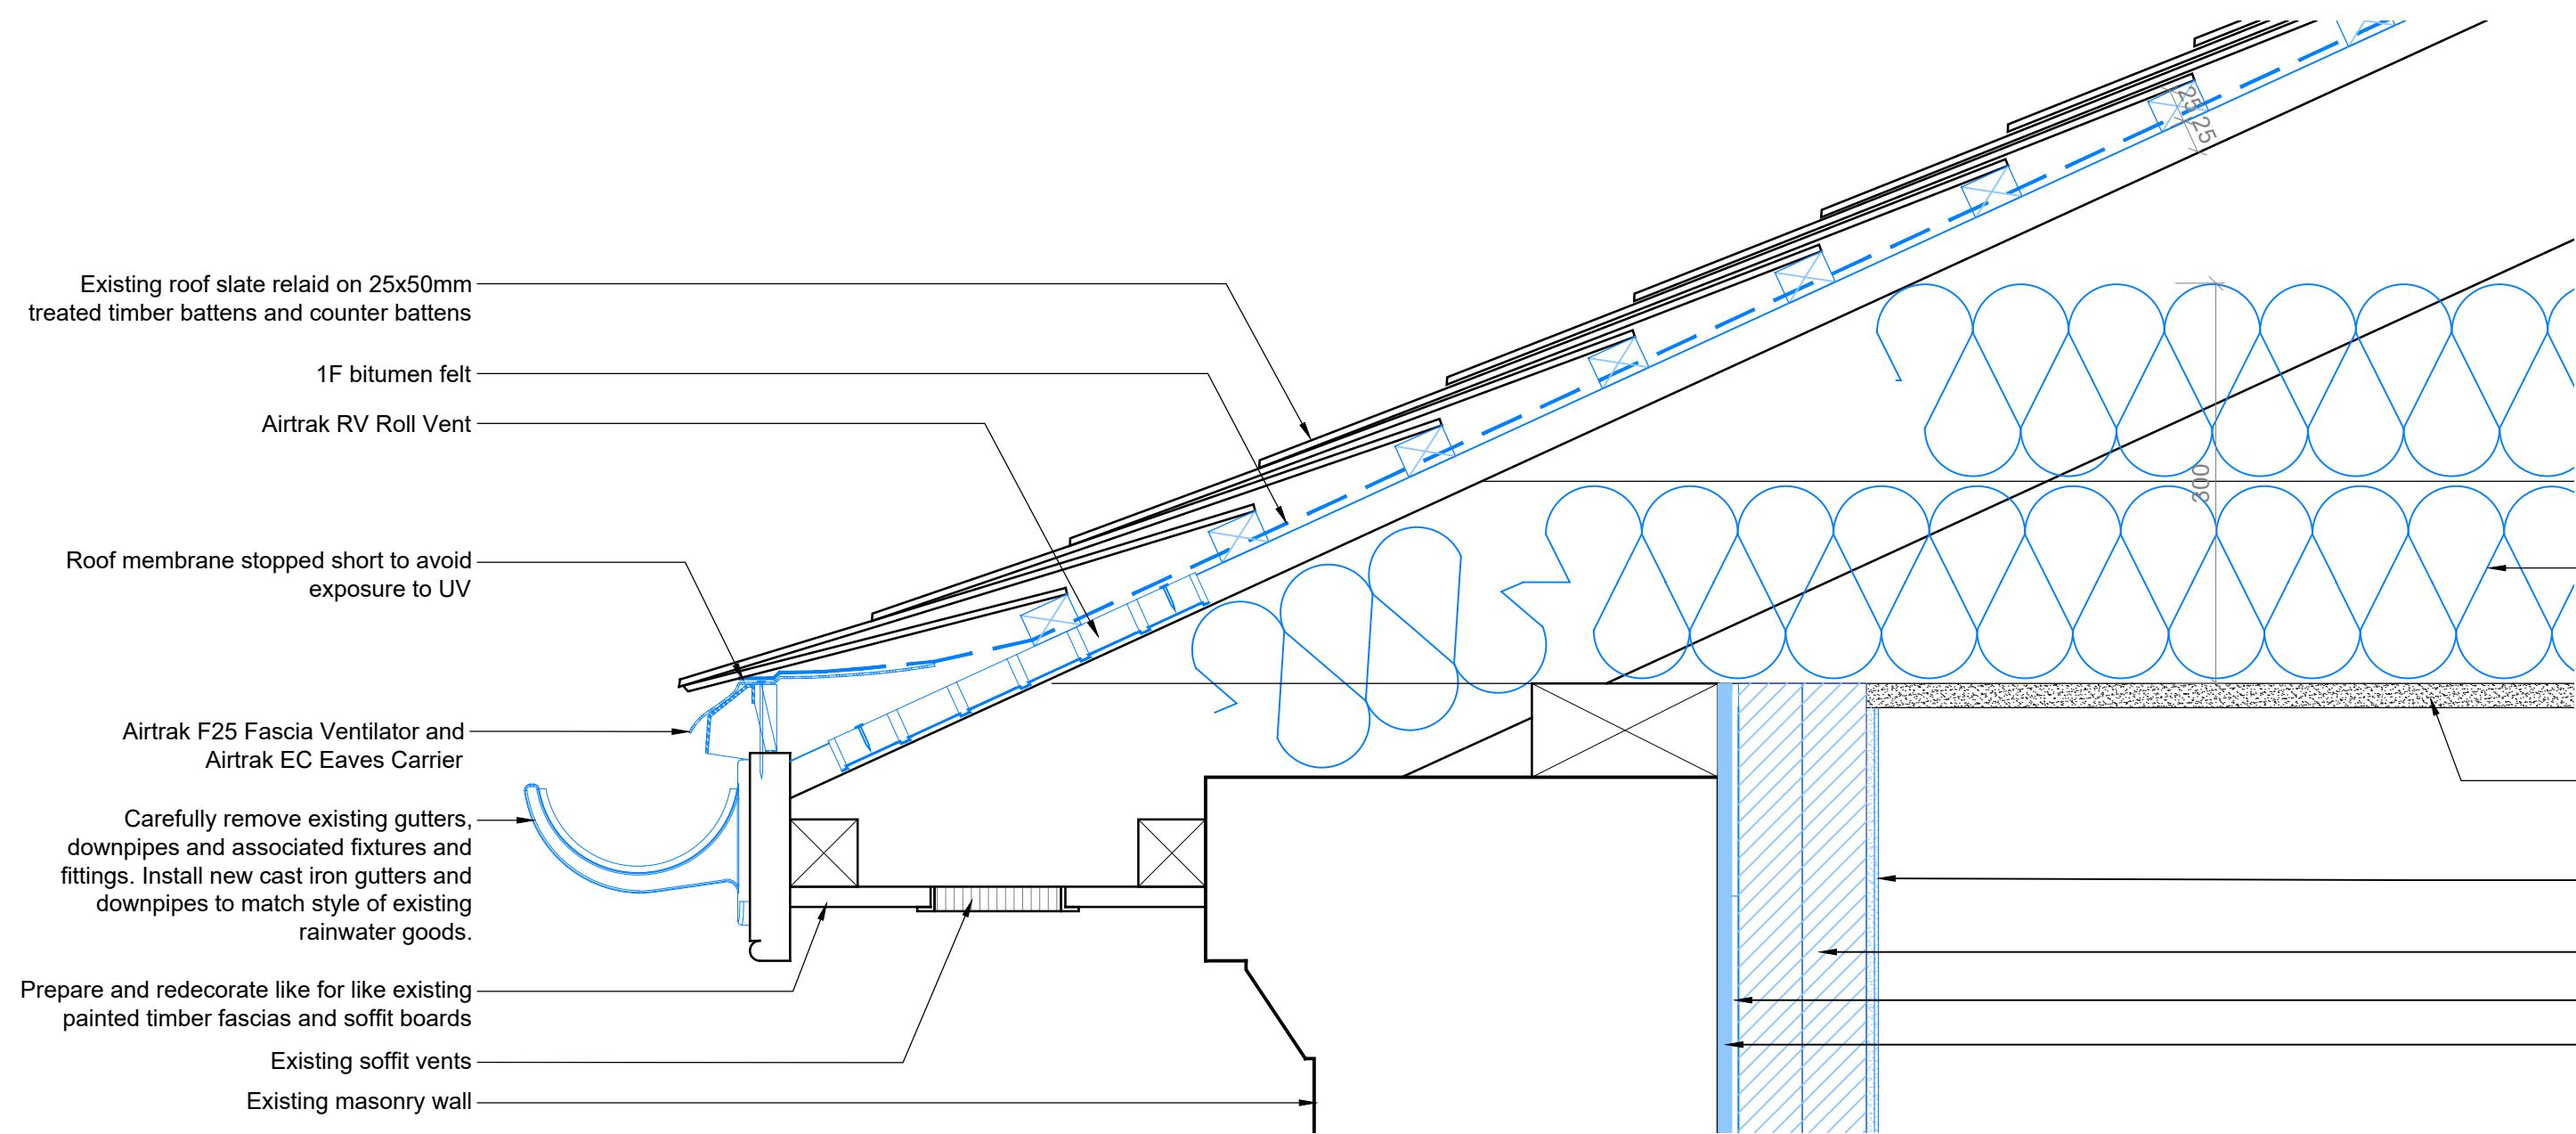


01 Eaves Detail
3300 1:5 @ A1

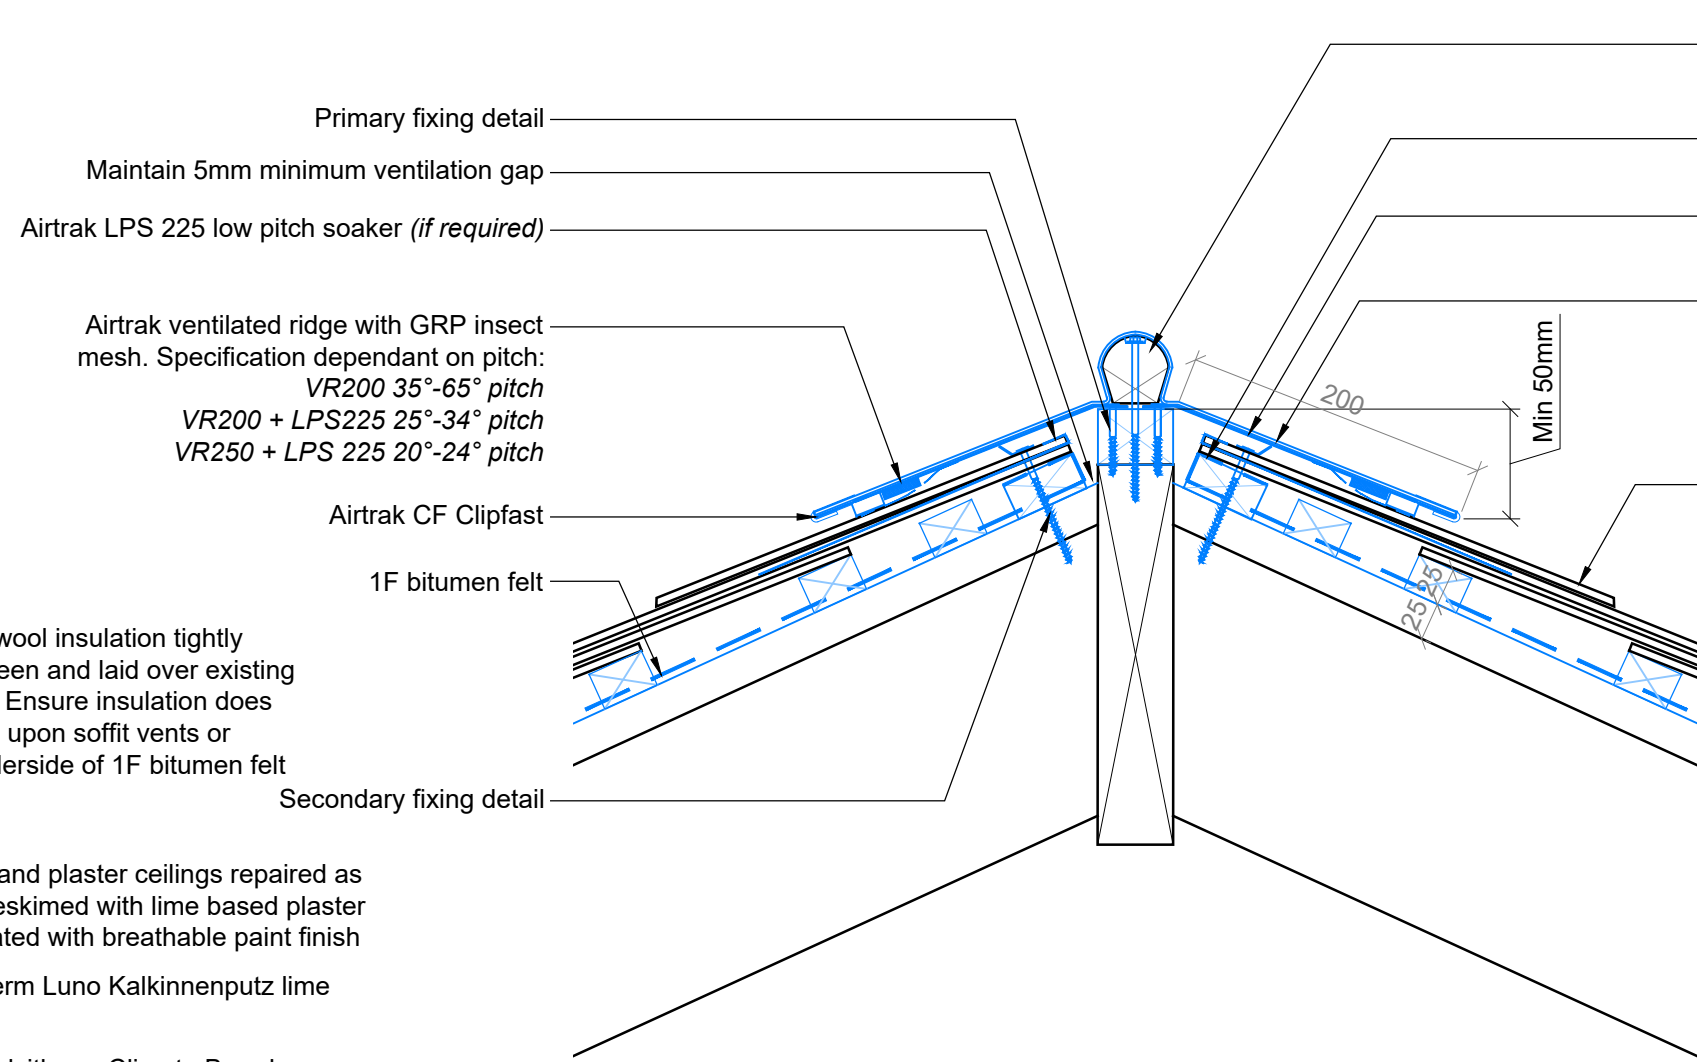

Note: maintain min 5mm gap for airflow throughout detail.

02 Ridge Detail
3300 1:5 @ A1

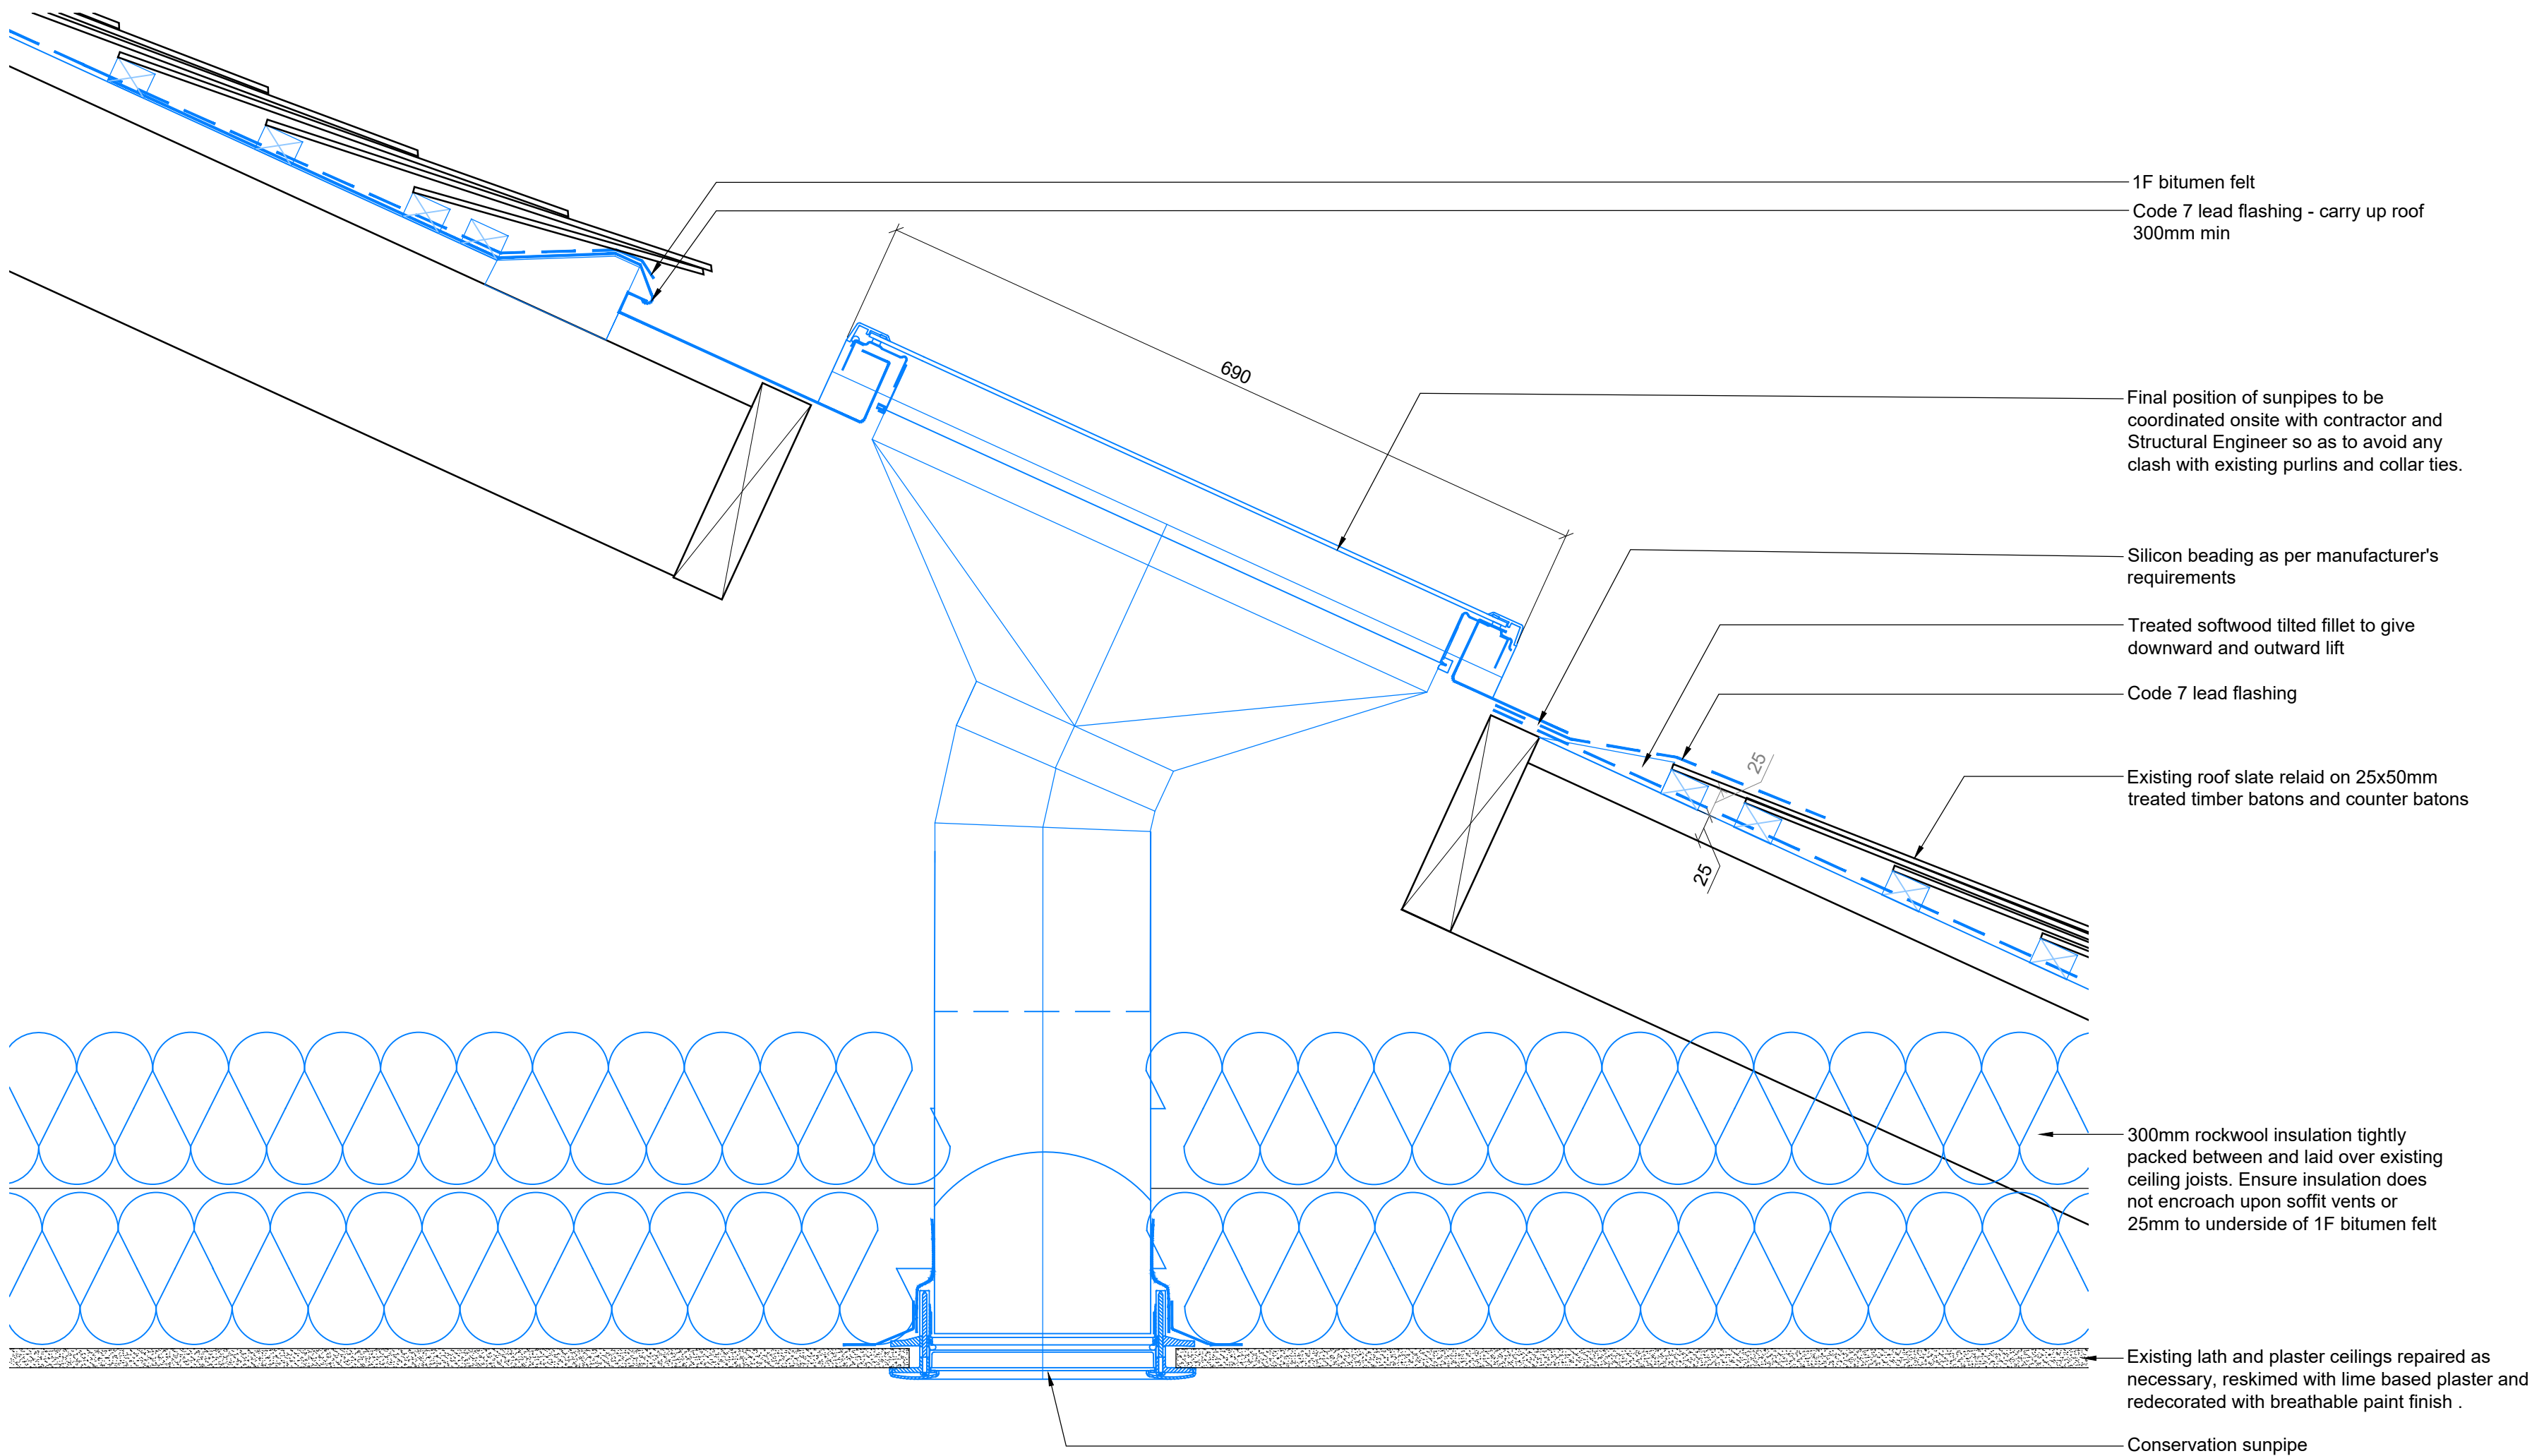

03 Proposed Sunpipes Detail
3300 1:5 @ A1

Notes	1. Any dwg format drawing is to be read in conjunction with and at the scale of the accompanying pdf.										Drawing Status	
-------	---	--	--	--	--	--	--	--	--	--	----------------	--	--	