




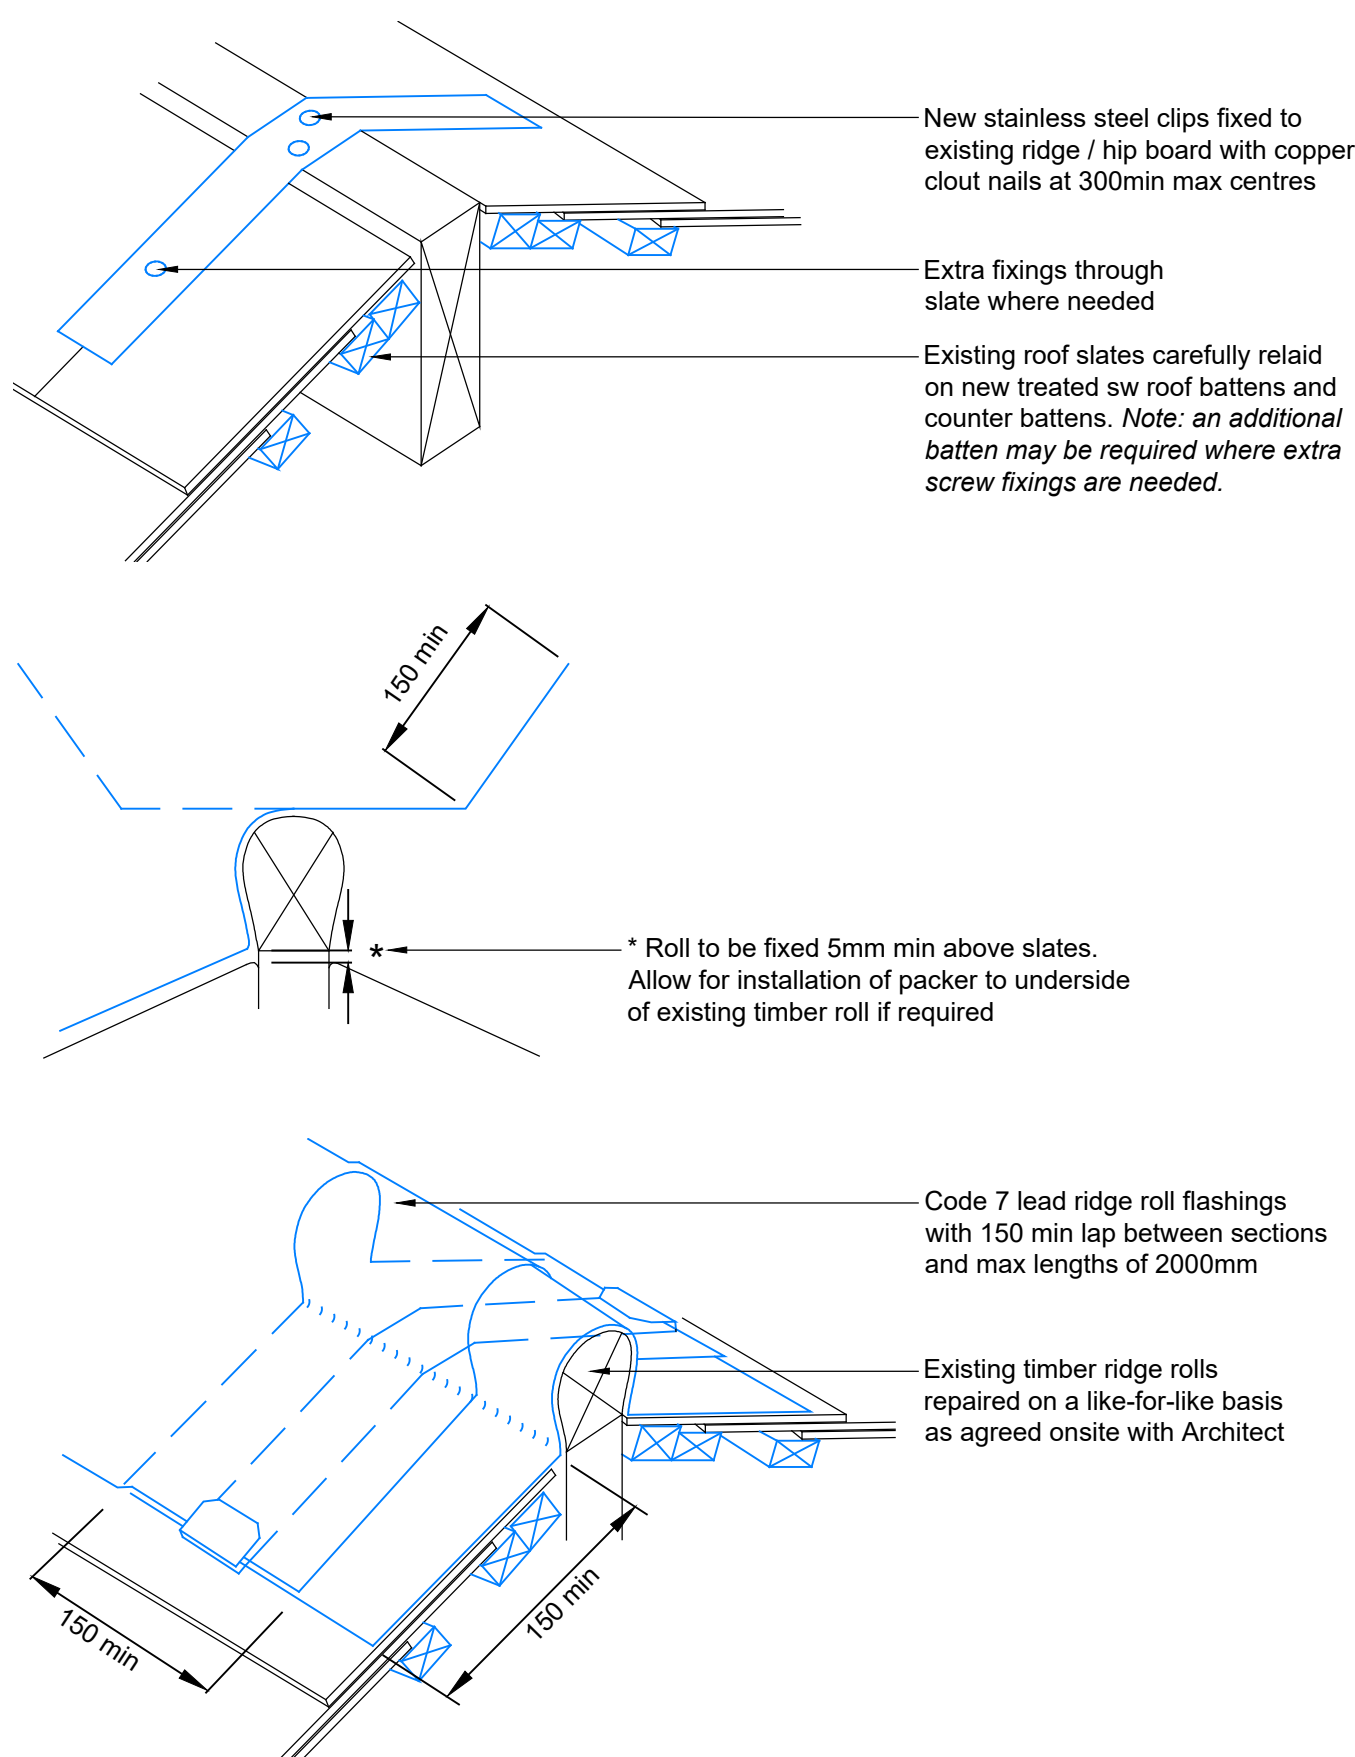

04	Lead Ridge and Hip Roll Flashing Details
3302	NTS

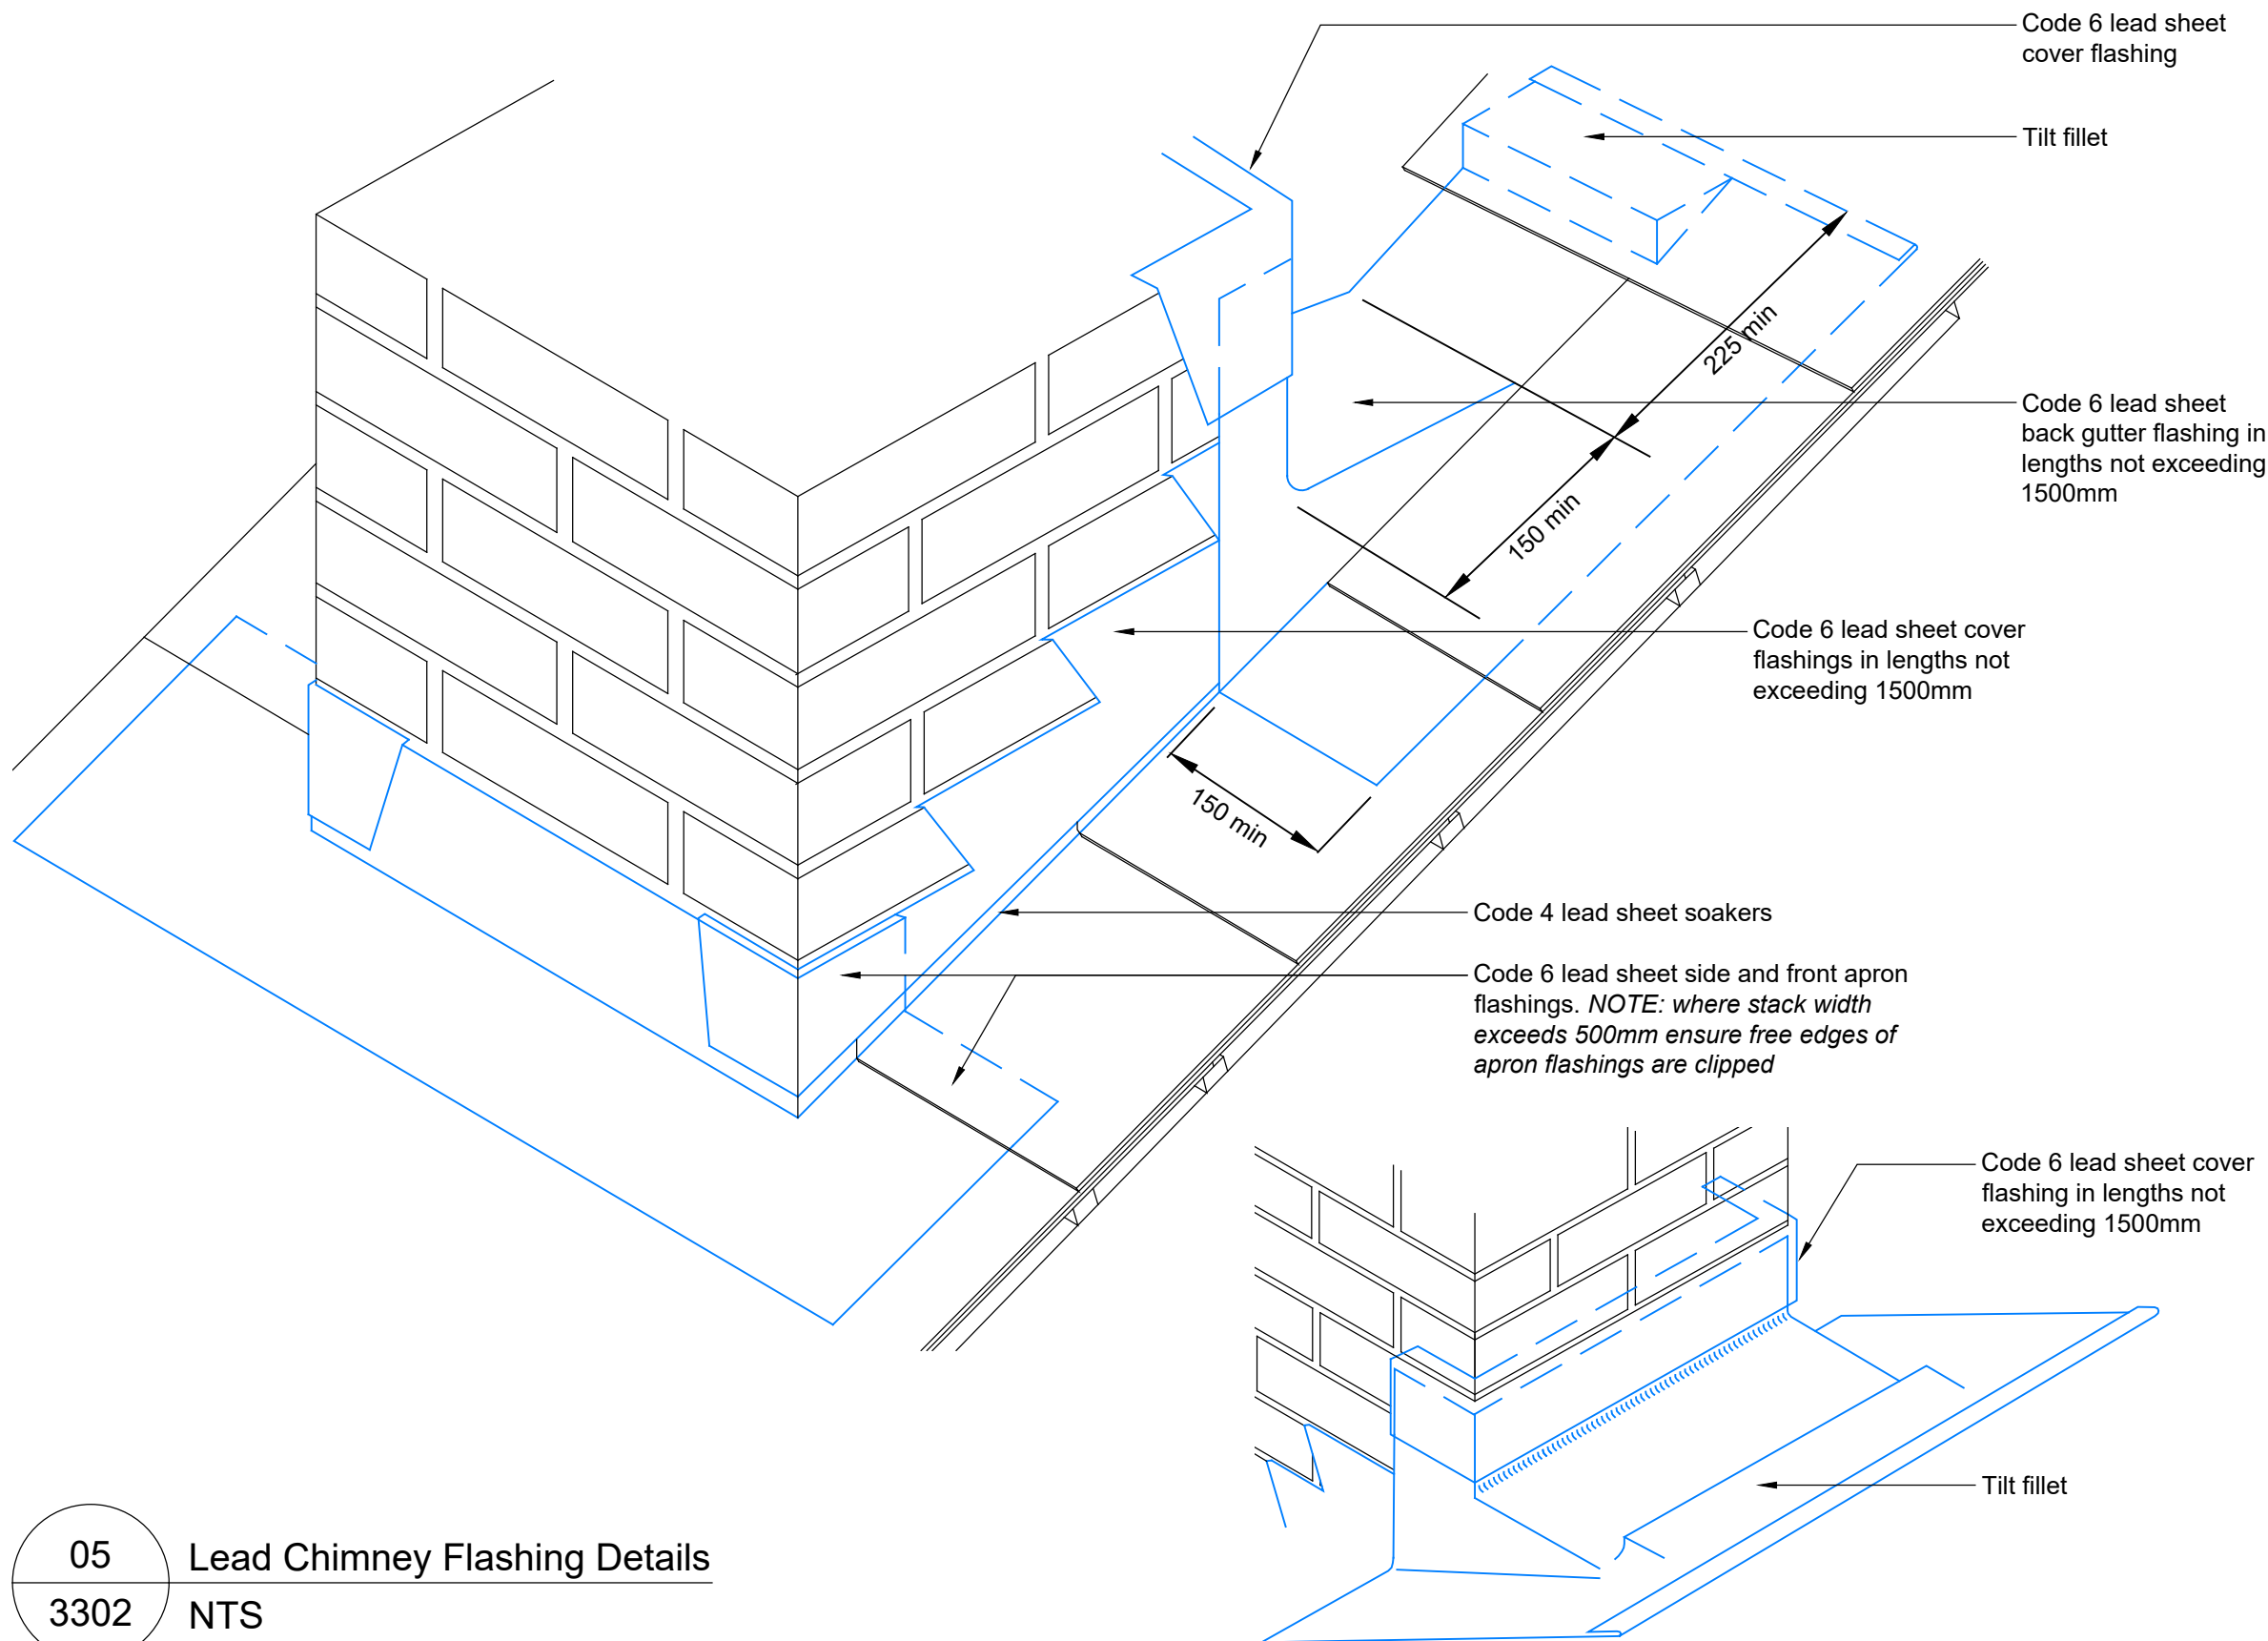

05	Lead Chimney Flashing Details
3302	NTS

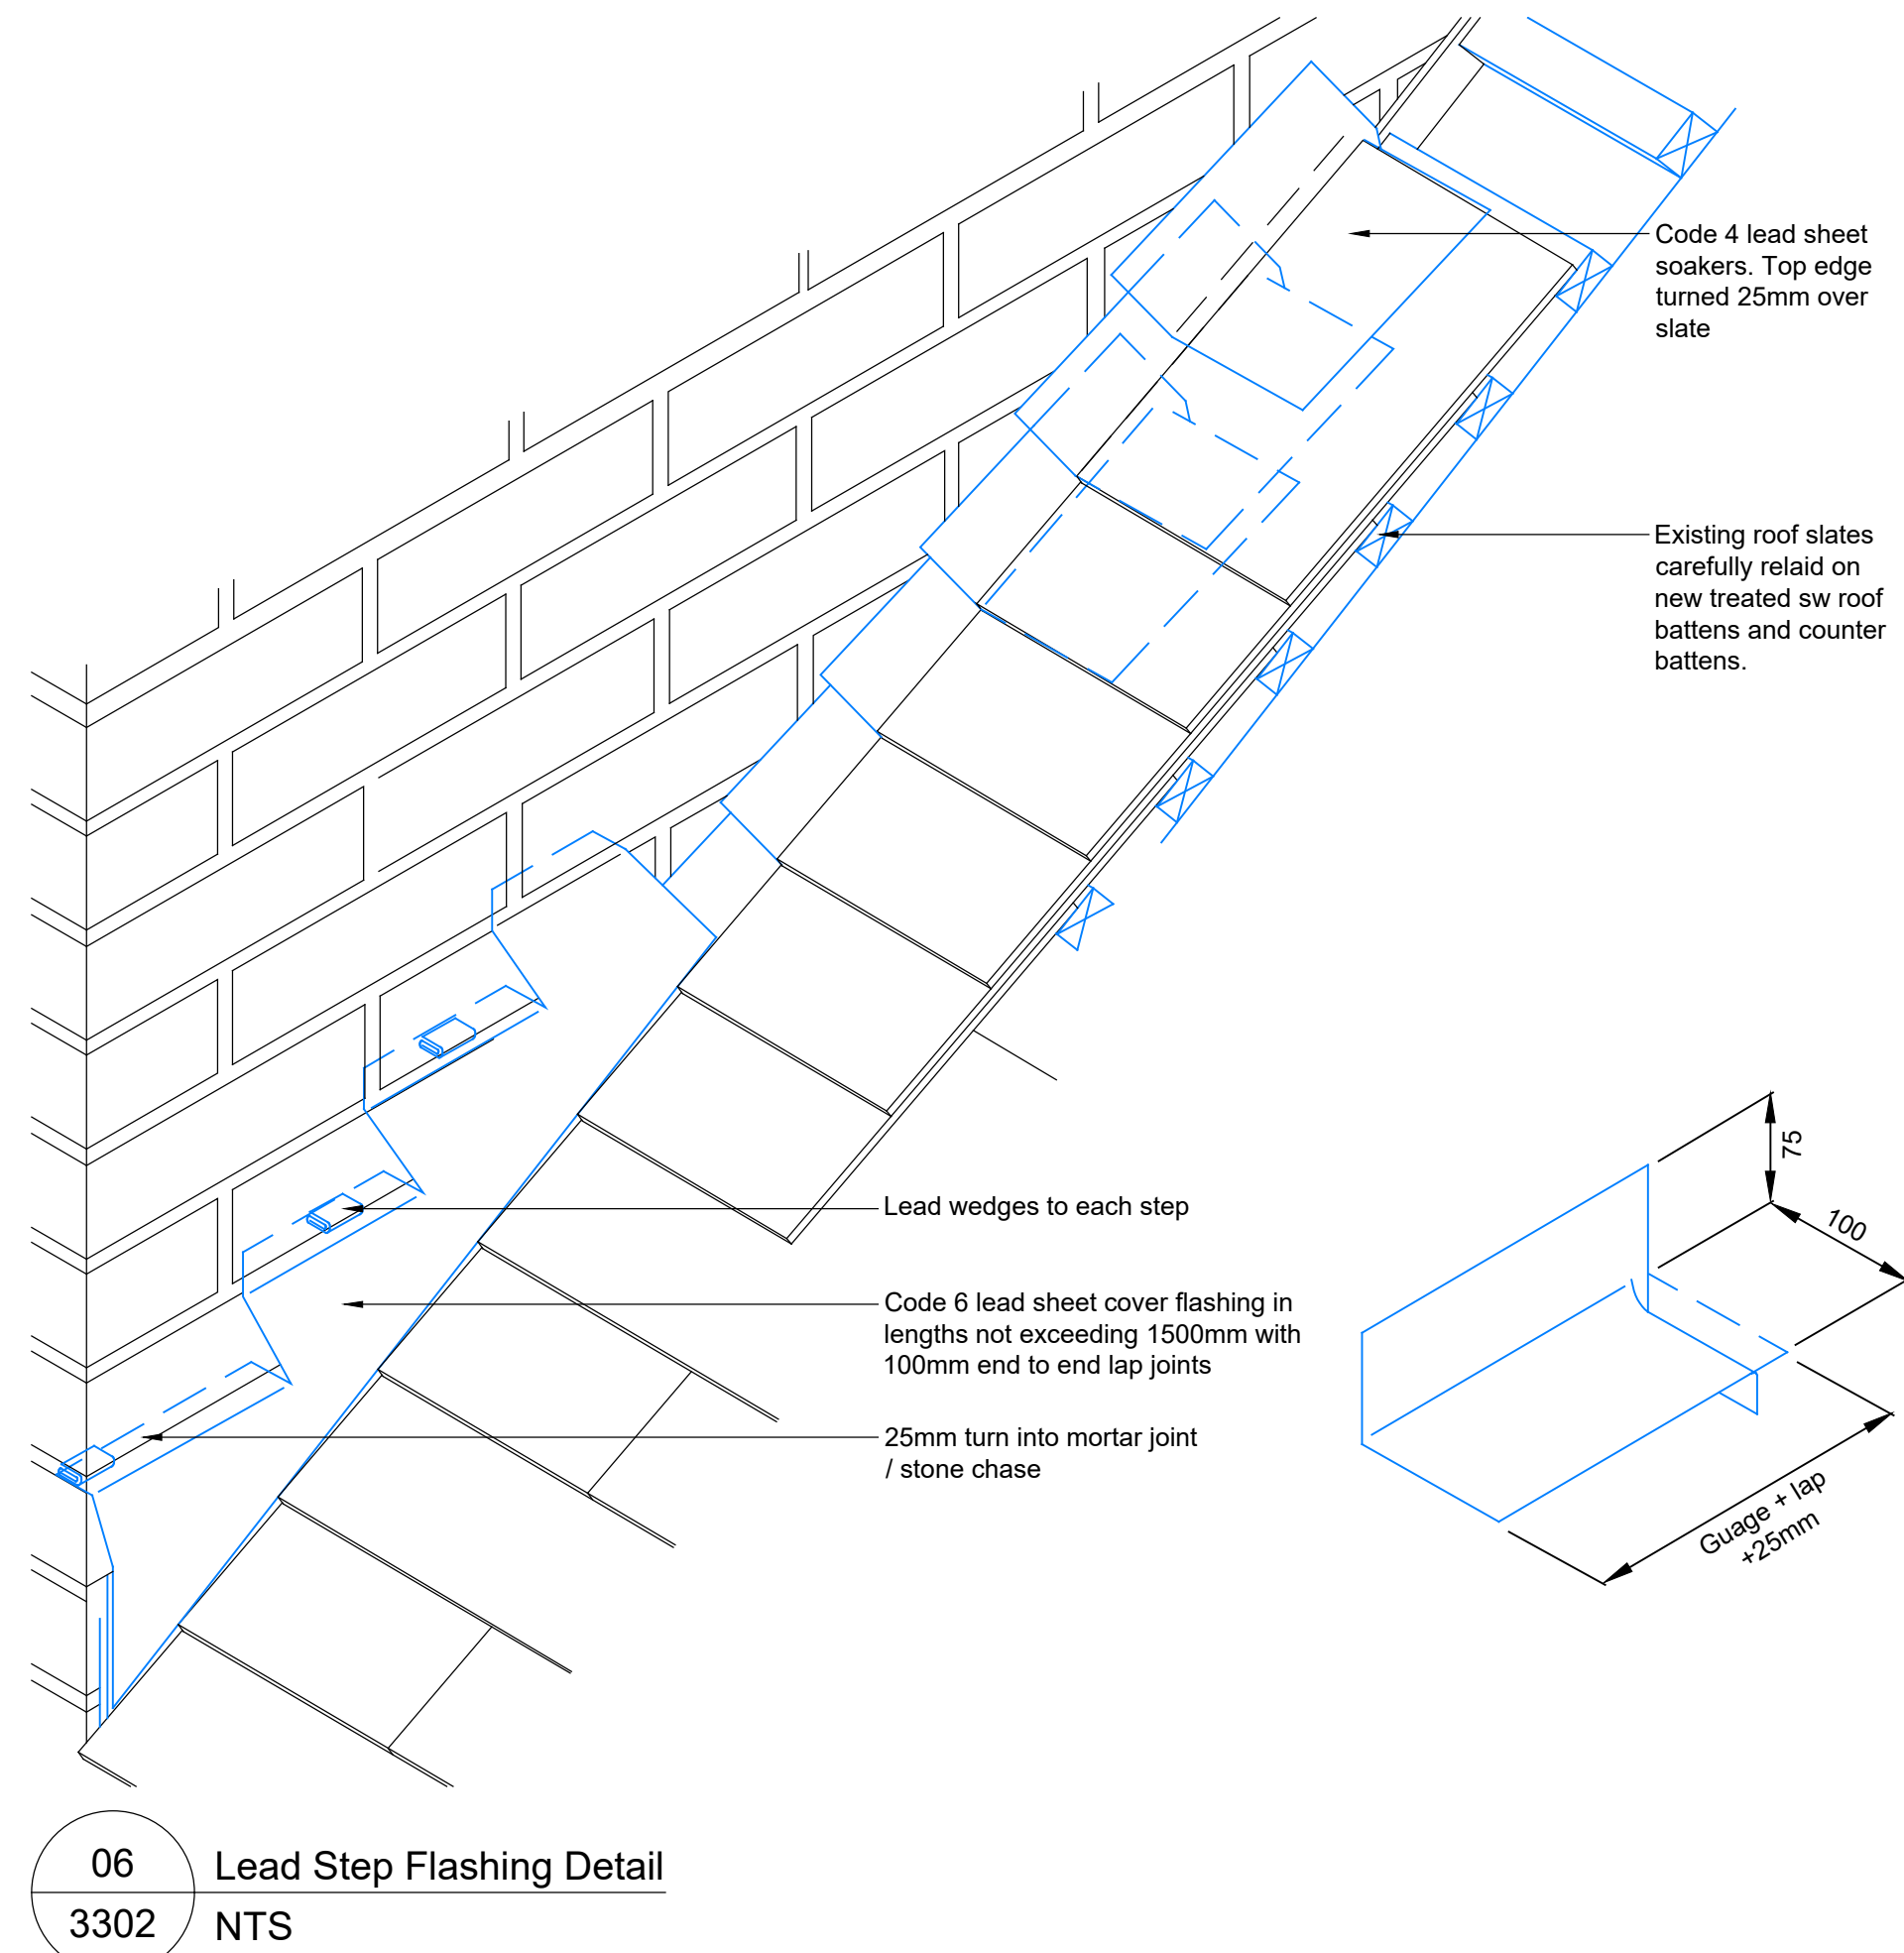

06	Lead Step Flashing Detail
3302	NTS

NOTE
All leadwork to be installed in accordance with LSA guidance and by Association Lead Contractors member.

Where existing chases have been cut into the historic fabric, reuse wherever possible. If re-use of existing chases would result in minimum dimensions shown in details not being achievable, agree line for new chasing into historic fabric with Architect.