
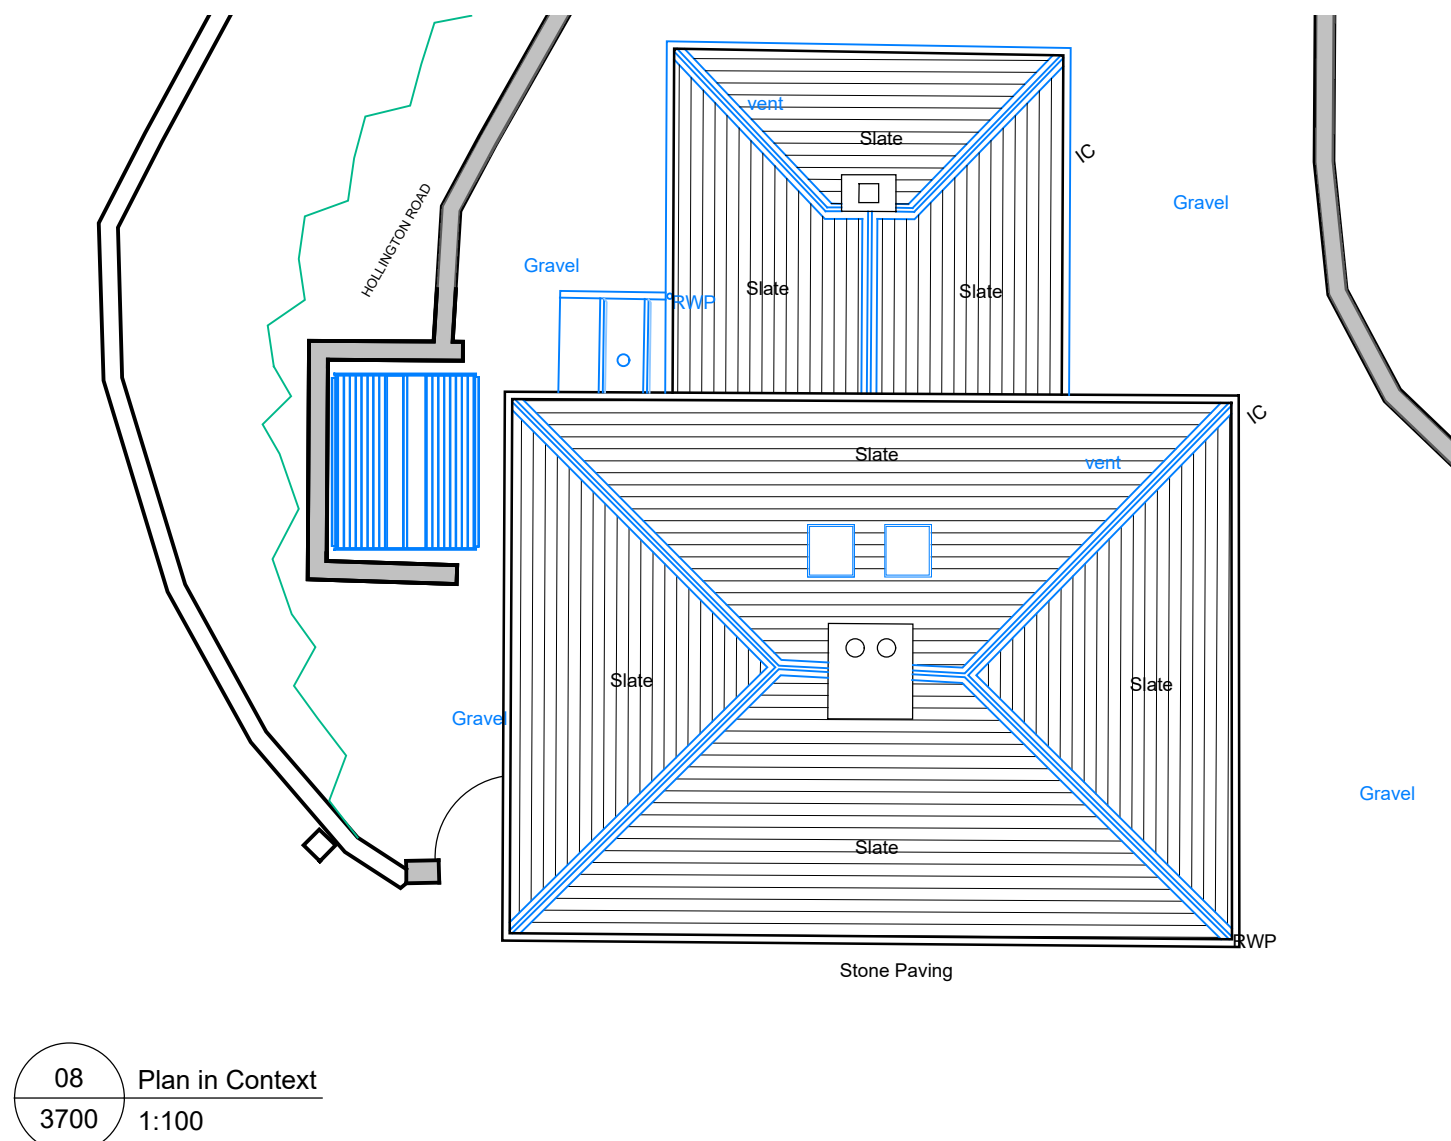
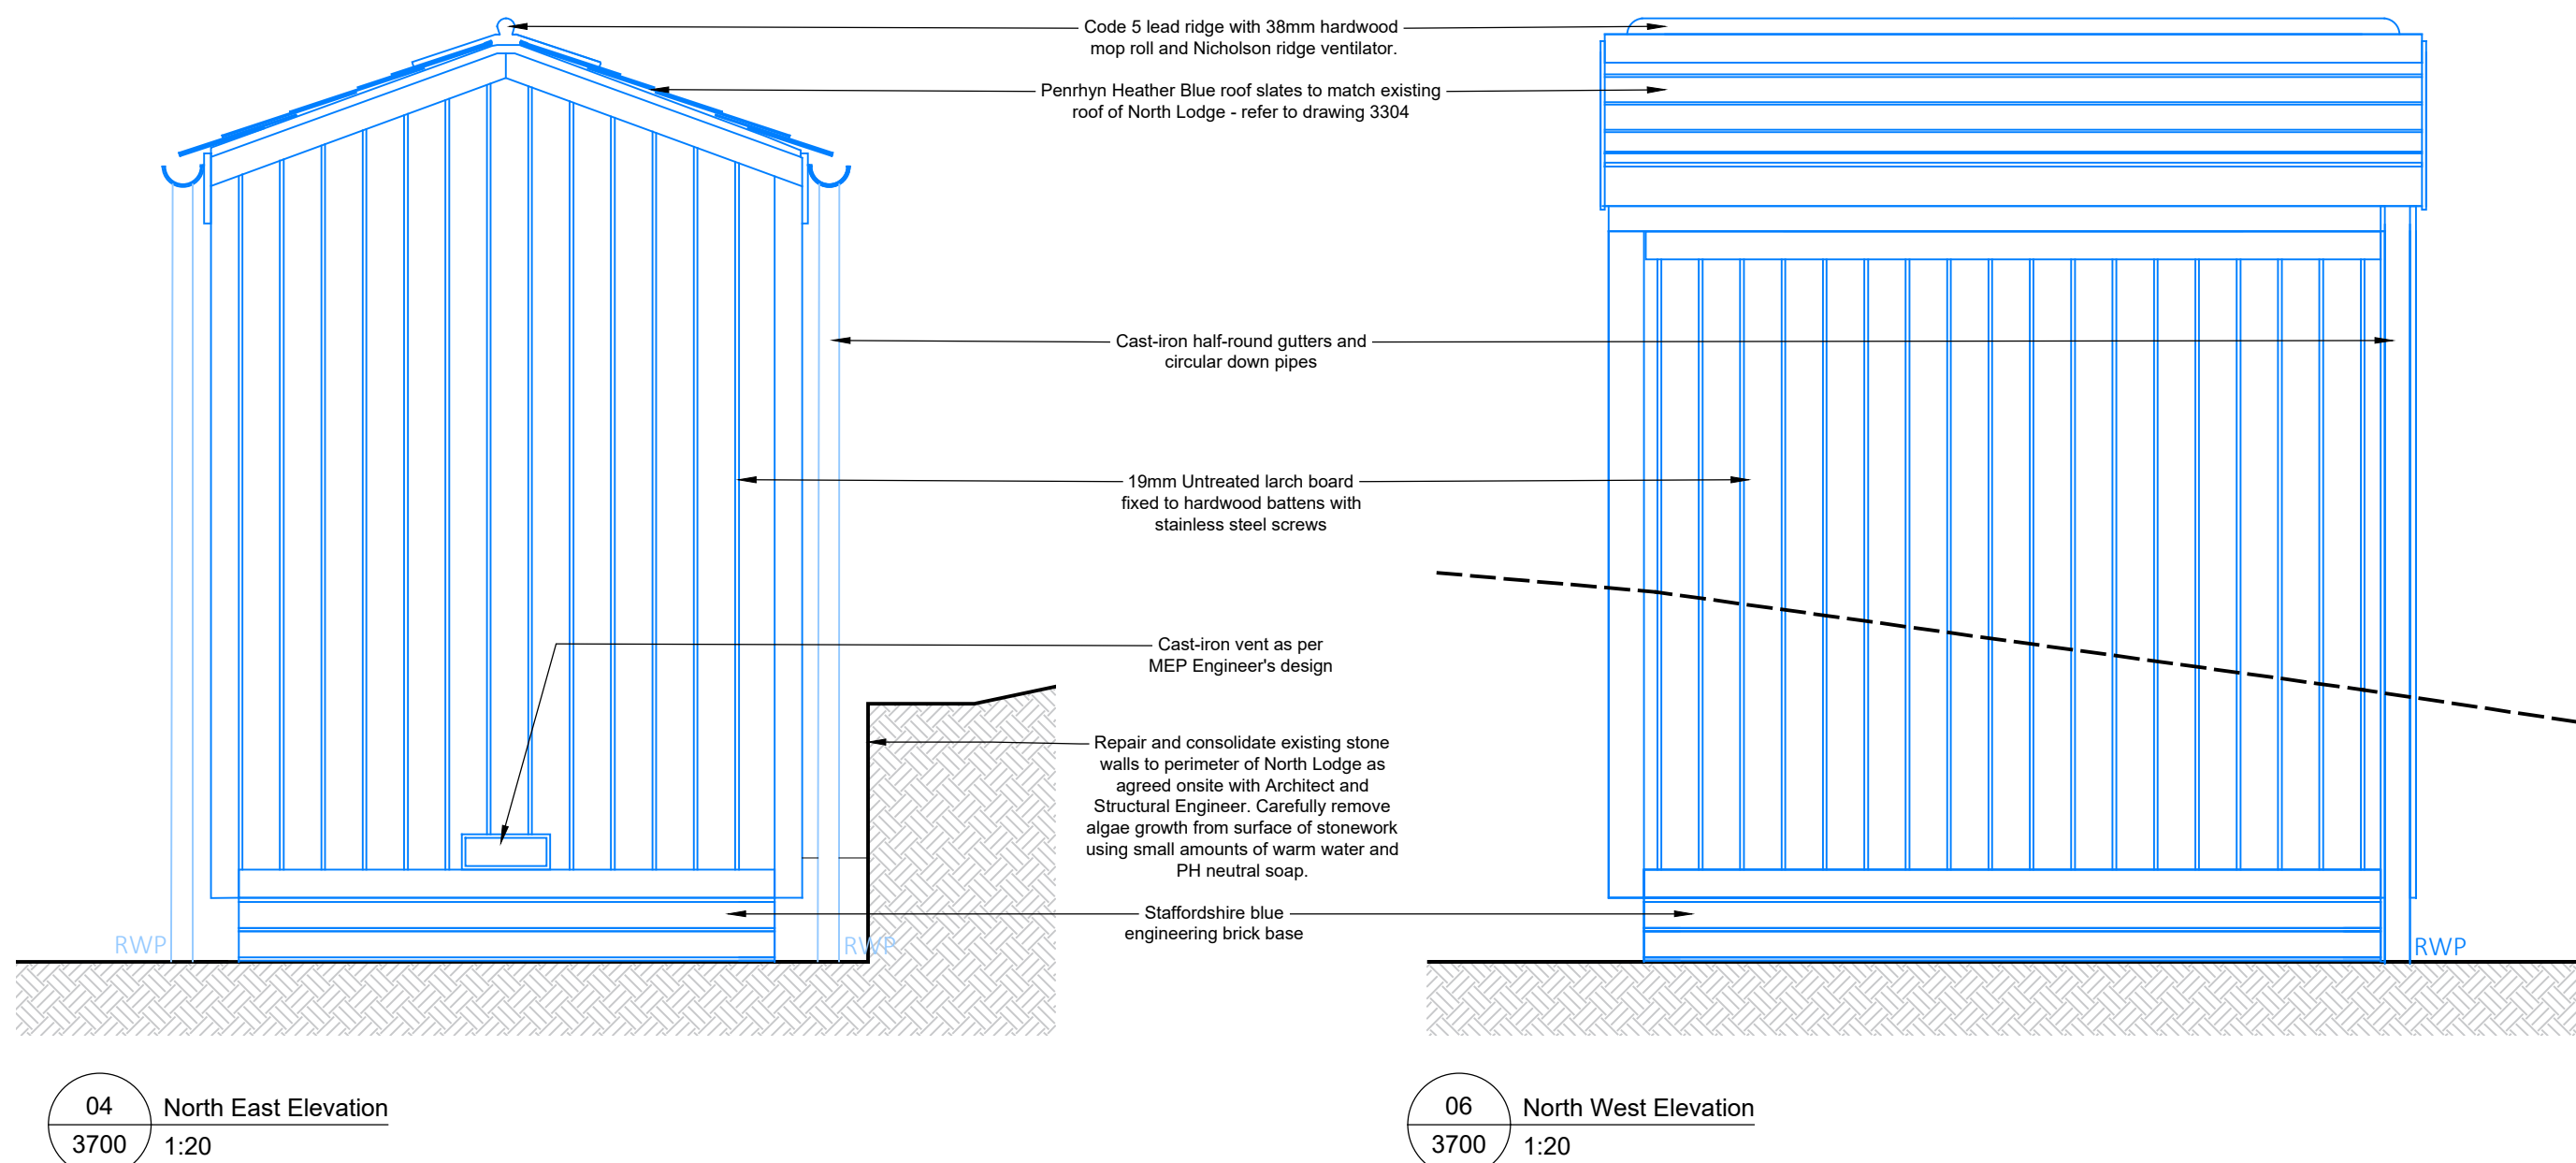


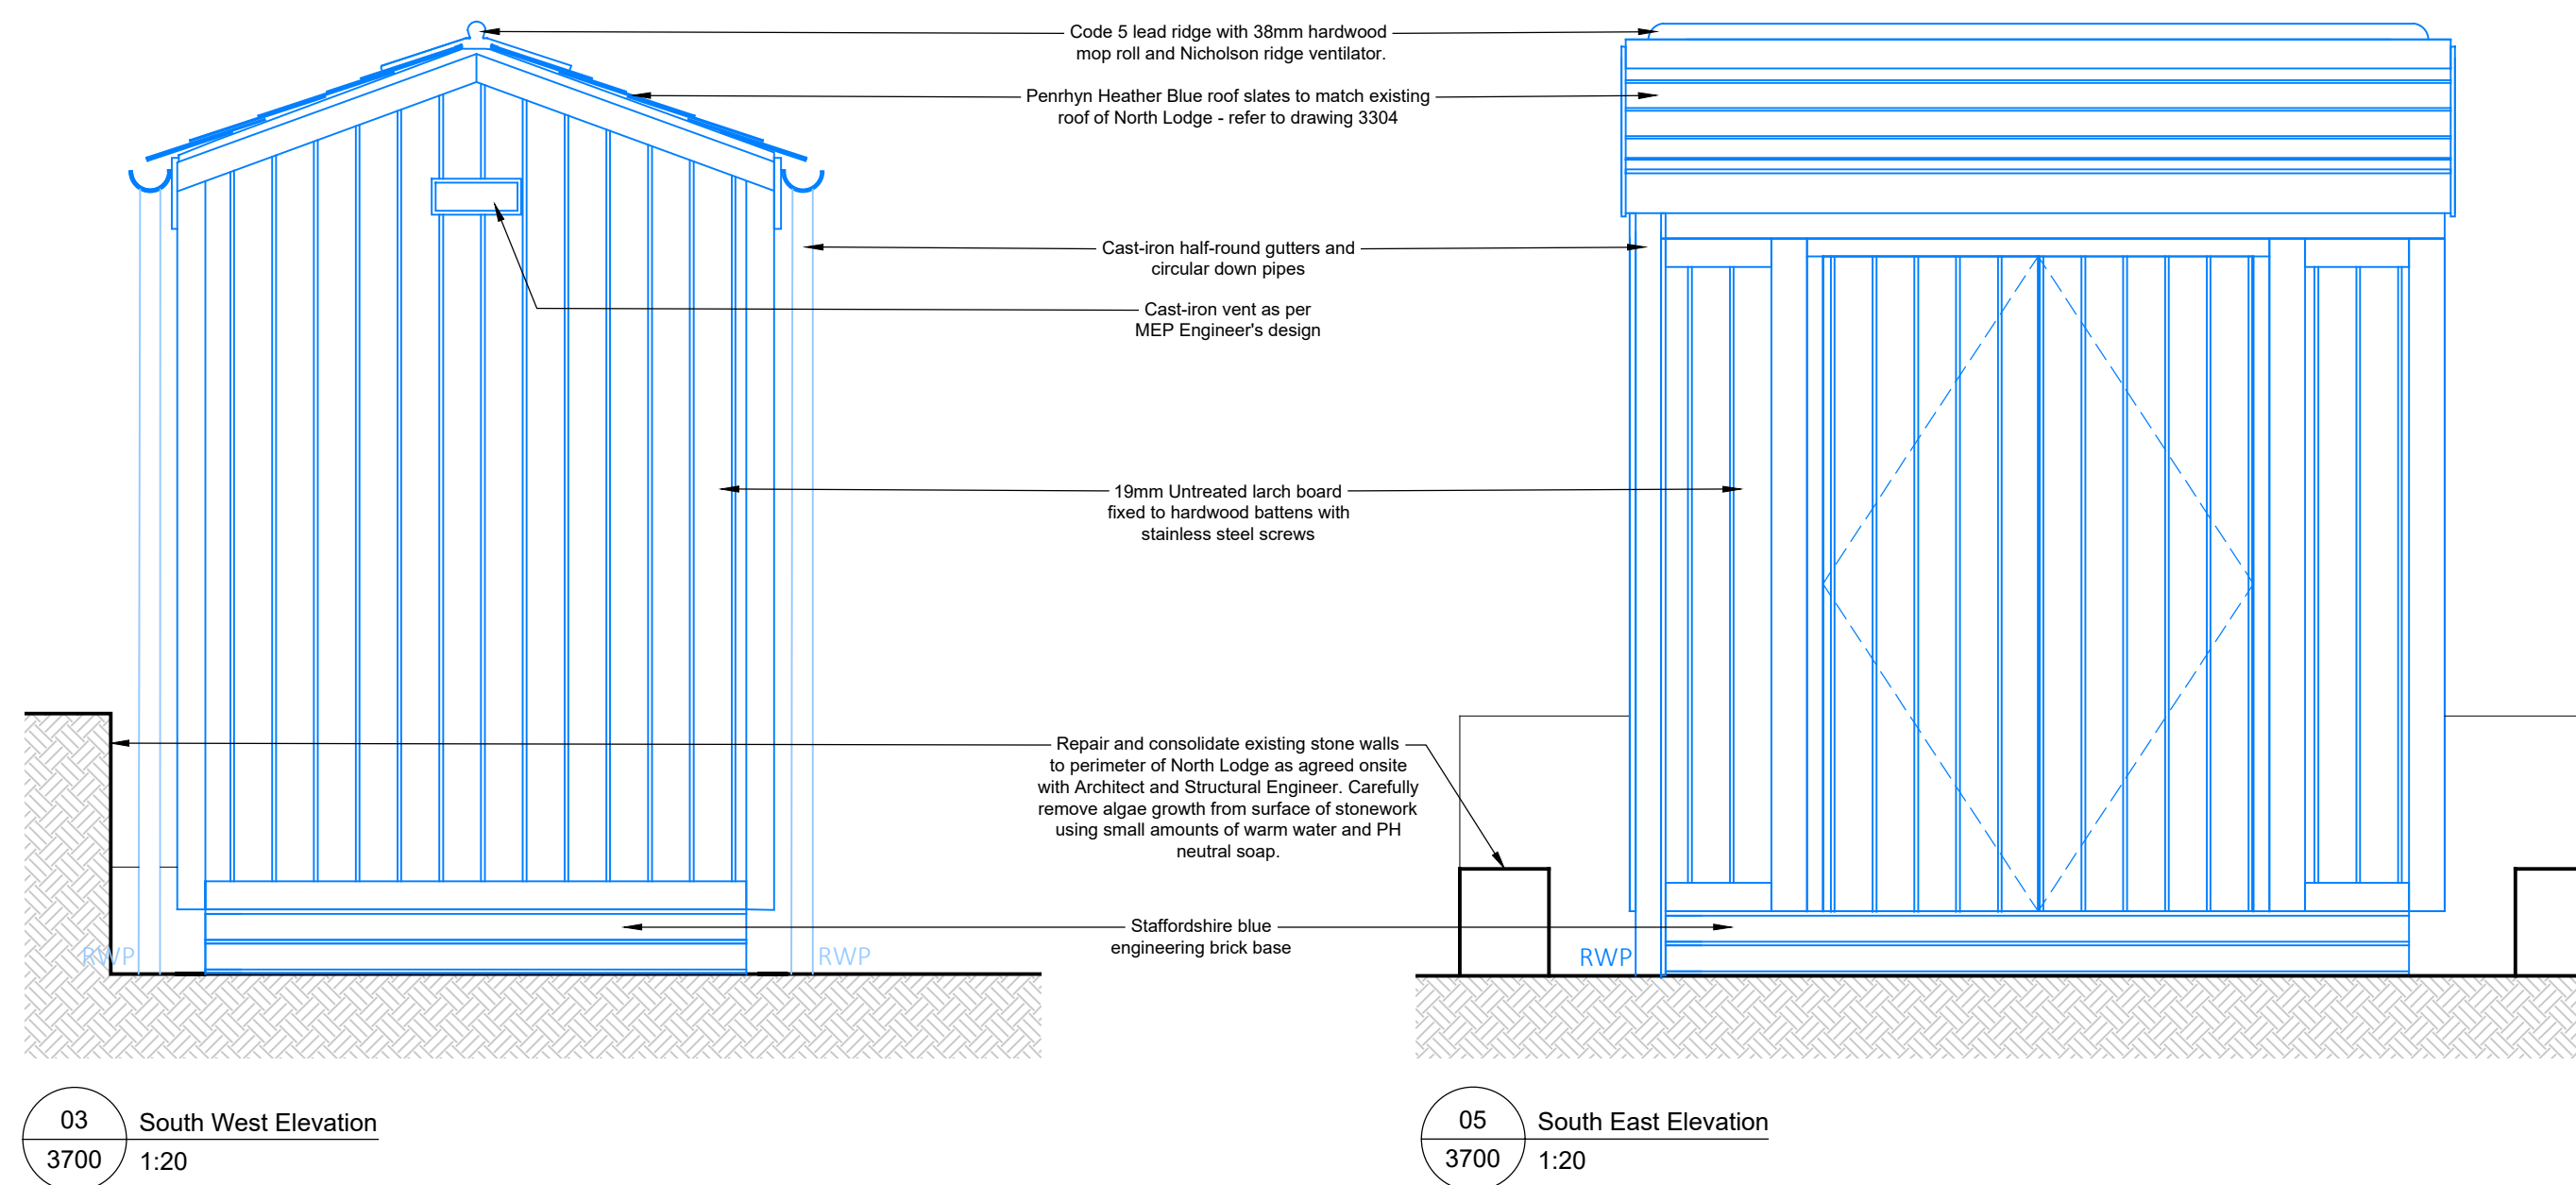

Donald Insall Associates

Chartered Architects and Historic Building Consultants

Bridgegate House, 5 Bridge Place

Chester CH1 1SA

(+44) 01244 350 063

chester@insall-architects.co.uk

The Heath House, Tean, Stoke-on-Trent

North Lodge

Proposed Exterior Shed

Project	STHH.02	No	3700
Scale (A1)	1:20 / 50	Status	3P
		Revision	0