




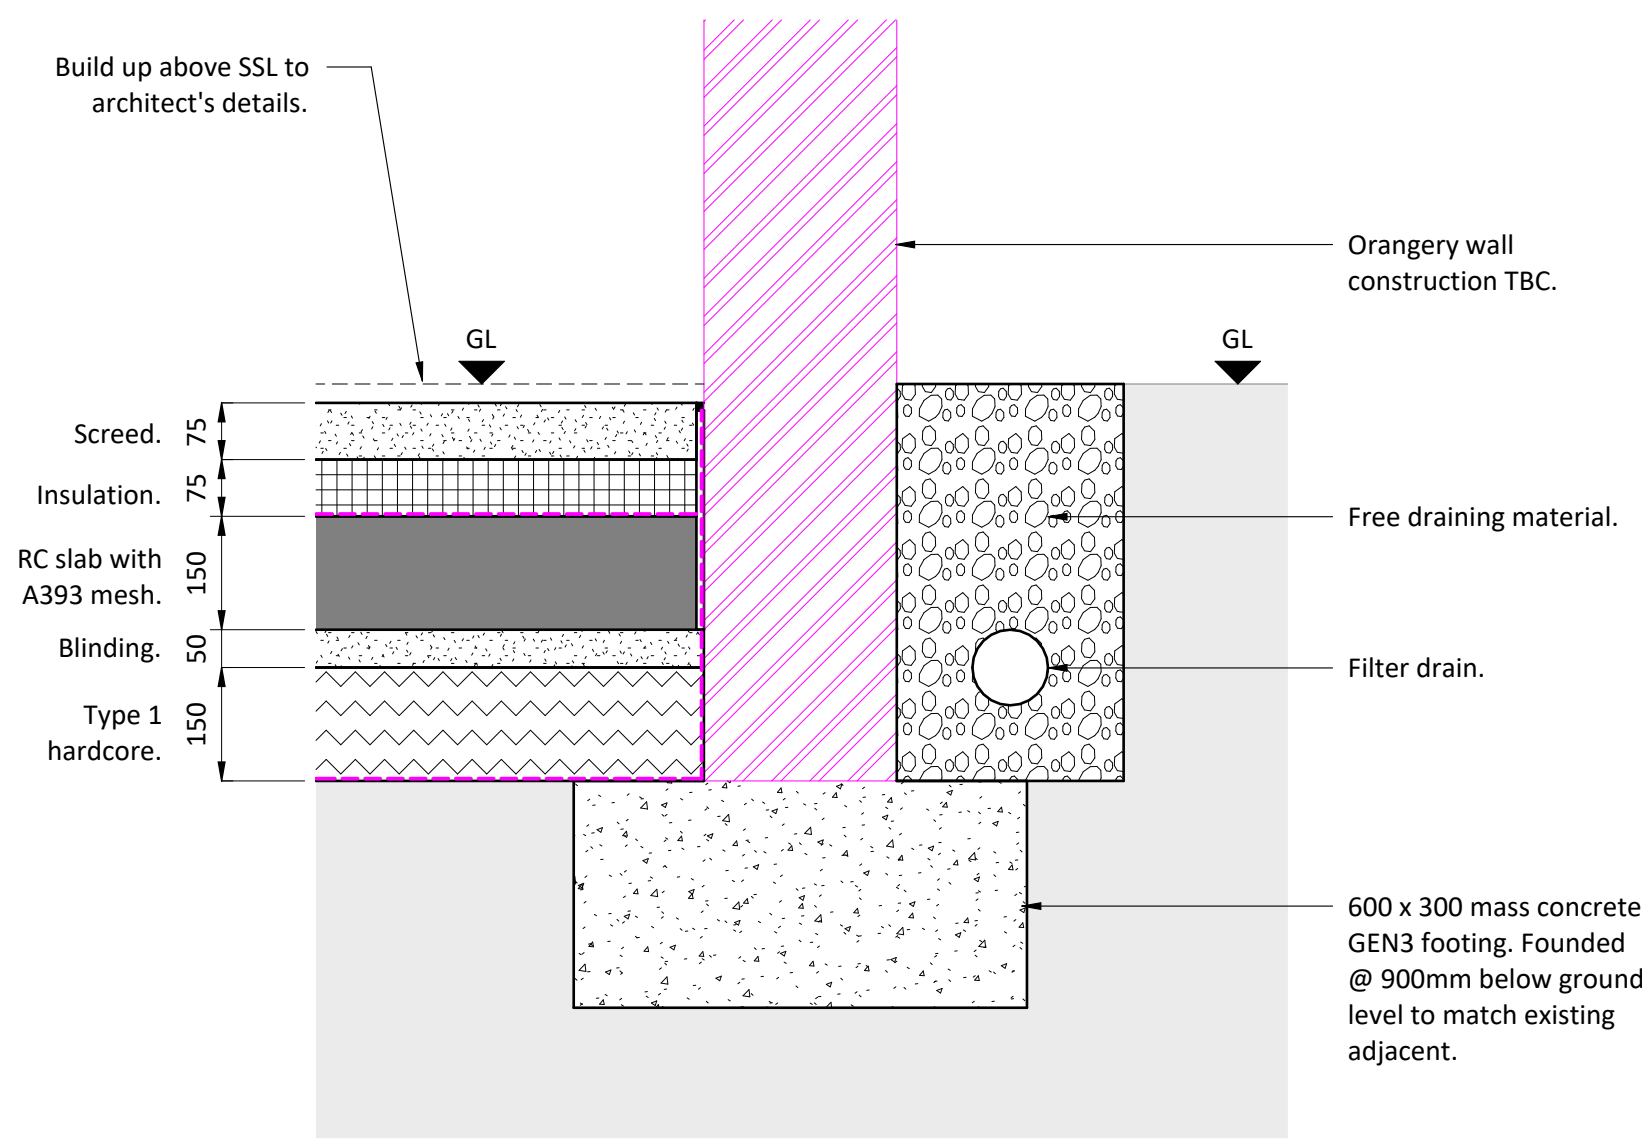

Detail 1 - Orangery Slab And Filter Drain
Scale: 1 : 10 @ A1

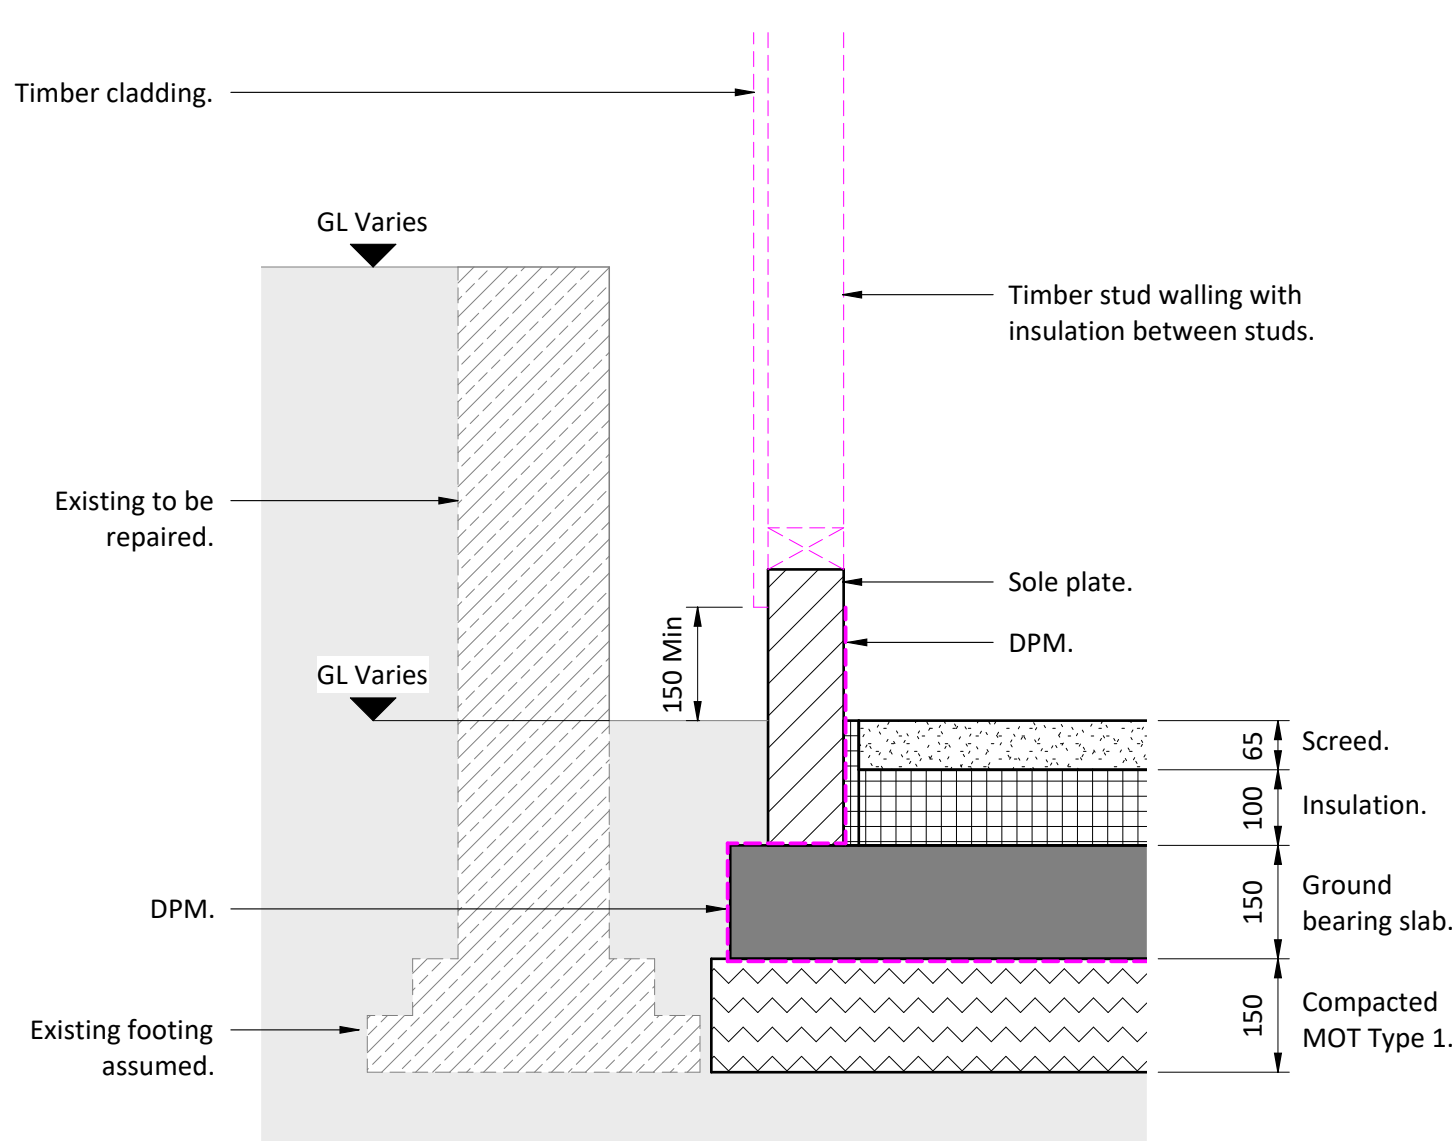


Detail 2 - Shed Slab And Existing Wall
Scale: 1 : 10 @ A1

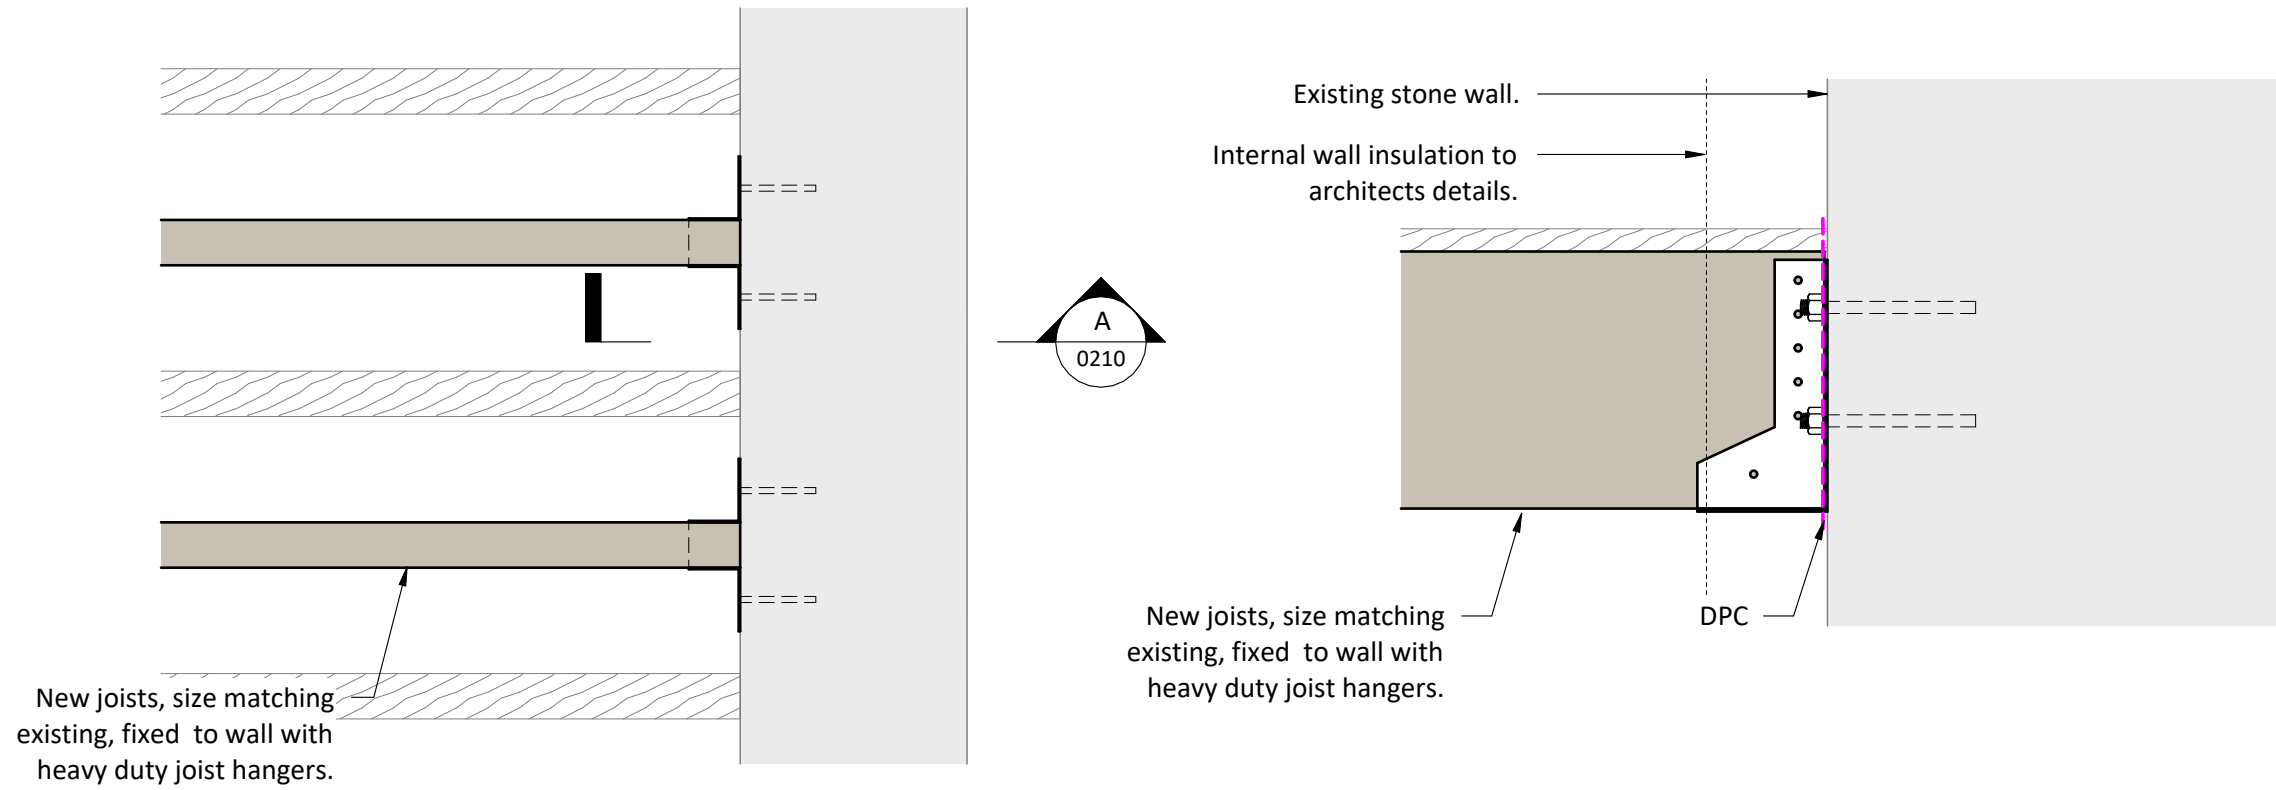


Detail 3 - Supplementary Joists Plan
Scale: 1 : 10 @ A1


Detail A
Scale: 1 : 5 @ A1

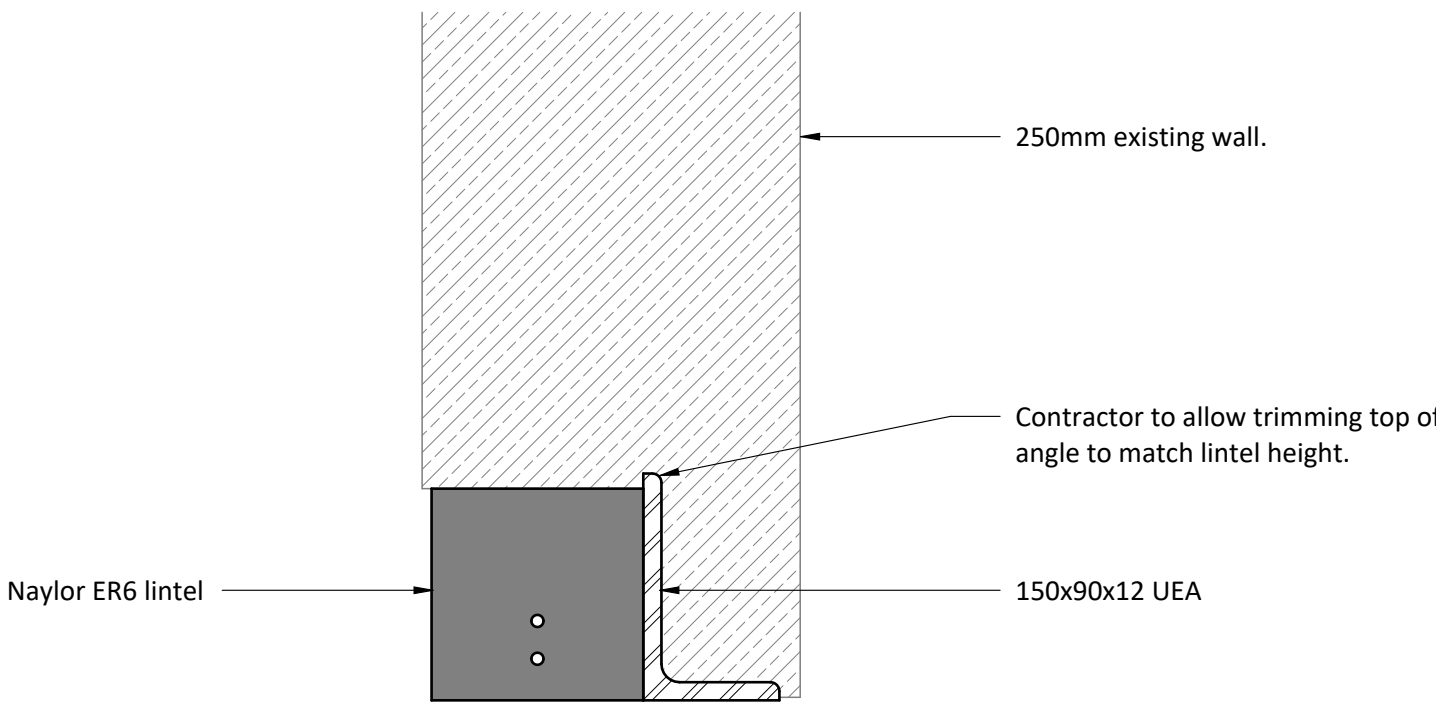

Detail 4 - Lintel Detail
Scale: 1 : 5 @ A1

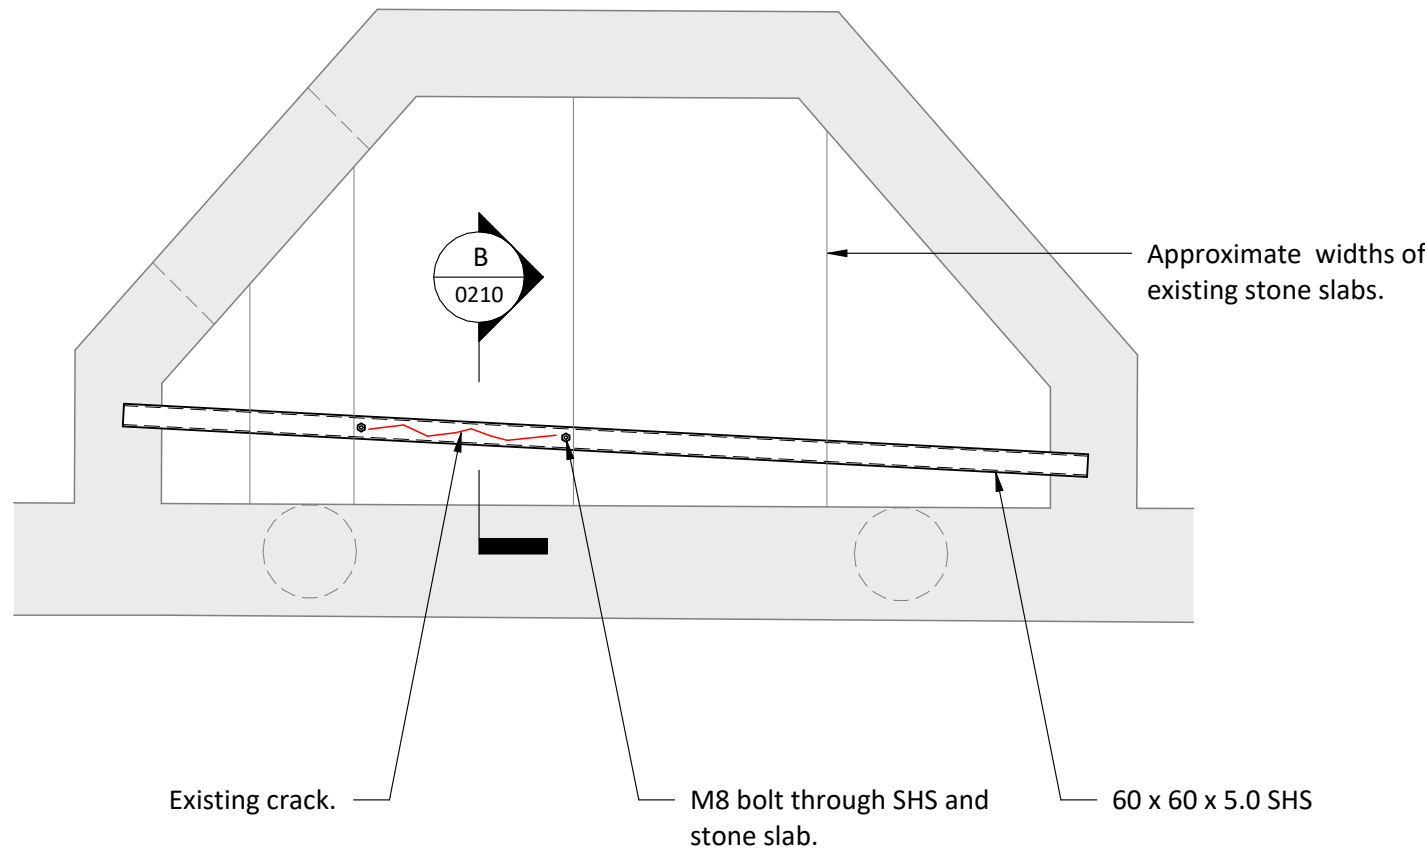

Detail 5 - Porch Stone Slab Repair
Scale: 1 : 20 @ A1

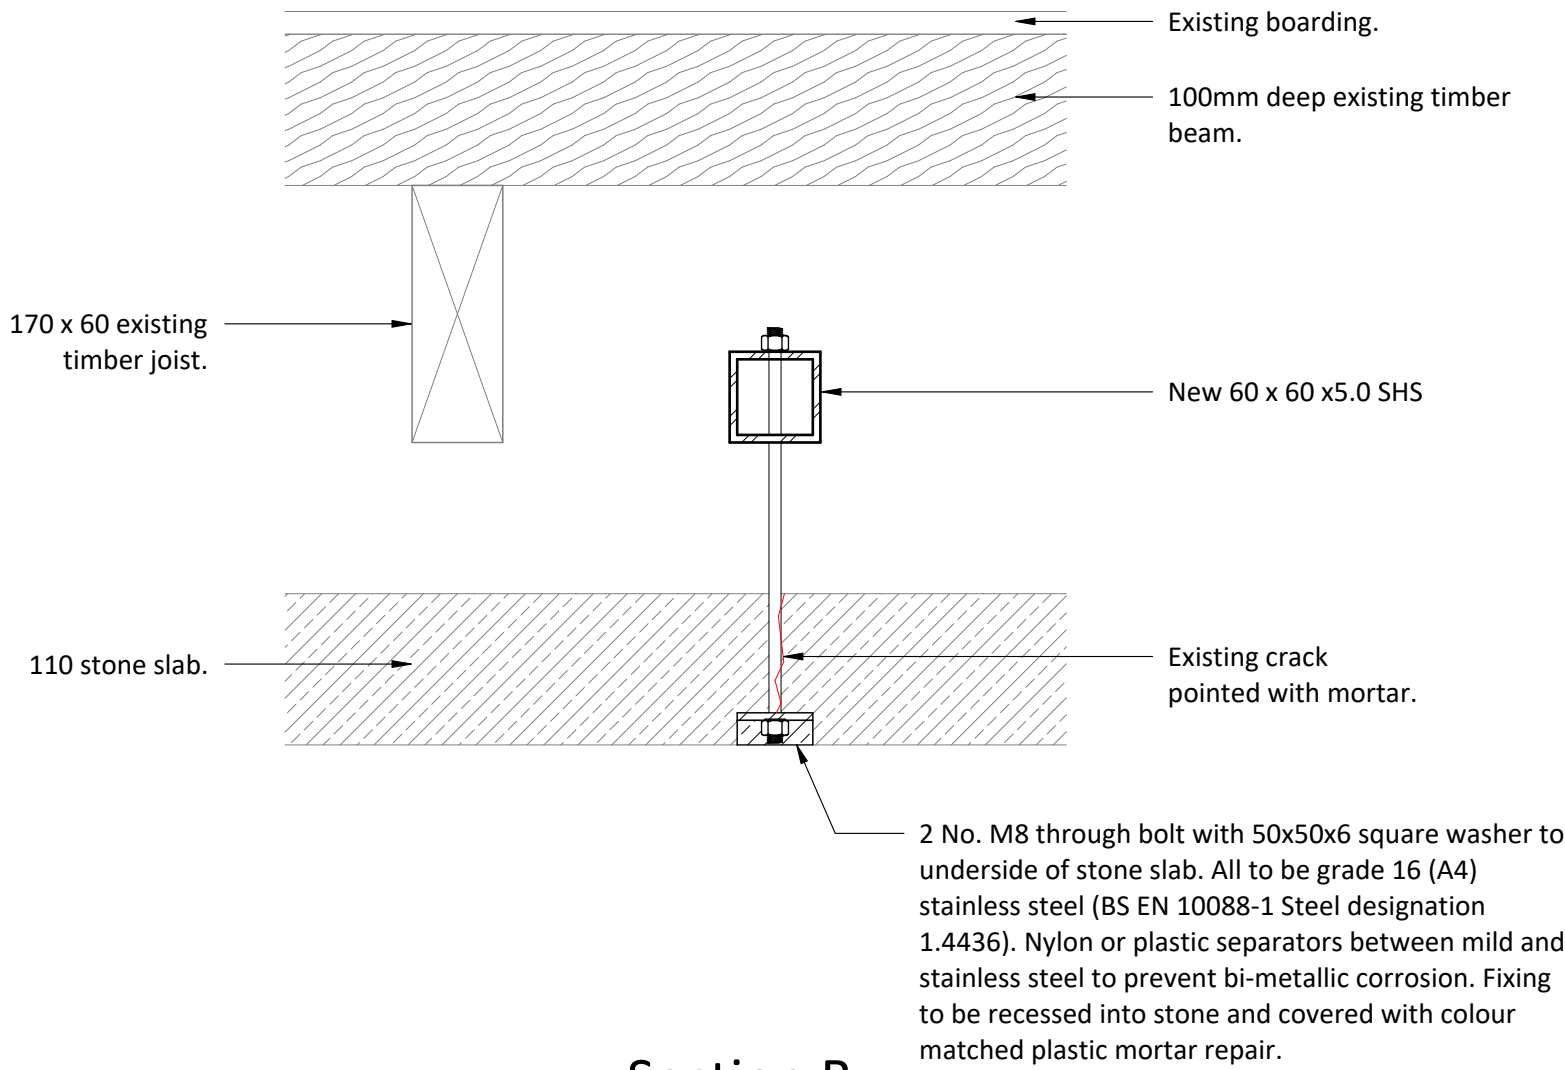

Section B
Scale: 1 : 5 @ A1

General Notes

1. Refer to Studio One drawing STHH.02-STU_ONE-02-ZZ-DR-S-0200

Key					
—	Existing	---	Wall under	---	Existing overhead cable
—	Proposed	---	New non structural partition	---	Proposed foul drainage & ref.
---	Specialist structure and waterproofing works designed by others (Indicative)	---	Demolition	---	Proposed surface drainage & ref.
---	Existing wall build-up	extg	Span direction of existing joists 60 x 170 mm @ 400mm centres, typical.	---	Filter drain with MAC
---	New blockwork	1	Span direction of proposed joists to match existing size and fixed to existing	---	Existing foul drainage
---	New brickwork	extg	Existing span of roof	---	Existing surface drainage
---	New stonework			---	Existing pipe grubbed up
				---	RWP Rainwater Pipe
				---	FG Floor Gully
				---	SVP Soil and Vent Pipe
				---	YG Yard Gully (300x300 square with silt trap and 100 mm dia. outlet).
				---	RE Rodding Eye
				---	MAC Mini Access Chamber
				---	Site boundary
				---	Client ownership boundary
				---	Approximate location of MEP services.

					Client Farrah Yusuf and Toby Rainthorpe			STUDIO ONE	
					Project The Heath House, North Lodge				
					Title Details			Status	
								For Approval	
								Drawing Number	
P02	08.01.26	For Information	ARH	DS	Studio One Project Number	Revision	Scale @ A1	STHH.02-STU_ONE-ZZ-DR-S-0210	
P01	28.11.25	For Information	ARH	DS	044_02	P02	As Shown		
Rev	Date	Description	By	Chkd					