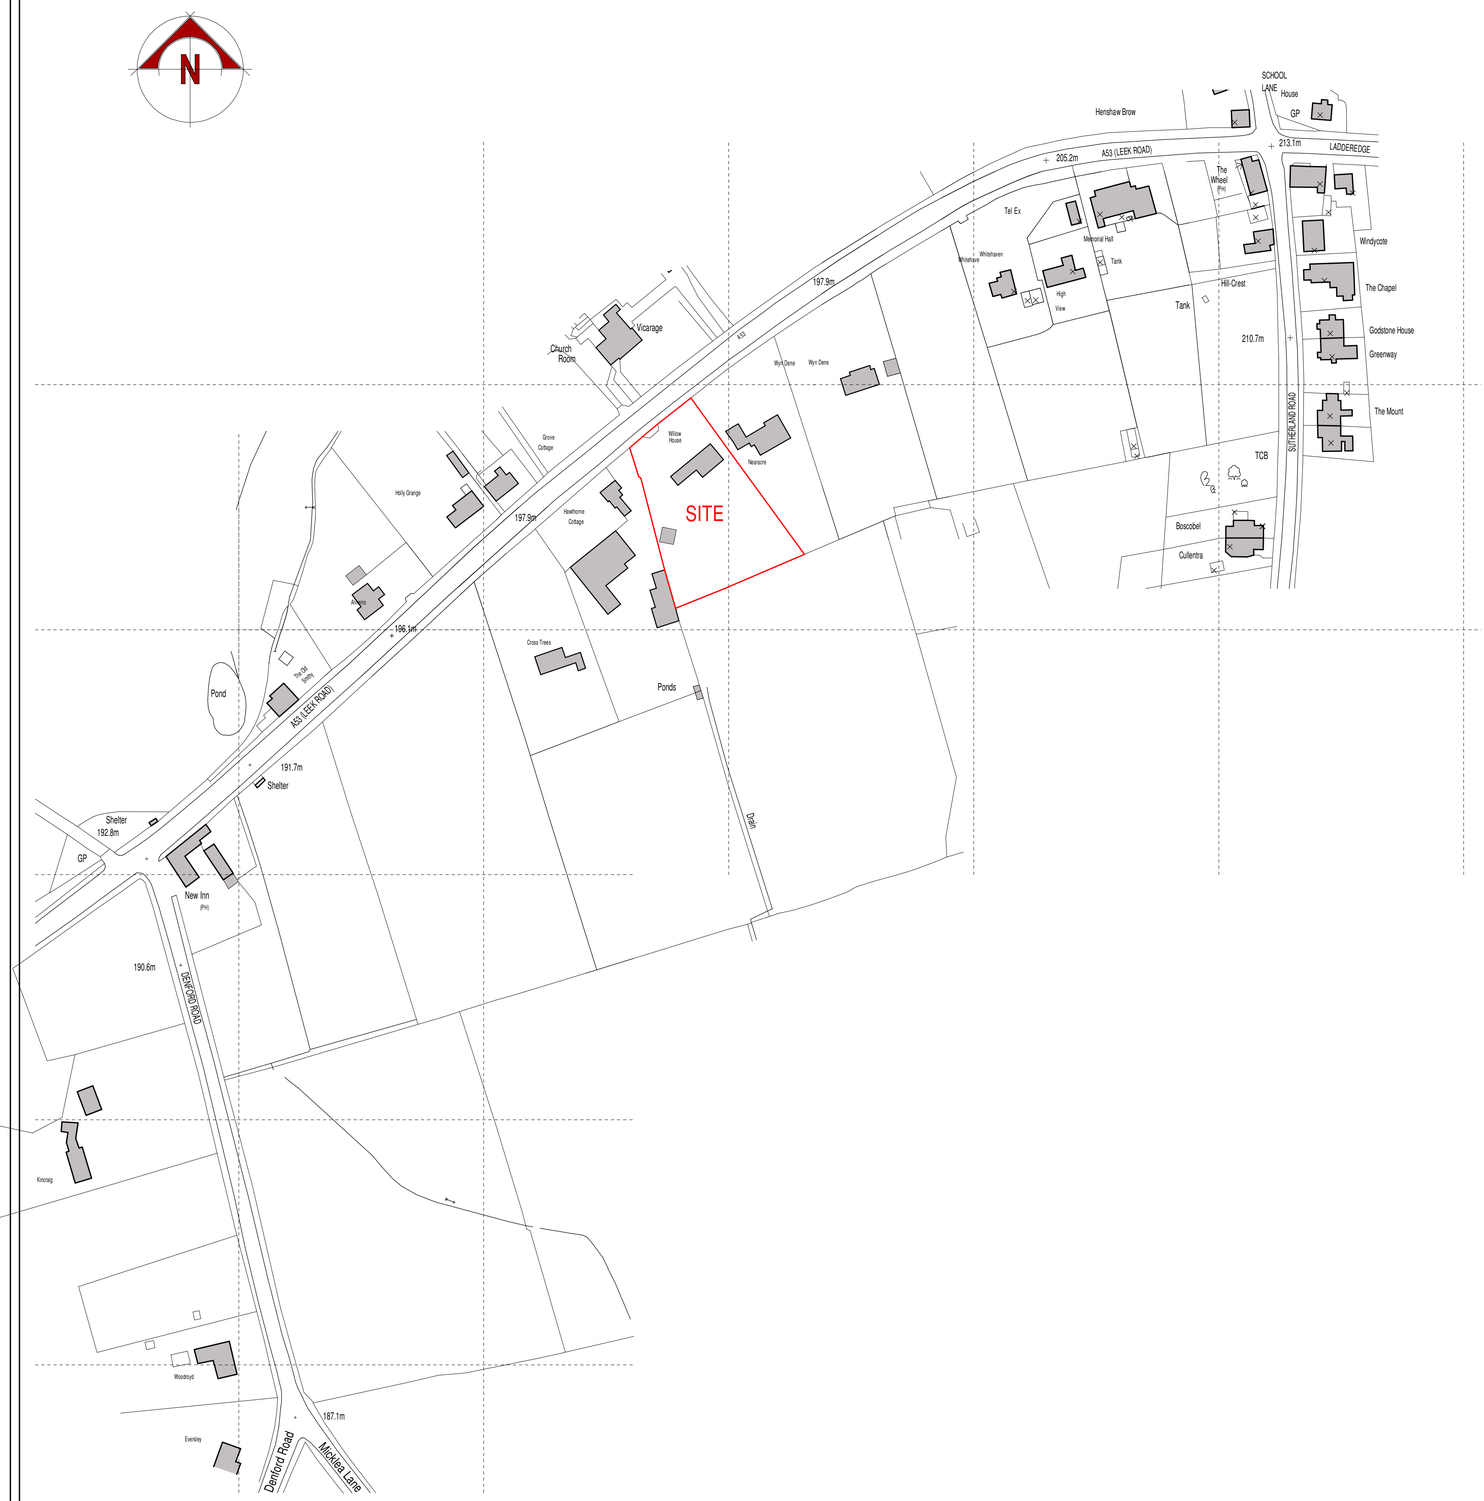

LOCATION PLAN

scale bar @ 1:1250

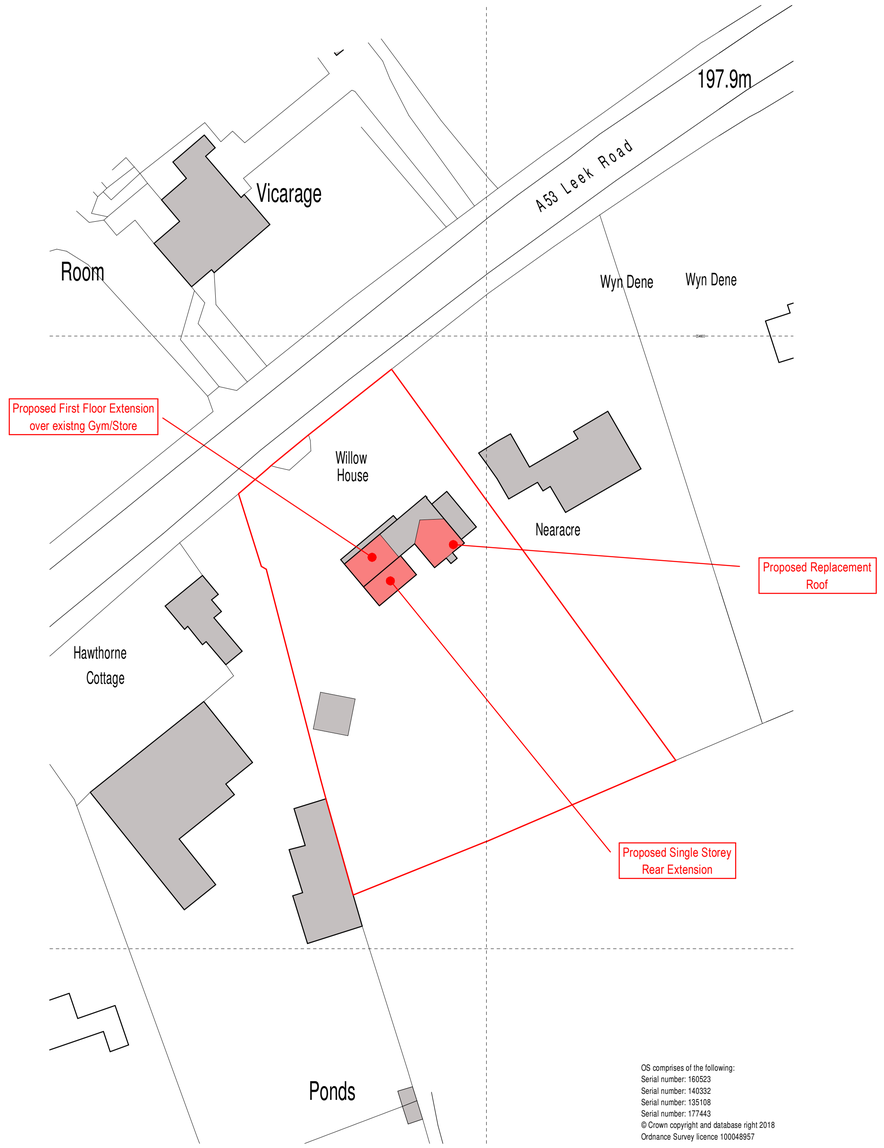

BLOCK PLAN

scale bar @ 1:500

OS comprises of the following:
Serial number: 160523
Serial number: 140332
Serial number: 135108
Serial number: 177443
© Crown copyright and database right 2018
Ordnance Survey licence 100048957

Mr & Mrs Kinsey

Proposed Extension and Alterations,
Willow House,
Leek Road, Longsdon,
Stoke-on-Trent,
ST9 9QF

Planning Proposal
Location and Block Plans

Date	Sheet	Scale
January 2026	A1	1:1250 + 1:500
Drg No.	Rev.	Drawn
2025-3018-03	-	RG

A -

SAMMONS Architectural Ltd
10 Cawdry Buildings, Fountain Street, Leek. ST13 6JP
Telephone: 01538 386002
E-mail: info@sammonsltd.co.uk
Web: www.sammonsltd.co.uk

This drawing is copyright.
All dimensions must be checked prior to commencement.