



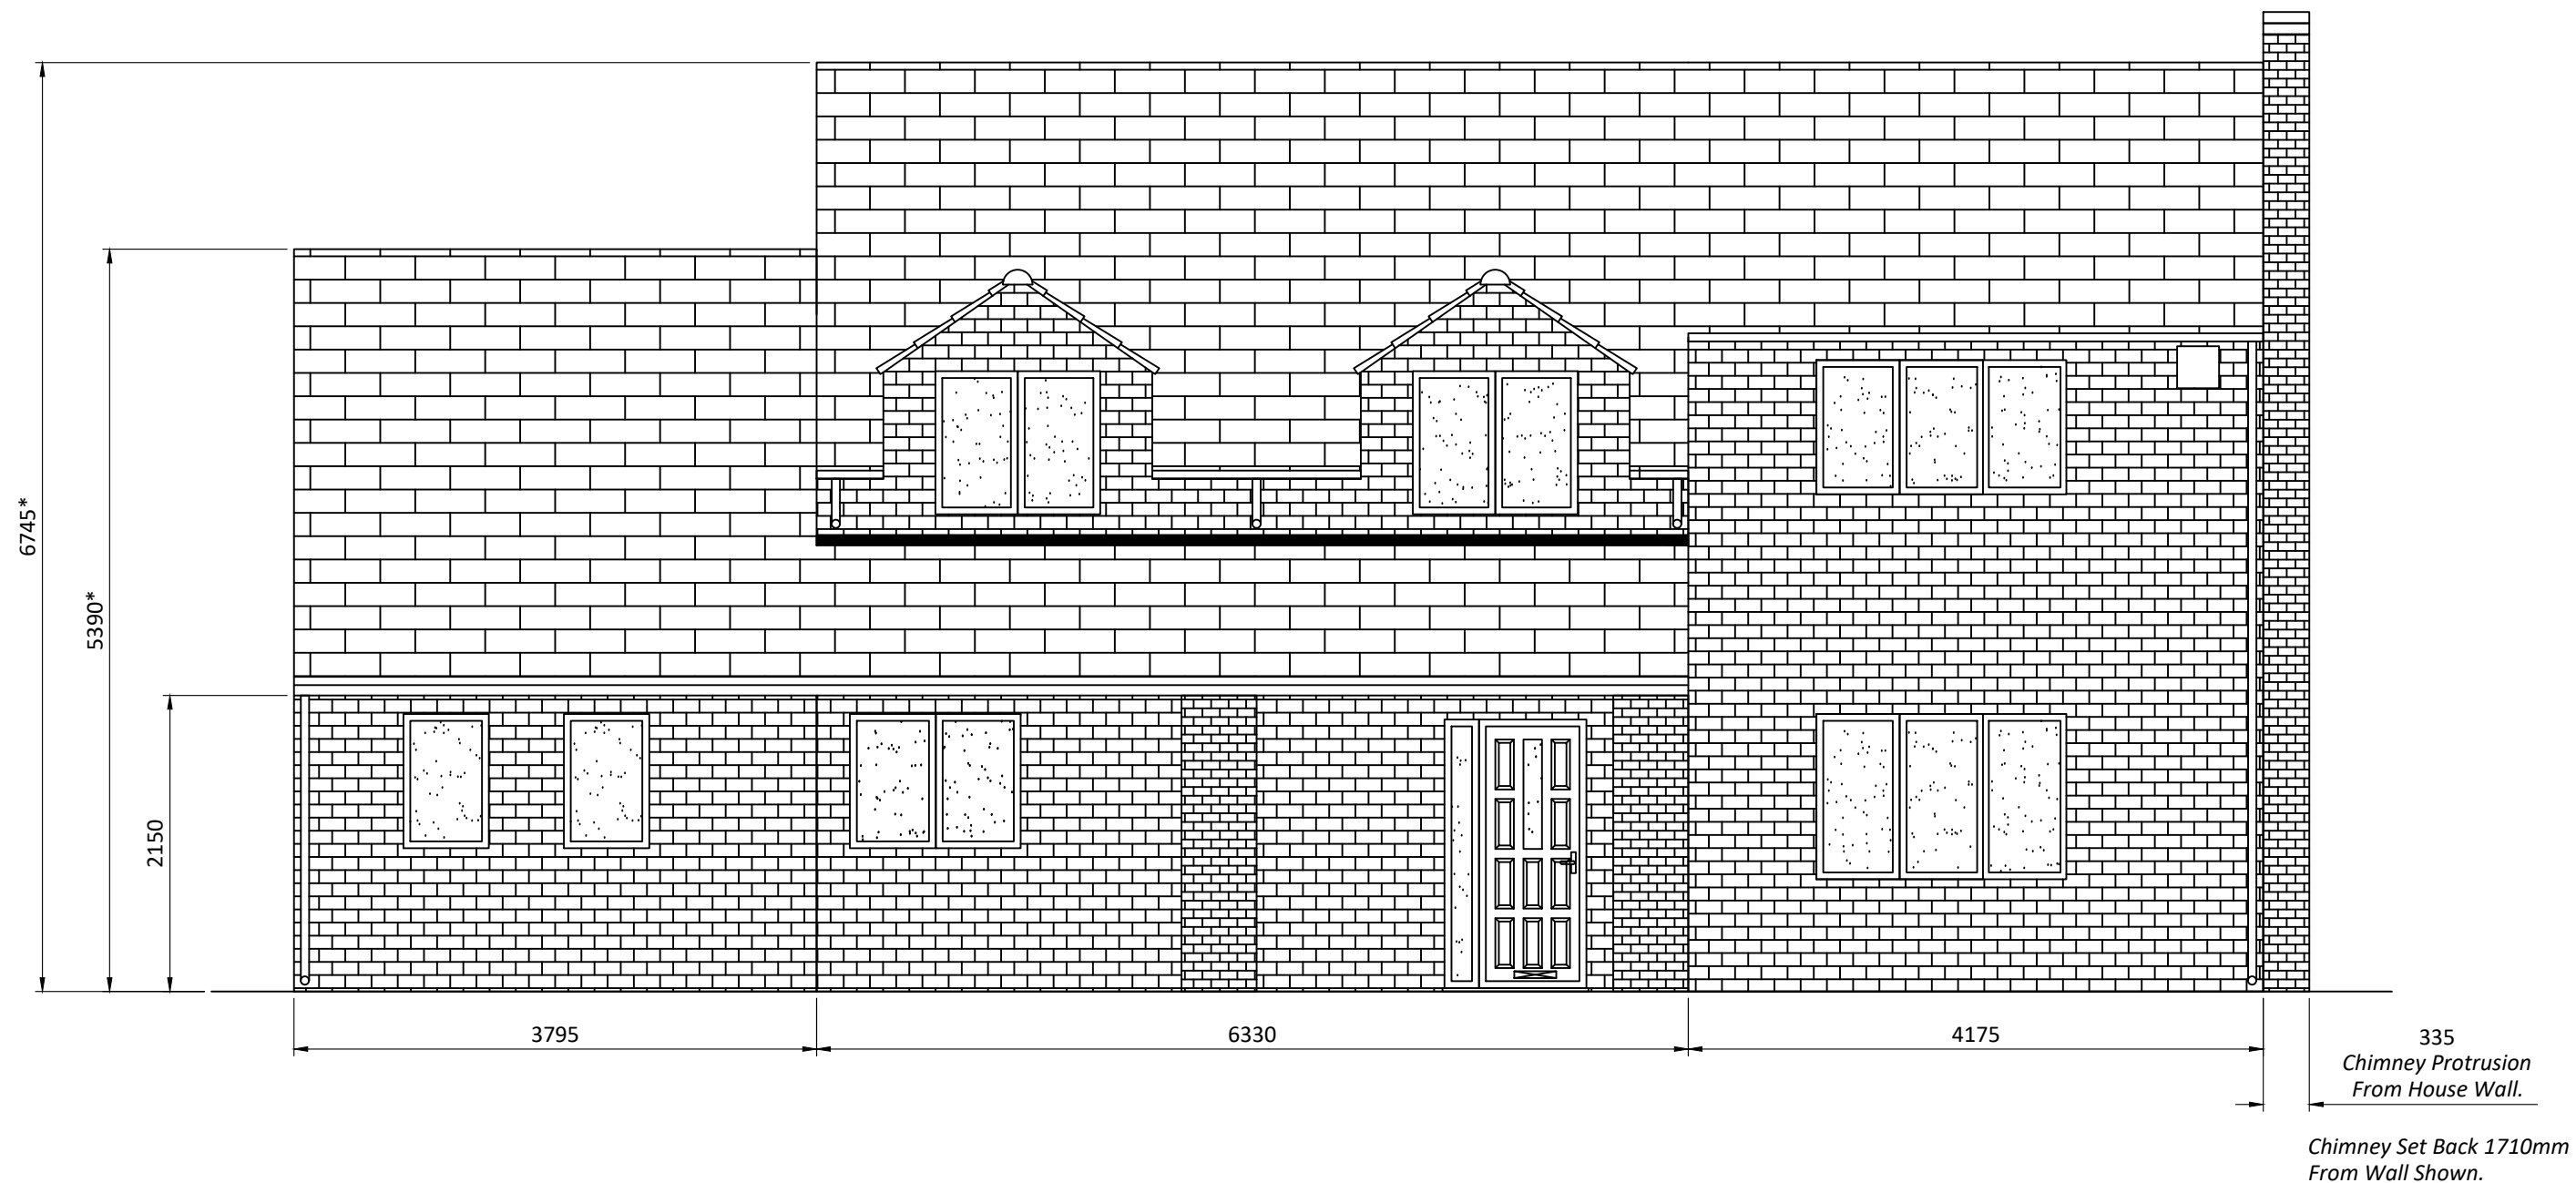

General Drawing Notes:

- All dimensions are given in millimeters
- Dimension marked thus are to be taken as approximate "\*"

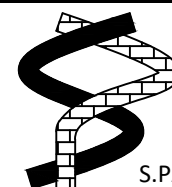

THE INFORMATION CONTAINED  
IN THIS DRAWING IS THE  
PROPERTY OF S.PADDY.  
NO INFORMATIONS SHOULD BE  
COPIED, REPRODUCED, RETAINED  
OR DISCLOSED WITHOUT THE  
CONSENT OF S.PADDY.

S.PADDY


**EXISTING FRONT VIEW**

TITLE  
Holmlea - Front View - Existing Elevation

CLIENT  
Mr D Shenton

SCALE 1:50

**A3**

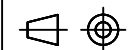

DRG No. 130126-01

DATE  
13.01.26

REV. -