


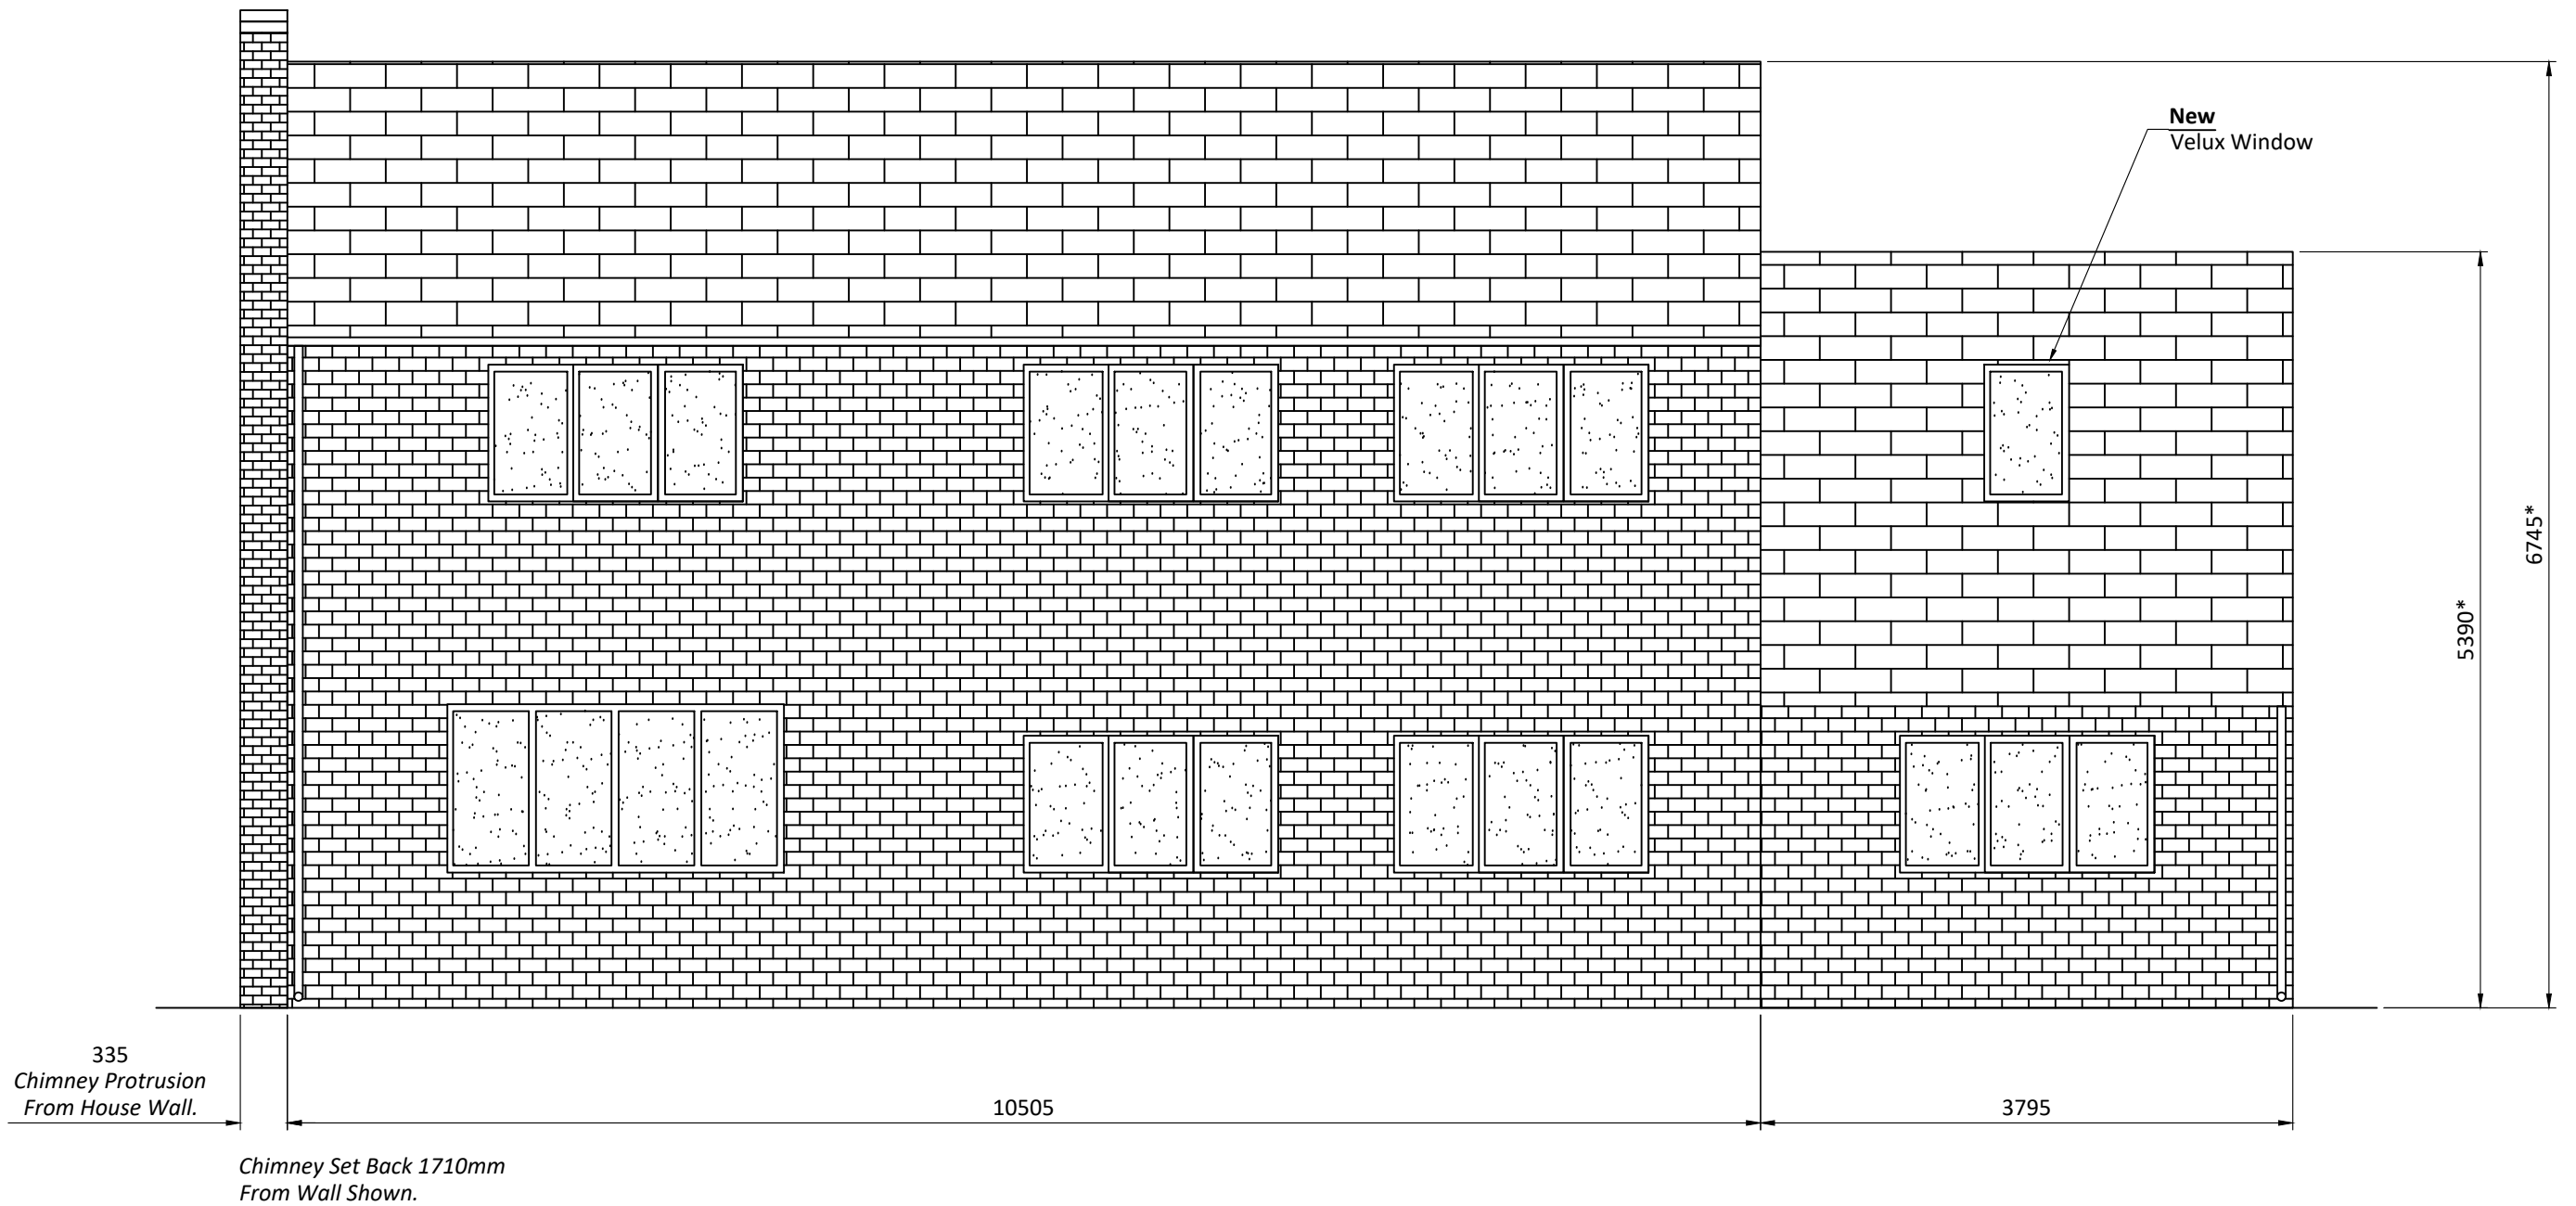


REV A: 27/01/2026 Velux Window added.

PROPOSED REAR VIEW

General Drawing Notes:

- All dimensions are given in millimeters
- Dimension marked thus are to be taken as approximate "*"

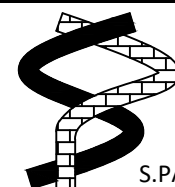

THE INFORMATION CONTAINED
IN THIS DRAWING IS THE
PROPERTY OF S.PADDY.
NO INFORMATIONS SHOULD BE
COPIED, REPRODUCED, RETAINED
OR DISCLOSED WITHOUT THE
CONSENT OF S.PADDY.

S.PADDY

TITLE


Holmlea - Rear View - Proposed Elevation

CLIENT

Mr D Shenton

SCALE 1:50

A3

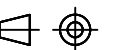

DRG No. 160126-03

DATE
22.01.26

REV. A