


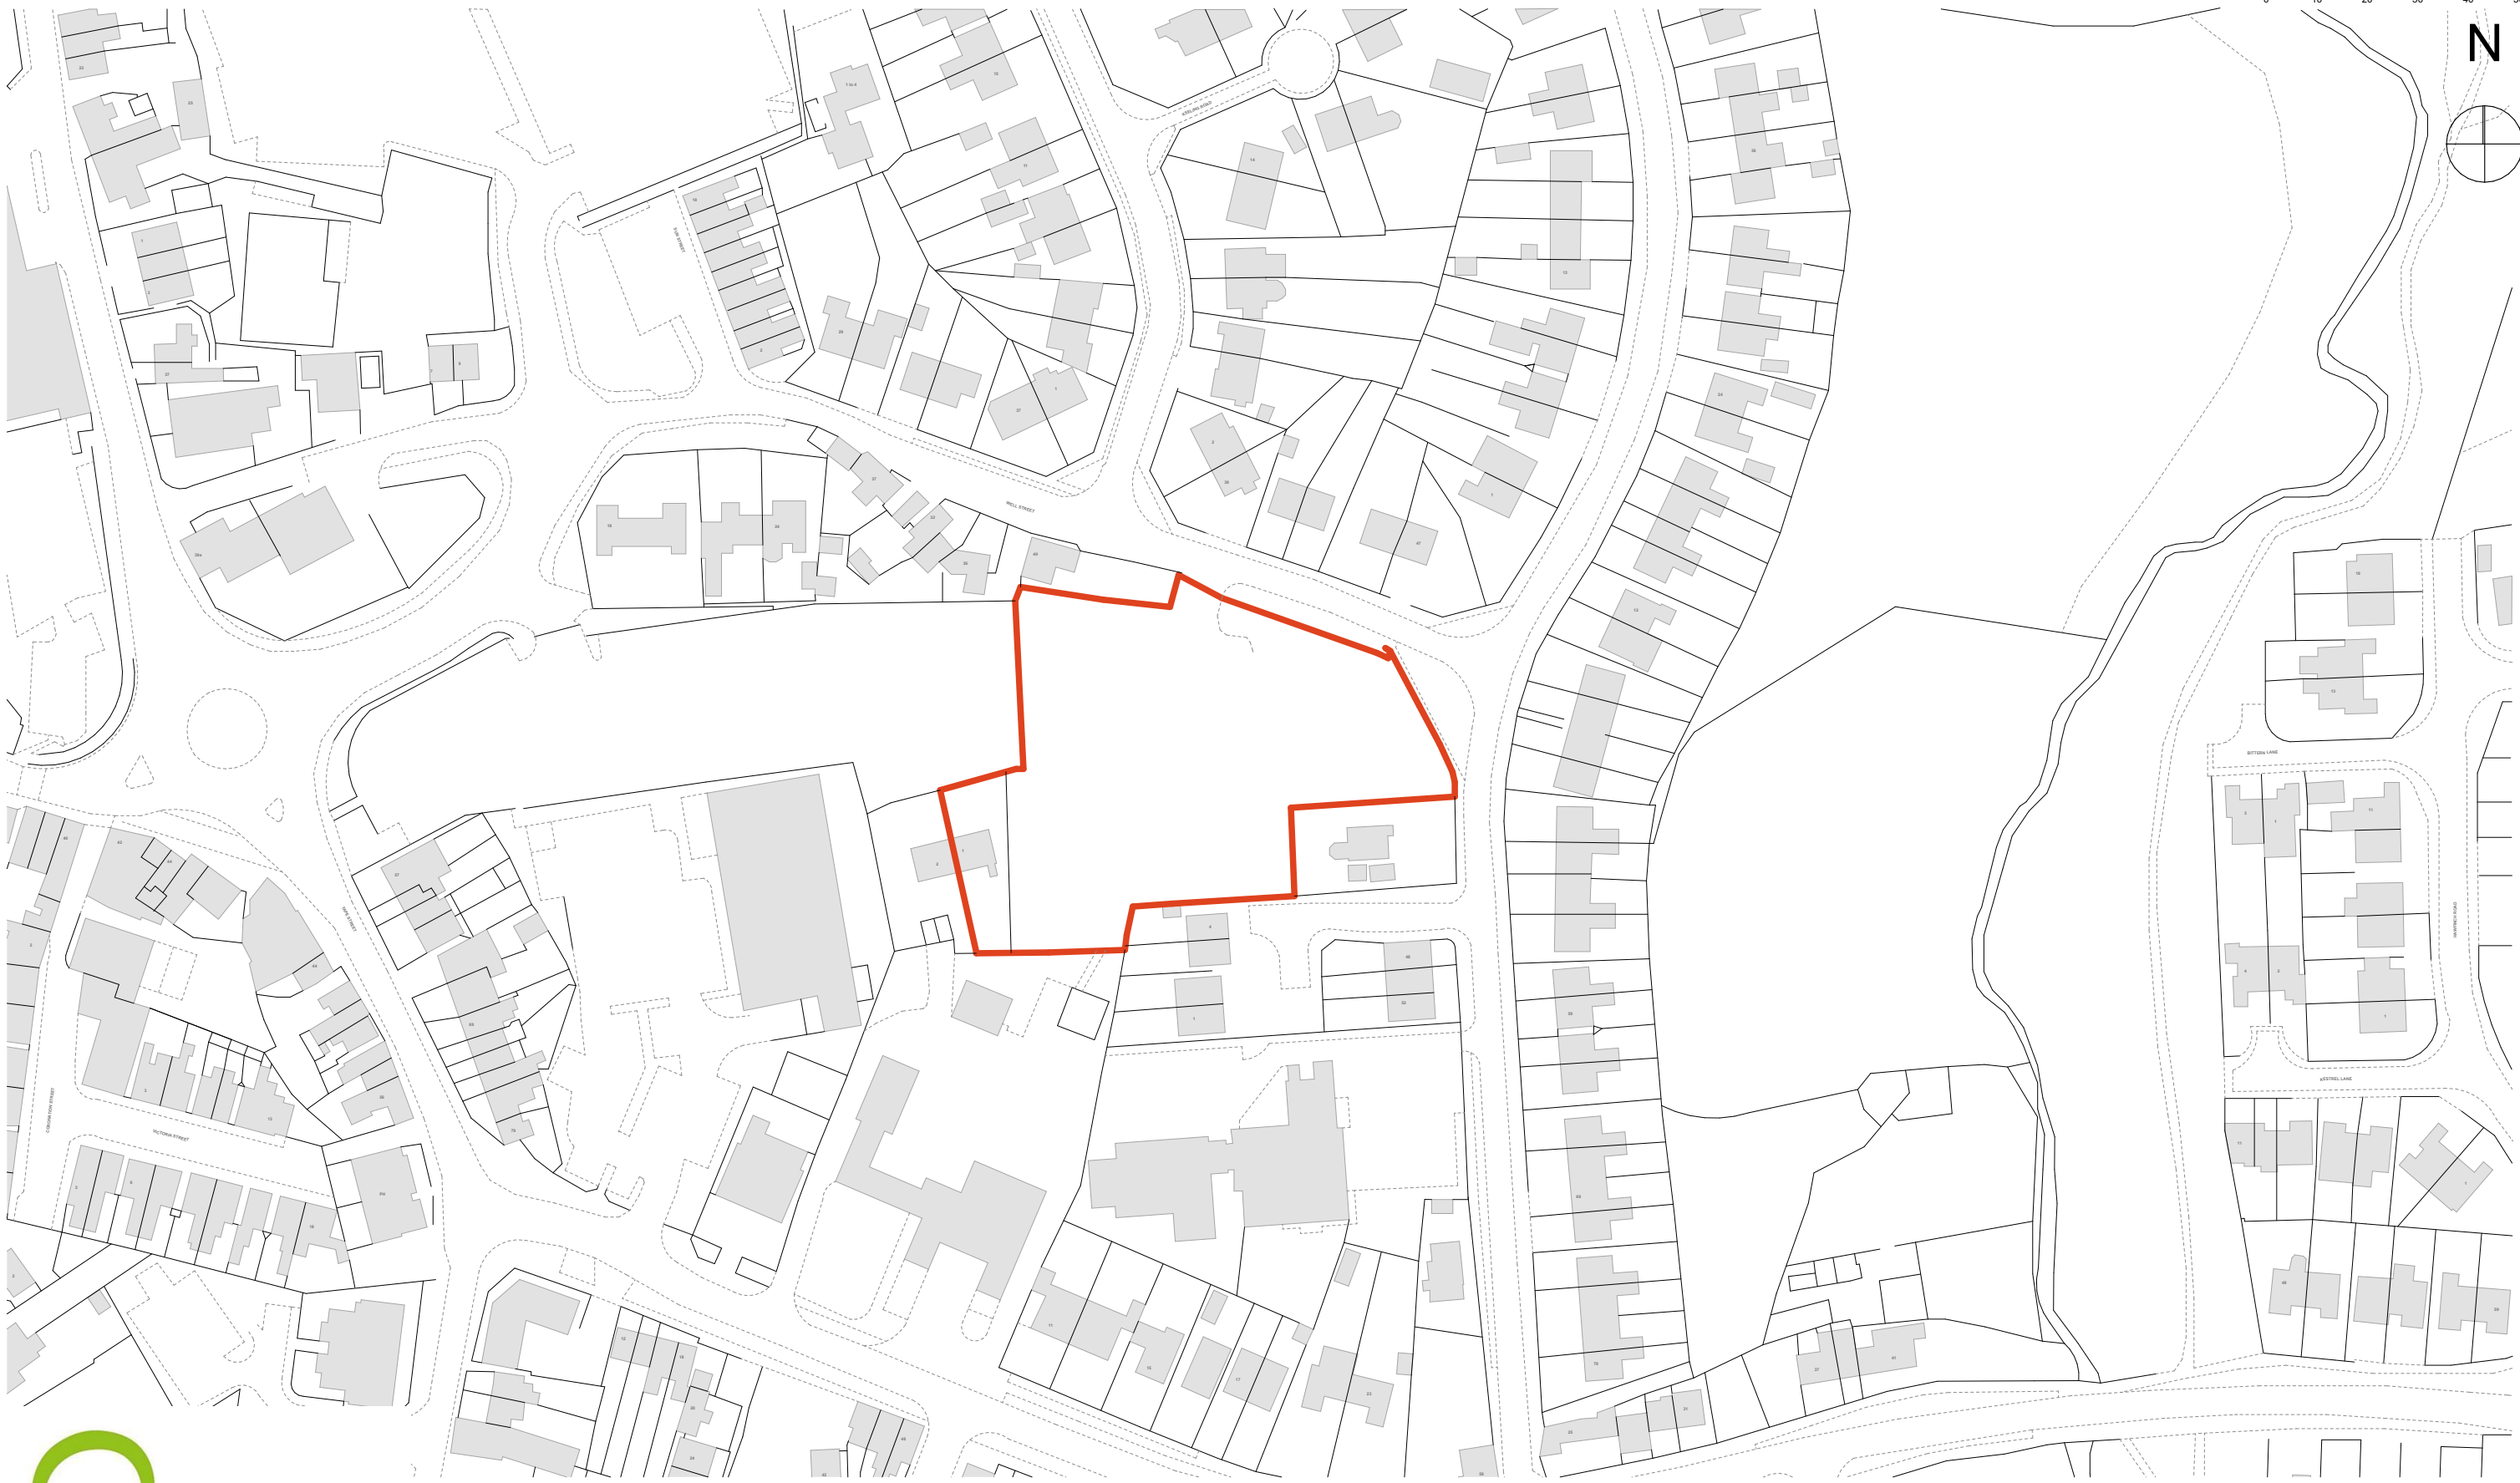

341 Well Street.pln

DESIGNATION		DETAIL OF REVISION		DATE		INITIALS	
PROJECT Well Street Cheadle ST10 1EY		TITLE Location Plan		SIZE A3		DRAWING No 2041-JMA-ZZ-00-DR-A-0100	
P Revisions refer to drawings at Status S0 to S4. : C Revisions refer to Post Contract Construction Drawings		JOHN MCCALL ARCHITECTS LTD		PROJECT No 2041		SCALE (u.n.o) 1:1250	
No.1 Arts Village, Henry Street, Liverpool L1 5BS Tel: 0151 707 1818 Fax: 707 1819				DATE SEP'25		REVISION P01	
				STATUS S0			
				DRAWN by AB		CHECKED DS	