
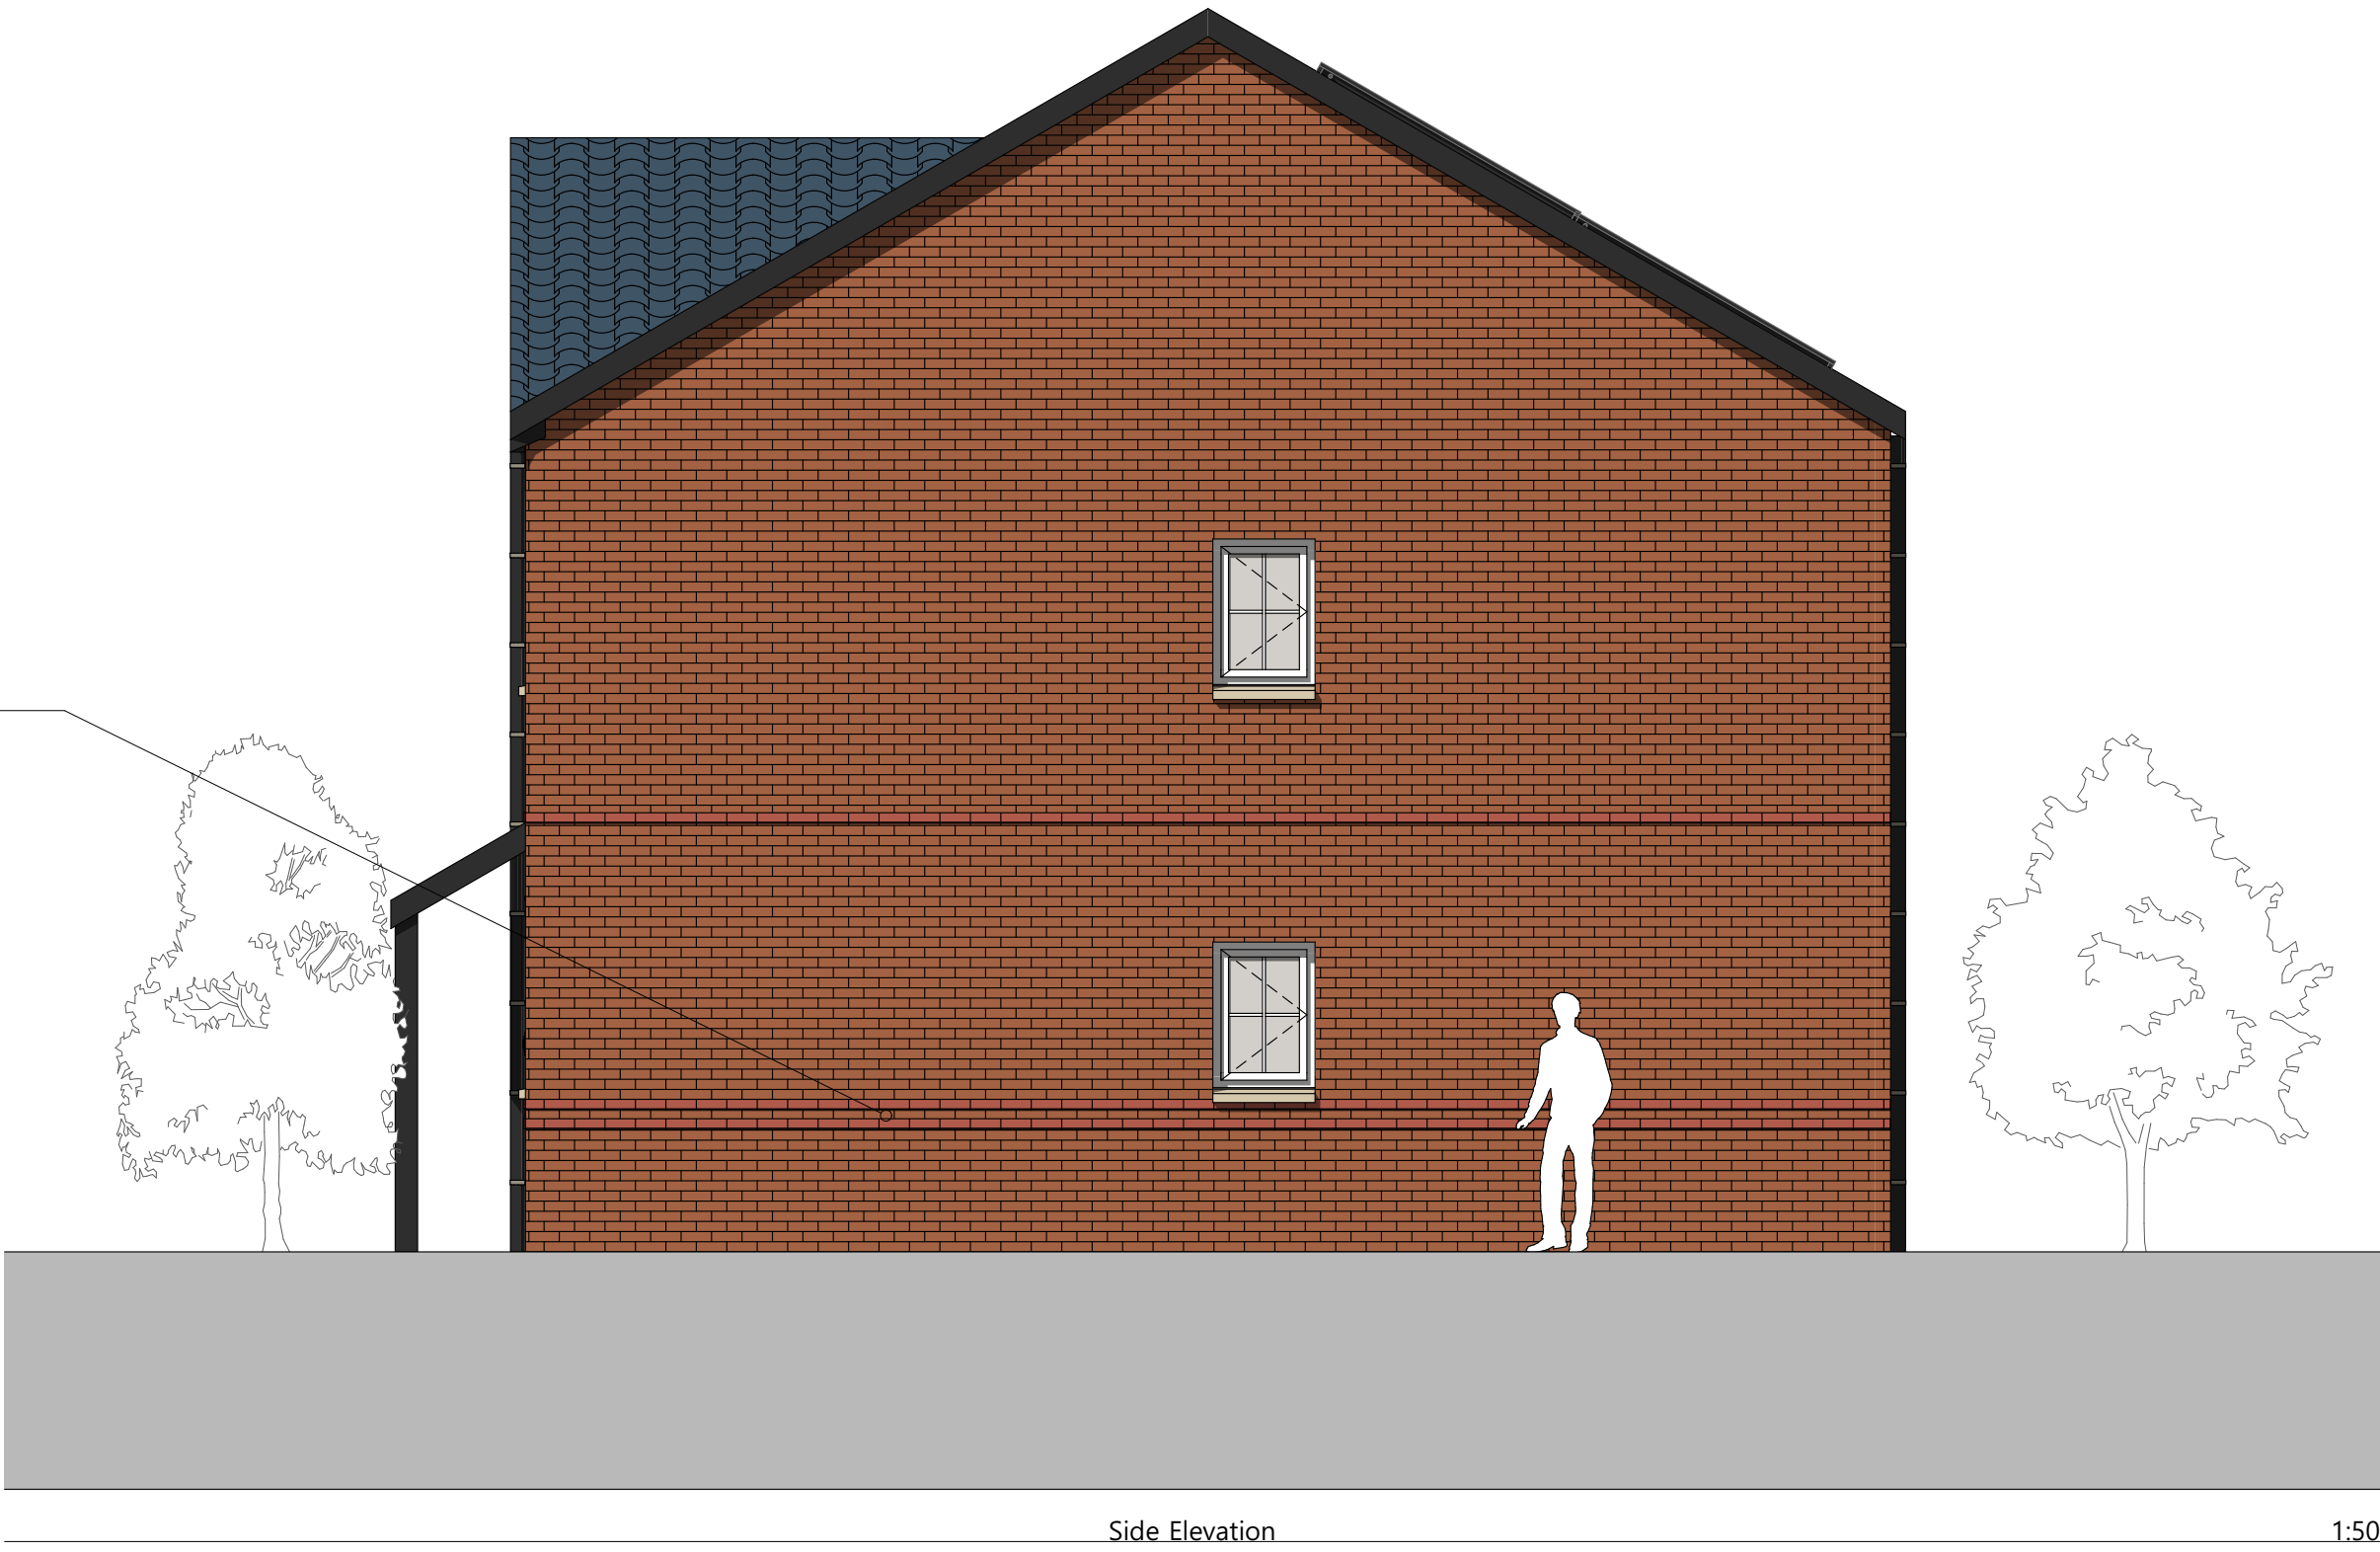
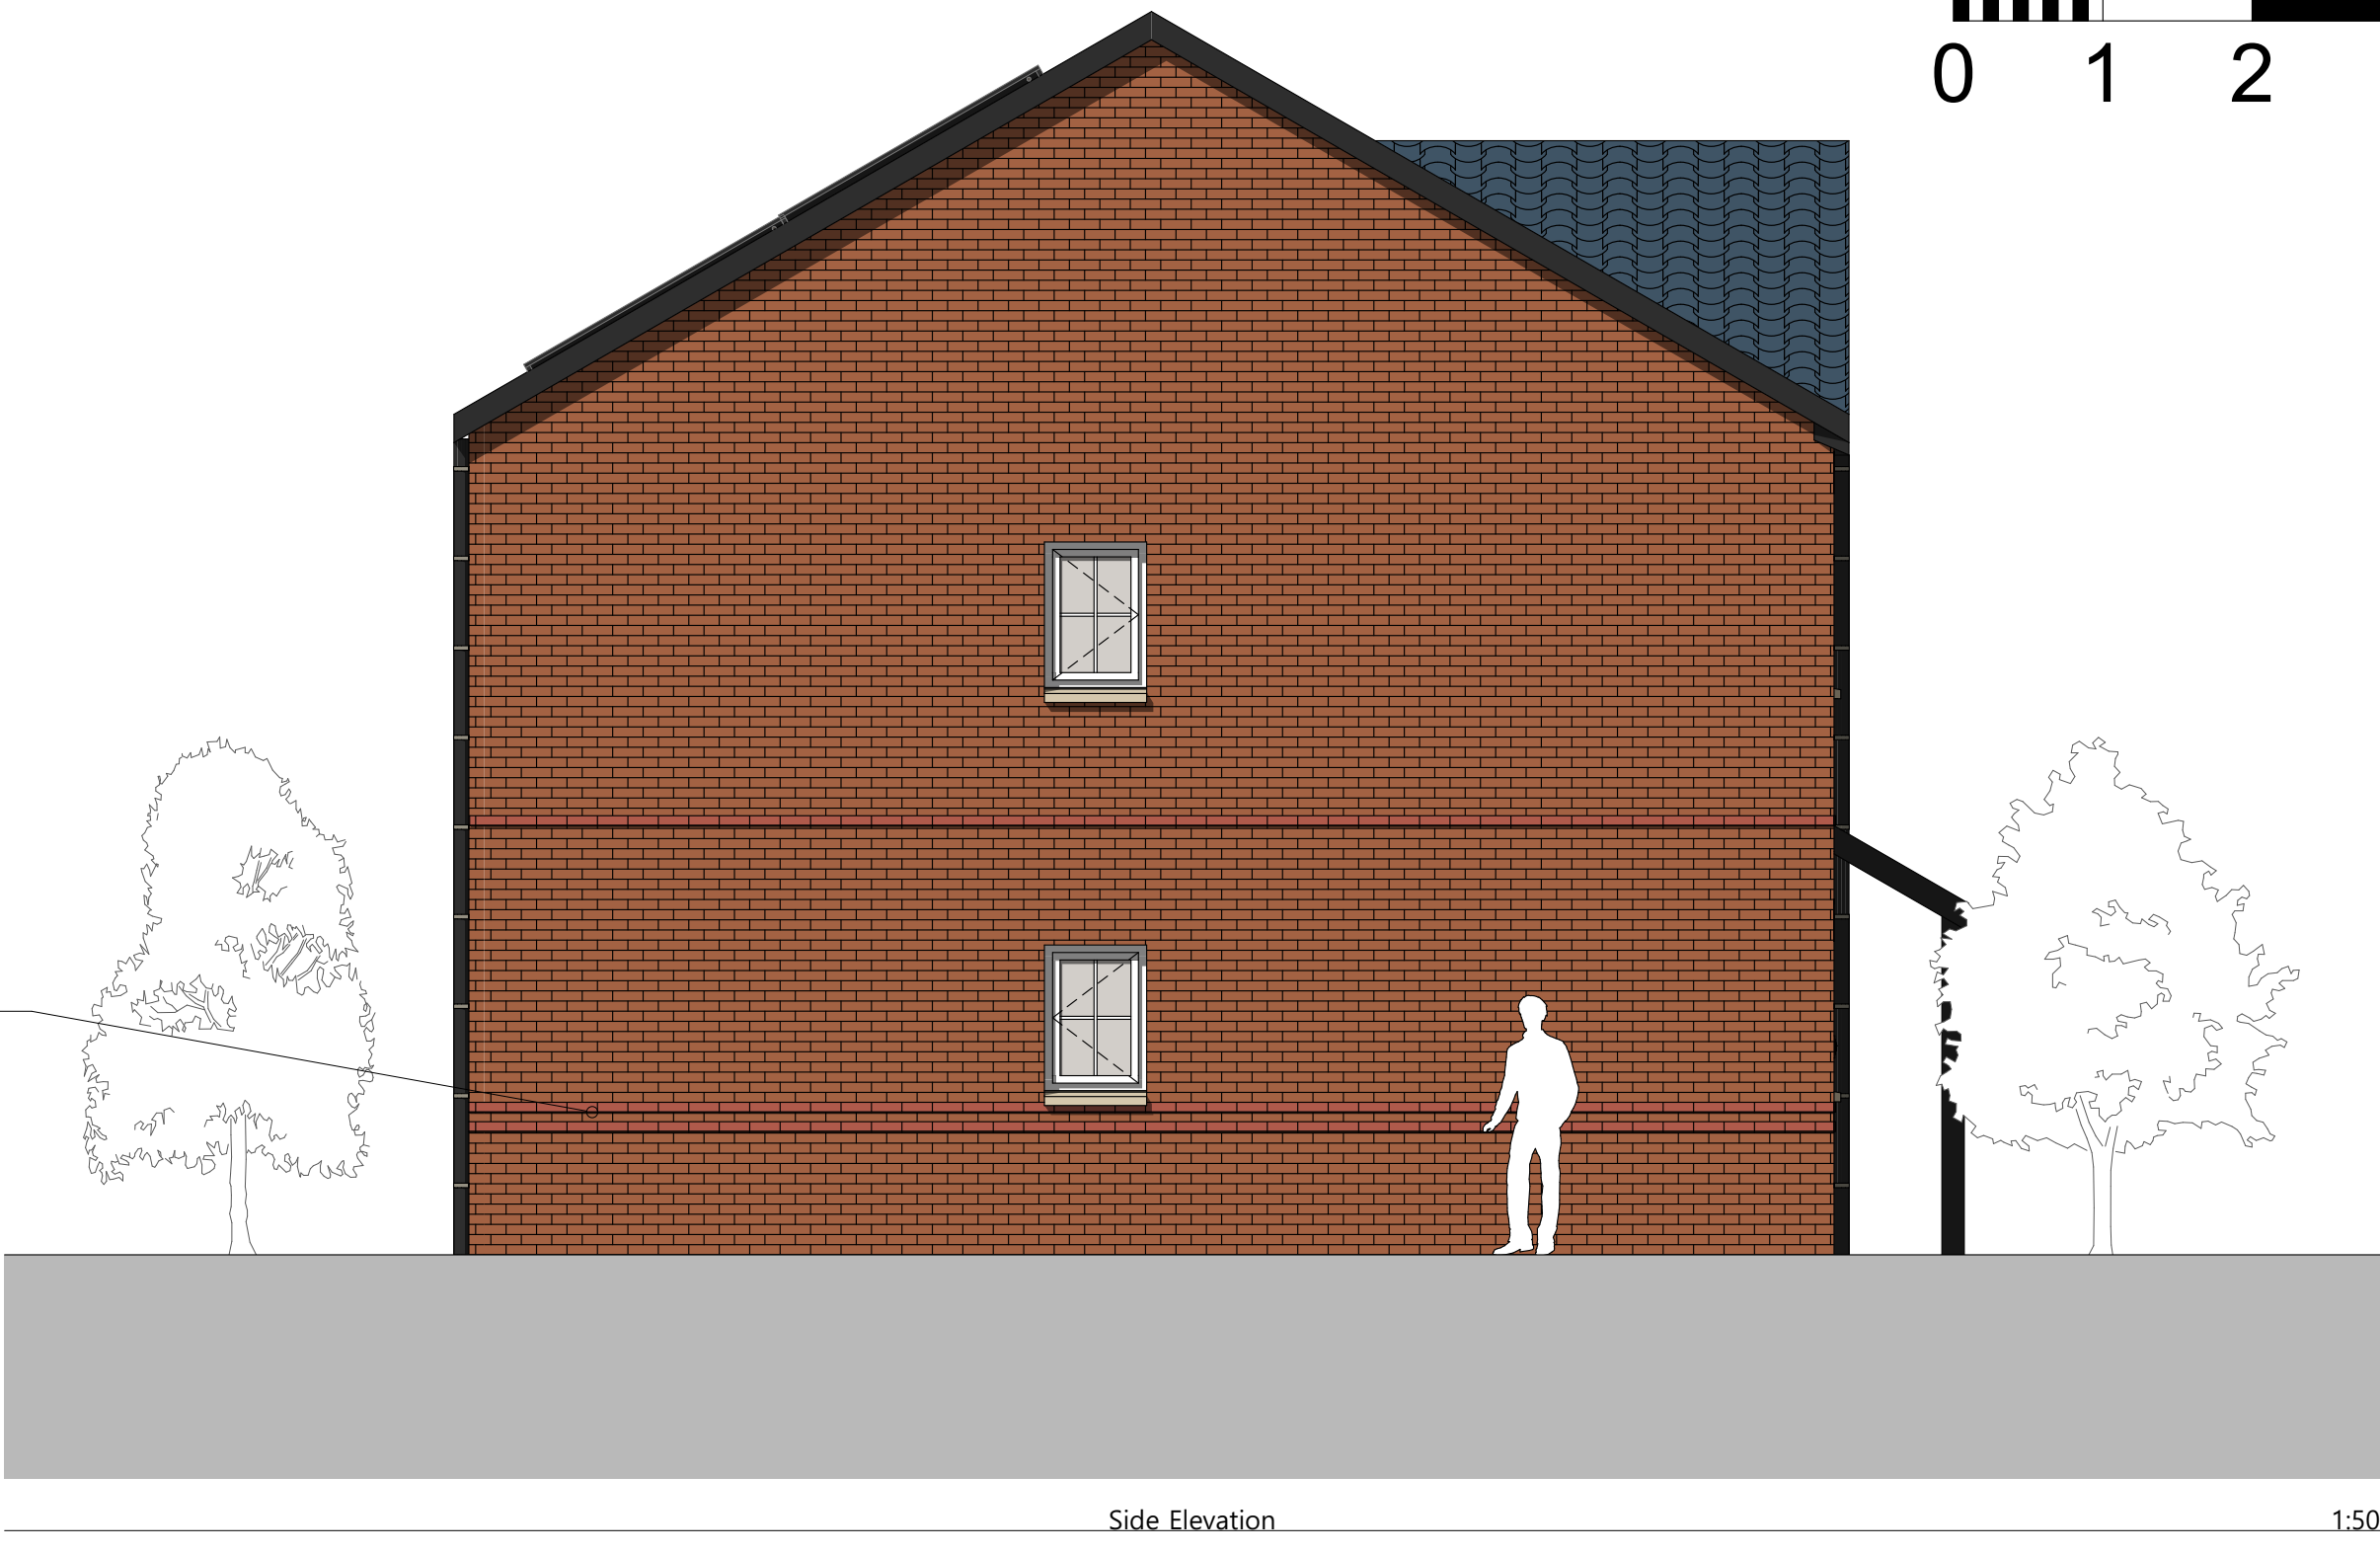


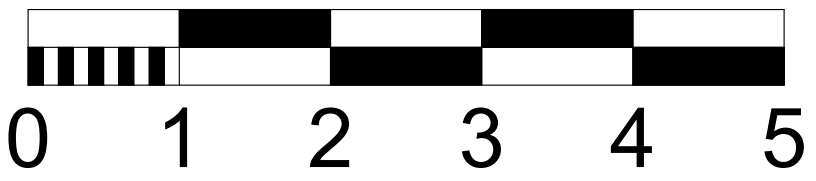

- KEY FRONTAGES
- BLOCK LOCATIONS
- 3no. HOUSE TYPE 1
2 BED 4 PERSON HOUSE
GIFA 79 SQM

DESIGNATION	DETAIL OF REVISION	DATE	INITIALS
PROJECT	TITLE	SIZE	DRAWING NO
Well Street Cheadle ST10 1EY	2B4P Semi Detached Homes Elevations	A1	2041-JMA-ZZ-00-DR-A-0401
PROJECT No 2041	SCALE (A1:0)	1:50	REVISION
DATE JUL'25	STATUS S0		P06
P Revisions refer to drawings at Status S0 to S4. : C Revisions refer to Post Contract Construction Drawings			
JOHN MCCALL ARCHITECTS LTD			
No.1 Arts Village, Henry Street, Liverpool L1 5BS Tel: 0151 707 1818 Fax: 707 1819			
DRAWN BY AB	CHECKED DS		