




ex side




proposed side




proposed front

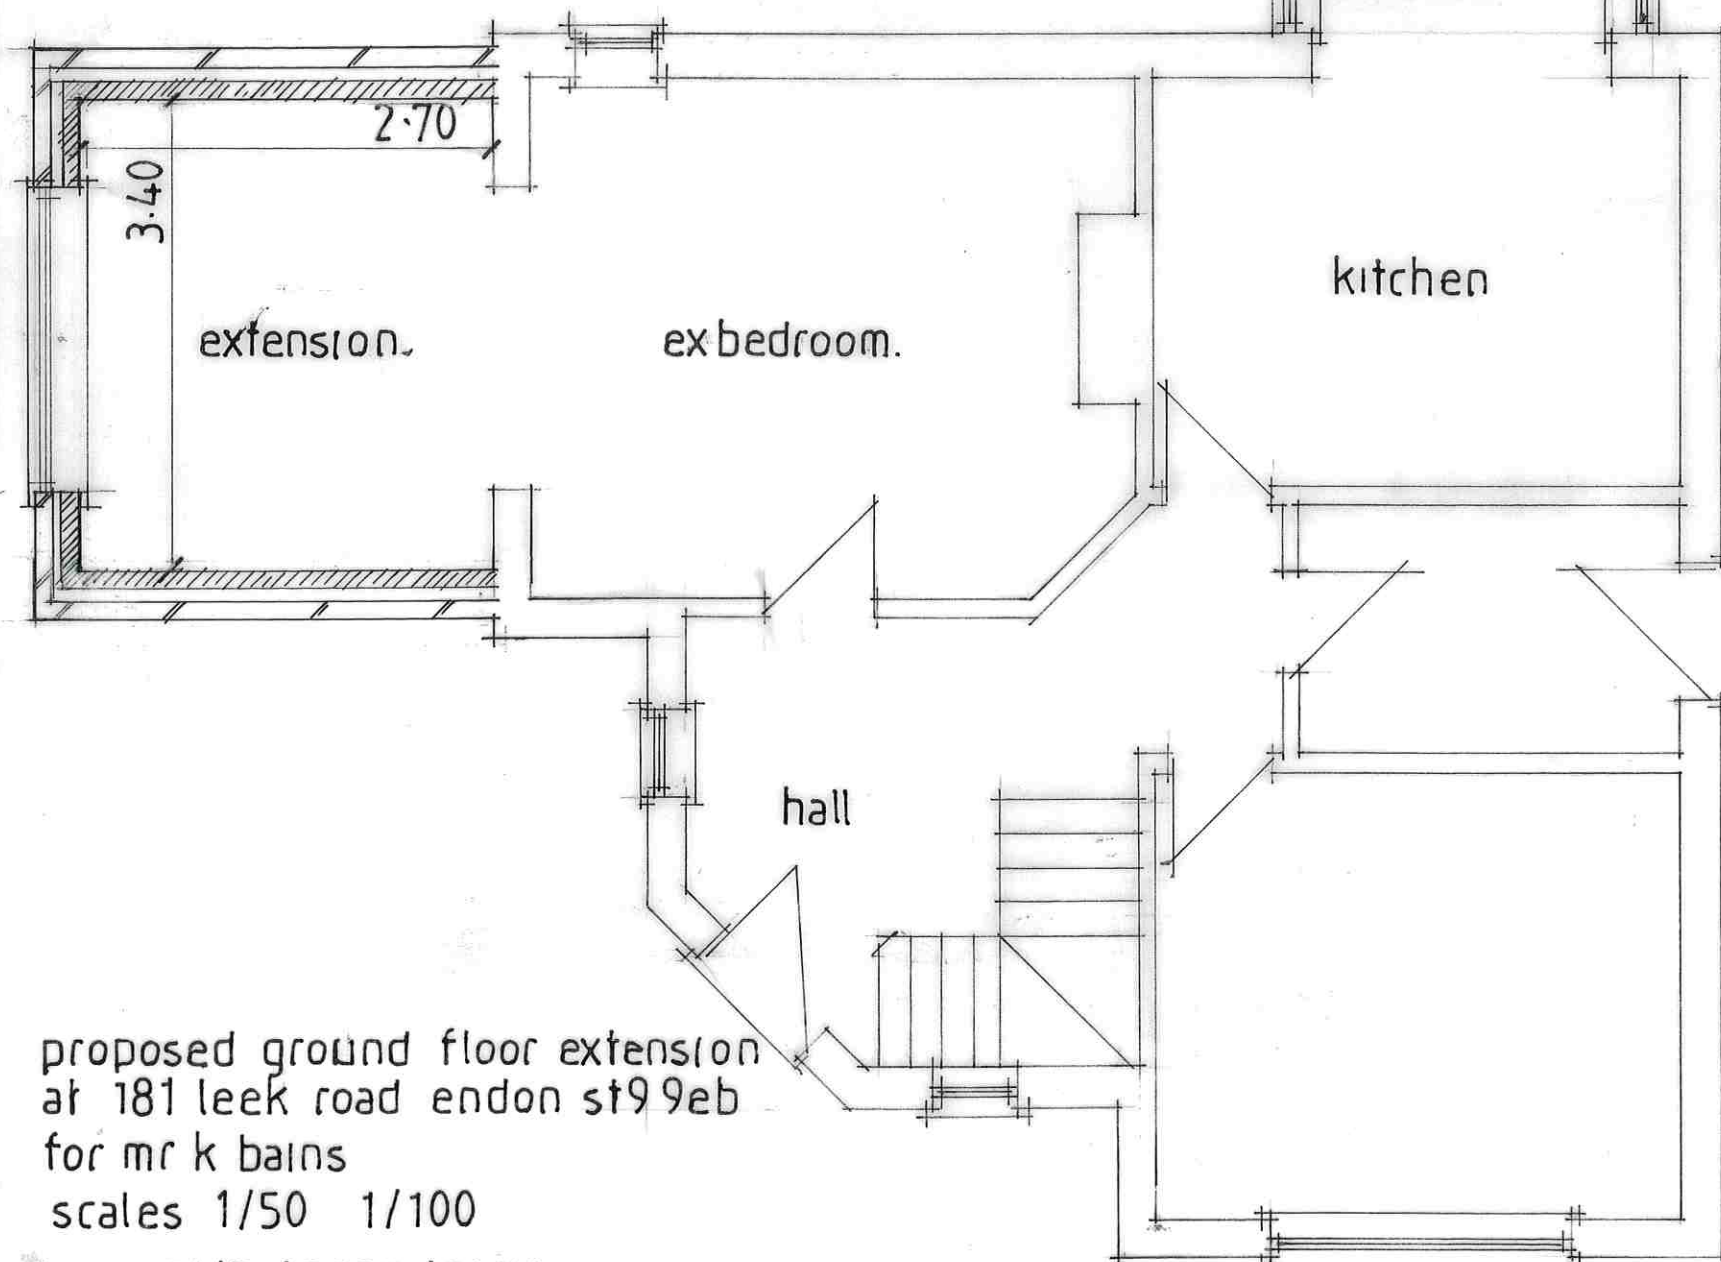

plan

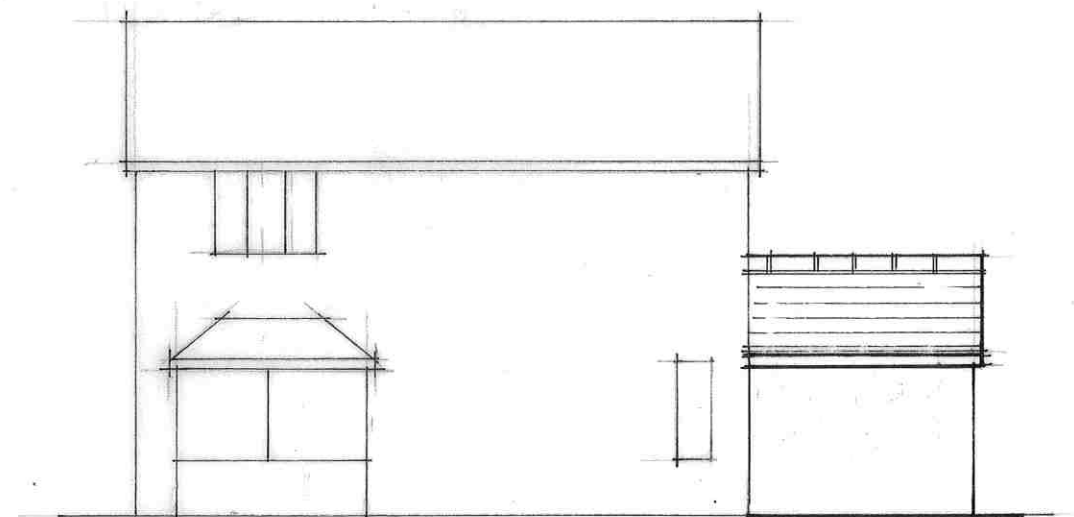

proposed rear

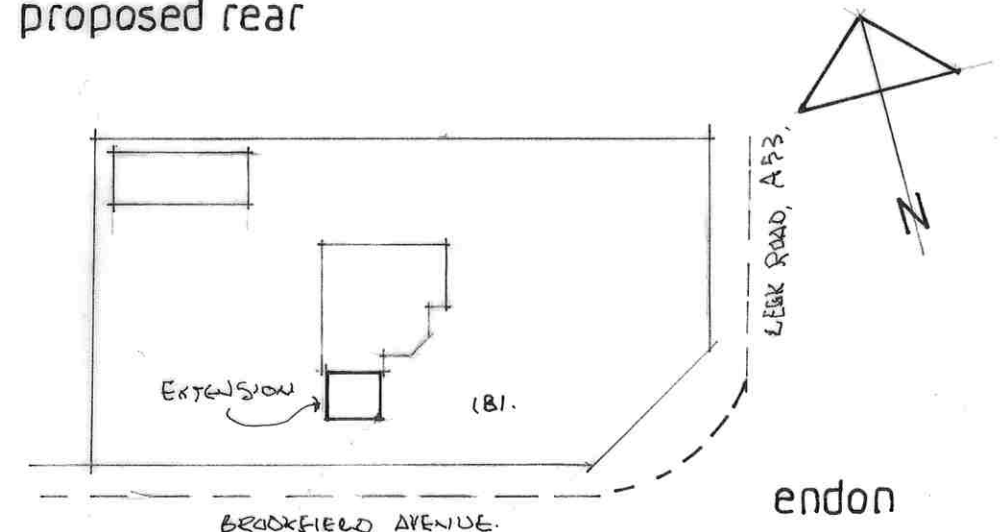

site plan 1/500

proposed ground floor extension
at 181 leek road endon st99eb
for mr k bains

scales 1/50 1/100

ref SMD/2025/0470